


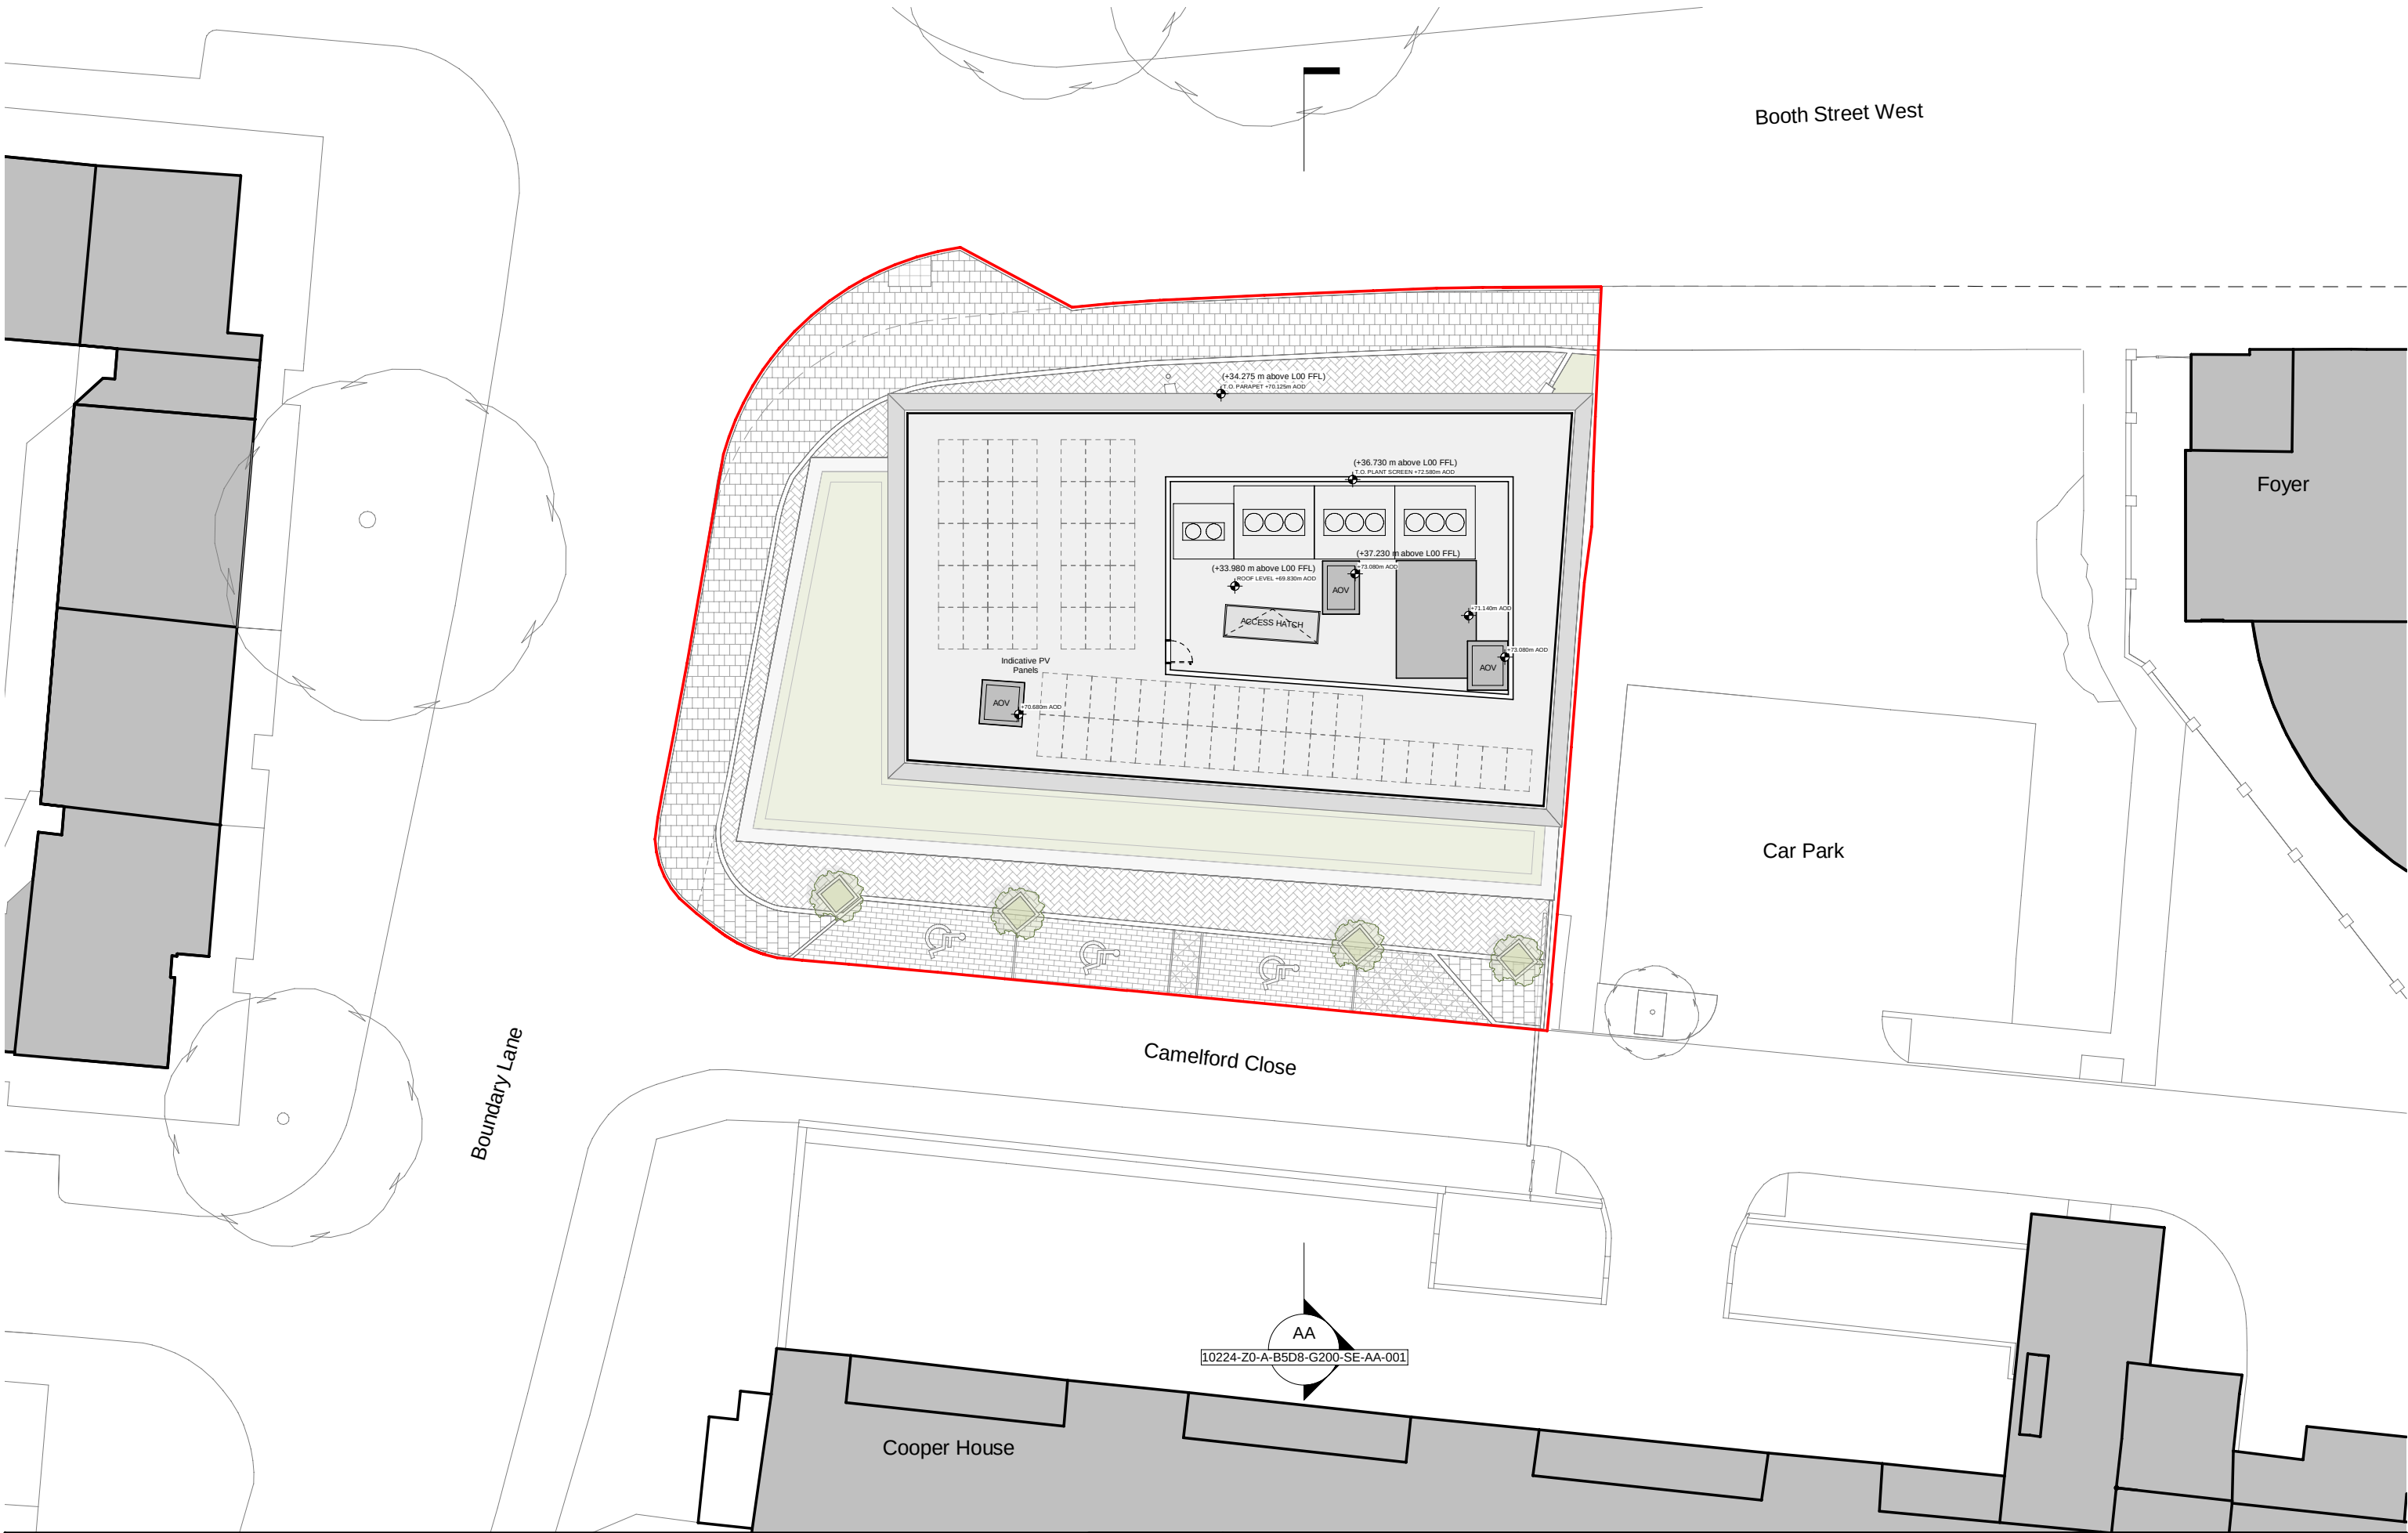

This drawing is copyright
Do not scale off dimensions.
All dimensions to be checked
on site by contractor.
Contractor to report any
dimensional
discrepancies, errors or
omissions prior to
commencing on site.

— Planning Application Boundary

NORTH

Rev	Date	Description
00	2021-05-07	Planning Application
01	16-05-2022	Planning Application - Update
02	16-08-2022	Planning Application - August 2022 Update
03	13-06-2023	Planning Application - June 2023 Update

Status: For Planning Approval

Project Title
Gamecock
Booth Street West,
Manchester

Scale
1 : 250 @ A3

Job No
10224

SHP Drawing Code
10224-Z0-A-B5D8-G200-PL-RF-001

Revision
03

Drawing Title
GA Plan - Proposed - Roof Level

Manchester
+44 (0)161 835 2345

London
+44 (0)20 7549 4000

© SimpsonHaugh and Partners 2022