


Proposed Boundary Treatments



2 Proposed Site Boundaries 1:200

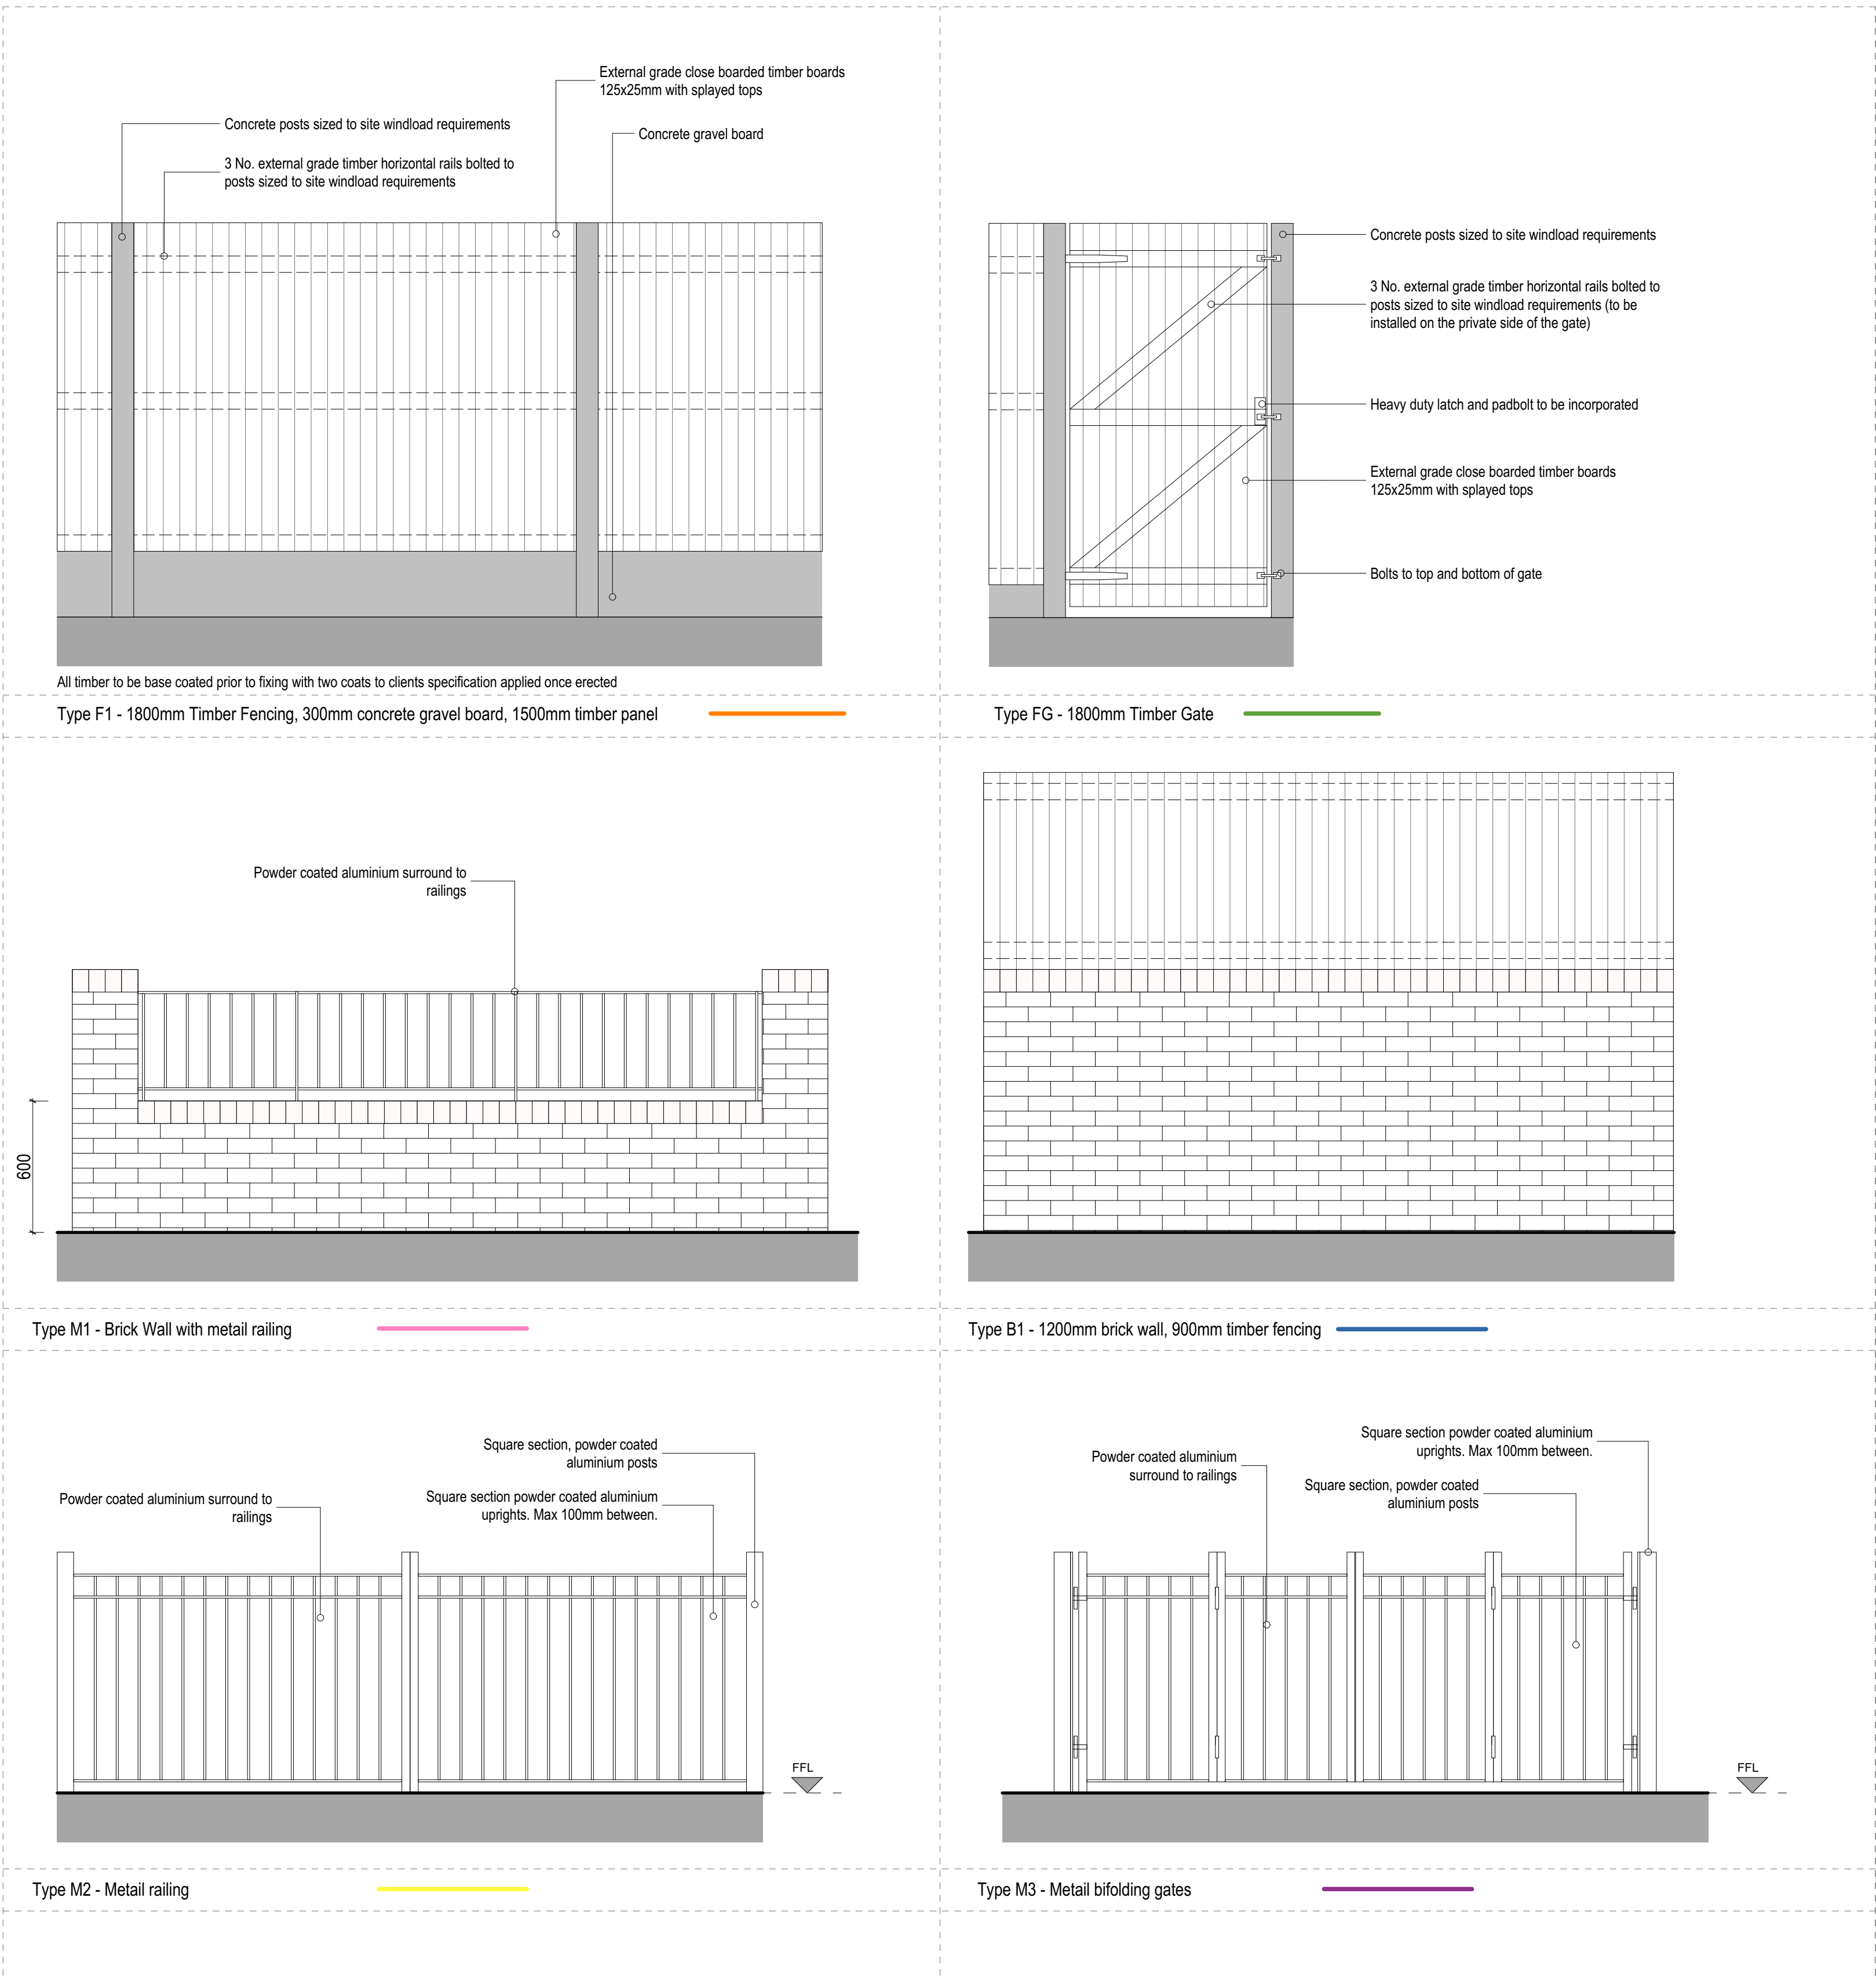

1 Boundary Details 1:20

D	Plans updated to Manchester space standards	03/02/23	C.M.
G	Type M3 bifolding metal gates added and brick on edge added to type M1 and B1	21/03/23	C.M.
B	Type B1 adjusted to be 2100mm max 1800mm	06/03/23	C.M.
A	Moved boundary wall on unit 4	06/03/23	C.M.
Designation	Detail of Revision	Date	Initials

PROJECT

Canberra Street
Manchester P500 Phase 1
Site

TITLE

Proposed Boundary
Treatments

SIZE

A1

STATUS

PLANNING

PROJECT No

1791

DRAWING No

PL.005D

DRAWN by

HW

CHECKED

DS

DATE

NOV 22

SCALE (1:10.0)

1:20,
1:200

JOHN McCALL ARCHITECTS LTD

No. 1 Arts Village, Henry Street, Liverpool L1 5BS Tel: 0151 707 1818 Fax: 707 1819

4a Rock Mill Lane, New Mills, SK22 3BN e-mail: admin@johnmccall.co.uk