


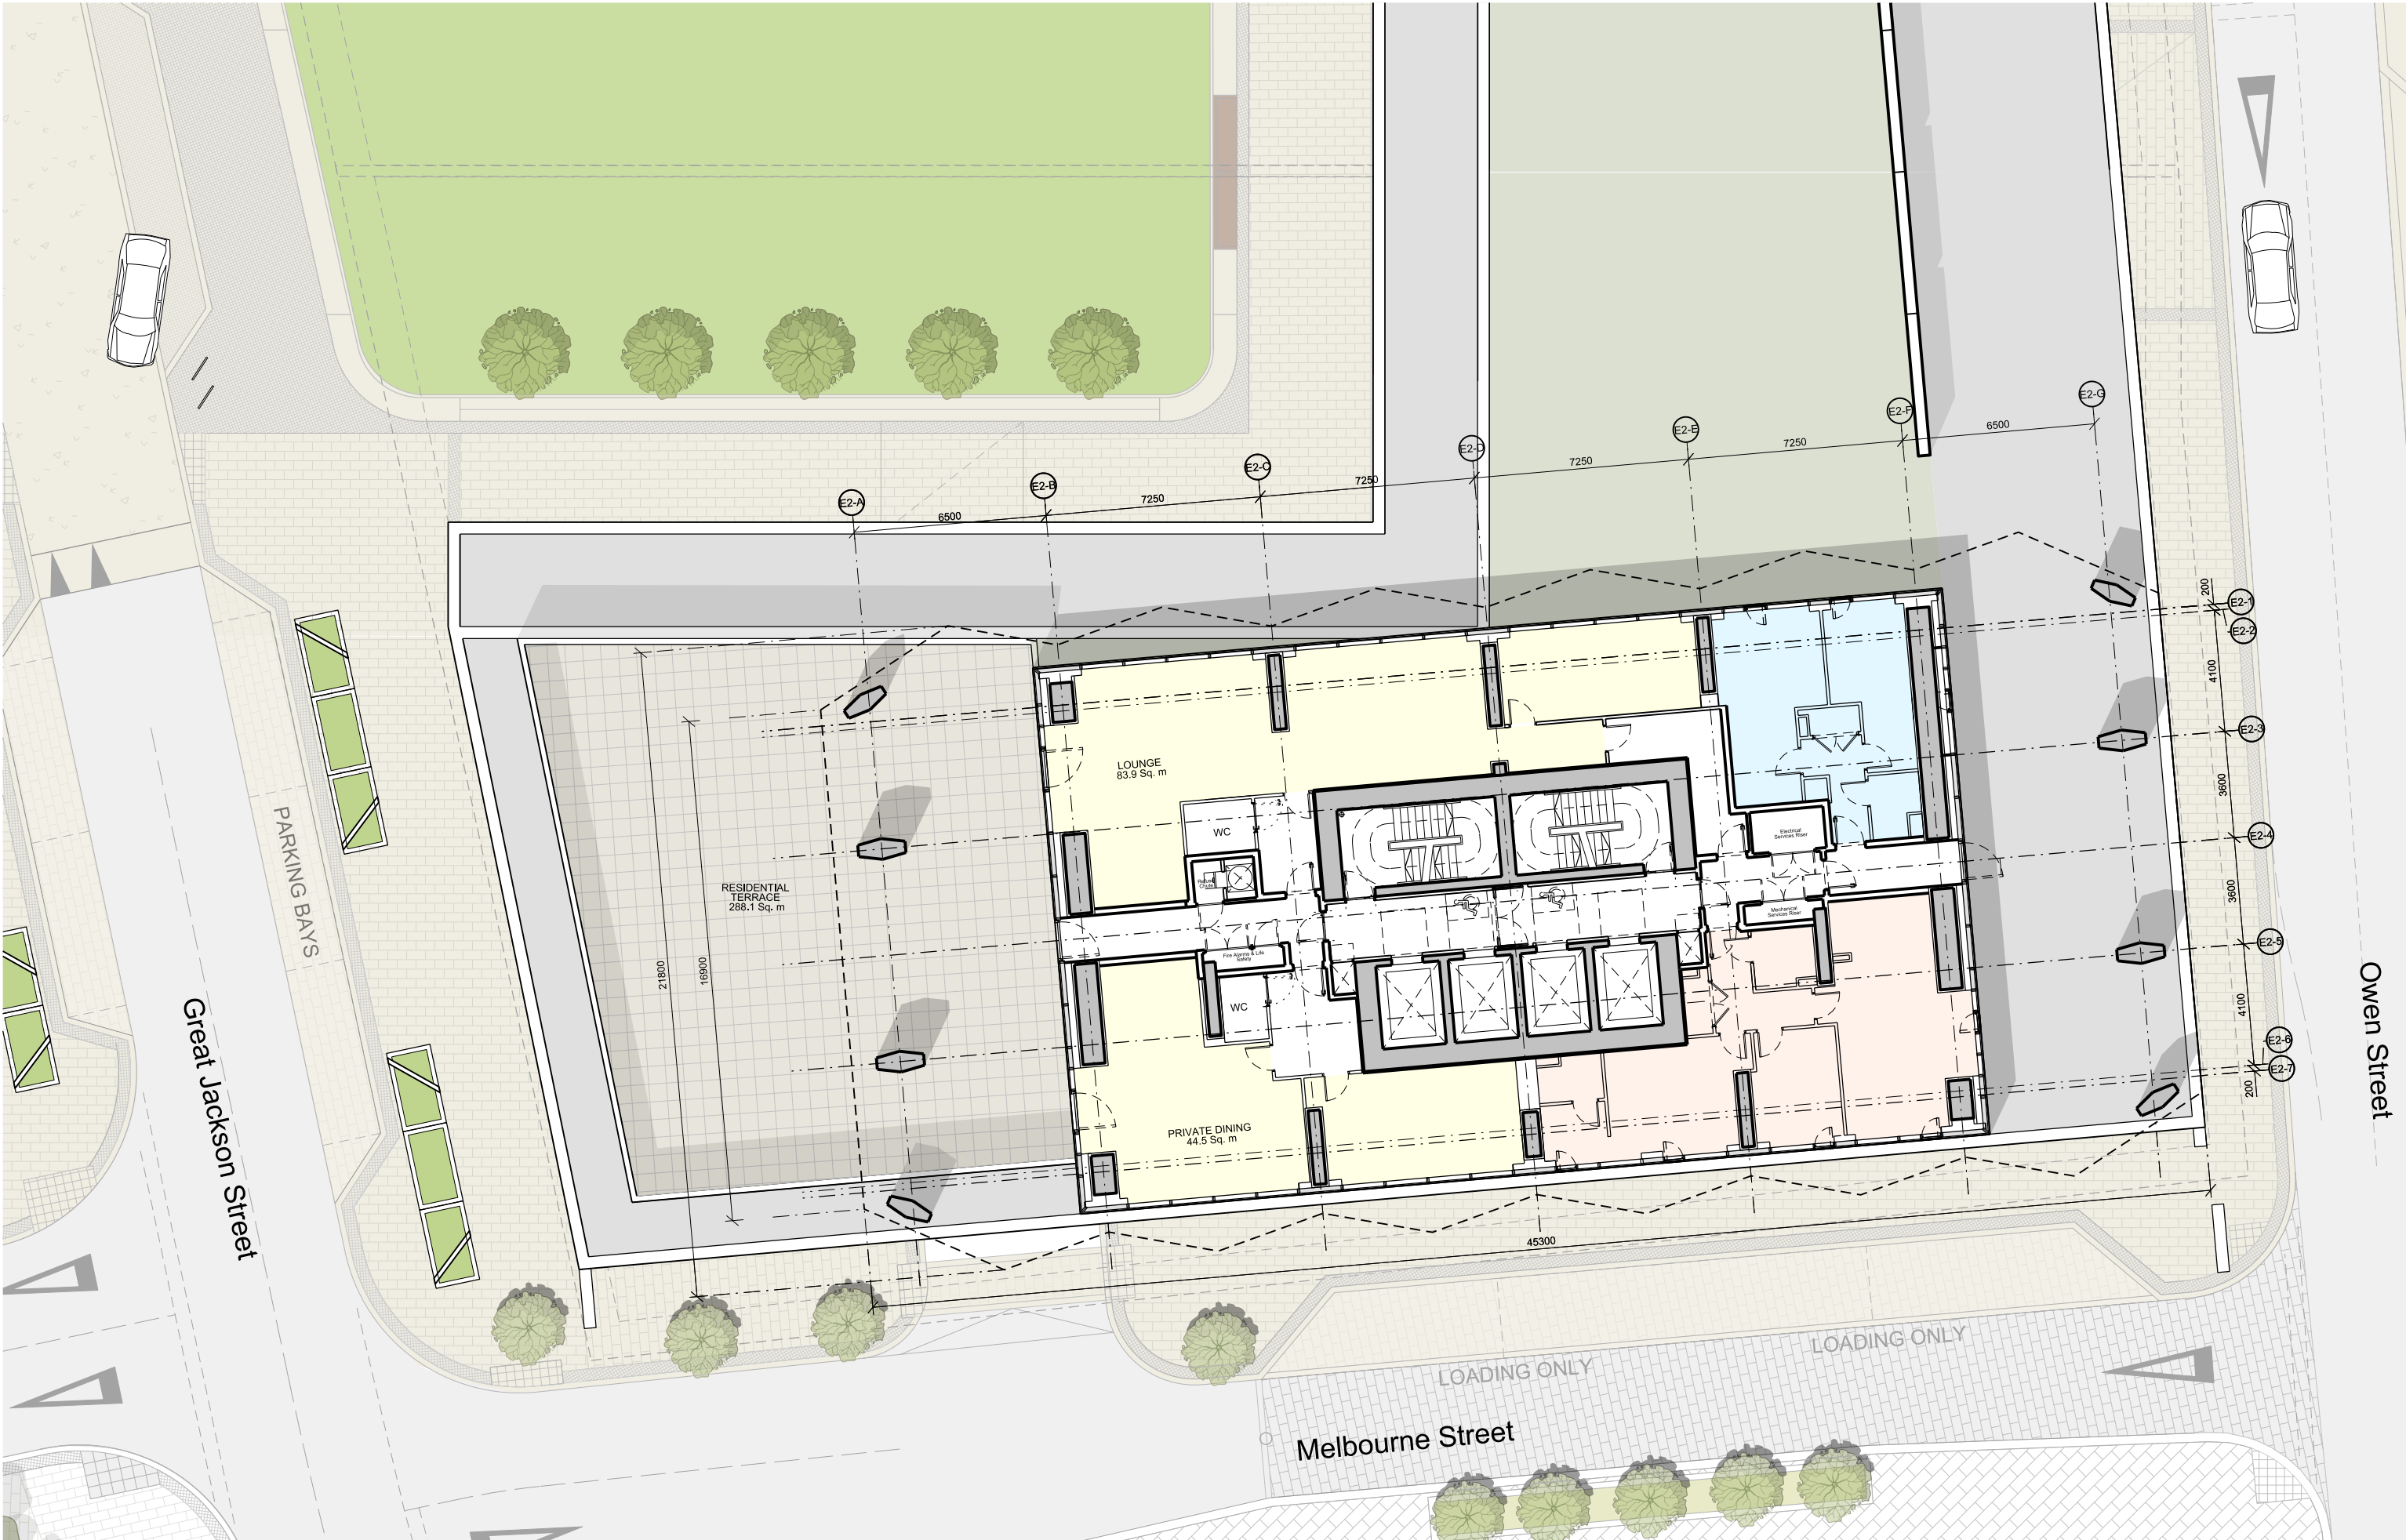


This drawing is copyright
Do not scale off dimensions.
All dimensions to be checked on site by contractor.
Contractor to report any dimensional discrepancies,
errors or omissions prior to commencing on site.


Scale Bar

0 2.5 7.5m

- NOTE:
- Studio apartment
 - 1 bed apartment
 - 2 bed apartment

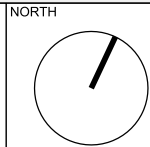

Rev	Date	Description
X01	20.04.2023	Planning Issue
X02	28.06.2023	Key amended

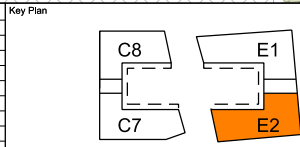

Project Title
**Crown Street Phase 3
Manchester**

Status
Planning

Drawing Title
**Tower E2 - Level 02
General Arrangement**

Job No
10418

Scale
1:200@A3

Drawing No
E2-SHP-G200-PL-02-B5D801

Revision
X02

simpsonhaugh

MANCHESTER
Riverside, 4 Commercial St
Manchester M15 4DQ
+44 (0)161 835 2345
www.simpsonhaugh.com

LONDON
5-8 Roberts Place
London EC1R 6BB
+44 (0)20 7549 4000
mail@simpsonhaugh.com

© SimpsonHaugh 2017