
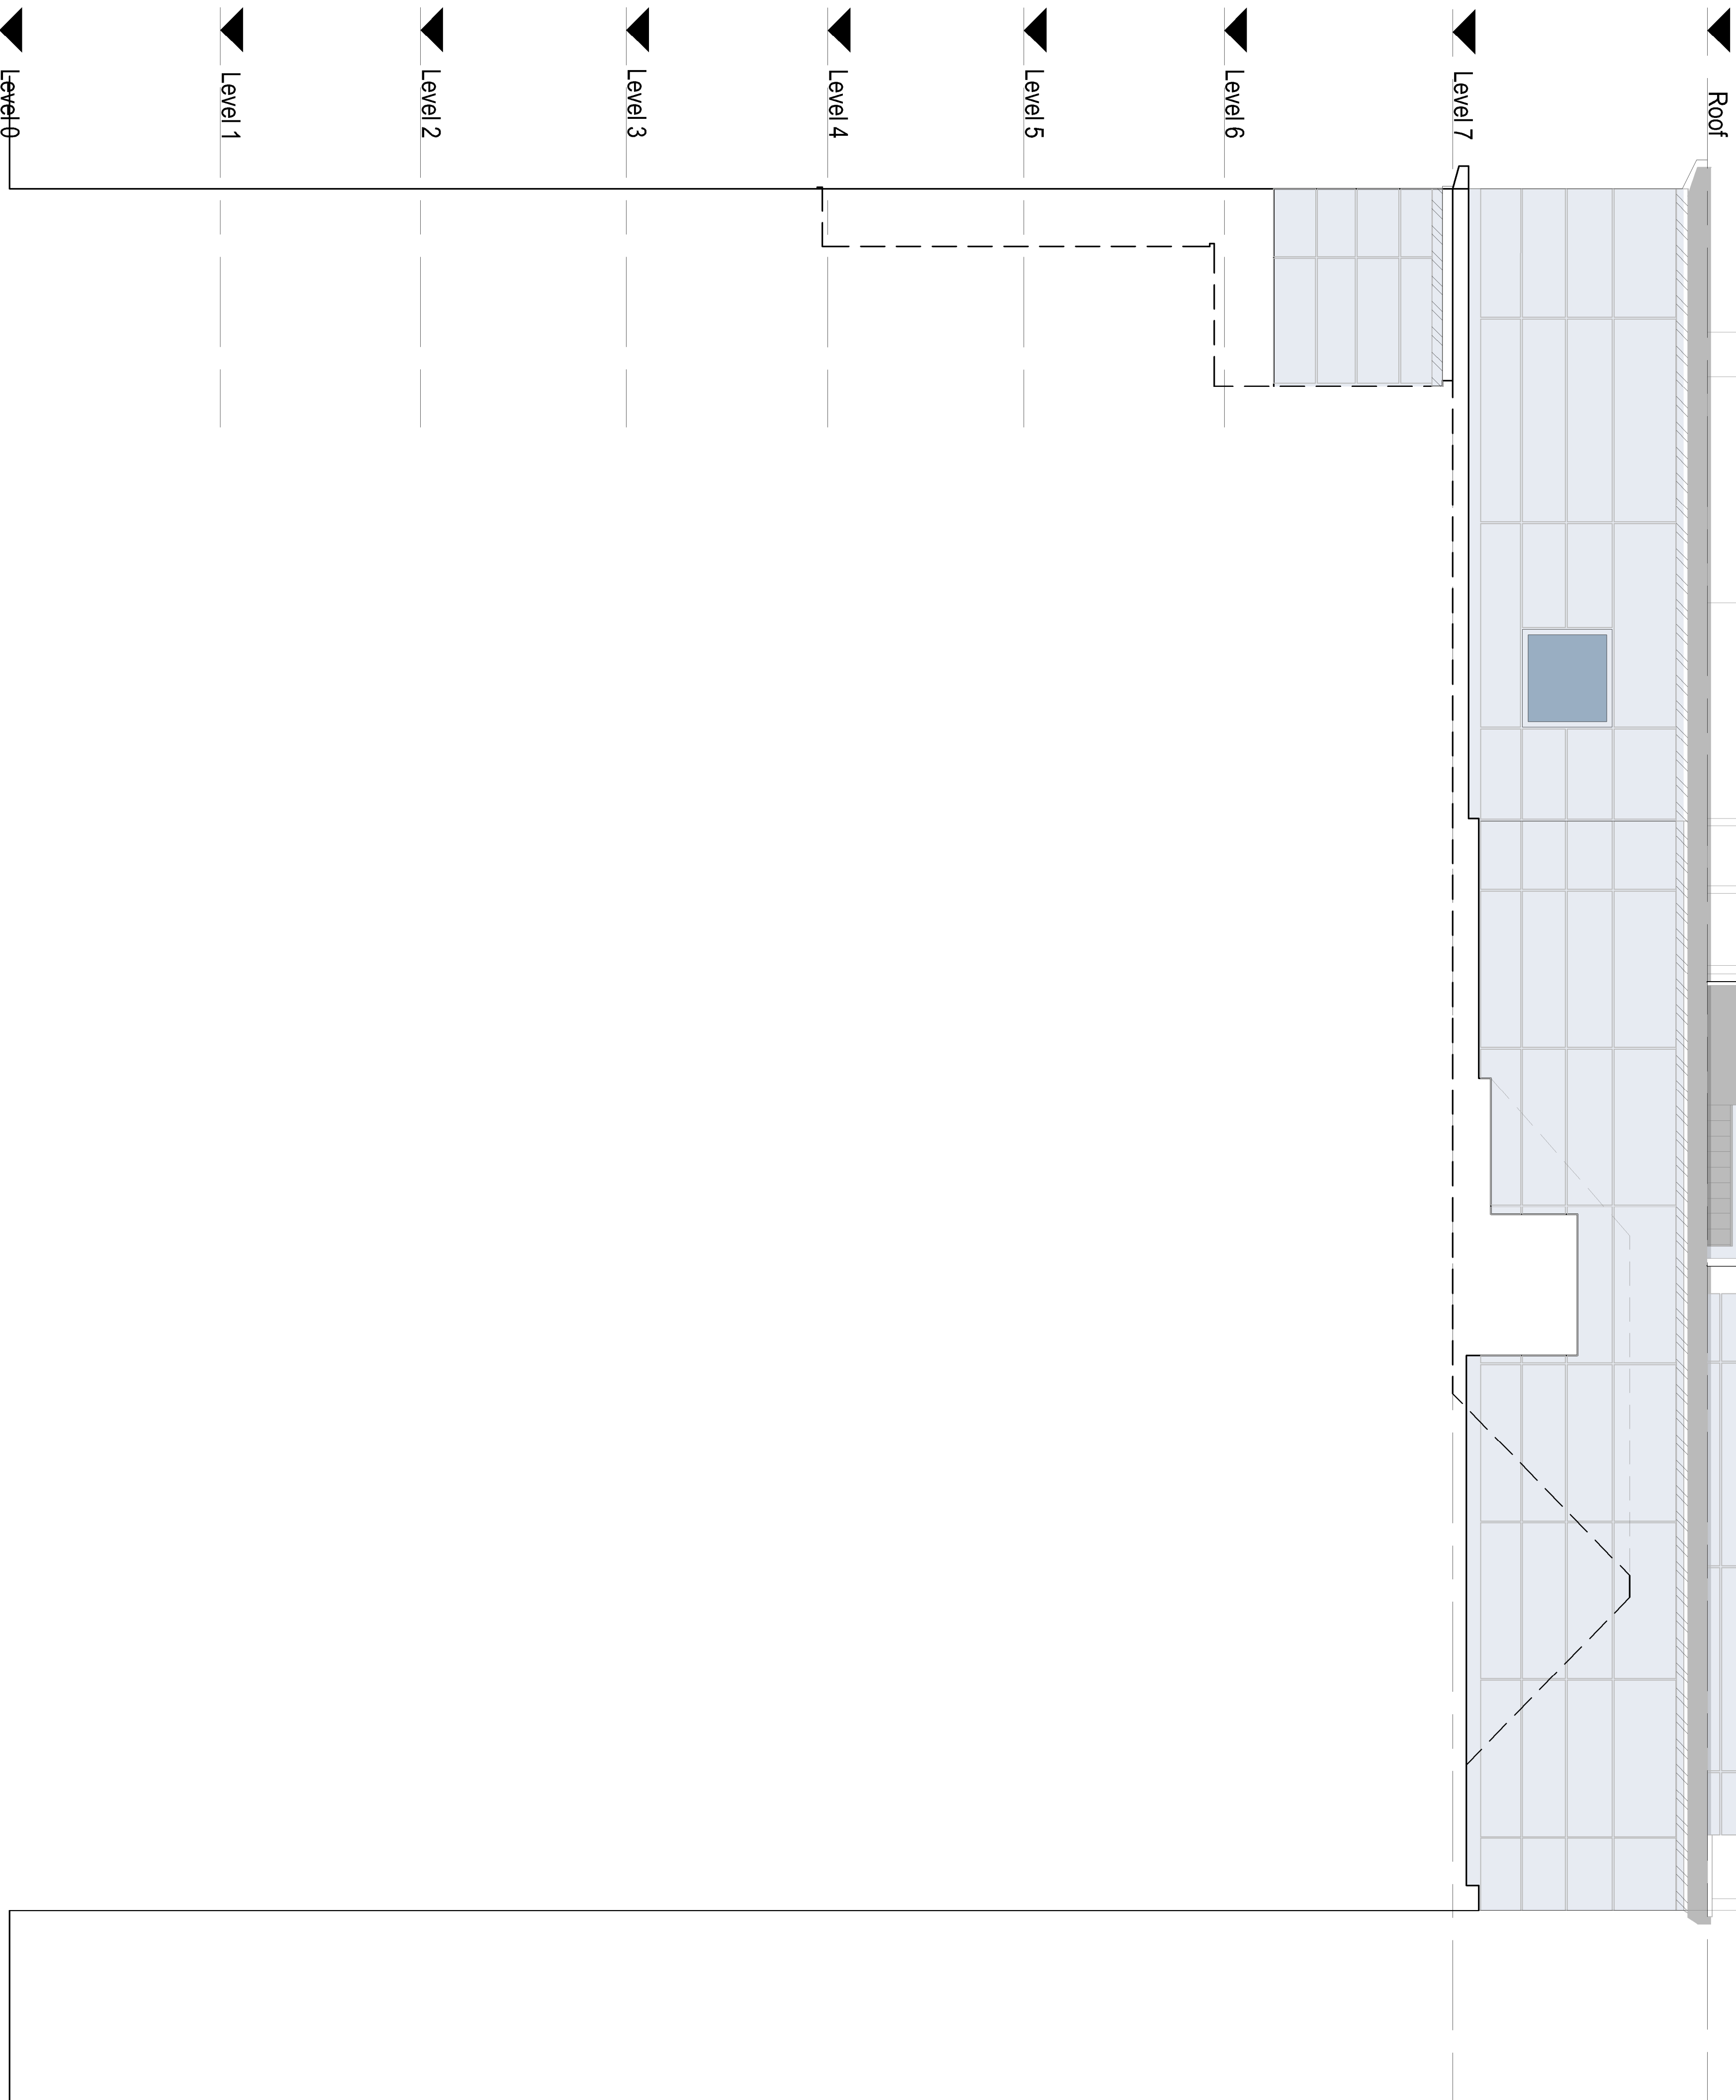


© Copyright: All rights reserved. This drawing must not be reproduced without permission. Do not scale from this drawing. All dimensions are in millimetres unless otherwise stated. Any discrepancies should be reported to the Architect.

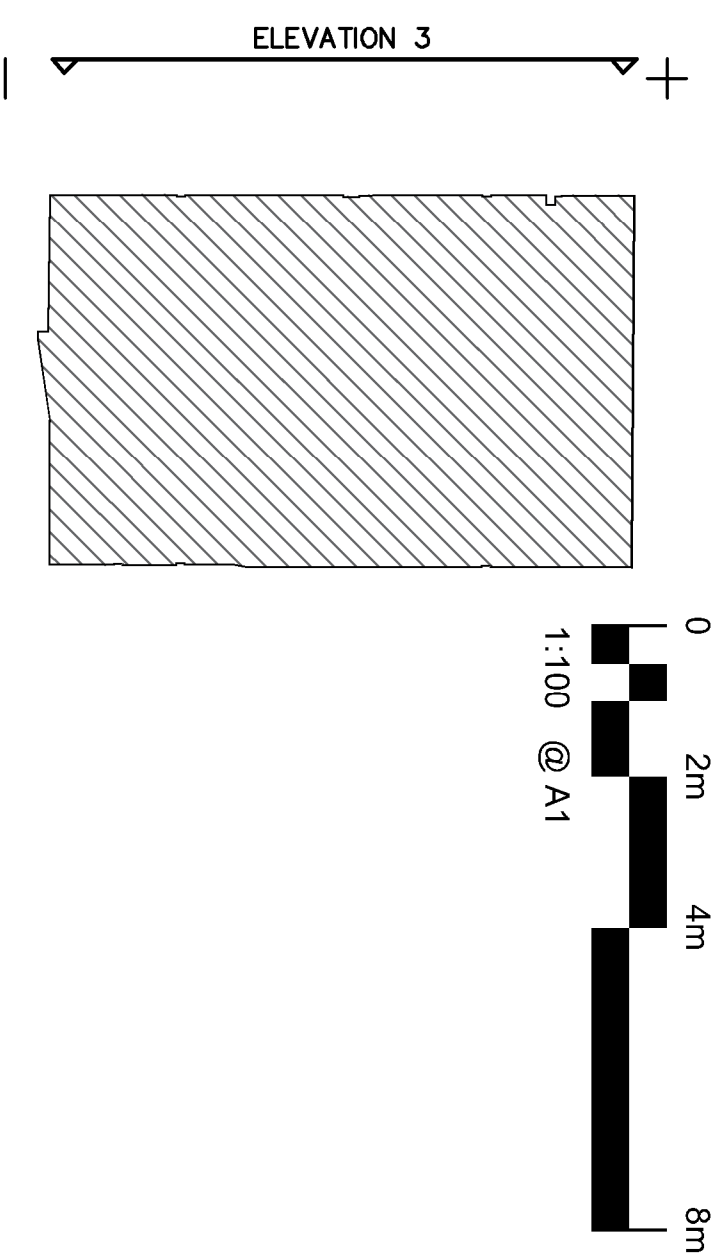

Revision	Description	Date	Drawn	Credited
P1	First Issue: For Comment/Approval	26.04.23	-	-

PRELIMINARY

**HALLDAY
MEECHAM
ARCHITECTS**

Hallday Meecham Architects Limited
111 Piccadilly Manchester M1 2HY
+44 (0)161 661 5566
4 Devonshire Street London W1W 5DT
+44 (0)203 440 5175
hma@halldaymeecham.com
www.halldaymeecham.com

Client	Wardens						
Project	56 High Street Re-cadding Project						
Planned Installation	56 High St, Manchester M4 1ED						
Drawing	Proposed North Side (Hidden) Elevation 3						
Scale @ A1	Scale @ A3	Date:	Drawn:	Checked:	Job No.	Drawing No.	
1:50	1:100	26.04.23	CB	TF	5540	00212	
Drawing Ref:	5540-HMA-HS-ZZ-DR-A-00212						Revision
							P1