


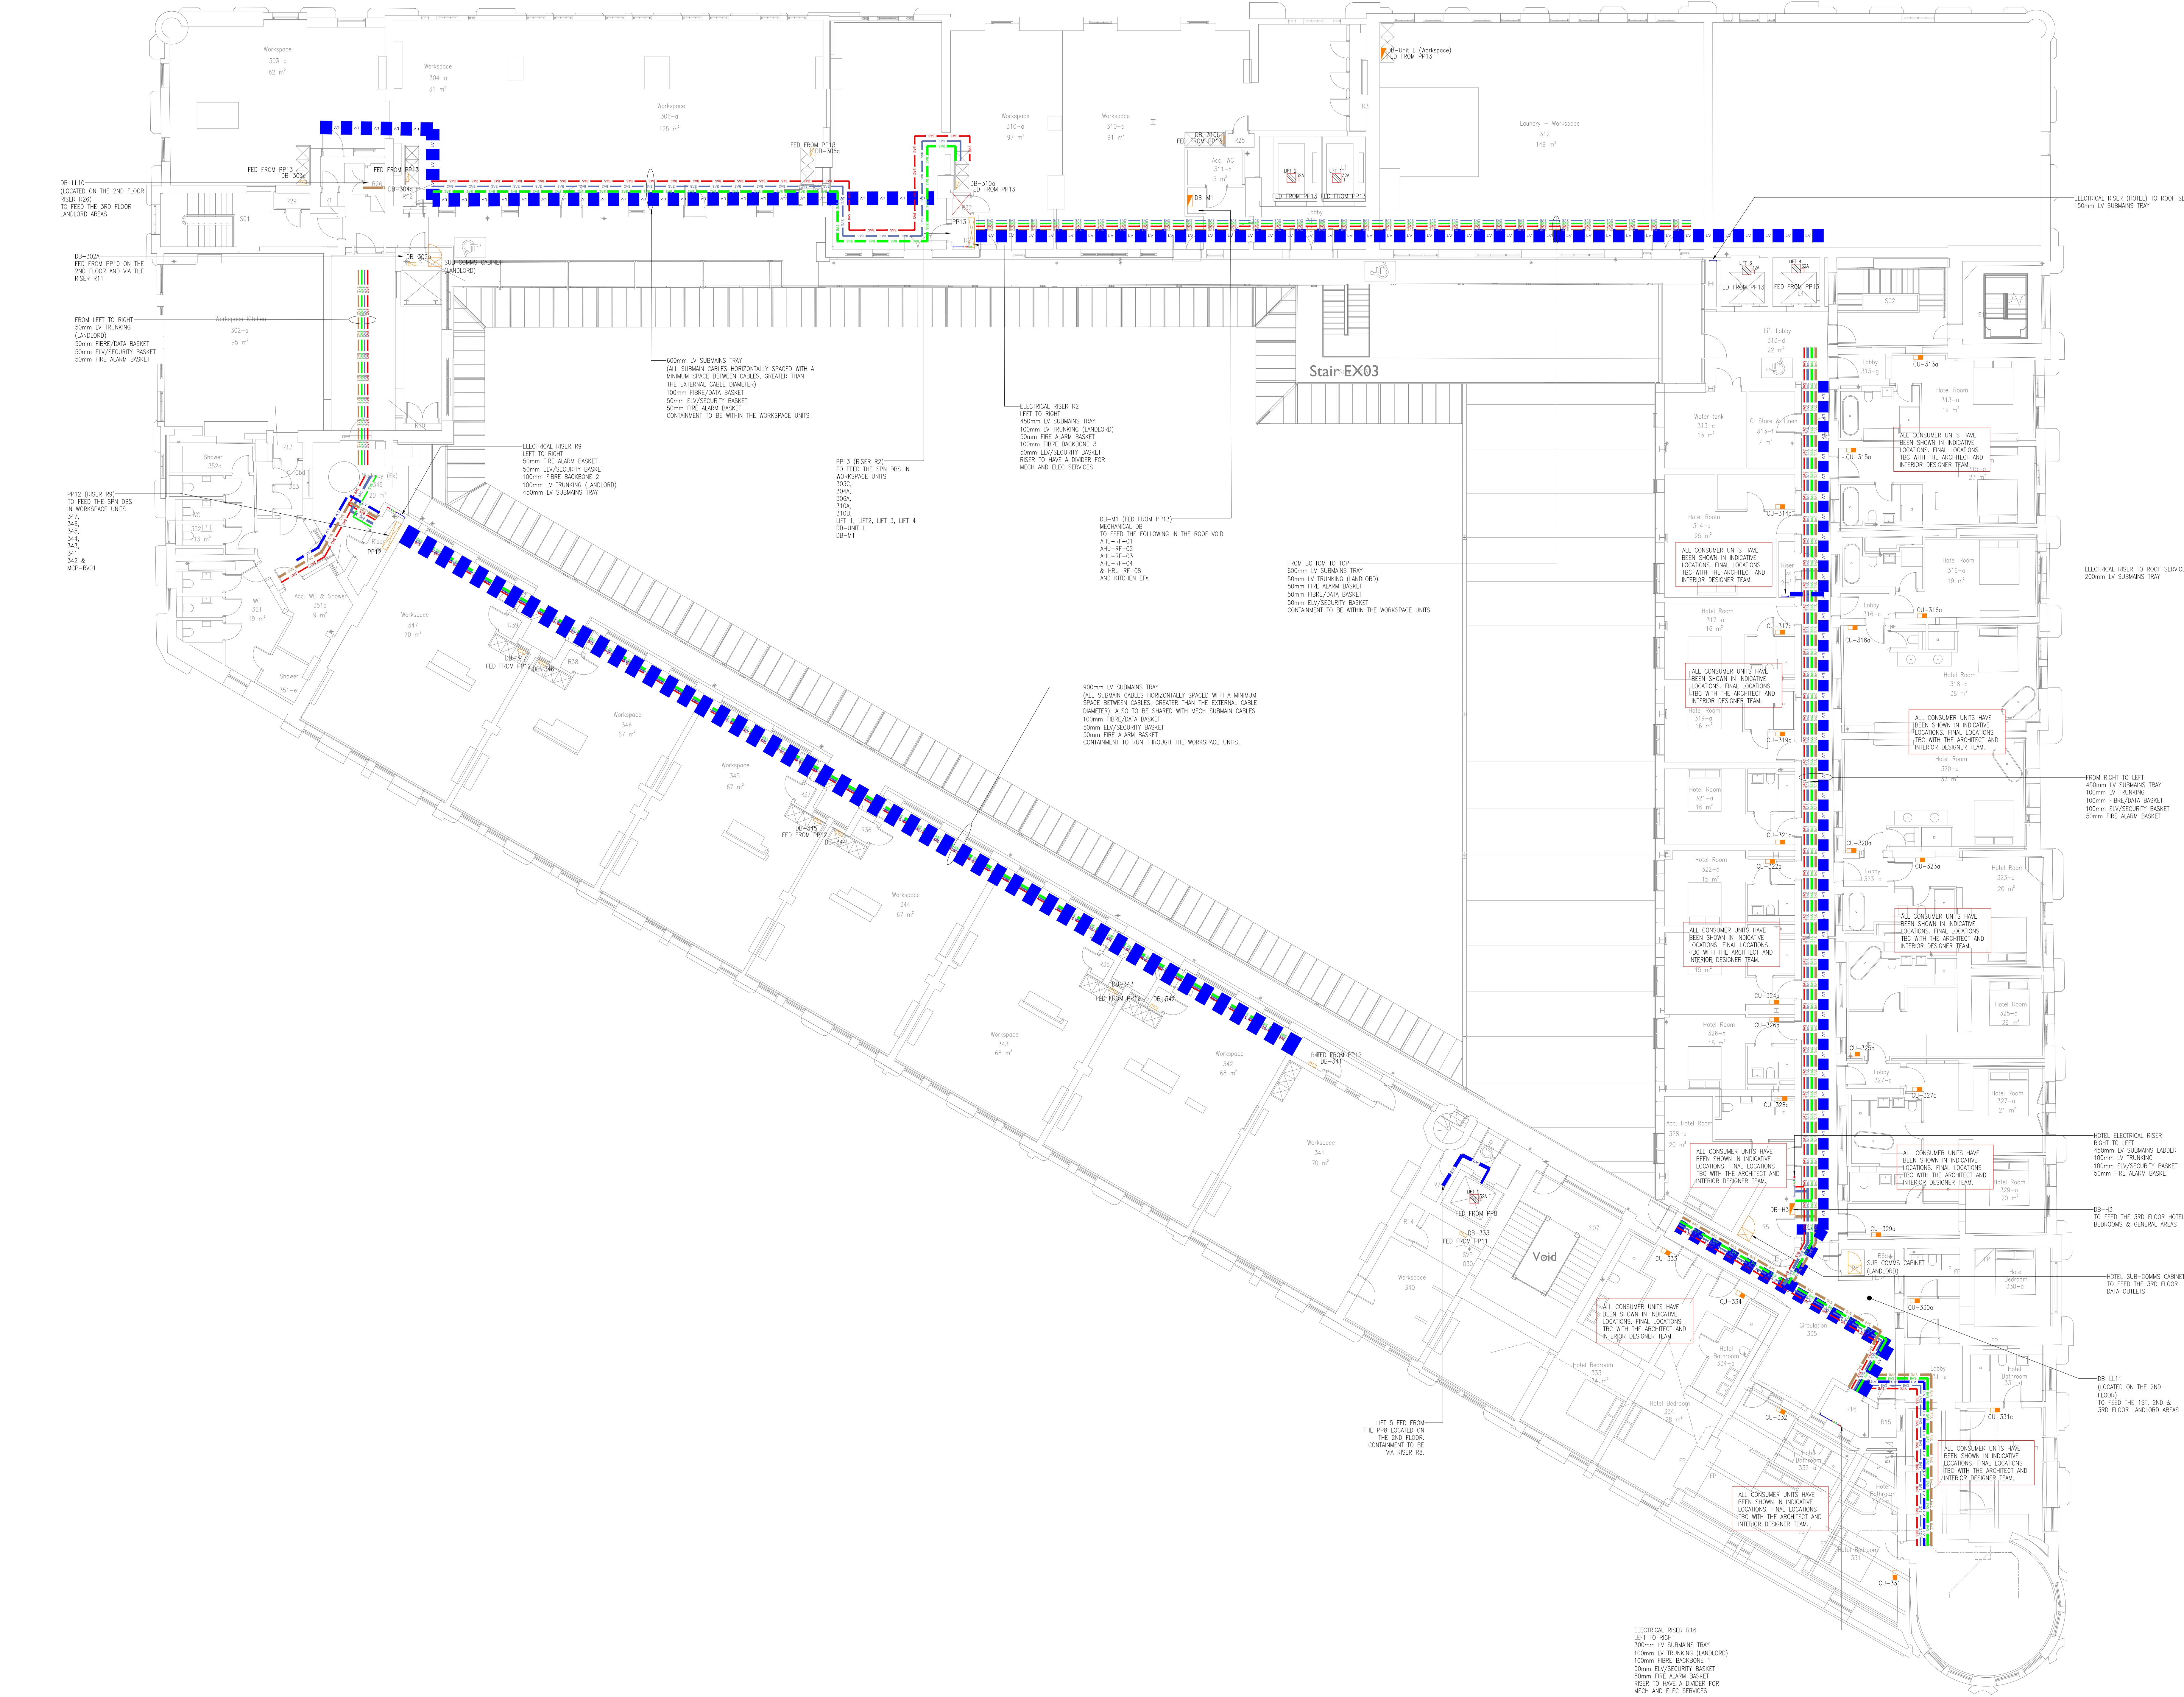

- NOTES
1. DO NOT SCALE FROM THIS DRAWING
 2. ALL DIMENSIONS TO BE CHECKED ON SITE BY THE CONTRACTOR PRIOR TO PREPARATION OF SHOP DRAWINGS, FABRICATION OF PARTS, ORDERING MATERIALS OR COMMENCING WORKS
 3. THIS DRAWING IS TO BE READ IN CONJUNCTION WITH ALL OTHER CONSULTANTS DRAWINGS, SPECIFICATIONS AND SCHEDULES
 4. ANY PENETRATION THROUGH FLOOR/MAIL/CEILING/SEEK STRUCTURAL ENGINEERS APPROVAL BEFORE COMMENCING WORK
 5. ALL PLUMB AND EQUIPMENT SHALL BE INSTALLED FULLY IN ACCORDANCE WITH MANUFACTURER'S RECOMMENDATIONS
- LEGEND
- LV SUBMAIN CABLES TRAY
 - LV TRUNKING
 - IT FIBRE/DATA CABLES BASKET
 - ELV/SECURITY CABLES BASKET
 - SEE NOTE 8
 - PANELBOARD THREE PHASE
 - DISTRIBUTION BOARD THREE PHASE
 - DISTRIBUTION BOARD SINGLE PHASE
 - CONSUMER UNIT SINGLE PHASE
 - SINGLE PHASE ISOLATOR SPIN
 - THREE PHASE ISOLATOR TPN
 - WP WEATHERPROOF (PES)
 - SUB COMMS CABINET FOR LANDLORD (BY CONTRACTOR)
- CONTAINMENT NOTES
1. THE CONTRACTOR SHALL CONFIRM ALL FINAL LOCATIONS OF THE DISTRIBUTION BOARDS WITH THE CLIENT & ARCHITECT PRIOR TO ANY INSTALLATION WORKS
 2. PRIMARY CONTAINMENT HAS ONLY BEEN SHOWN WHERE REQUIRED, THE CONTRACTOR SHALL PROVIDE ANY ADDITIONAL PRIMARY/SECONDARY CONTAINMENT TO COMPLETE THE INSTALLATION, AND INCLUDE WITHIN THE TENDER
 3. CONTAINMENT ROUTES SHOWN ARE INDICATIVE, THE CONTRACTOR SHALL FINALISE AND COORDINATE ON SITE THE FINAL ROUTE, IN CONJUNCTION ALL EXISTING PENETRATIONS AND OTHER SERVICES
 4. FIRE PROTECTION SHALL BE INSTALLED WHERE CONTAINMENT PASSES THROUGH FIRE COMPARTMENTS
 5. ALL STRUCTURAL PENETRATIONS TO BE CONFIRMED IN CONJUNCTION WITH THE STRUCTURAL ENGINEER & ARCHITECT
 6. ALL WATERPROOFING/FIRE STOPPING OF RISERS & PENETRATIONS TO BE BY THE CONTRACTOR IN CONJUNCTION WITH THE ARCHITECT
 7. THE CONTRACTOR SHALL INCLUDE FOR ALL WORKS THAT THE DND REQUIRES THE CONTRACTOR TO CARRY OUT, AS A MINIMUM THIS SHALL INCLUDE ALL BWC, PROVIDE AND INSTALL CONTAINMENT, EXCAVATION AND INSTALLATION OF THE EXTERNAL COURTYARD DUCTING, THE CONTRACTOR SHALL LASE WITH THE DND TO FINALISE THE LIST OF WORKS AND INCLUDE WITHIN THE TENDER
 8. ALL FIRE ALARM CABLEING WITHIN ALL AREAS AND TO ALL FIRE ALARM DETECTORS SHALL BE CONCEALED WITHIN GALVANISED CONDUIT IN A NEAT FASHION

FOR COMMENT
NOT FOR SITE USE

13.04.22	TENDER ISSUE	TS AL SEU
07.02.22	TENDER ISSUE	TS AL IS
24.11.21	BUILDING LAYOUT UPDATED CONTAINMENT AMENDED TO SUIT	TS AL SE
02.04.21	INCORPORATED INTERIOR DESIGNER COMMENTS	TS PR SEU
21.05.21	TENDER ISSUE	TS PR SEU
06.05.21	INTERIM ISSUE FOR CLIENT COMMENTS	TS PR PR
29.03.21	INTERIM ISSUE FOR CLIENT COMMENTS	TS PR PR
Date	Description	Rev Dm/Clk

Revision Description

CONSOLUX
CONSOLUX M&E CONSULTING LTD.
MECHANICAL & ELECTRICAL CONSULTING ENGINEERS

London Office: 35 Piccadilly, London W1D 1DB
Tel: +44 (0)207 734 3030
Fax: +44 (0)207 817 7385
Email: m&e@consolux.co.uk

Liverpool Office: The Colton Exchange, Liverpool L3 9RF
Tel: +44 (0)151 708 9669
Fax: +44 (0)151 709 7196
Email: m&e@consolux.co.uk

Project: LONDON ROAD FIRE STATION
FIRE STATION, LONDON ROAD
MANCHESTER, M1

Drawing Title:
ELECTRICAL INSTALLATION SERVICES
THIRD FLOOR
LV CONTAINMENT LAYOUT

Date	Design By	Drawn By	Scale
11.02.21	PR	PR	1:100

Name Status:
TENDER

Drawing Number:
647-E-(61)-03-01

Drawn By: TS