

© COPYRIGHT
The copyright in this drawing is vested in Sheppard Robson and no license or assignment of any kind has been, or is, granted to any third party whether by provision of copies or originals or otherwise unless agreed in writing.

DO NOT SCALE FROM THIS DRAWING
The contractor shall check and verify all dimensions on site and report any discrepancies in writing to Sheppard Robson before proceeding work

FOR ELECTRONIC DATA ISSUE
Electronic Data / drawings are issued as "read only" and should not be interrogated for measurement. All dimensions and levels should read, only from those values stated in test, on the drawing.

NOTES:

- Refer to:
- 20 series drawings for layouts
 - 21 series drawings for external envelope information:
 - 22 series drawings for internal walls information
 - 24 series drawings for stairs and ramps information
 - 27 series drawings for roof information
 - 29 series drawings for fire strategy information
- 29270 - 29277 for Fire Signage
- 32 series drawings for internal and external doors information
 - 33 series drawings for floor types information
 - 35 series drawings for ceiling types information
 - 70 series drawings for internal and external signage
- To be read in conjunction with:
- architects specification
 - ARUP's fire engineers reports
 - structural engineers information
 - MEP engineers information
 - acousticians report

REV.	DATE	AMENDMENT
P00	18/10/19	Stage 3 Issue
P01	26/02/20	Stage 4 Issue
P02	27/05/22	External Signage Updated
P03	07/06/22	Signage font updated and rolling shutter replaced with double louvered door to bin store - Issued for Planning

KEYPLAN

CLIENT

Bruntwood Science Ltd.

SHEPPARD ROBSON

27th Floor City Tower Piccadilly Plaza Manchester M1 4BT
T: +44 (0)161 233 8900 E: manchester@sheppardrobson.com


PROJECT
City Labs 4.0

SCALE@A1	DATE	ORIGINATOR	CHECKED	AUTHORISED
As Indicated	18/10/19	MR	DM	MAC


Entrance Signage

Stage 4

STATUS	PURPOSE FOR ISSUE	SR NO.
S4	For Approval	6312
DRAWING NO.		REV.
6312 - SRA-00-00-DR-A-70100		P03

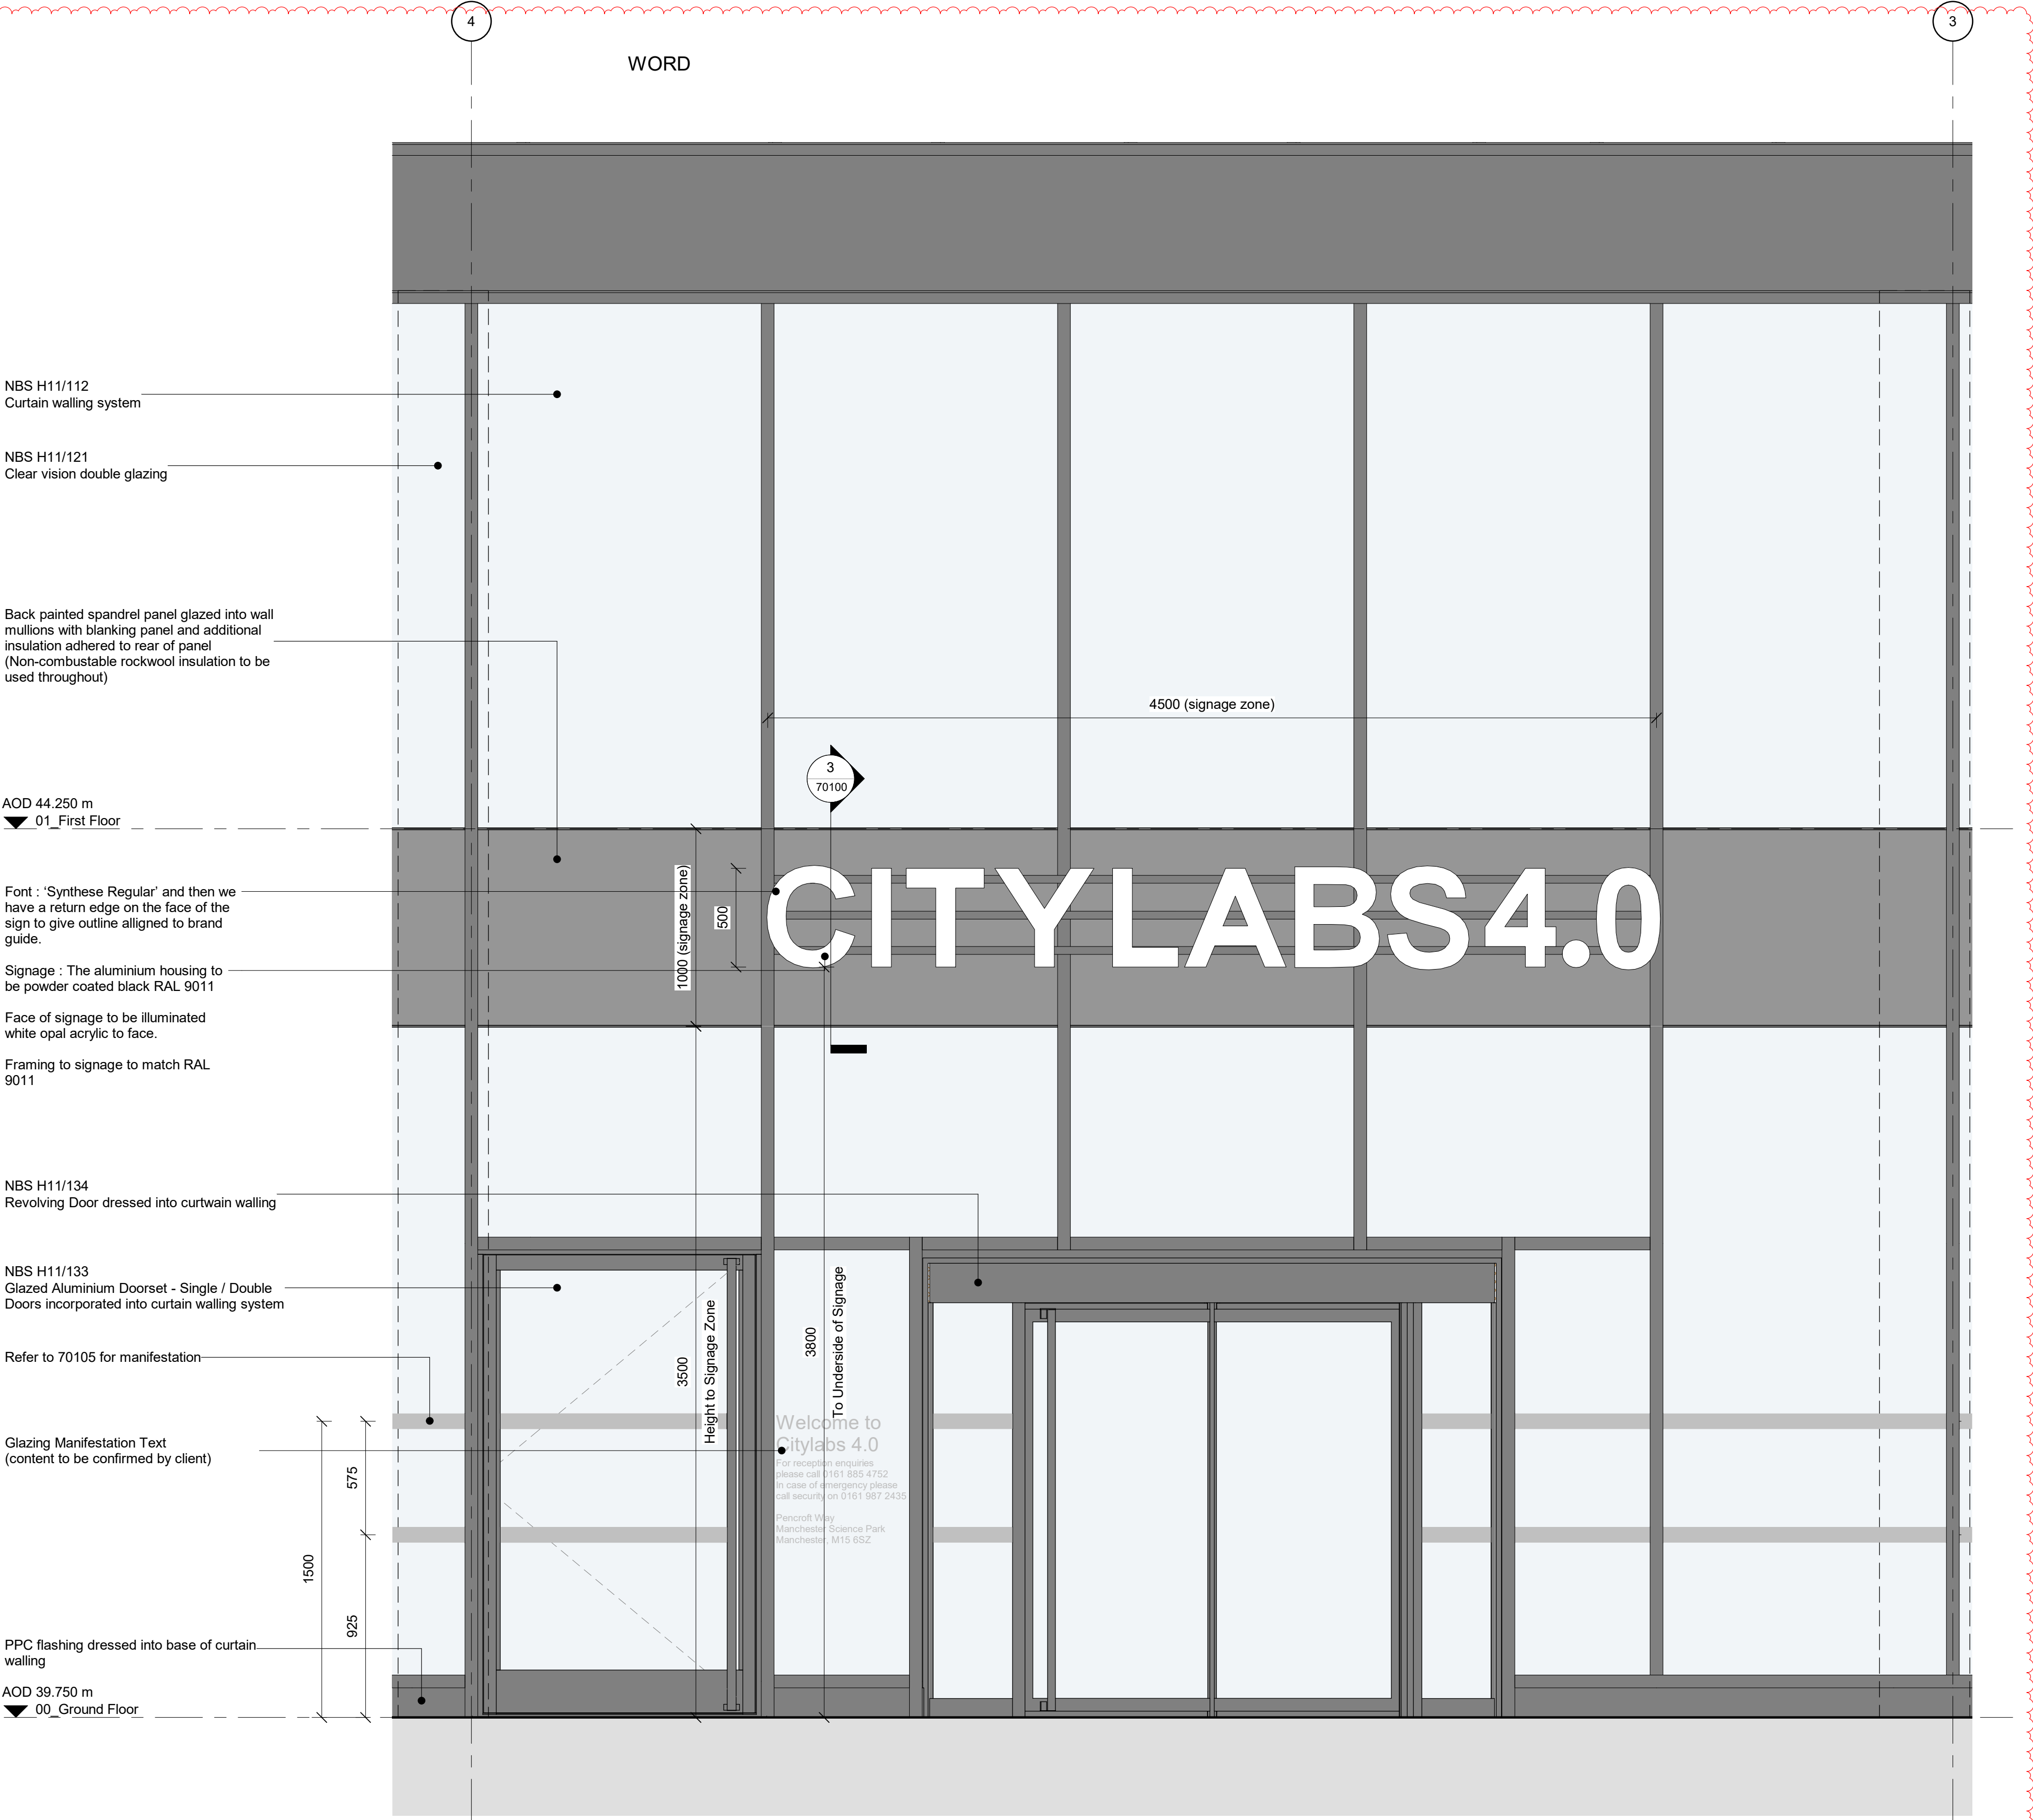

External Signage (Low Level) and Manifestation
1 : 20

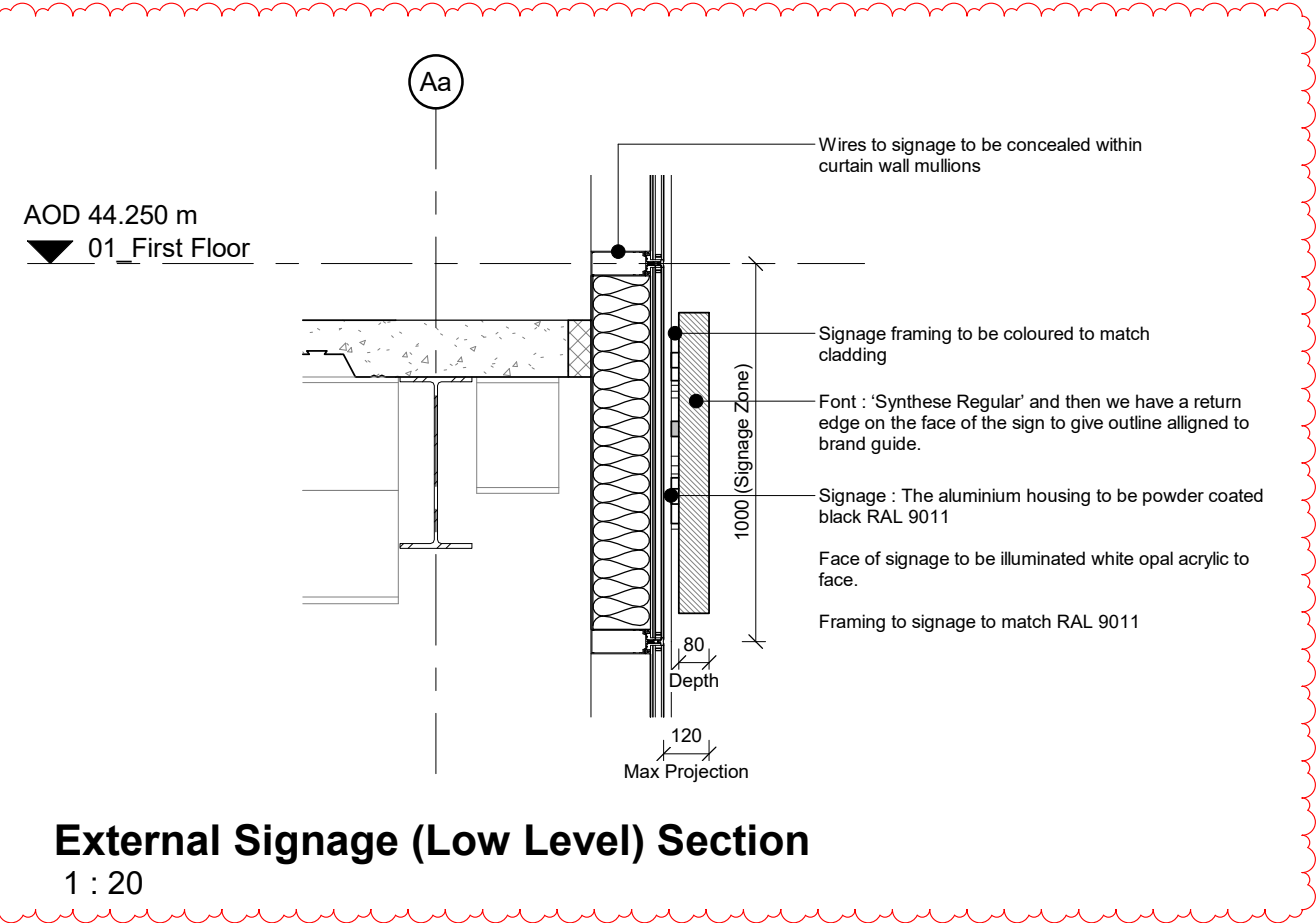

External Signage (Low Level) Section
1 : 20