


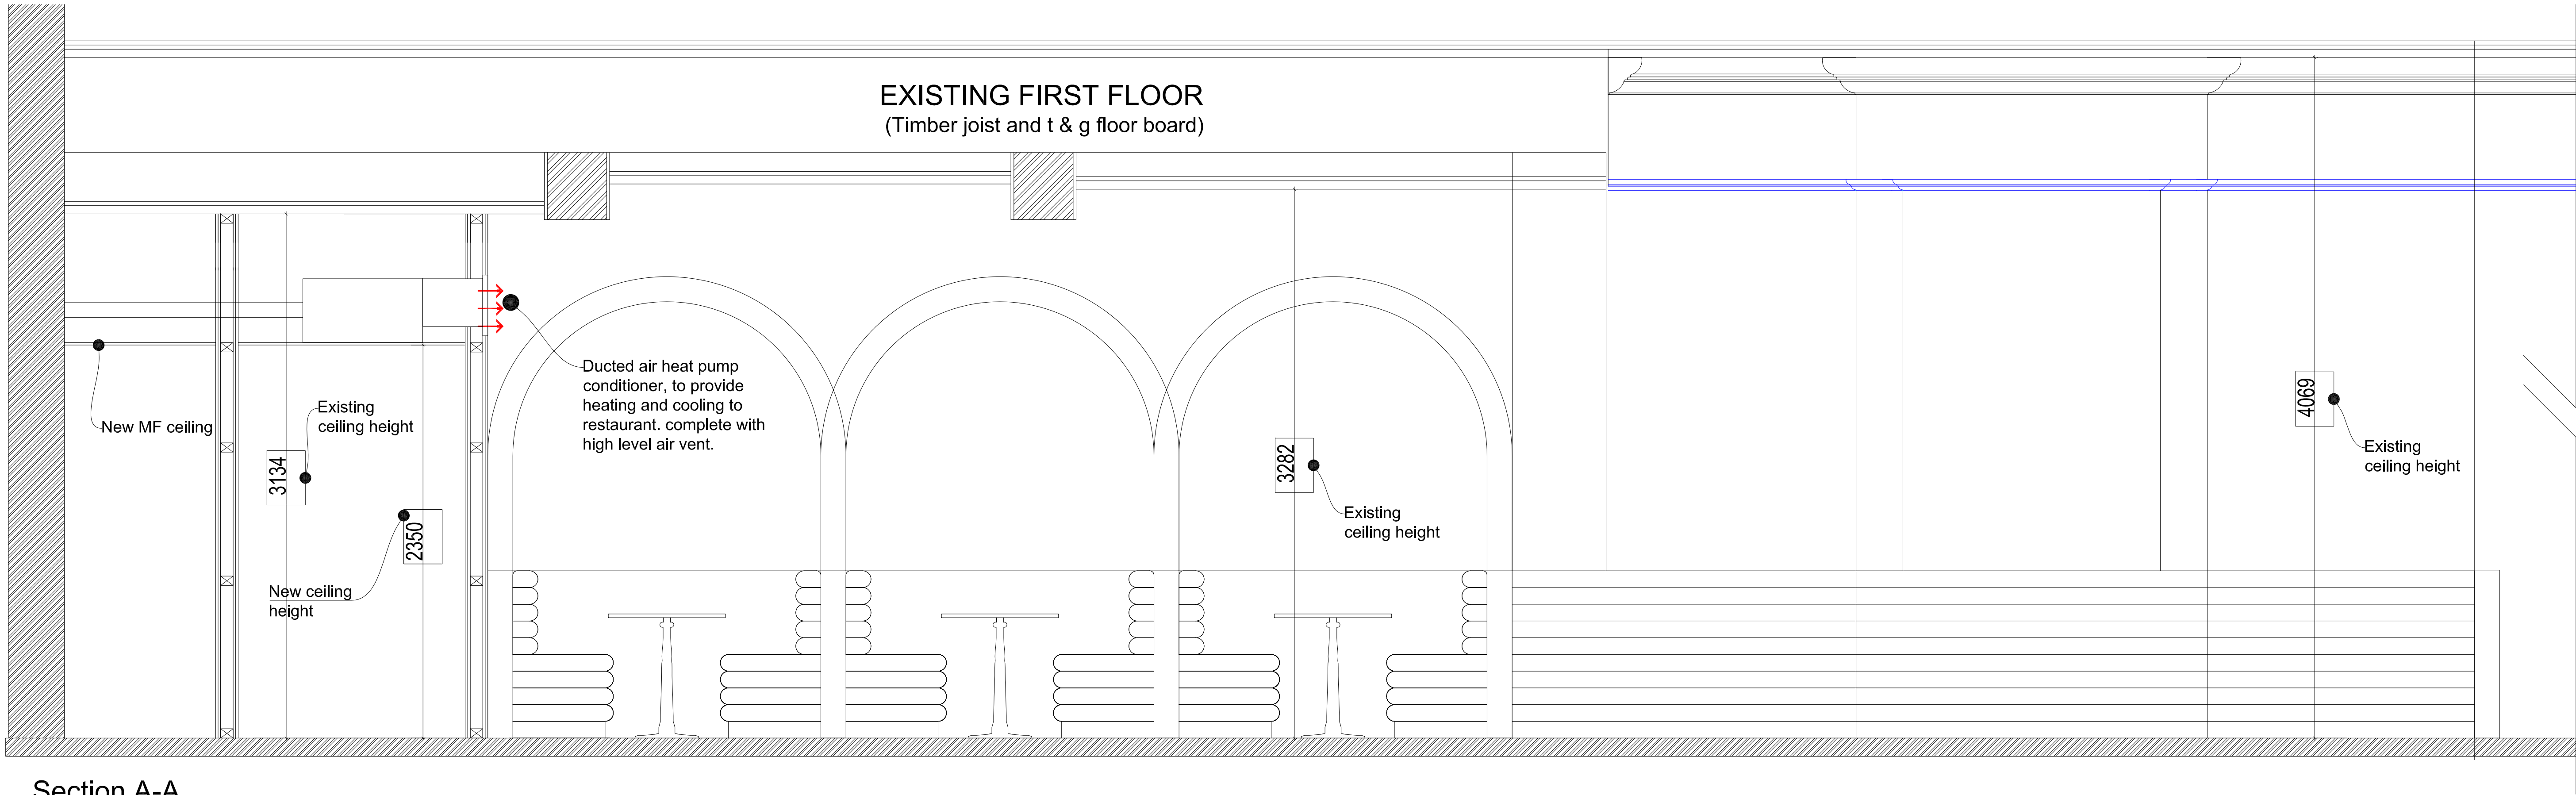

Section A-A
Ground Floor scale A1@1:20



Section Location Plan
Ground Floor scale A1@1:100