



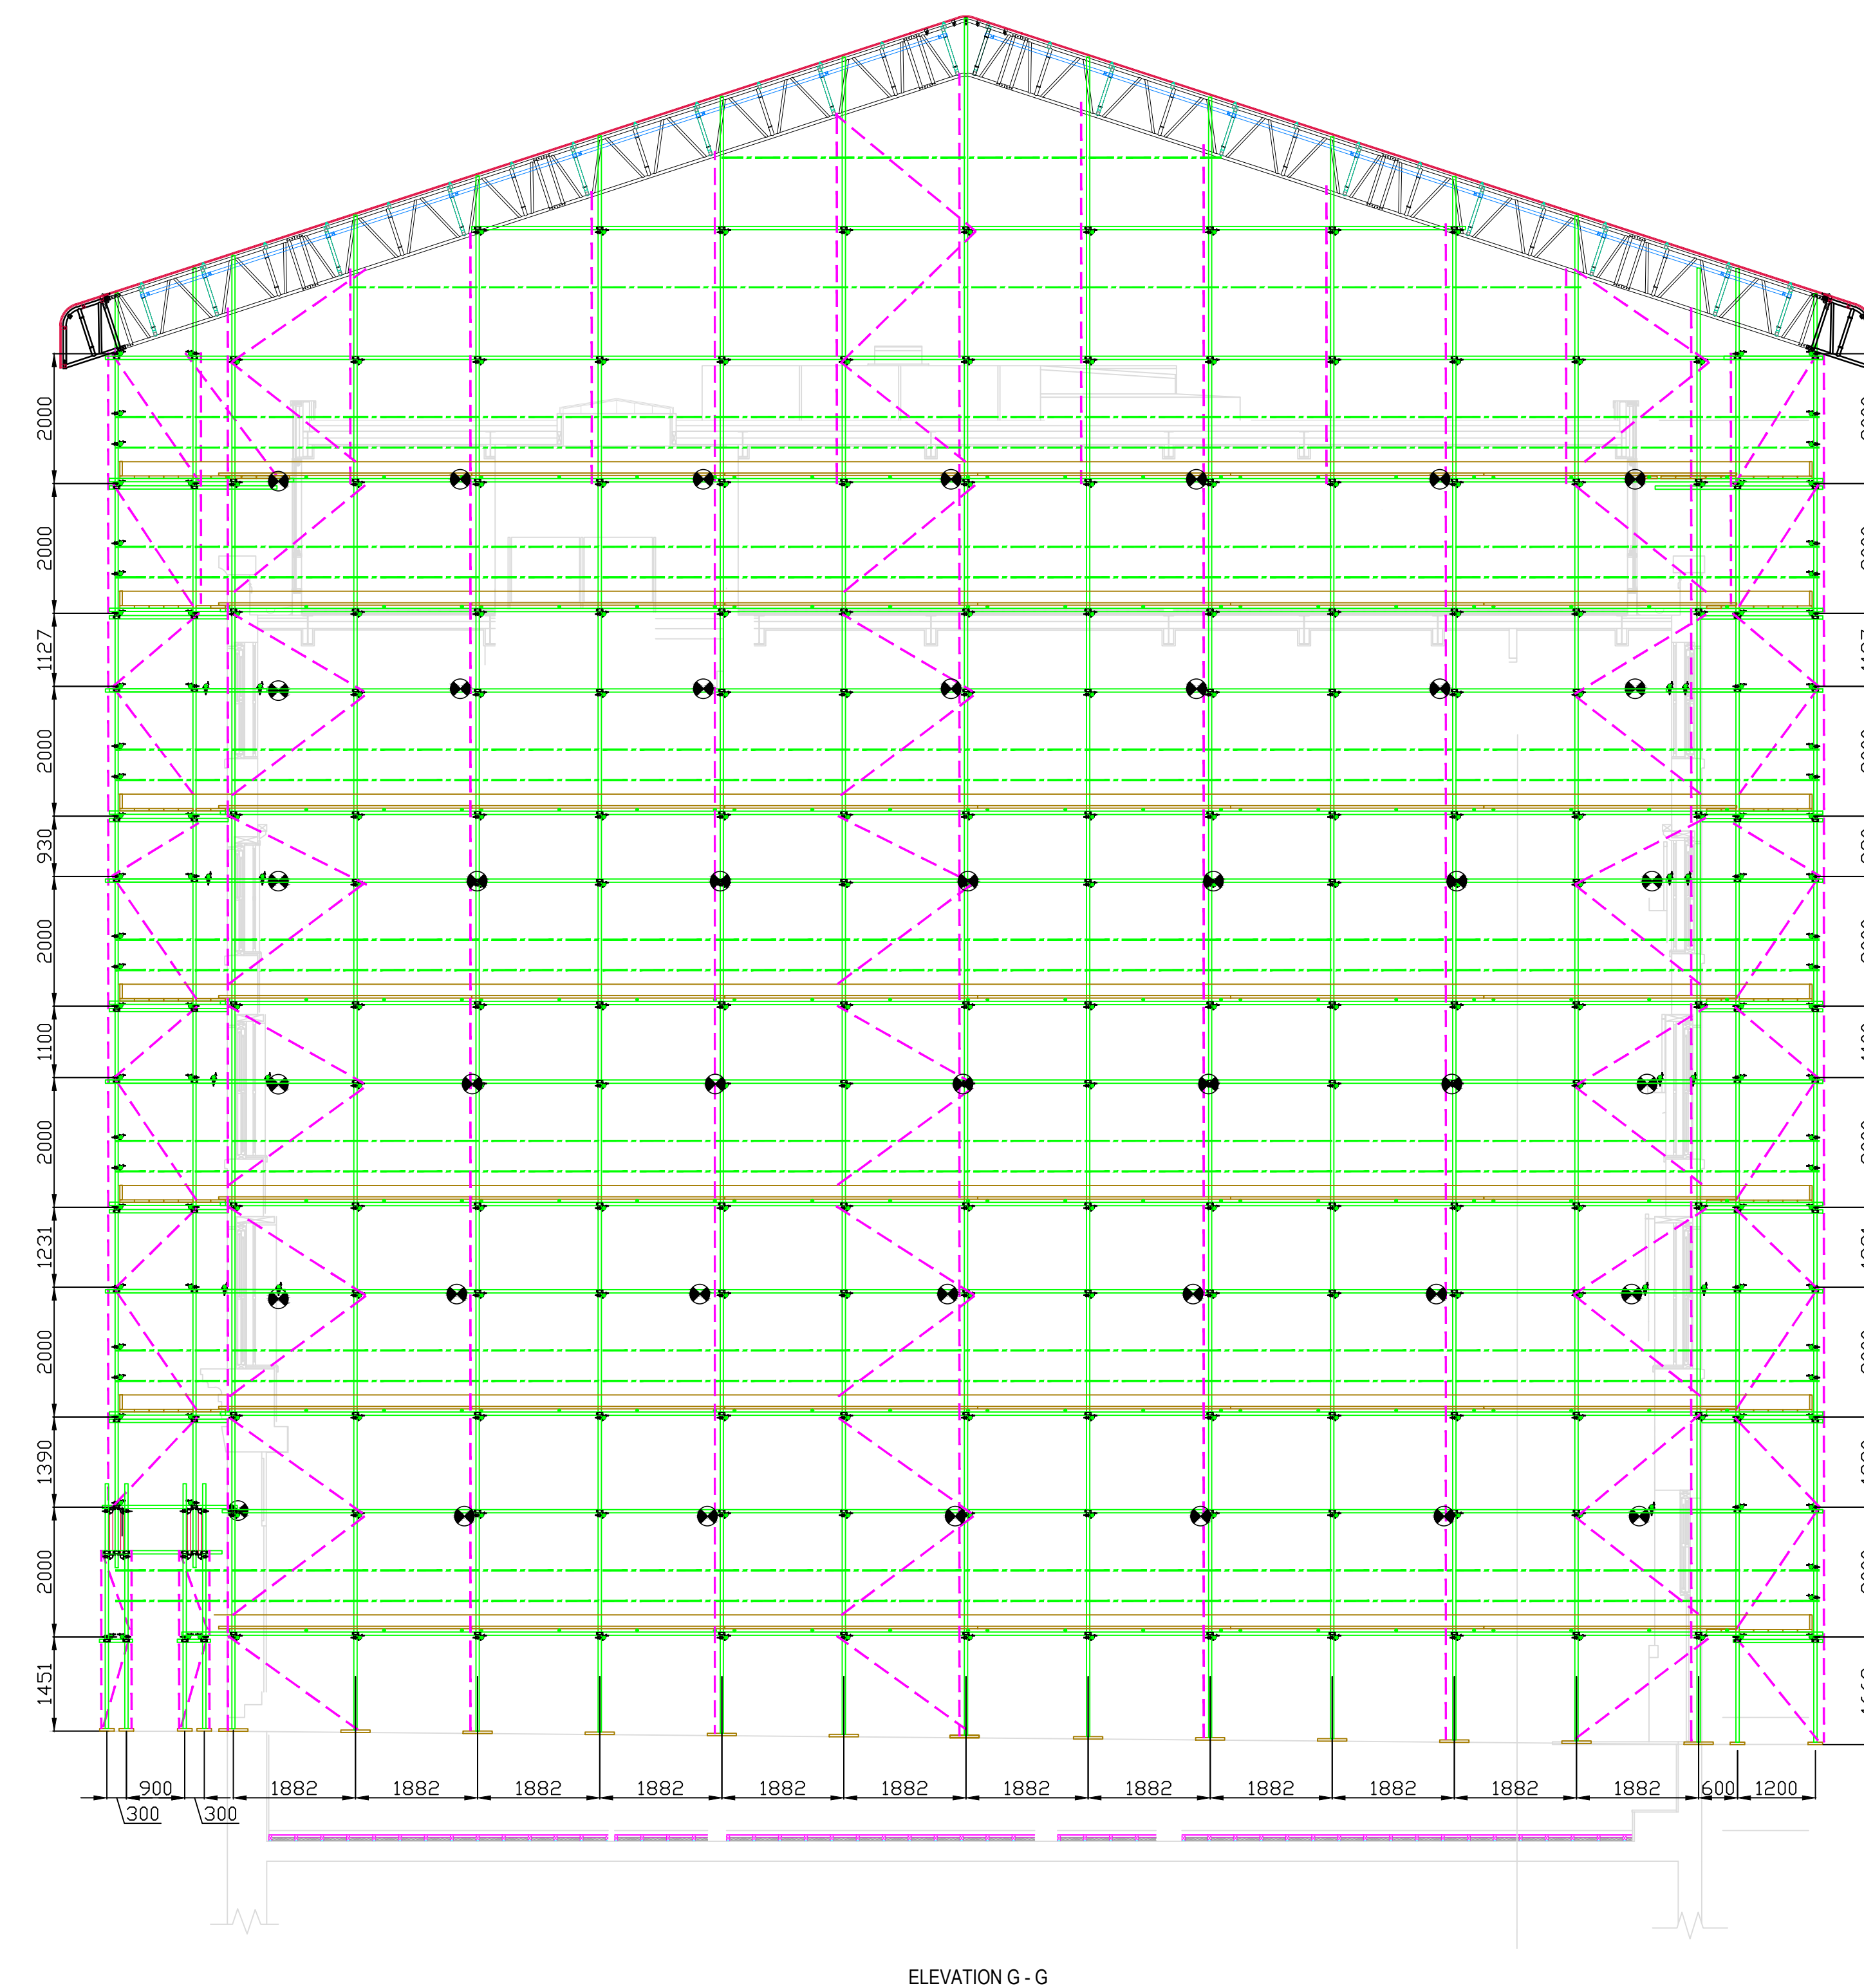

 POSSIBLE SURCHARGE FROM SCAFFOLD ON BASEMENT STRUCTURE TO BE CONFIRMED AS ACCEPTABLE PRIOR TO SCAFFOLD COMMENCEMENT BY OTHERS

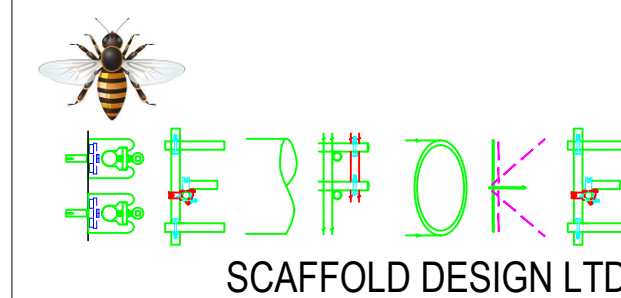

7, Penrhyn Beach East
Penrhyn Bay
Llandudno
LL30 3NT

Tel: 07545 295 503
Mail: oliver@bespokescaffolddesign.co.uk

[illegible]