
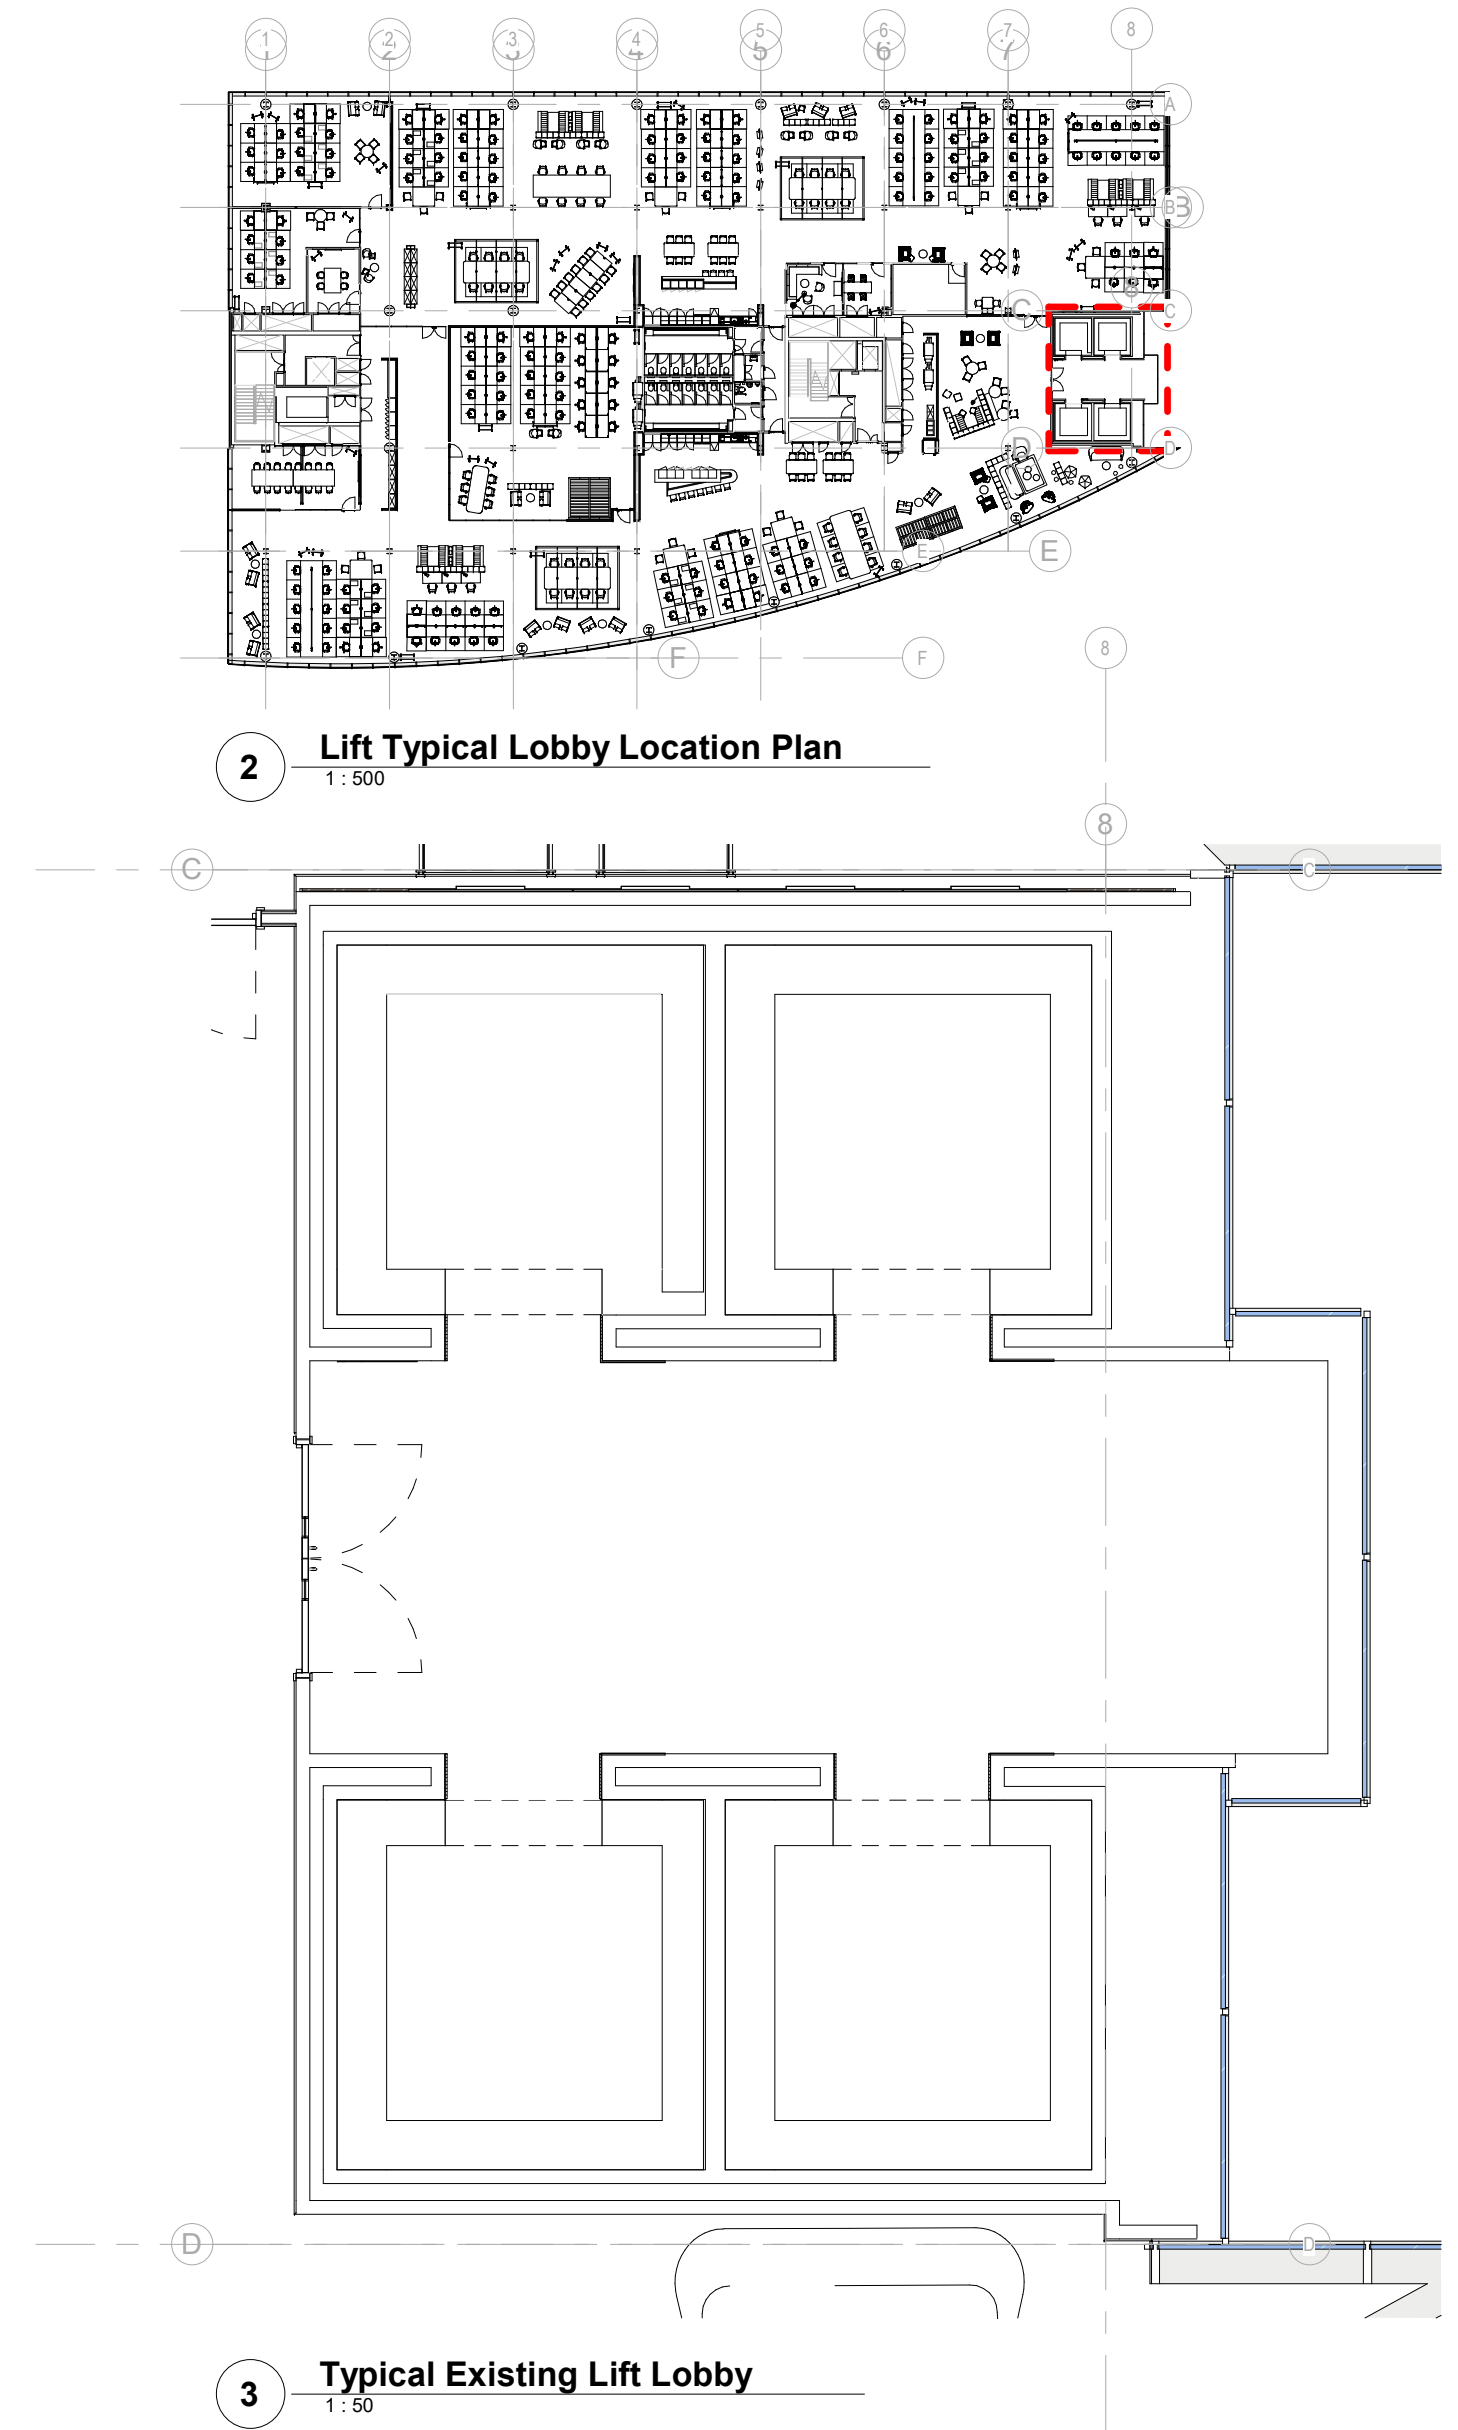


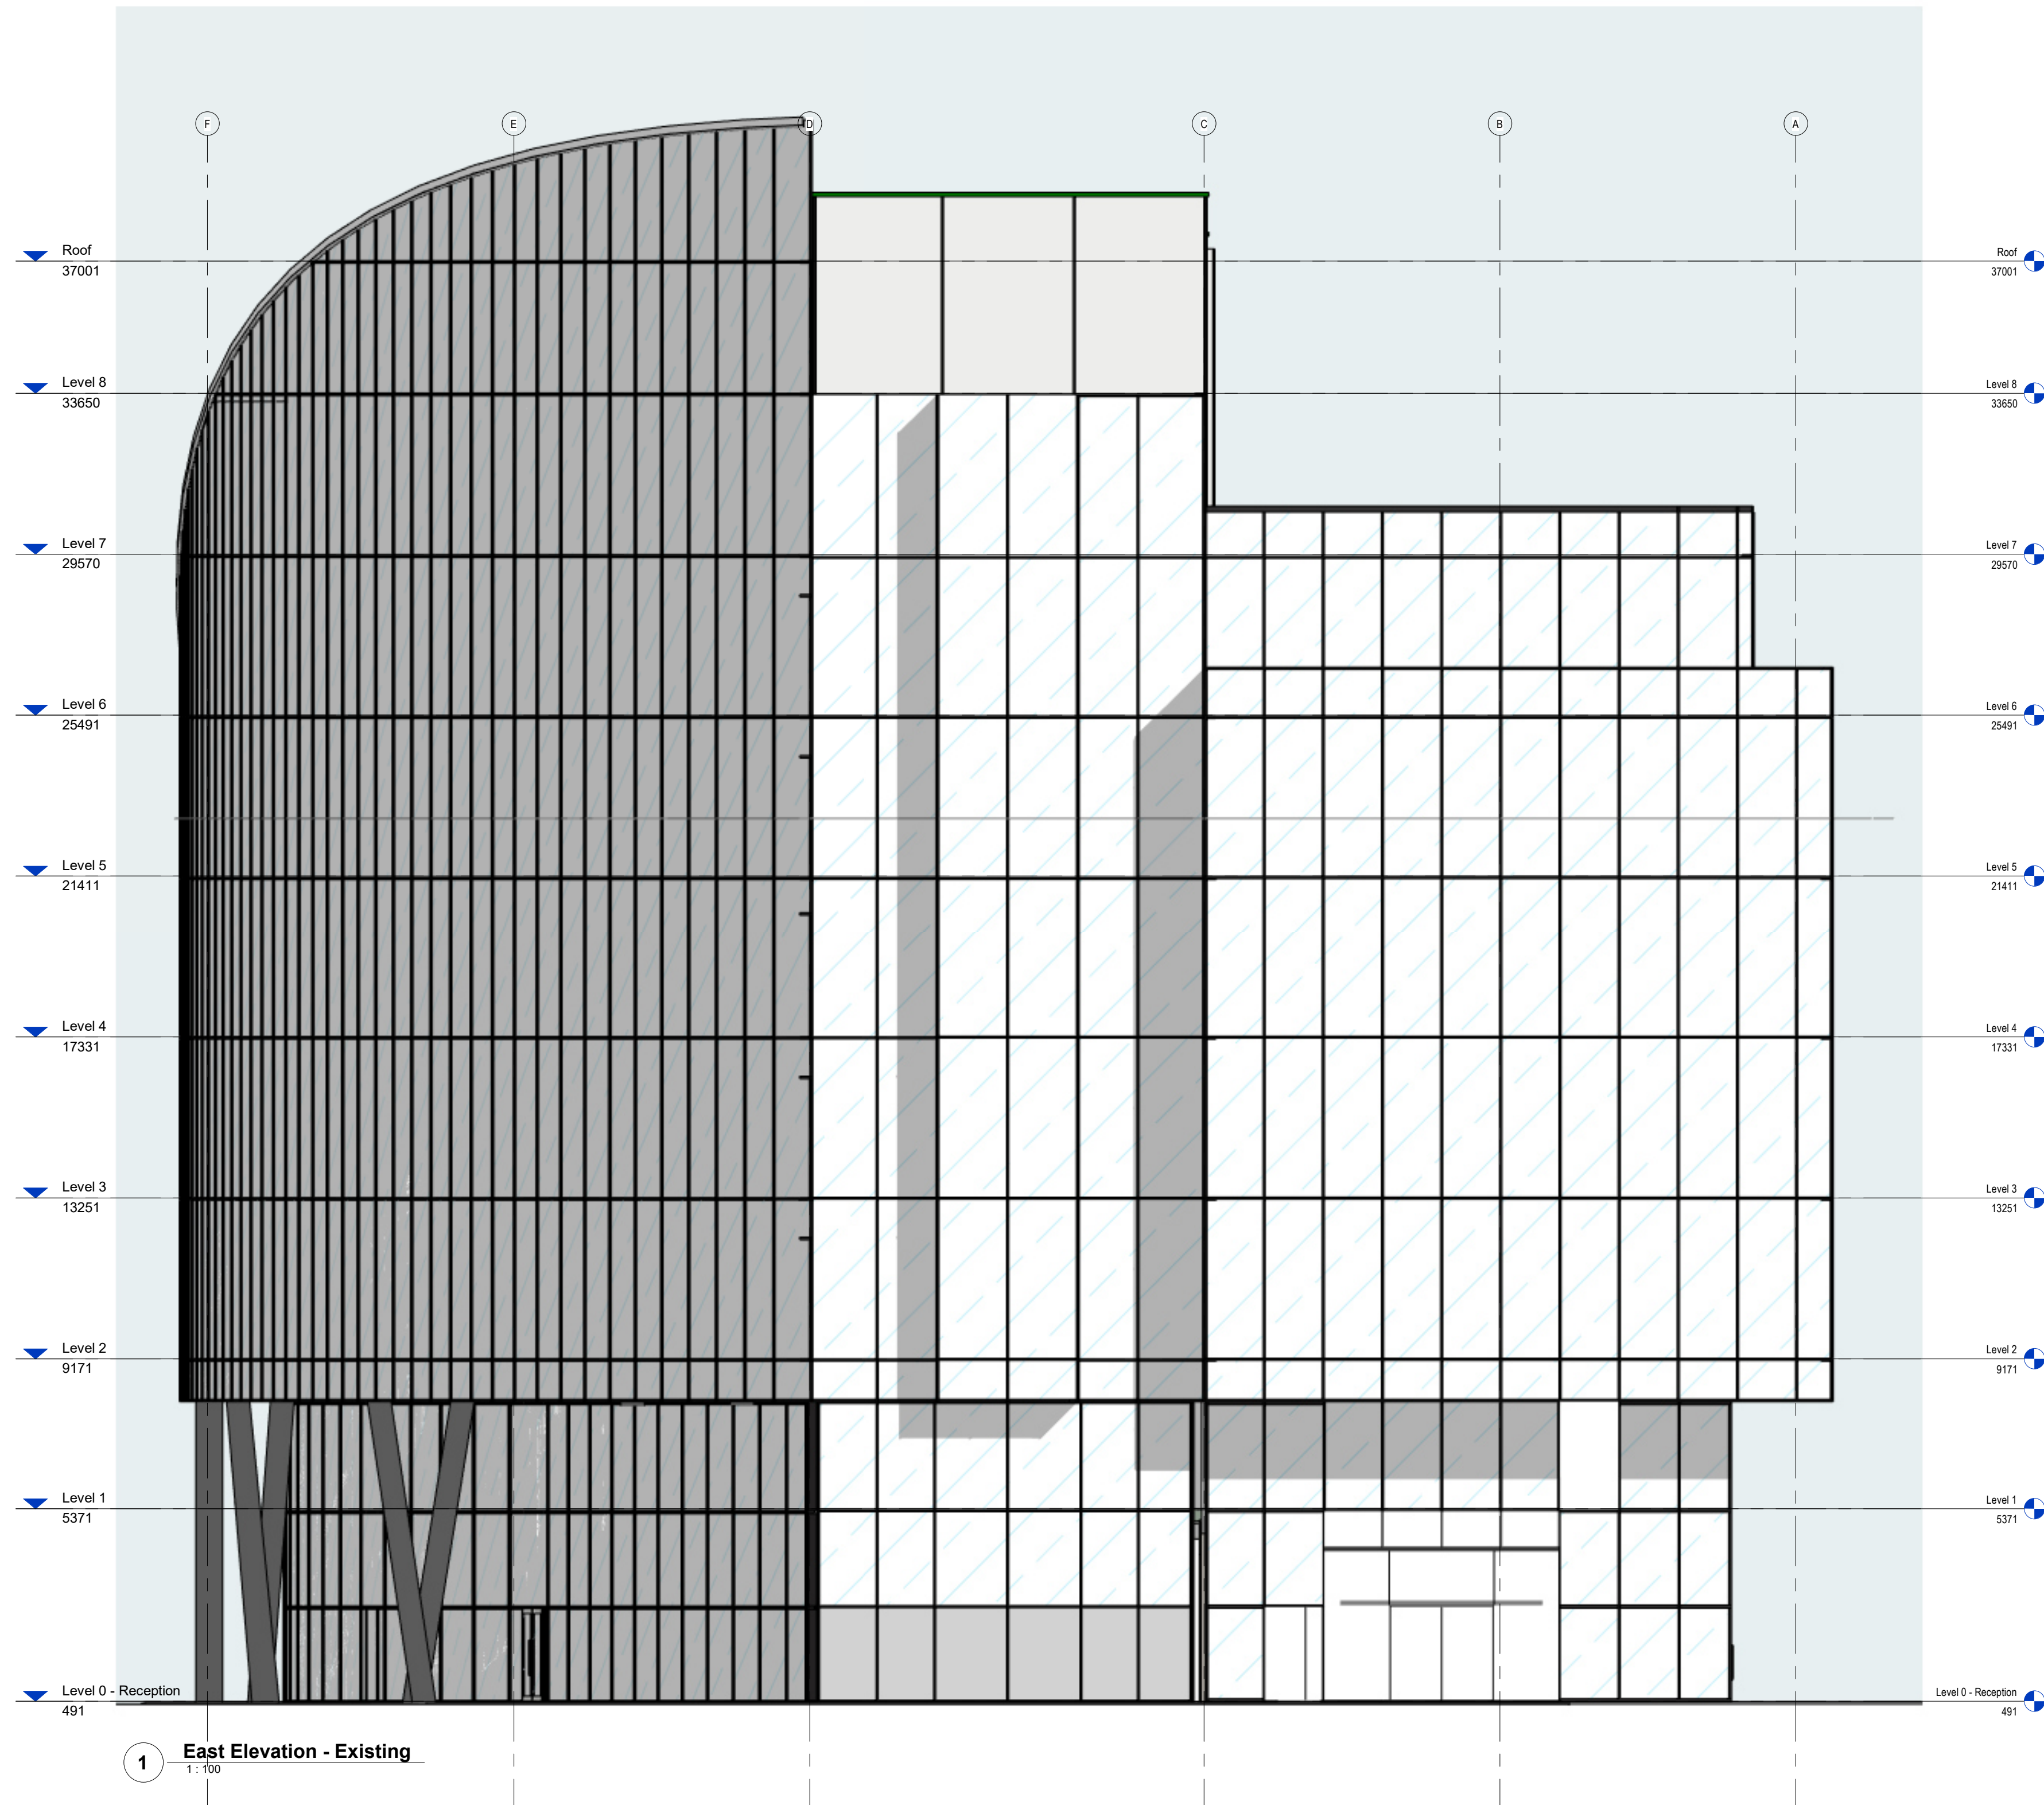

rev.	date	description	by	rev.	date	description	by	notes
P01	31.01.23	Issued for Planning	OM					- Do not scale drawing - All dimensions to be confirmed on site - Any drawing errors or divergences should be brought to the attention of the originator of this drawing - Drawing to be read in conjunction with MLA Common Requirements Specification

Project Name
Client
Address

Spinningfields Reoccupation
NatWest Group
Spinningfields Manchester

drawing number	rev	drawing title	scale	As indicated
RBF62-MLA-XX-XX-DR-A-PL-130	P01	Lift Lighting Existing Planning	date	31.01.23
status	PLANNING	suitability	S2	drawn
				Author
				format
				A1



5 Forres Street Edinburgh EH3 6DE
T 0131 226 6991
michaellaird.co.uk