


SHIP CANAL HOUSE, MANCHESTER

GROUND FLOOR - EXISTING CEILING LAYOUT

This drawing is the property of **bluesky** Design and must not be copied or otherwise reproduced. All dimensions must be checked on site before commencing work. This drawing was produced using AutoCAD 2019.

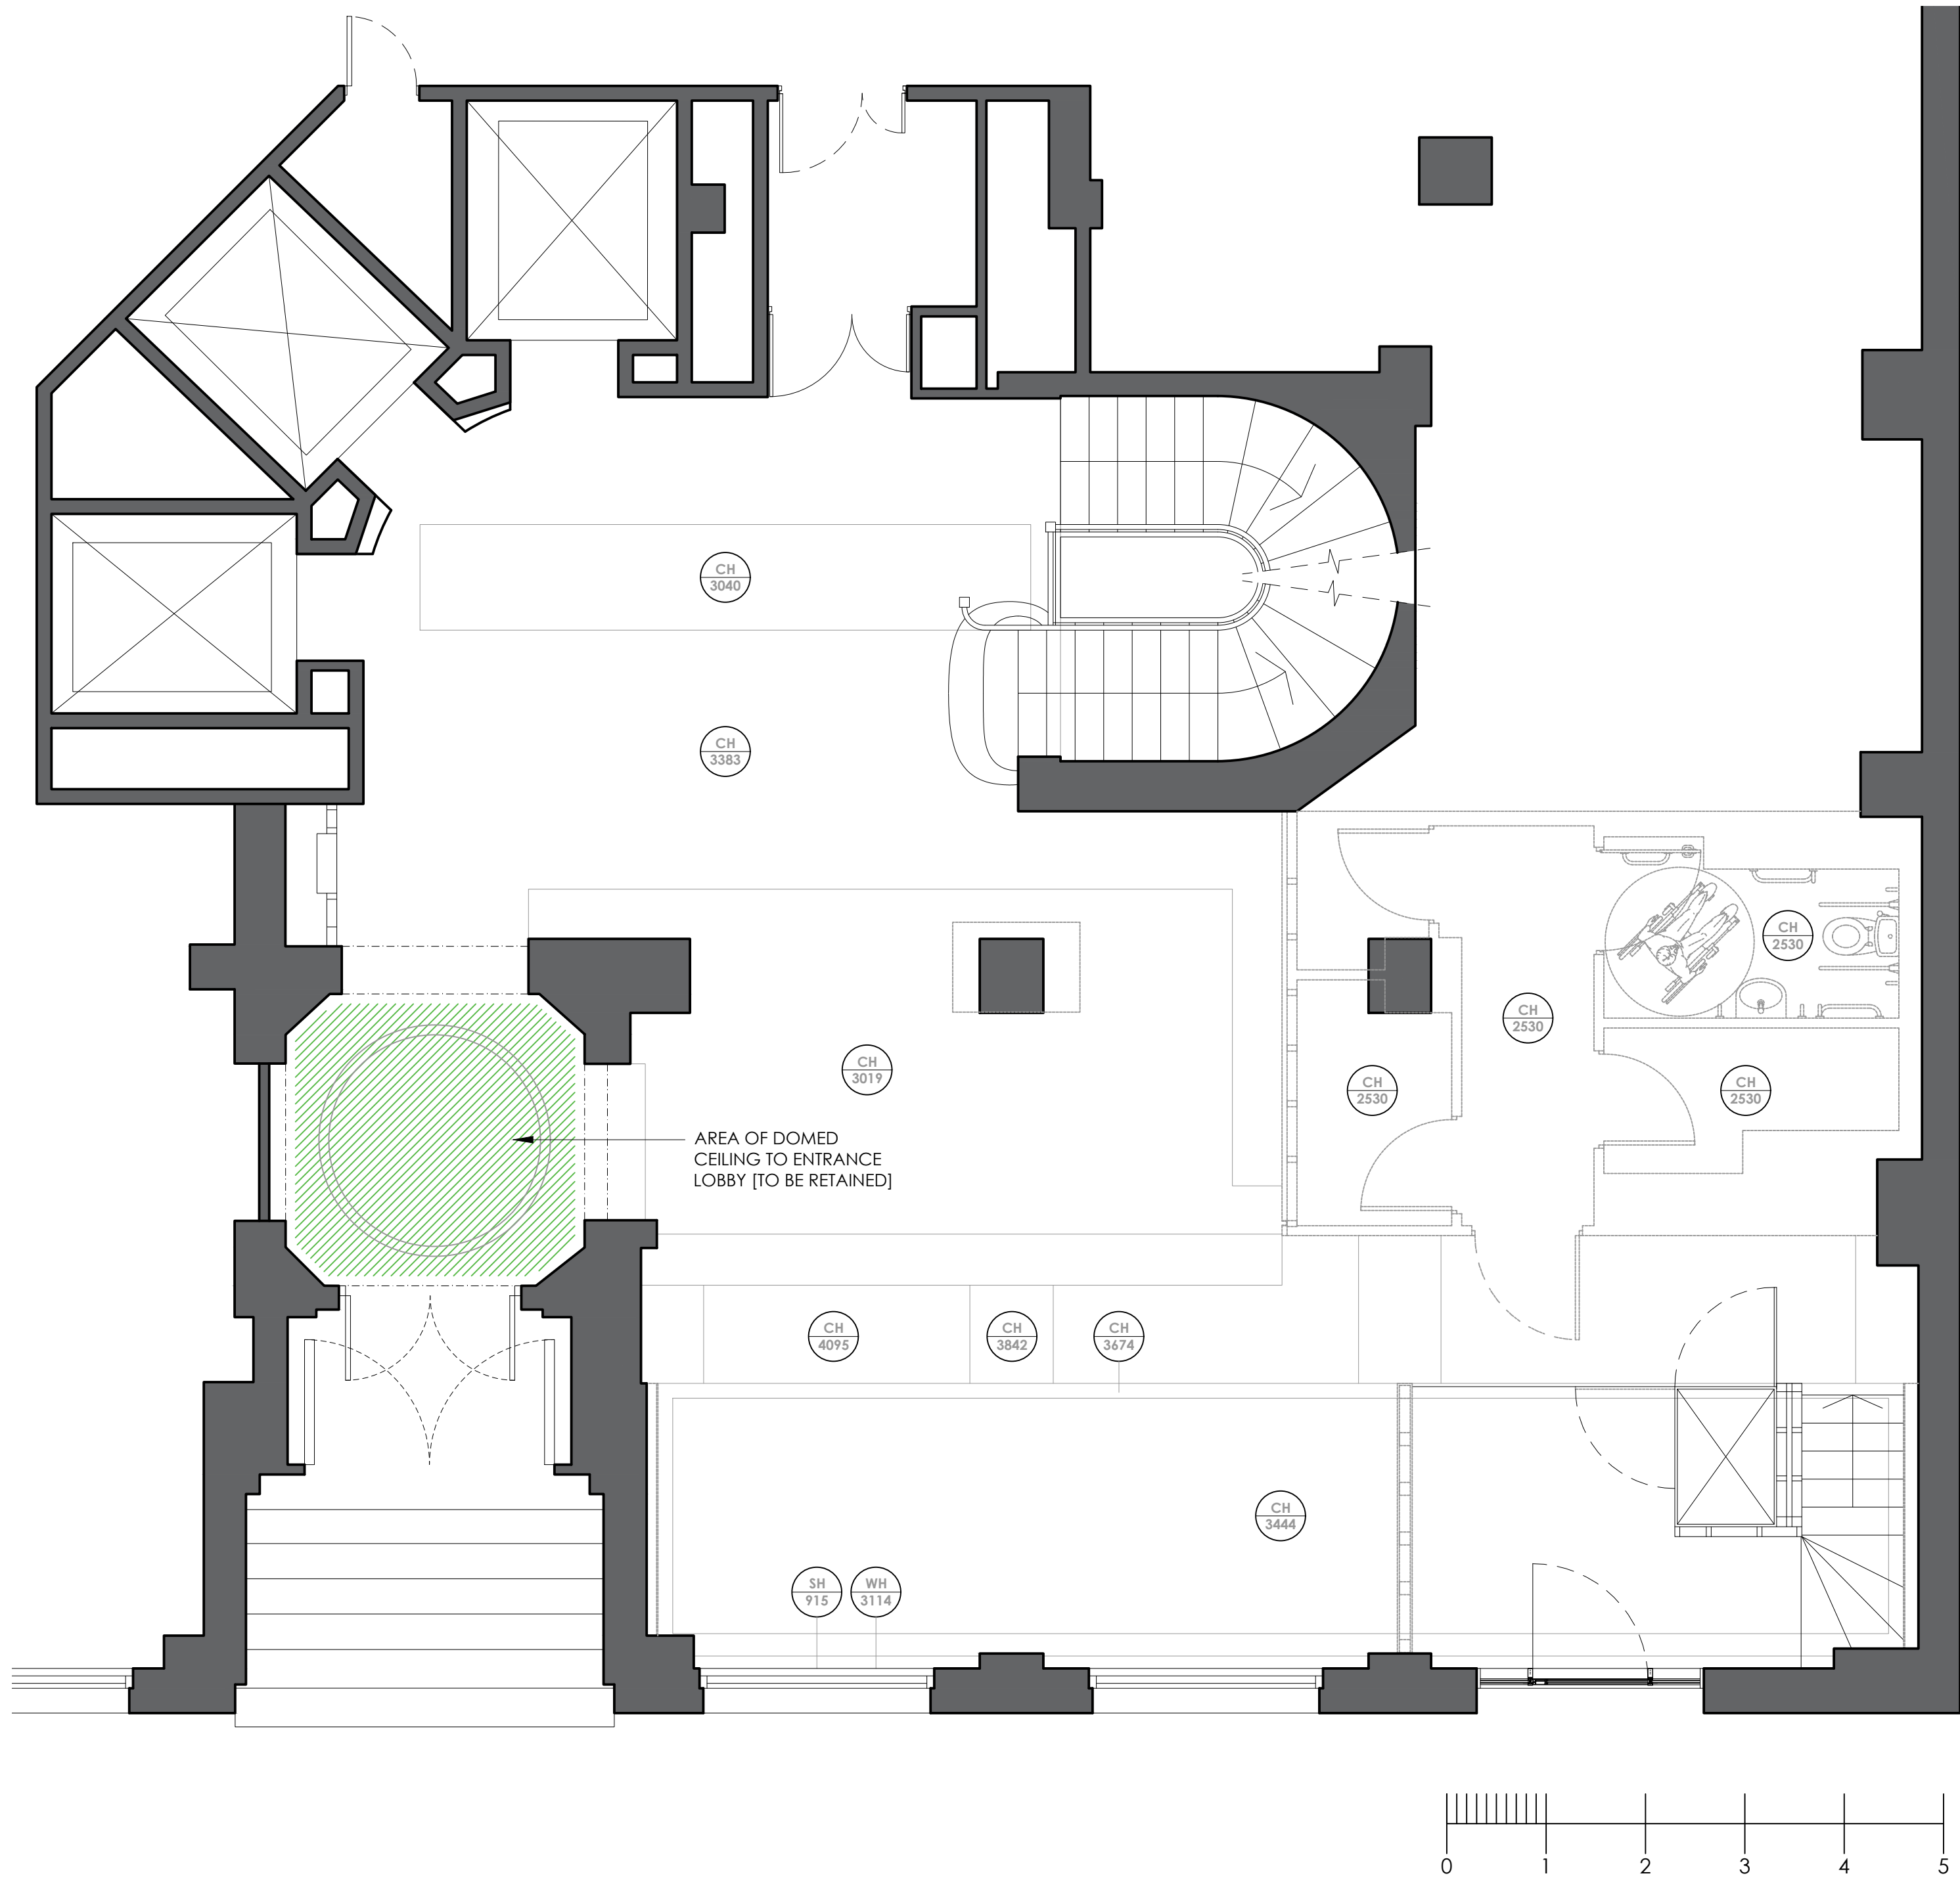

FOR TENDER

Rev	Date	Description	Initials
A	13.12.22	HERITAGE ISSUE	ST

Client:	GROSVENOR
Project:	SHIP CANAL HOUSE CAT A REFURBISHMENT
Address:	KING STREET MANCHESTER
Drawing Title:	GROUND FLOOR EXISTING CEILING LAYOUT
Date:	07.12.2022
Project Number:	1308
Scale:	1:50@A1
Drawn by:	ST
Drawing Number:	1308-0G-EX-02A