
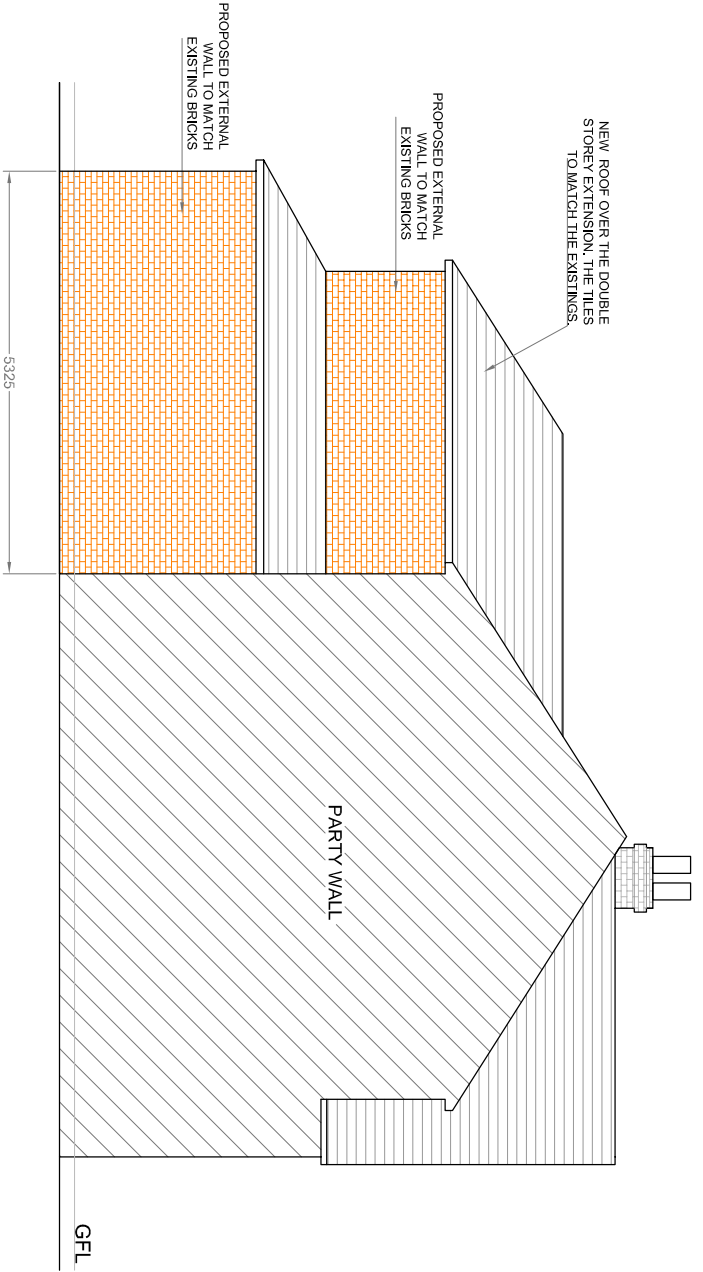
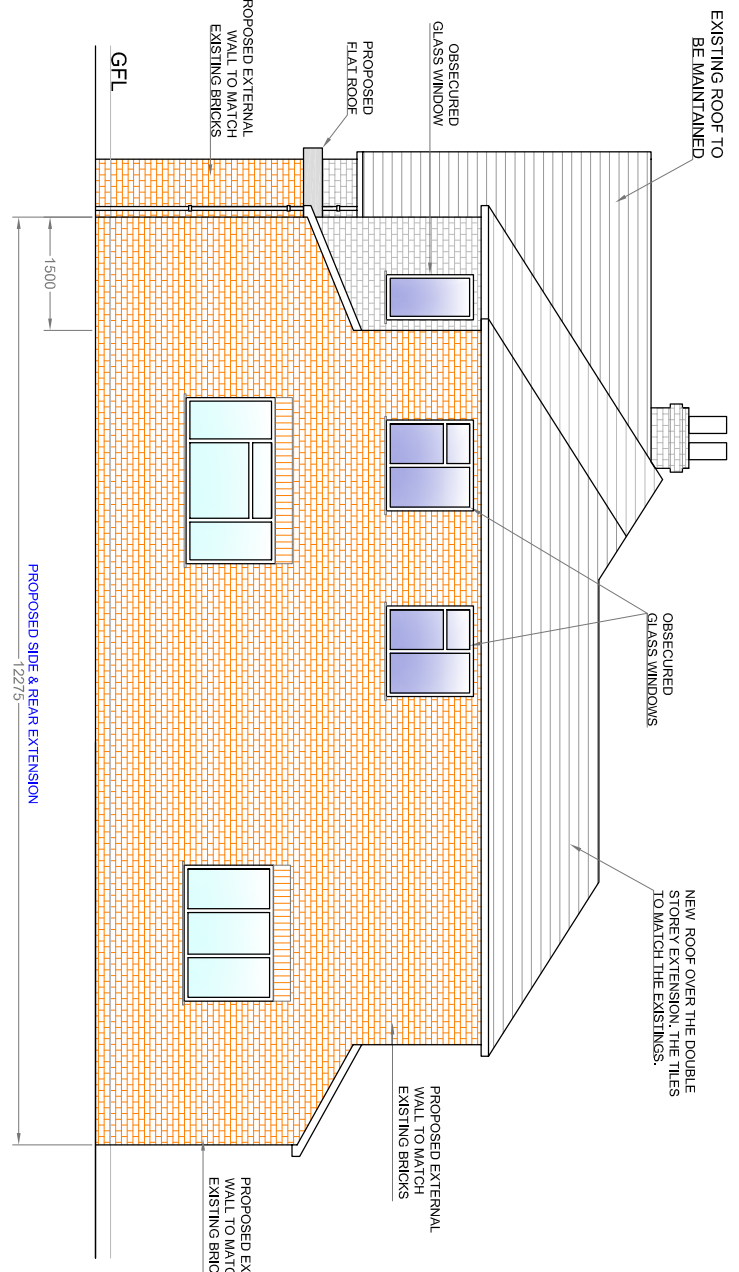
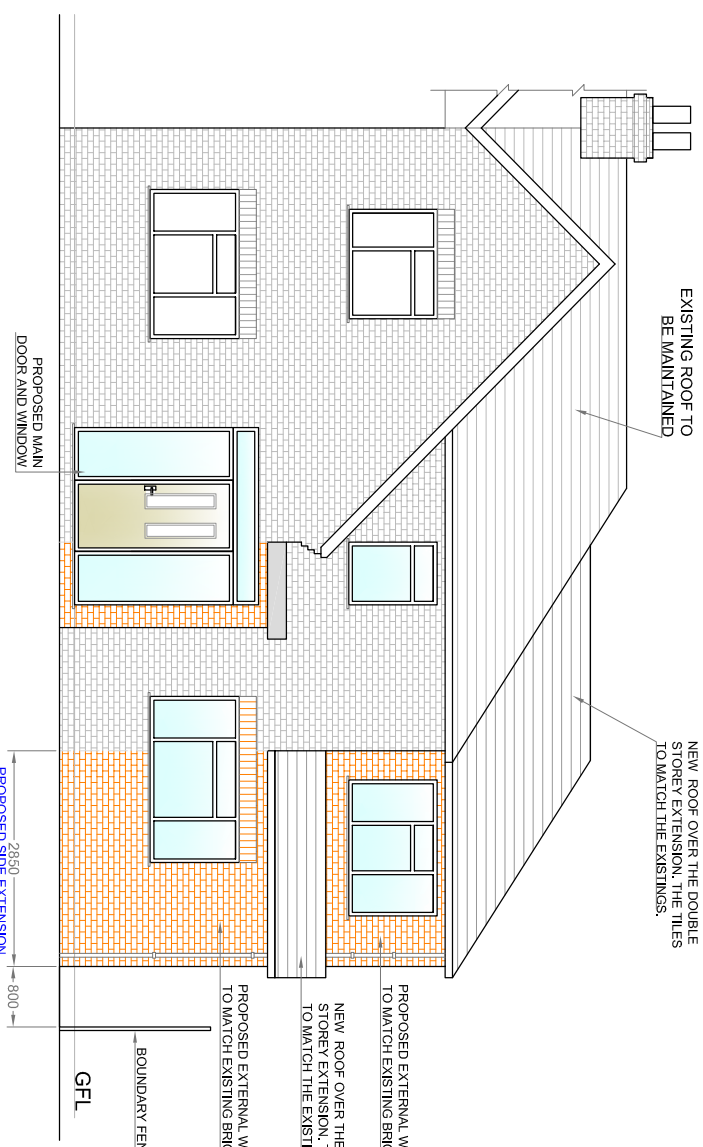
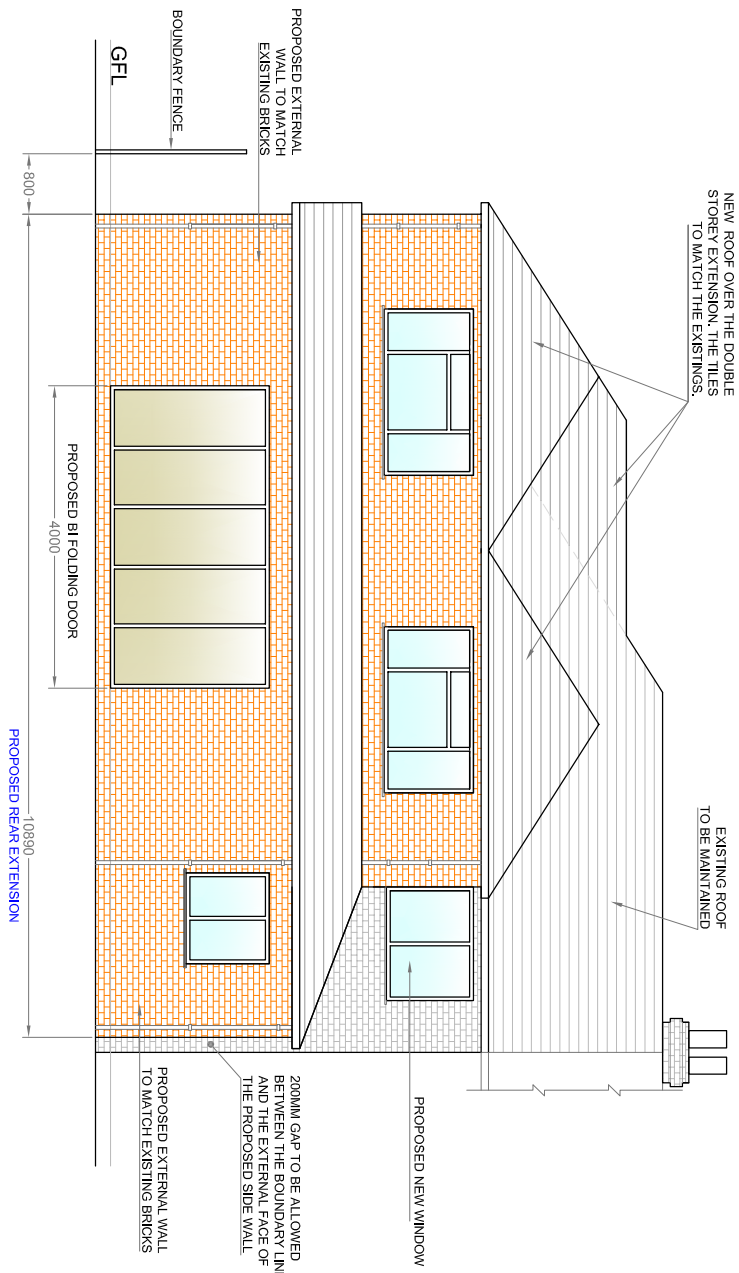
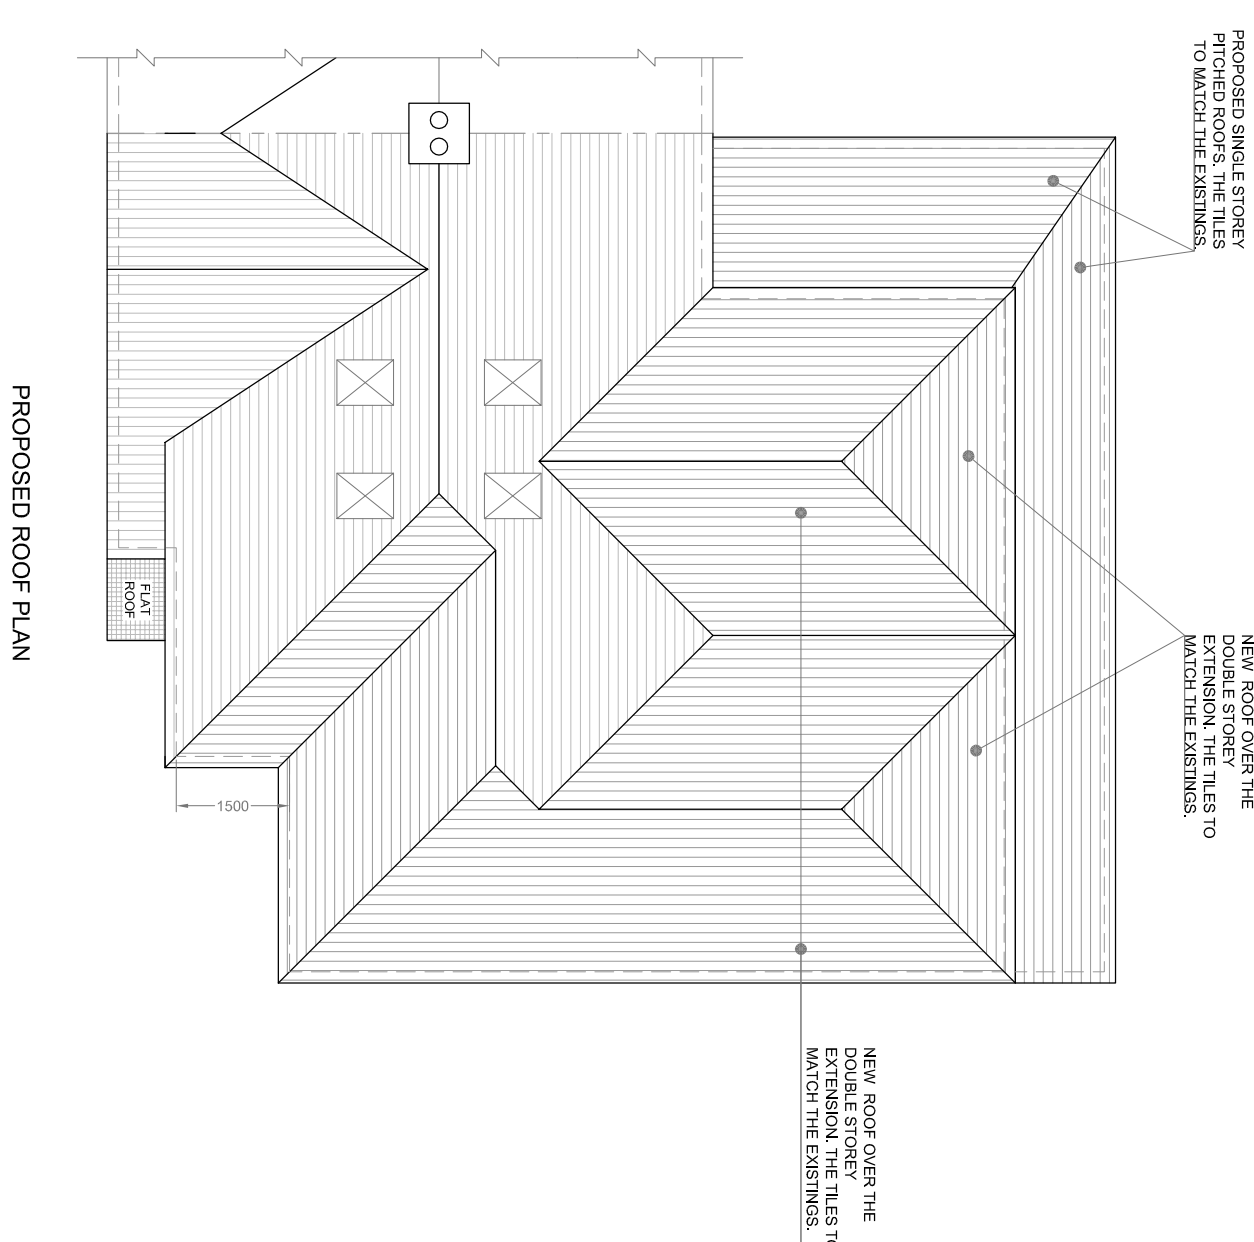
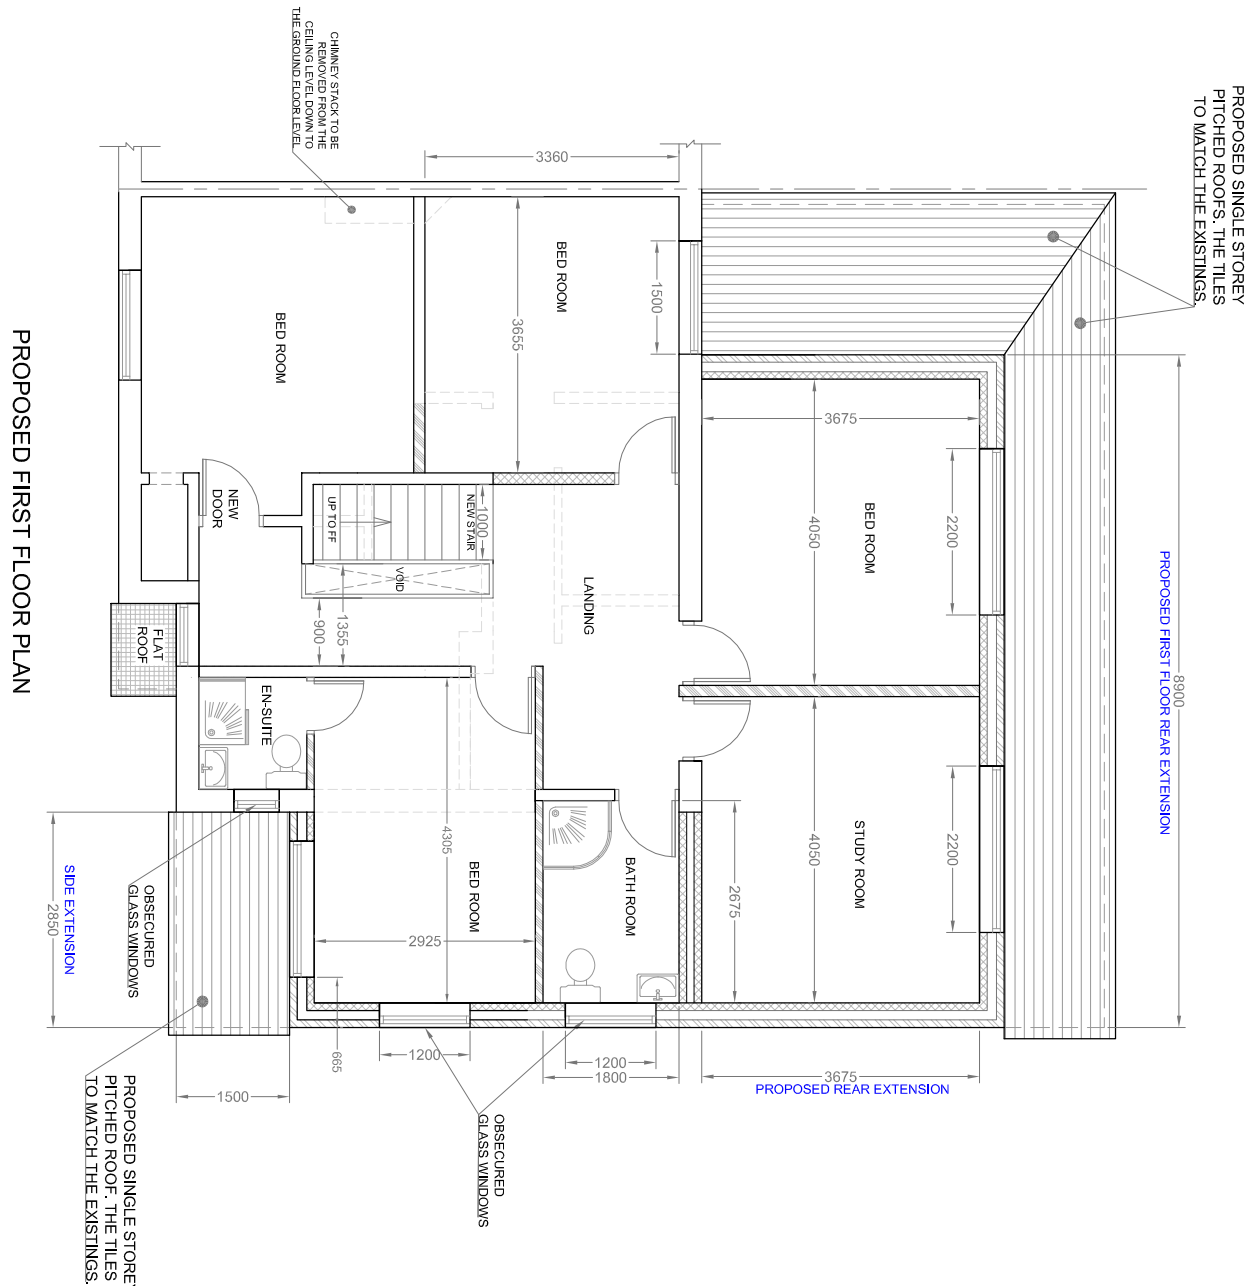


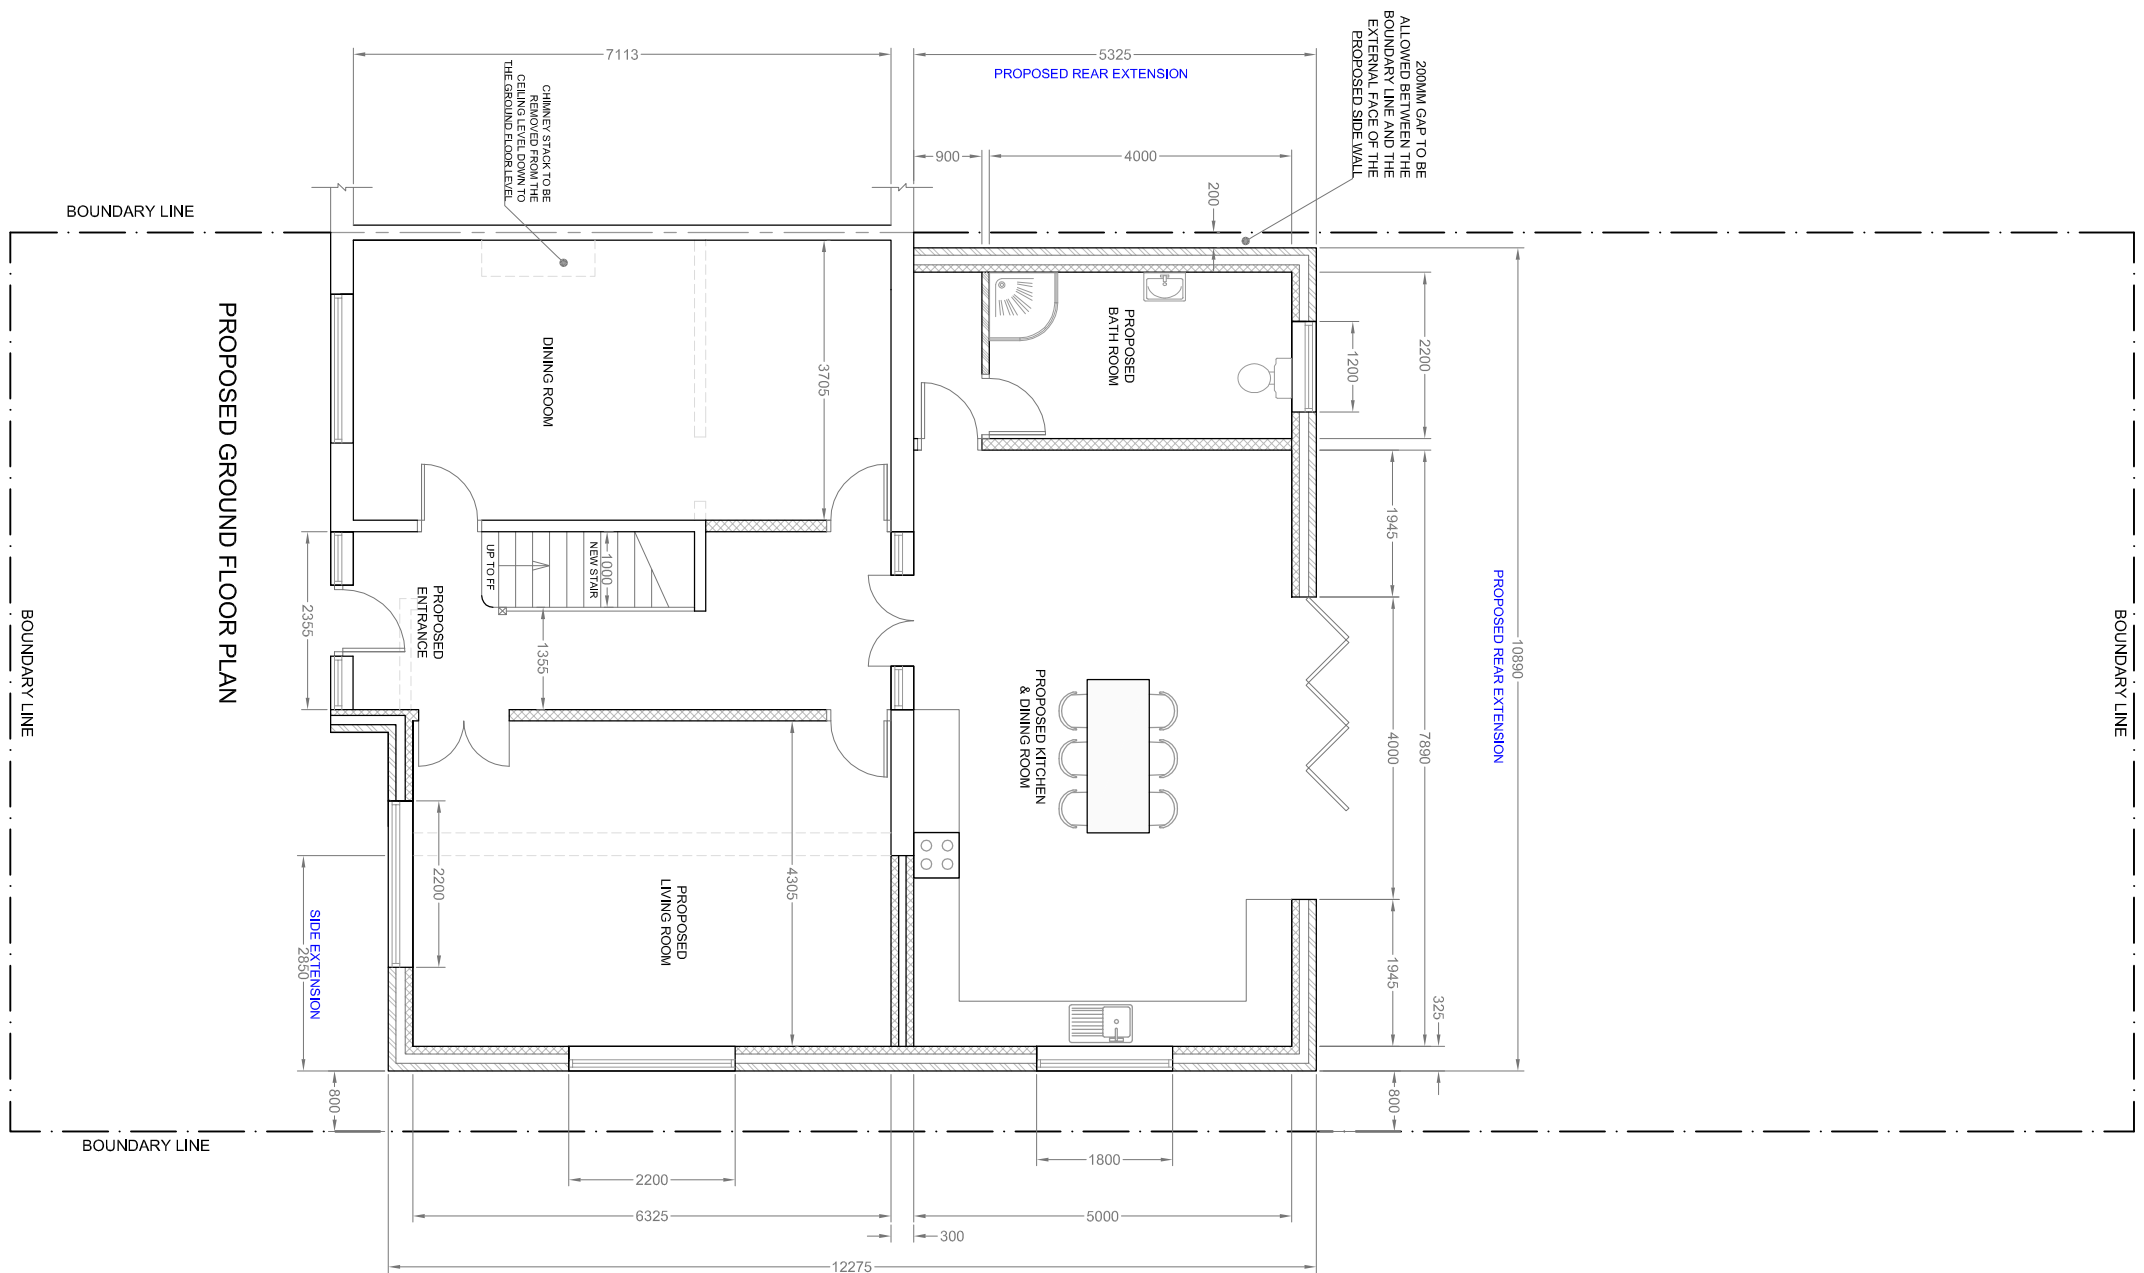

Project			Client		
14 ELSDON ROAD, MANCHESTER, M13 0TG			DR. HASSAN KAZEMI		
Title			Date		
PROPOSED FLOORS PLANS & ELEVATIONS			MARCH 2023		
Scale			Drawing Number		
1:100 @ A1 SHEET			HS2302 - 02		
Date			REV		
			A		