



PROFILE HEAD & BASE

IDENTIFICATION


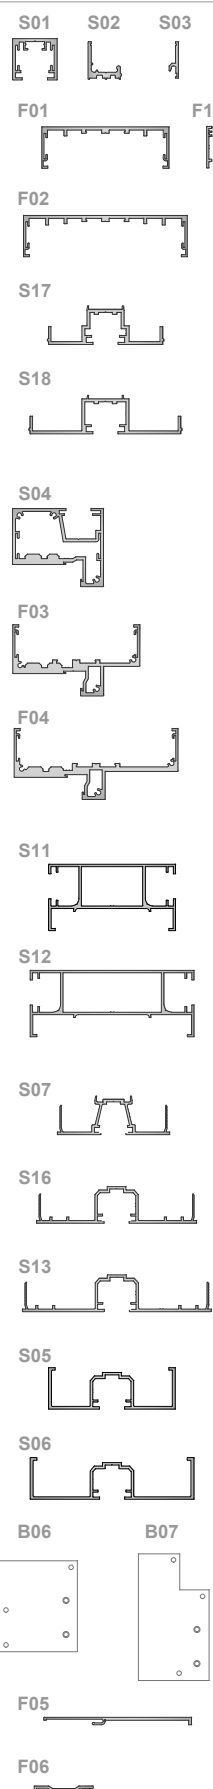


SCALE
1:6 @ A3


SINGLE GLAZED

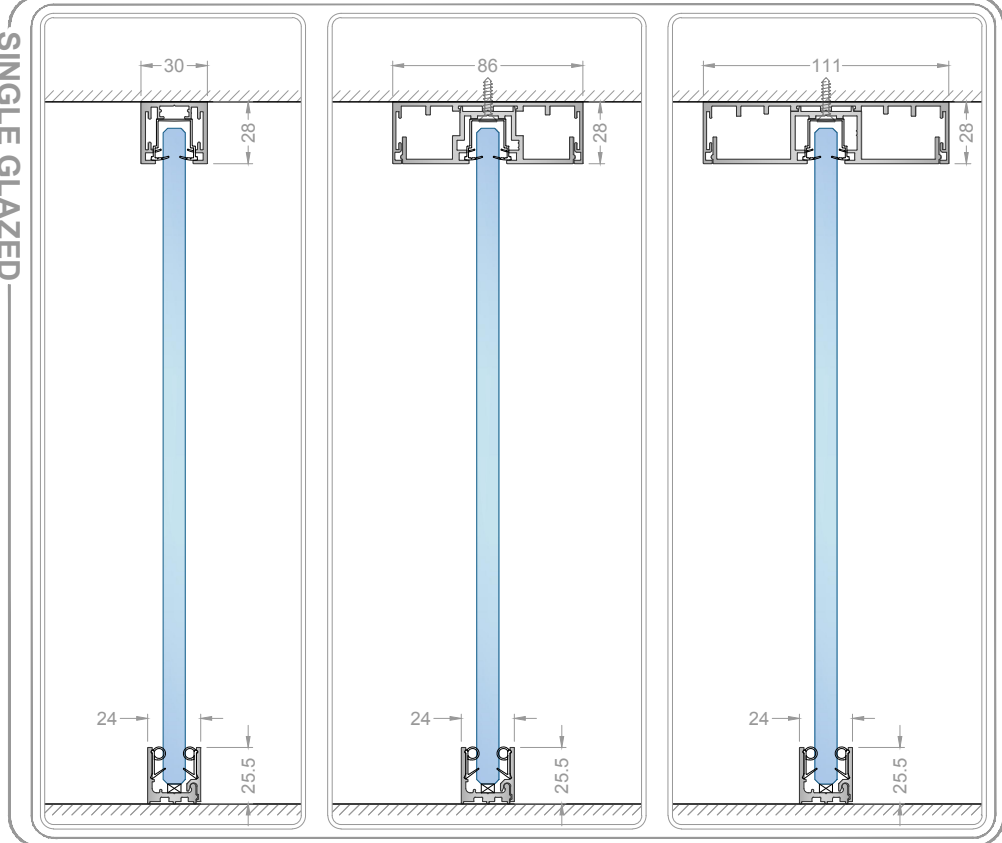

WALL ABUTMENT

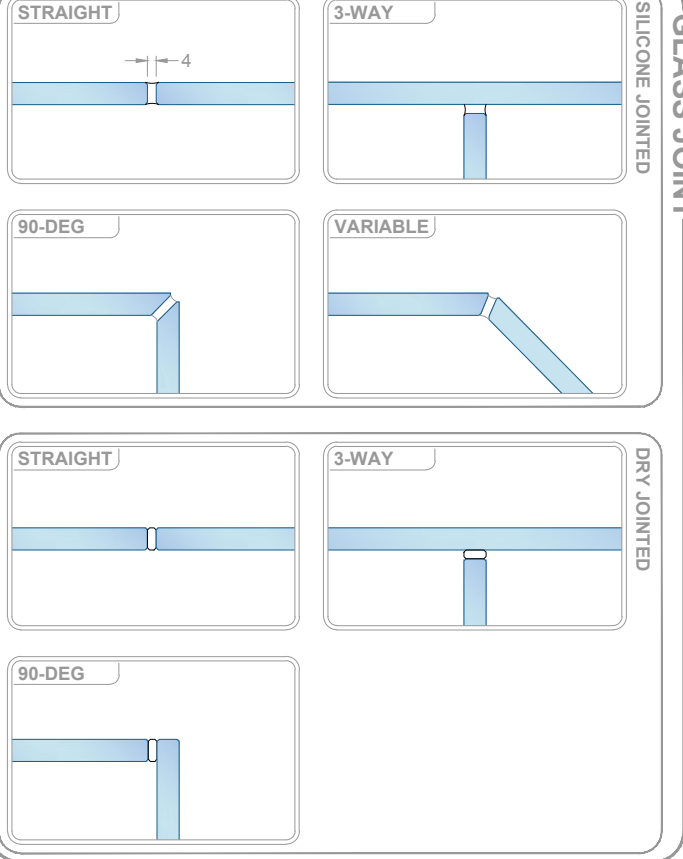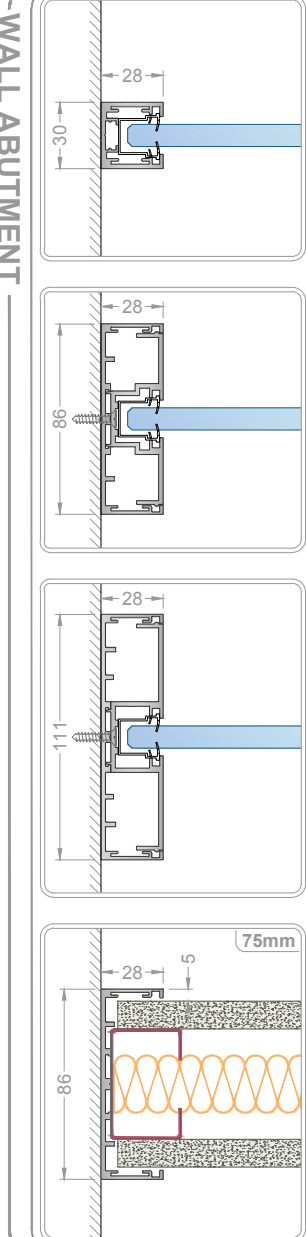


REDUCER POST

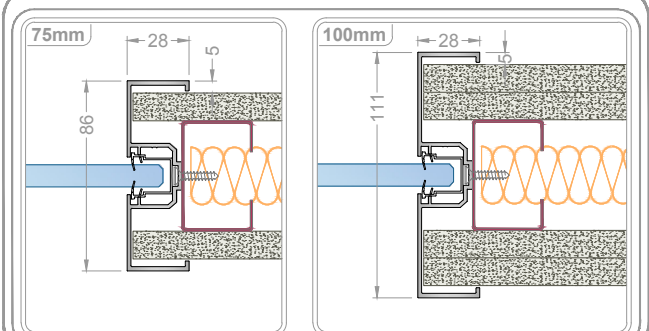


HEAD & BASE


SOLID 75 & 100mm

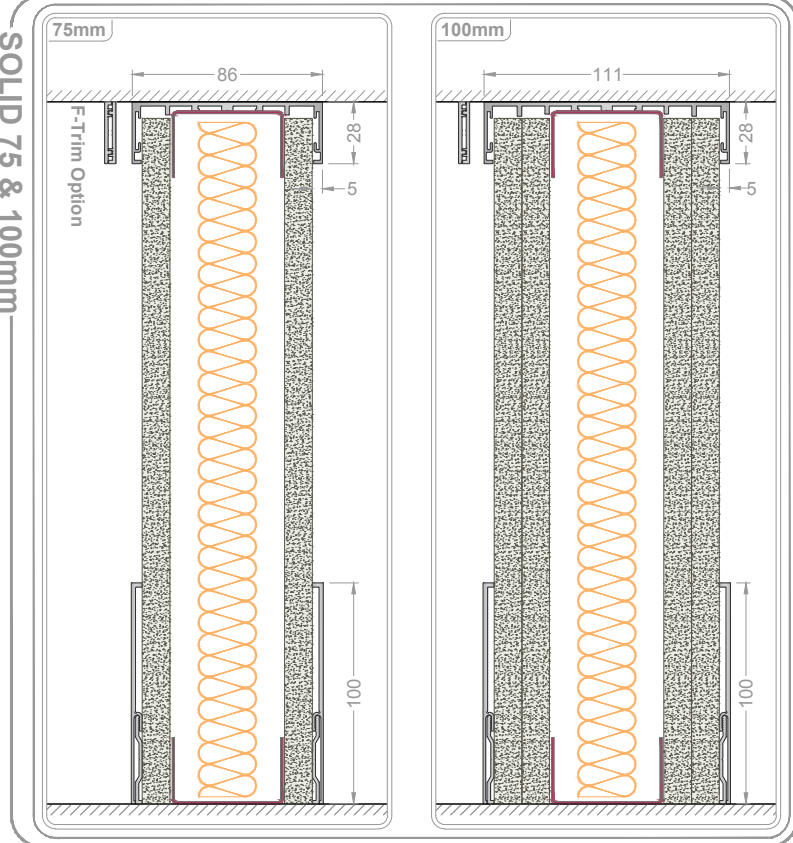

GLASS JOINT

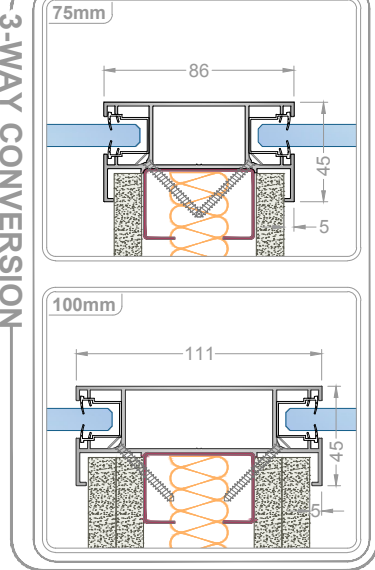


TAPEABLE CONVERSION

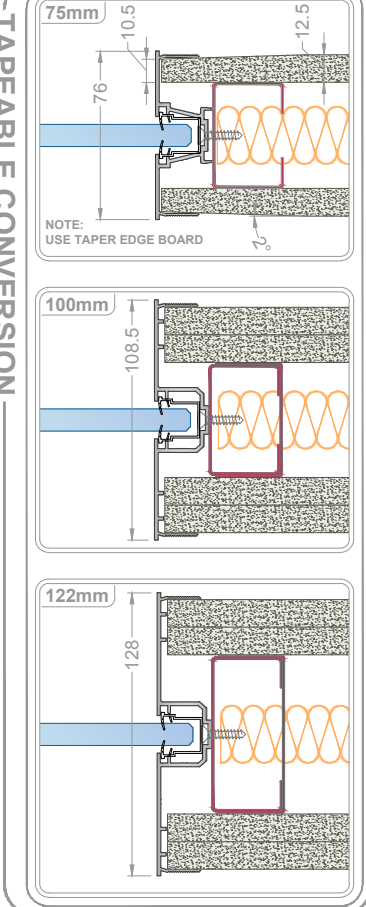


DOORFRAMES

VERTICAL HEAD

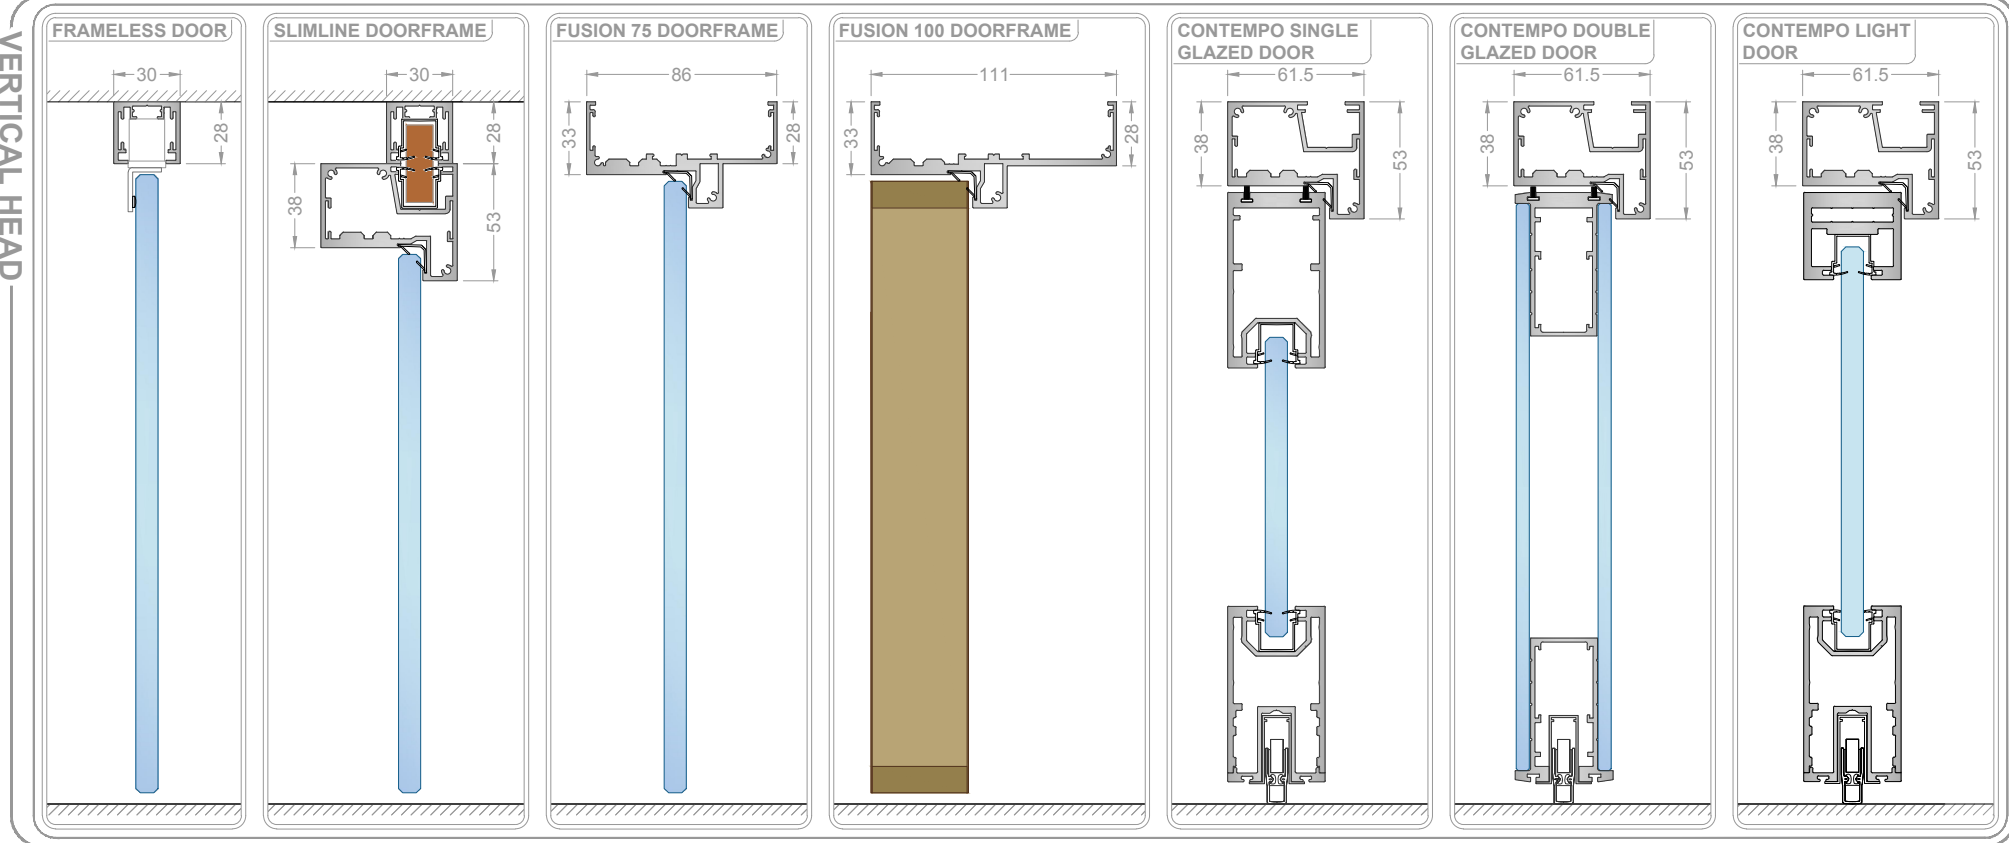

HORIZONTAL JAMB

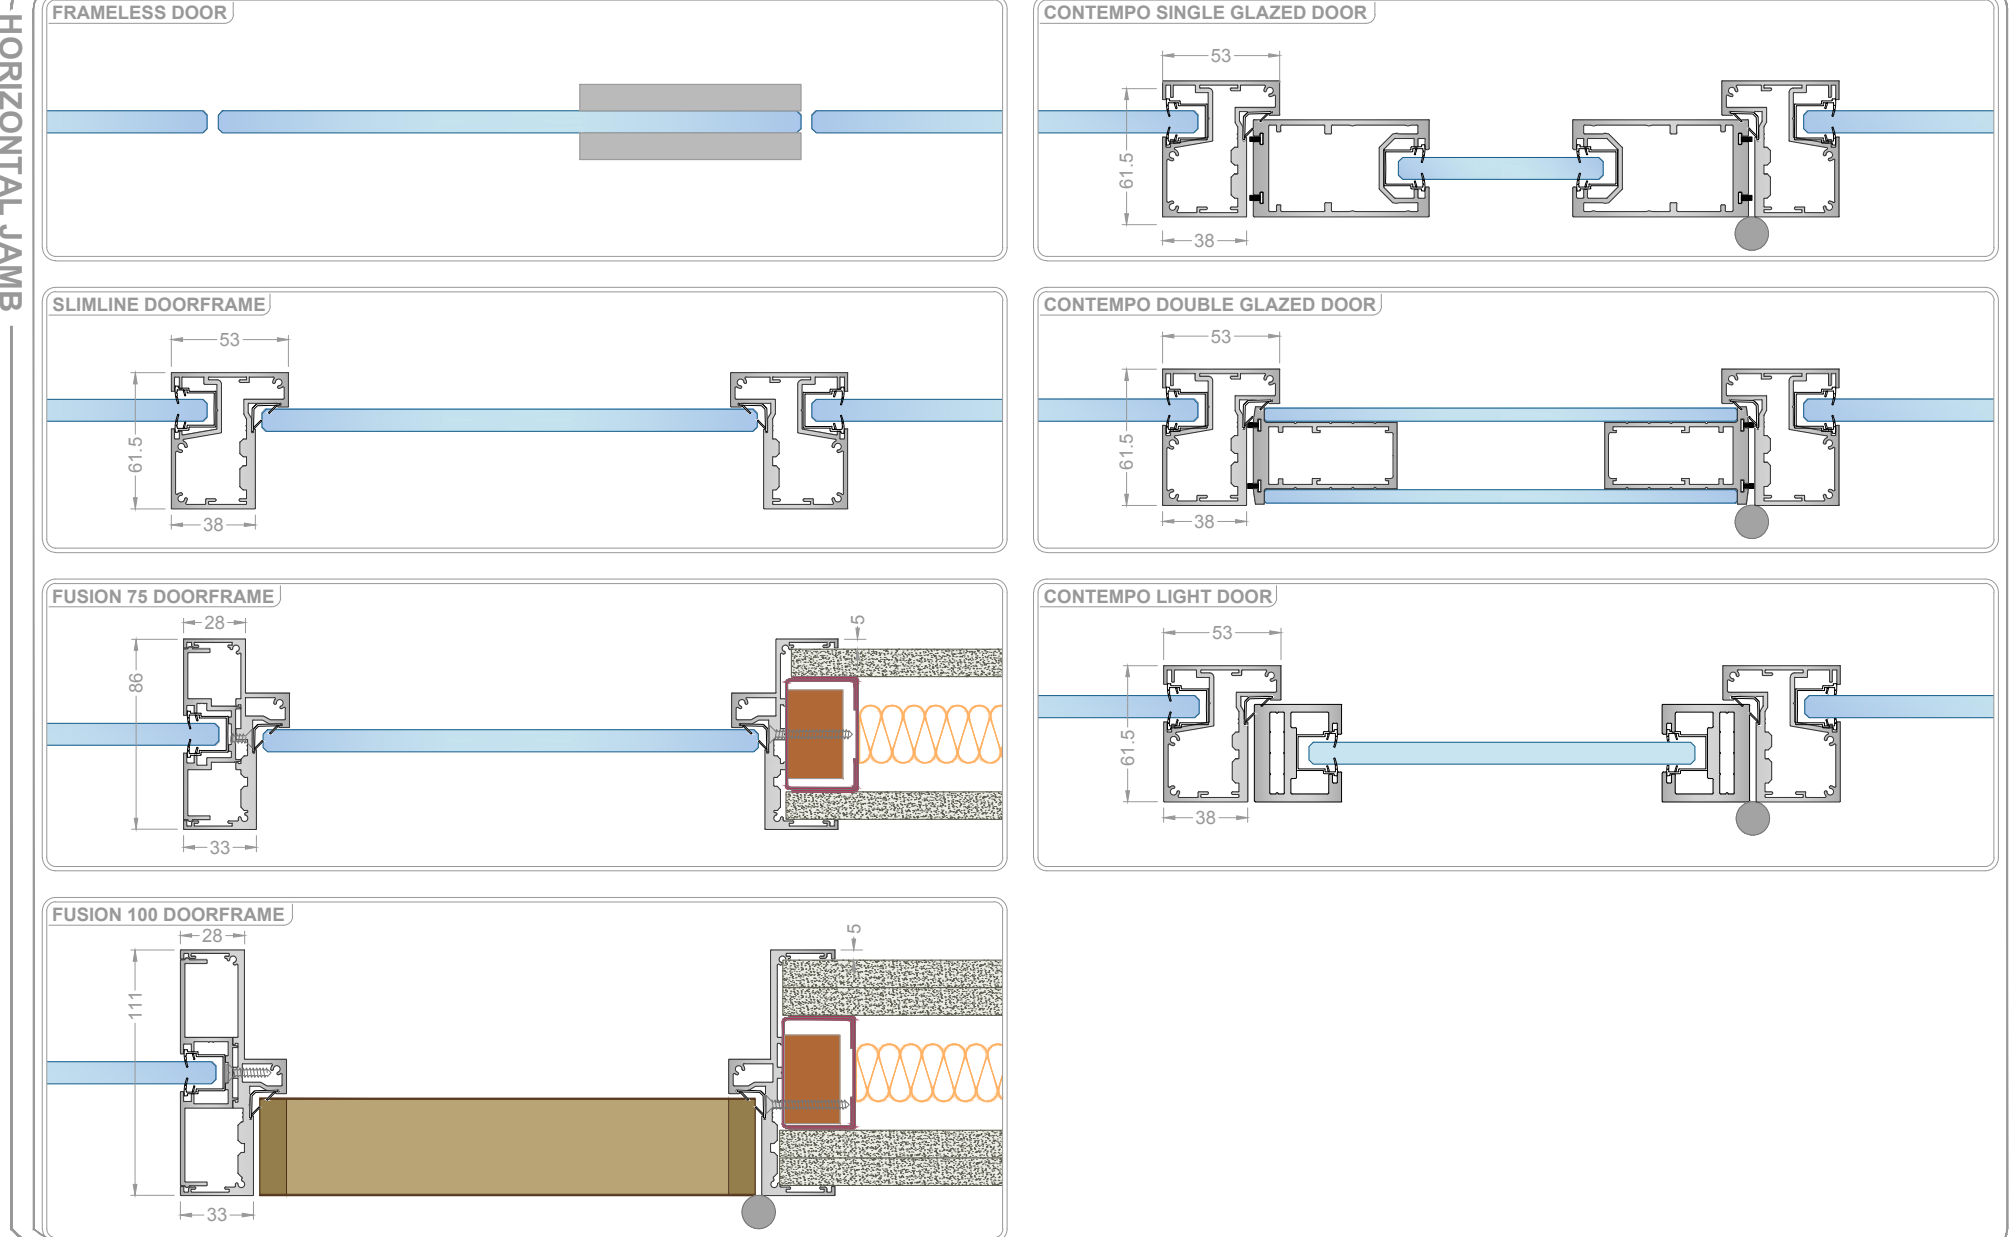

Performance Summary

System Title: Frequency Single Glazed

Document No.	Description	Rw
CSG-AP1	10mm Toughened Glass	34 dB
CSG-AP2	12mm Toughened Glass	36 dB
CSG-AP3	12.8mm Acoustic Safety Glass	40 dB
CGD-AP10	Contempo 12mm Toughened Glass Door	36 dB
CGD-AP1	Contempo 12.8mm Acoustic Safety Glass Door	40 dB
CGD-AP2	Contempo 6 & 6mm Toughened Glass Door	41 dB
CGD-AP7	Contempo Type 'S' Double Glazed Door	46 dB
CLGD-AP1	Contempo Light 12mm Toughened Glass Door	38 dB
CLGD-AP2	Contempo Light 12.8mm Acoustic Safety Glass Door	41 dB

Performance Summary

System Title: Timber Doors

Document No.	Description	Rw
FTD-AP4	Timber Door 44mm in Aluminium Frame	36 dB
FTD-AP5	Timber Door 54mm in Aluminium Frame	36 dB
FTD-AP1	Timber Door 44mm in Aluminium Frame	37 dB