


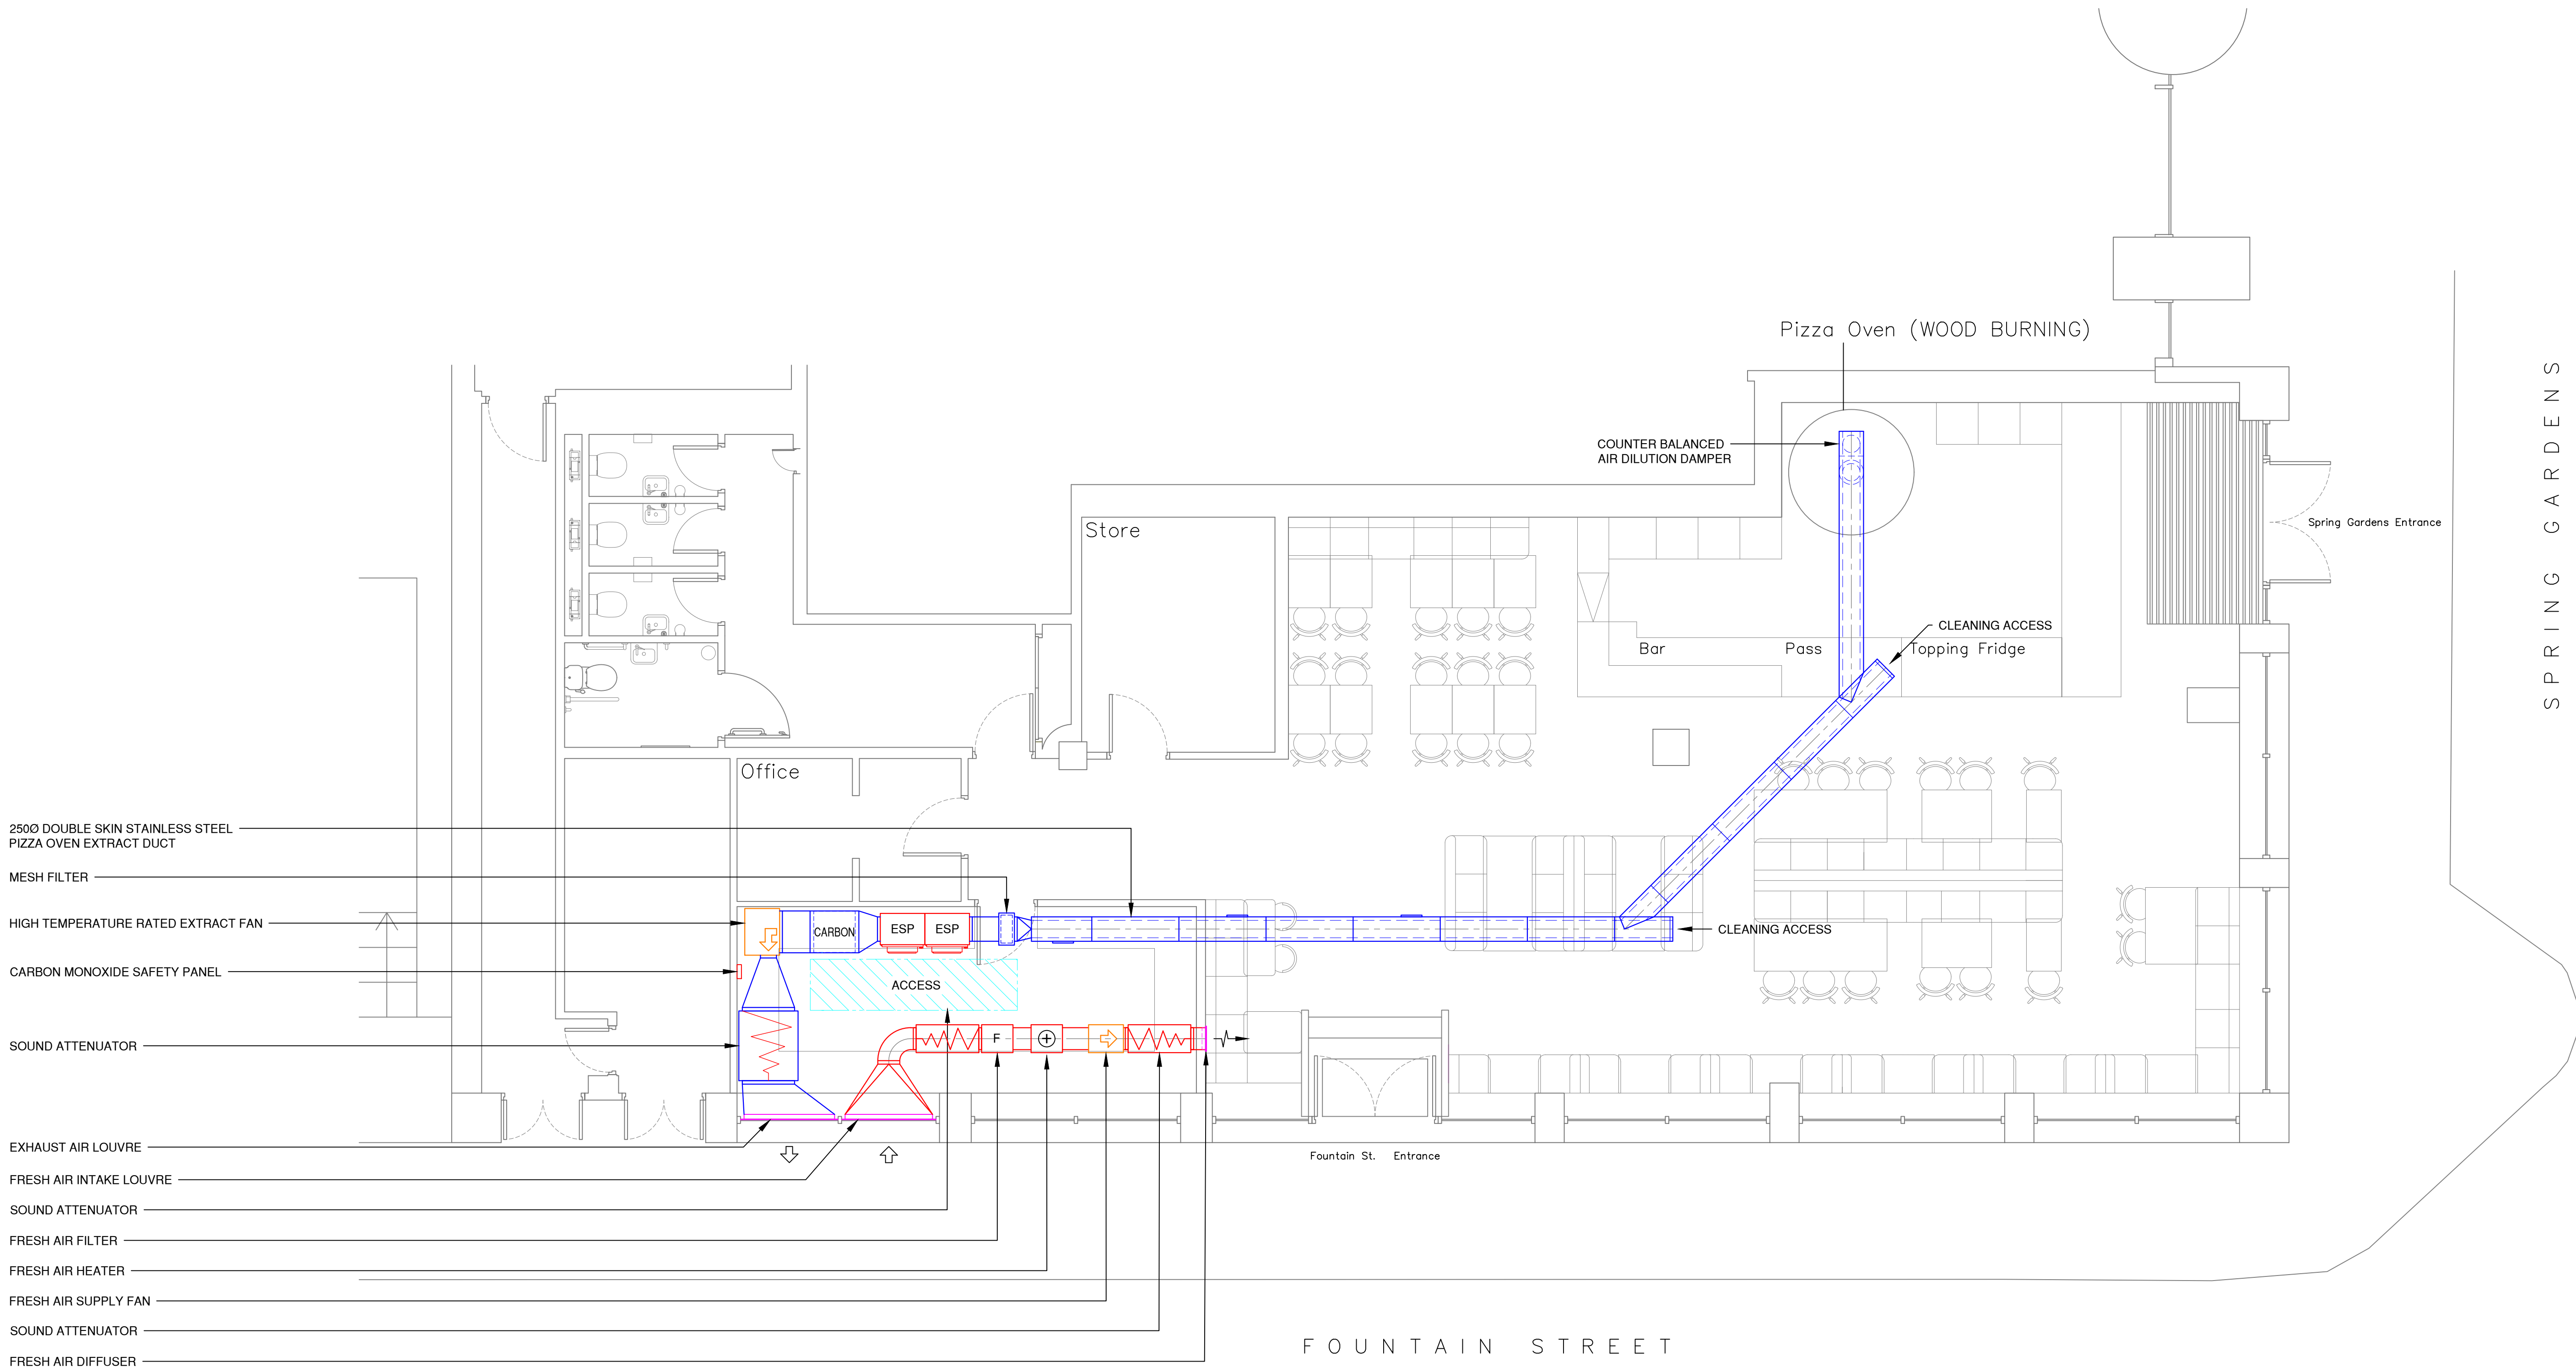

A	12.2.23	PIZZA OVEN FUEL CHANGED TO WOOD, EXTRACT SYSTEM REVISED TO SUIT.	PAS
Rev	Date	Description	By
SWAN Projects			
tel: 0161 300 3465 fax: 0161 959 2093 E mail: Info@swan-projects.com			
Client	DOUBLE ZERO PIZZERIA LTD		
Project	55 SPRING GARDENS, MANCHESTER		
Title PIZZA OVEN VENTILATION SERVICES			
Scale	1:50	Drawing Number	Rev
Date	23.1.2023	C728/1	A
Drawn	PAS		
Checked			