


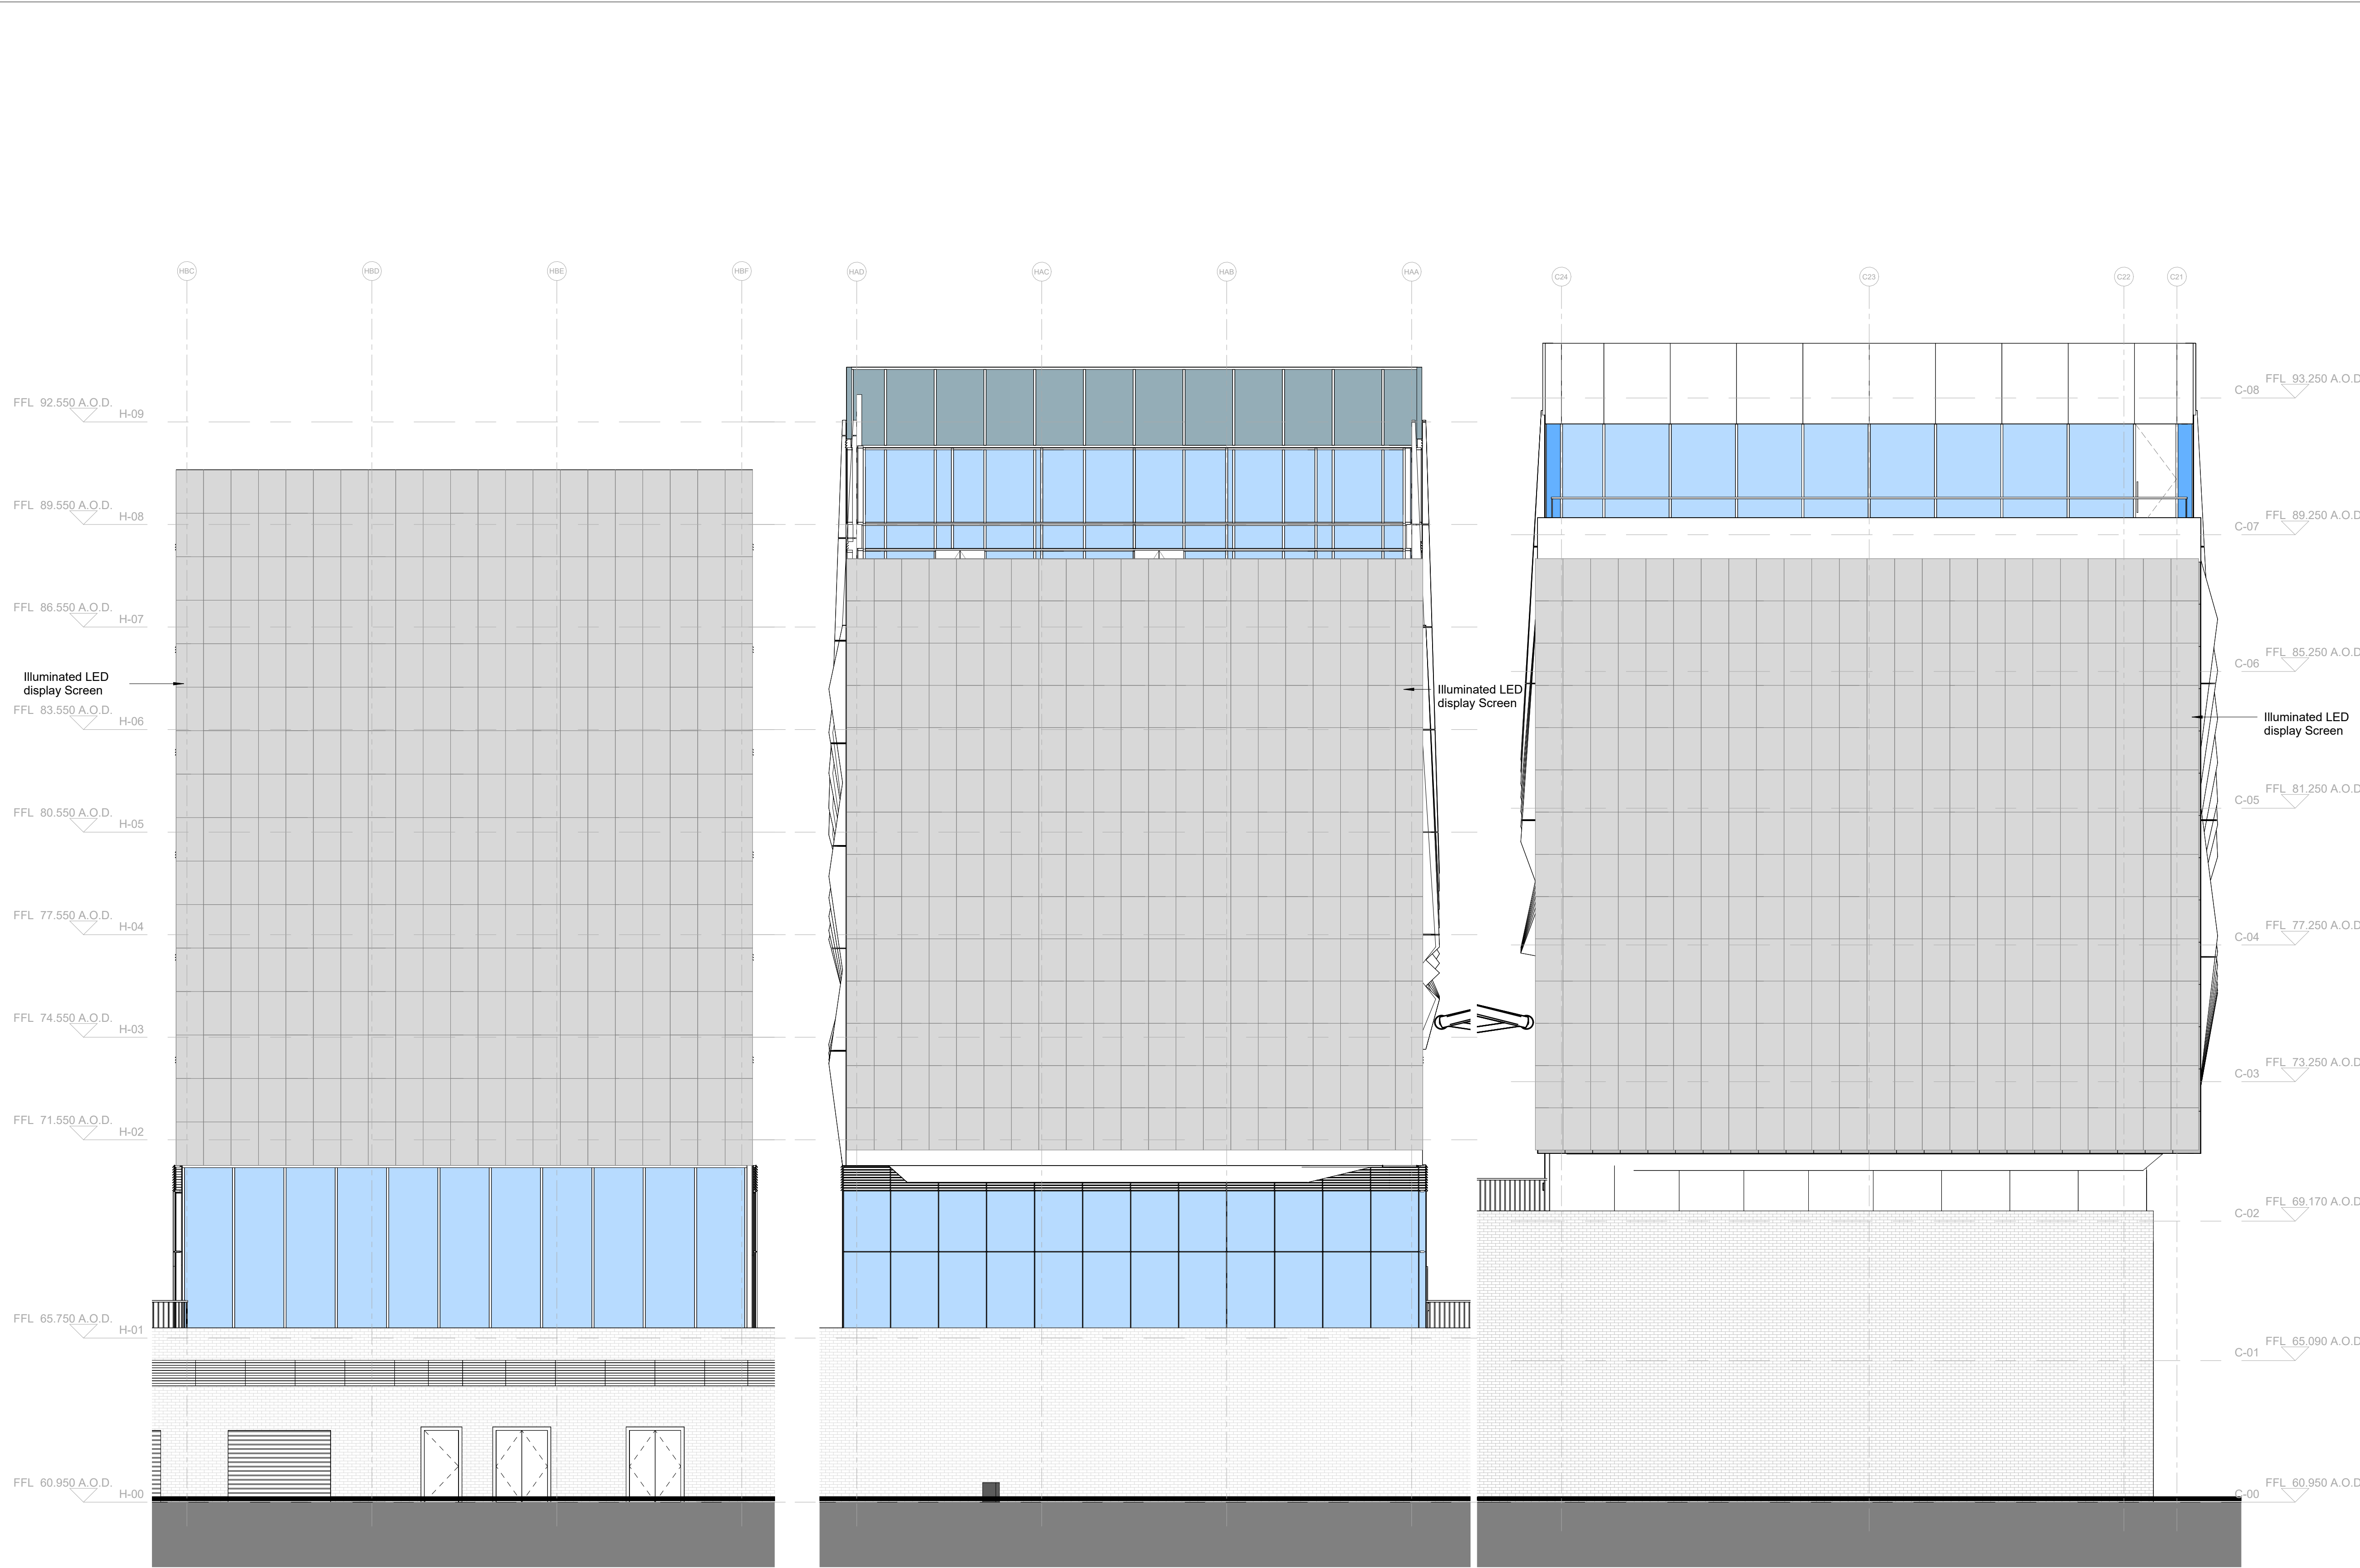


1 HT BUILDING - EAST END ELEVATION - SCREEN C
1:100

2 HT BUILDING - NORTH END ELEVATION - SCREEN B
1:100

3 CM BUILDING - NORTH END ELEVATION - SCREEN A
1:100

REVISIONS		
REV	DATE	DESCRIPTION
00	17.04.23	ISSUED FOR PLANNING

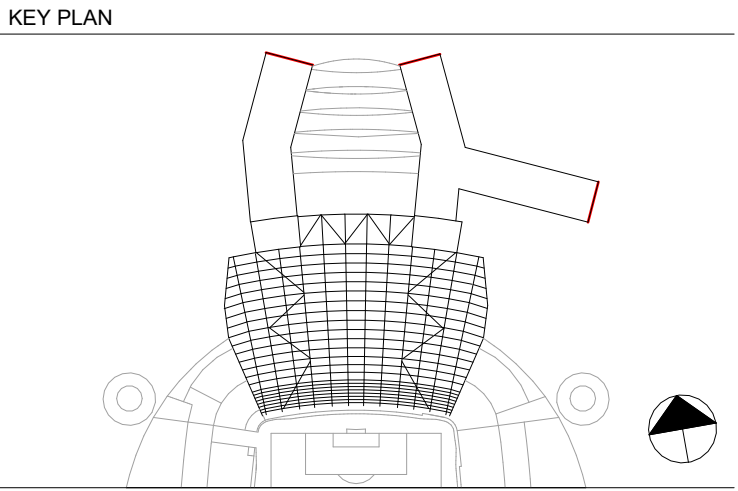


NOTE

Screen A size 17.3mx19.4m

Screen B size 17.3mx16.9m

Screen C size 20.4mx16.9m

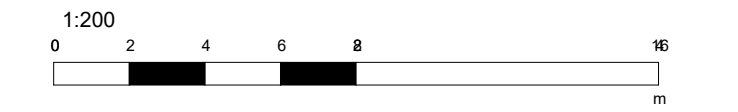

© COPYRIGHT. ALL RIGHTS RESERVED

THIS WORK IS COPYRIGHT AND CANNOT BE REPRODUCED OR COPIED IN ANY FORM OR BY ANY OTHER MEANS (GRAPHIC, ELECTRONIC OR MECHANICAL INCLUDING PHOTOCOPYING) WITHOUT THE WRITTEN PERMISSION OF POPULOUS ANY LICENSE, EXPRESS OR IMPLIED, TO USE THIS DOCUMENT FOR ANY PURPOSE WHATSOEVER IS RESTRICTED TO THE TERMS OF THE AGREEMENT OR IMPLIED AGREEMENT BETWEEN POPULOUS AND THE INSTRUCTING PARTY.

USE FIGURED DIMENSIONS IN PREFERENCE TO SCALED. CHECK ALL DIMENSIONS ON SITE BEFORE FABRICATION OR SETTING OUT.

ARCHITECT

POPULOUS®

14 BLADES COURT | DEODAR ROAD | LONDON | SW15 2NU | UNITED KINGDOM
TELEPHONE +44 (0)20 8874 7666 FACSIMILE +44 (0)20 8874 7470
ALL PRODUCTION & INTELLECTUAL PROPERTY RIGHTS RESERVED © POPULOUS 2009

PROJECT NAME

MCFC NORTH EXPANSION

DRAWING TITLE

SCREEN ELEVATIONS

STATUS		RIBA STAGE		PROJECT NO.				
S3		3		4348				
DATE			SCALE		SIZE			
31/03/23			As		A1			
DRAWN		CHECKED		APPROVED				
CS		CF		MT				
PROJECT		ORIGIN	ZONE	LEVEL	TYPE	ROLE	DRAWING	REV
NSE-POP-ZZ		-	ZZ	-	DR	-	A	000325
								00