
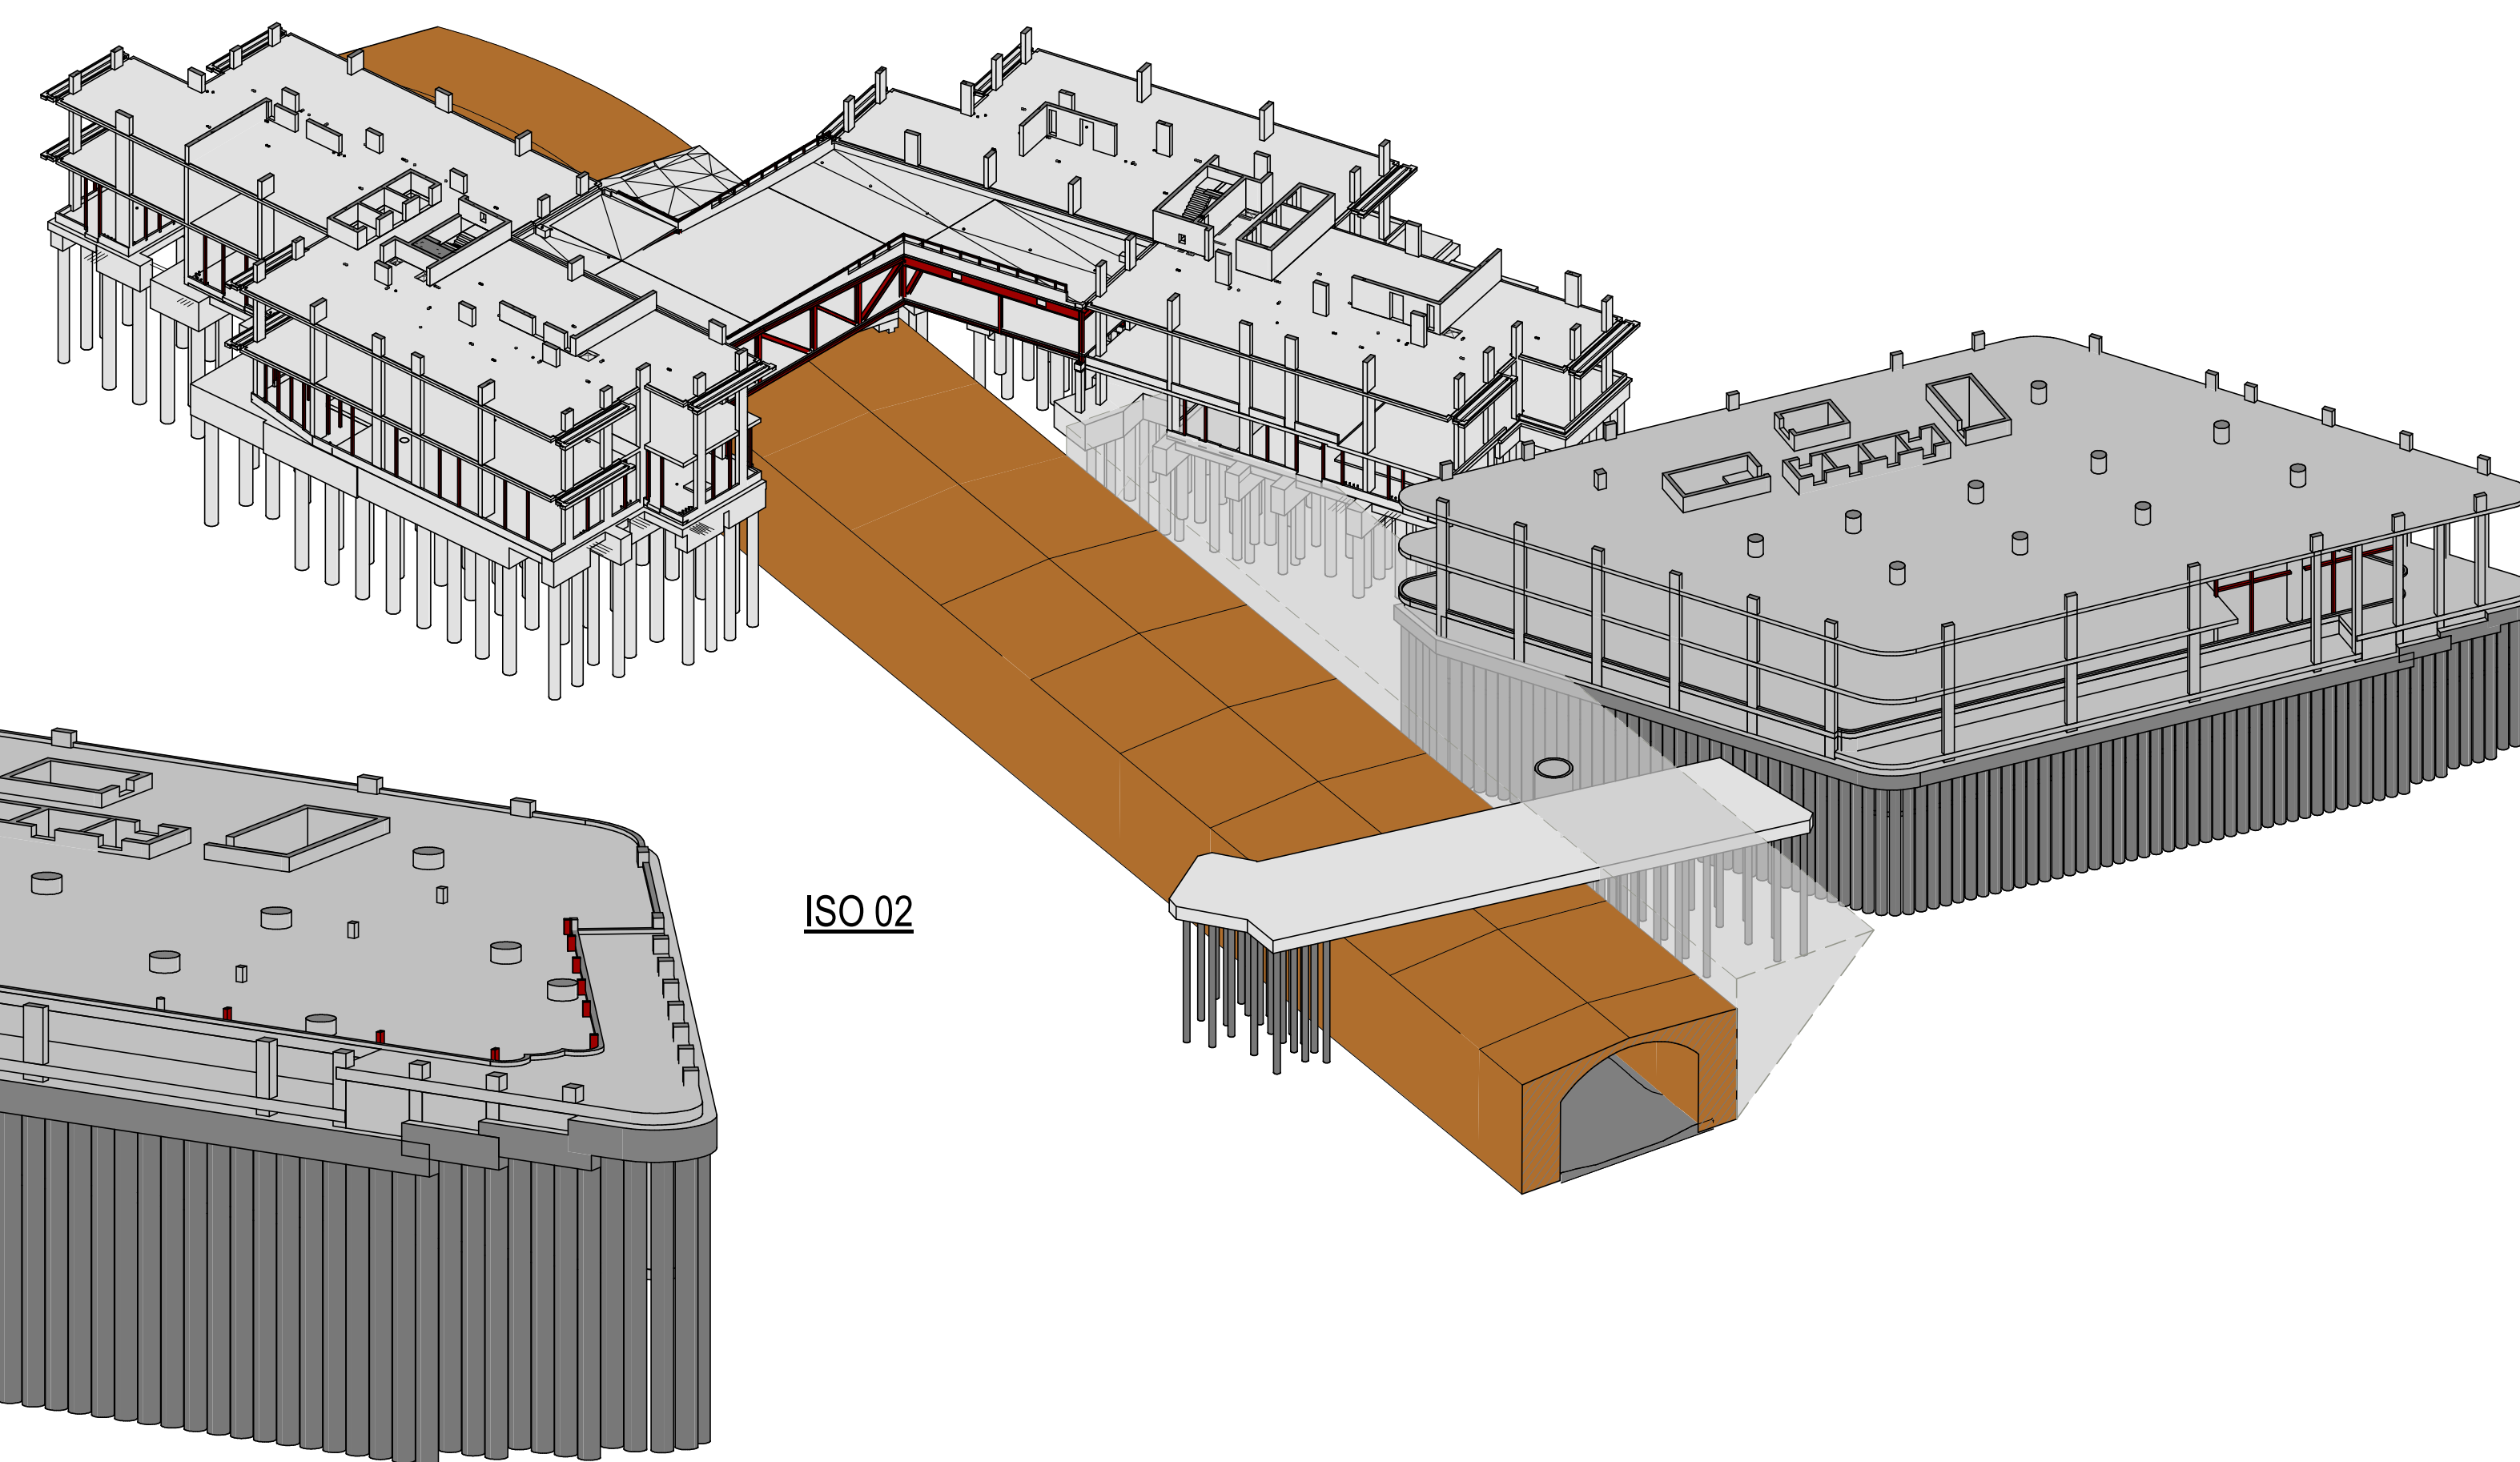


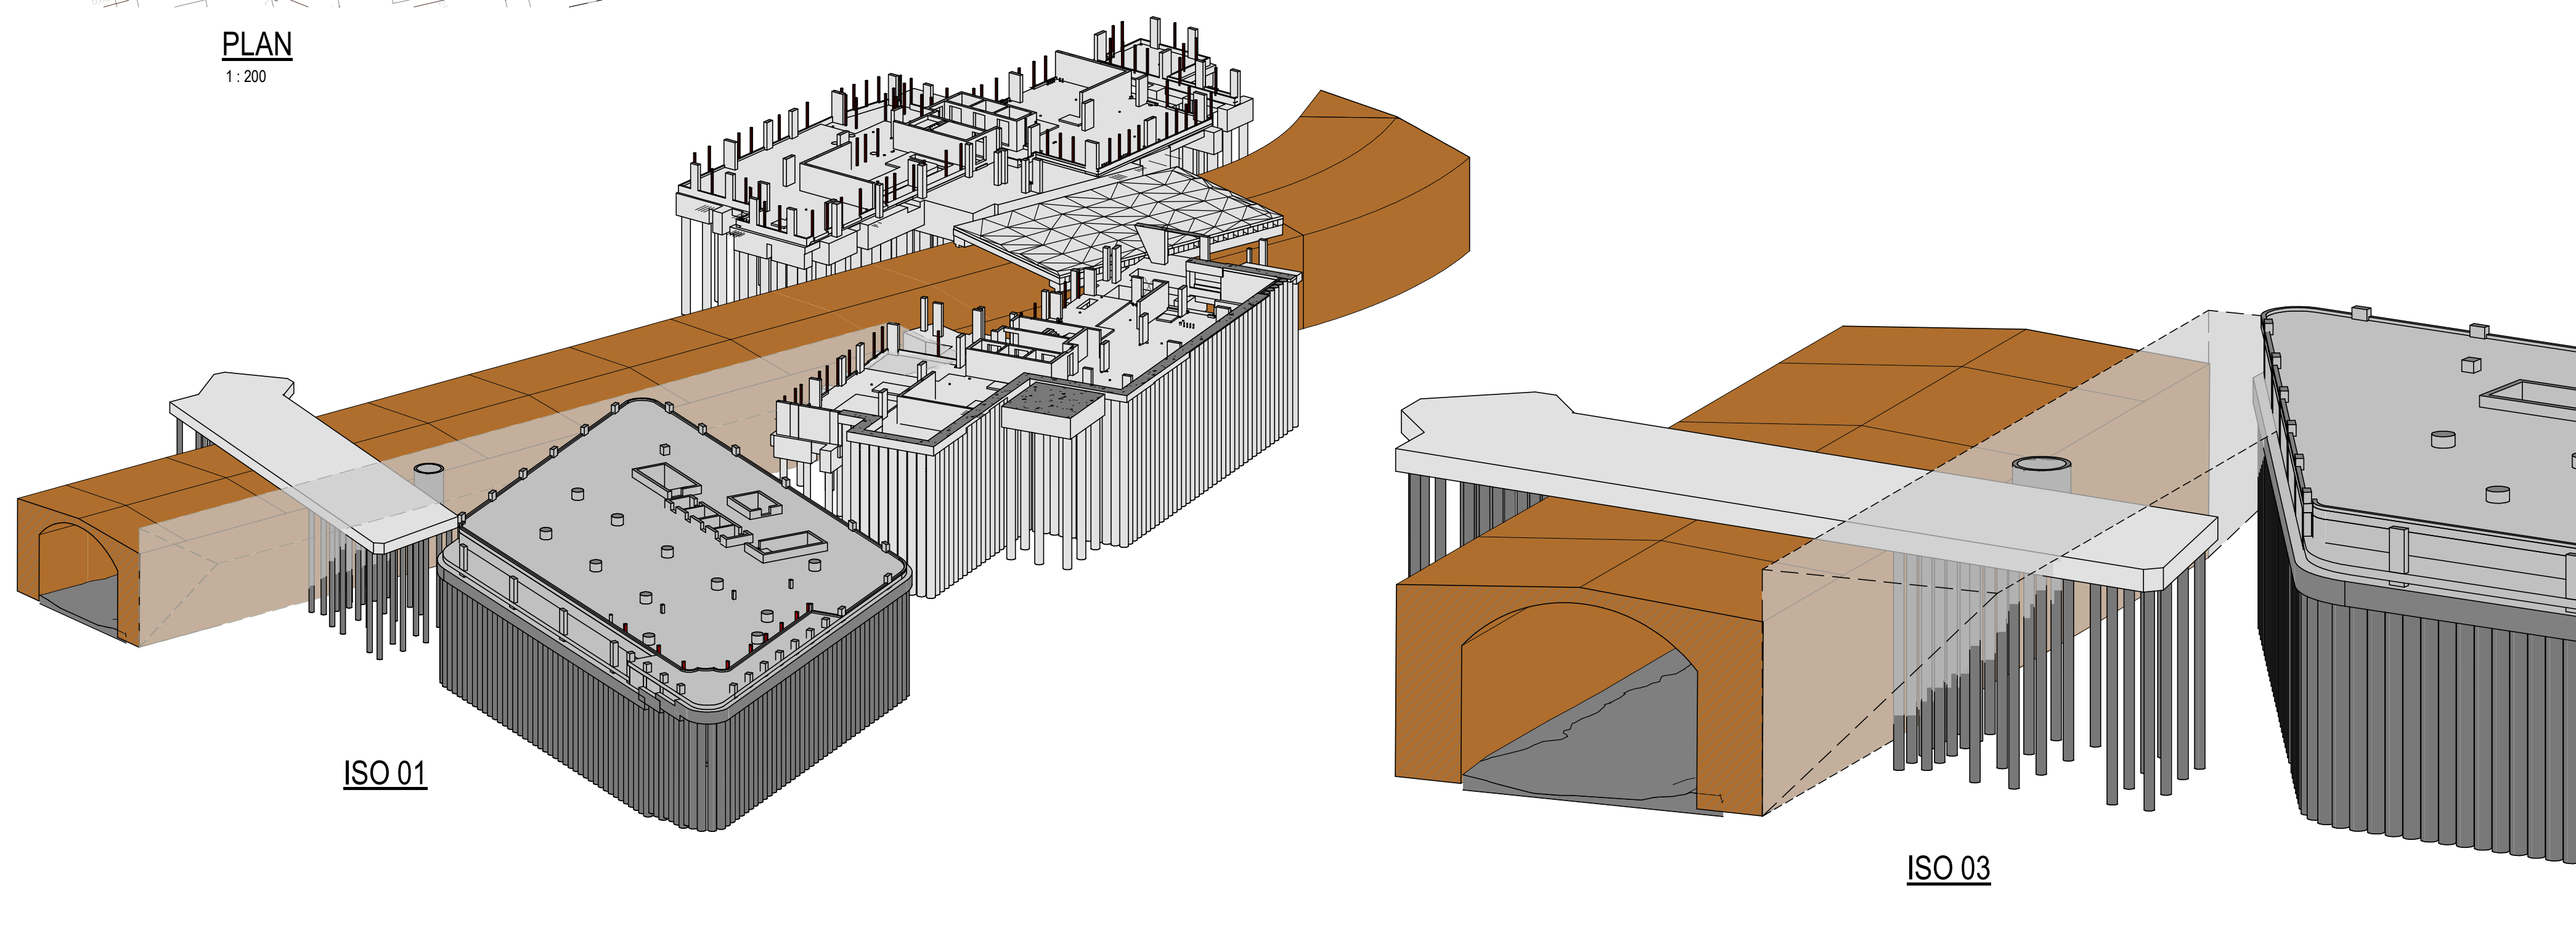

AJP consulting engineers
est. 1978
0151 227 1462 info@ajpjt.co.uk 01 Dale Street, Liverpool, L2 2ET