
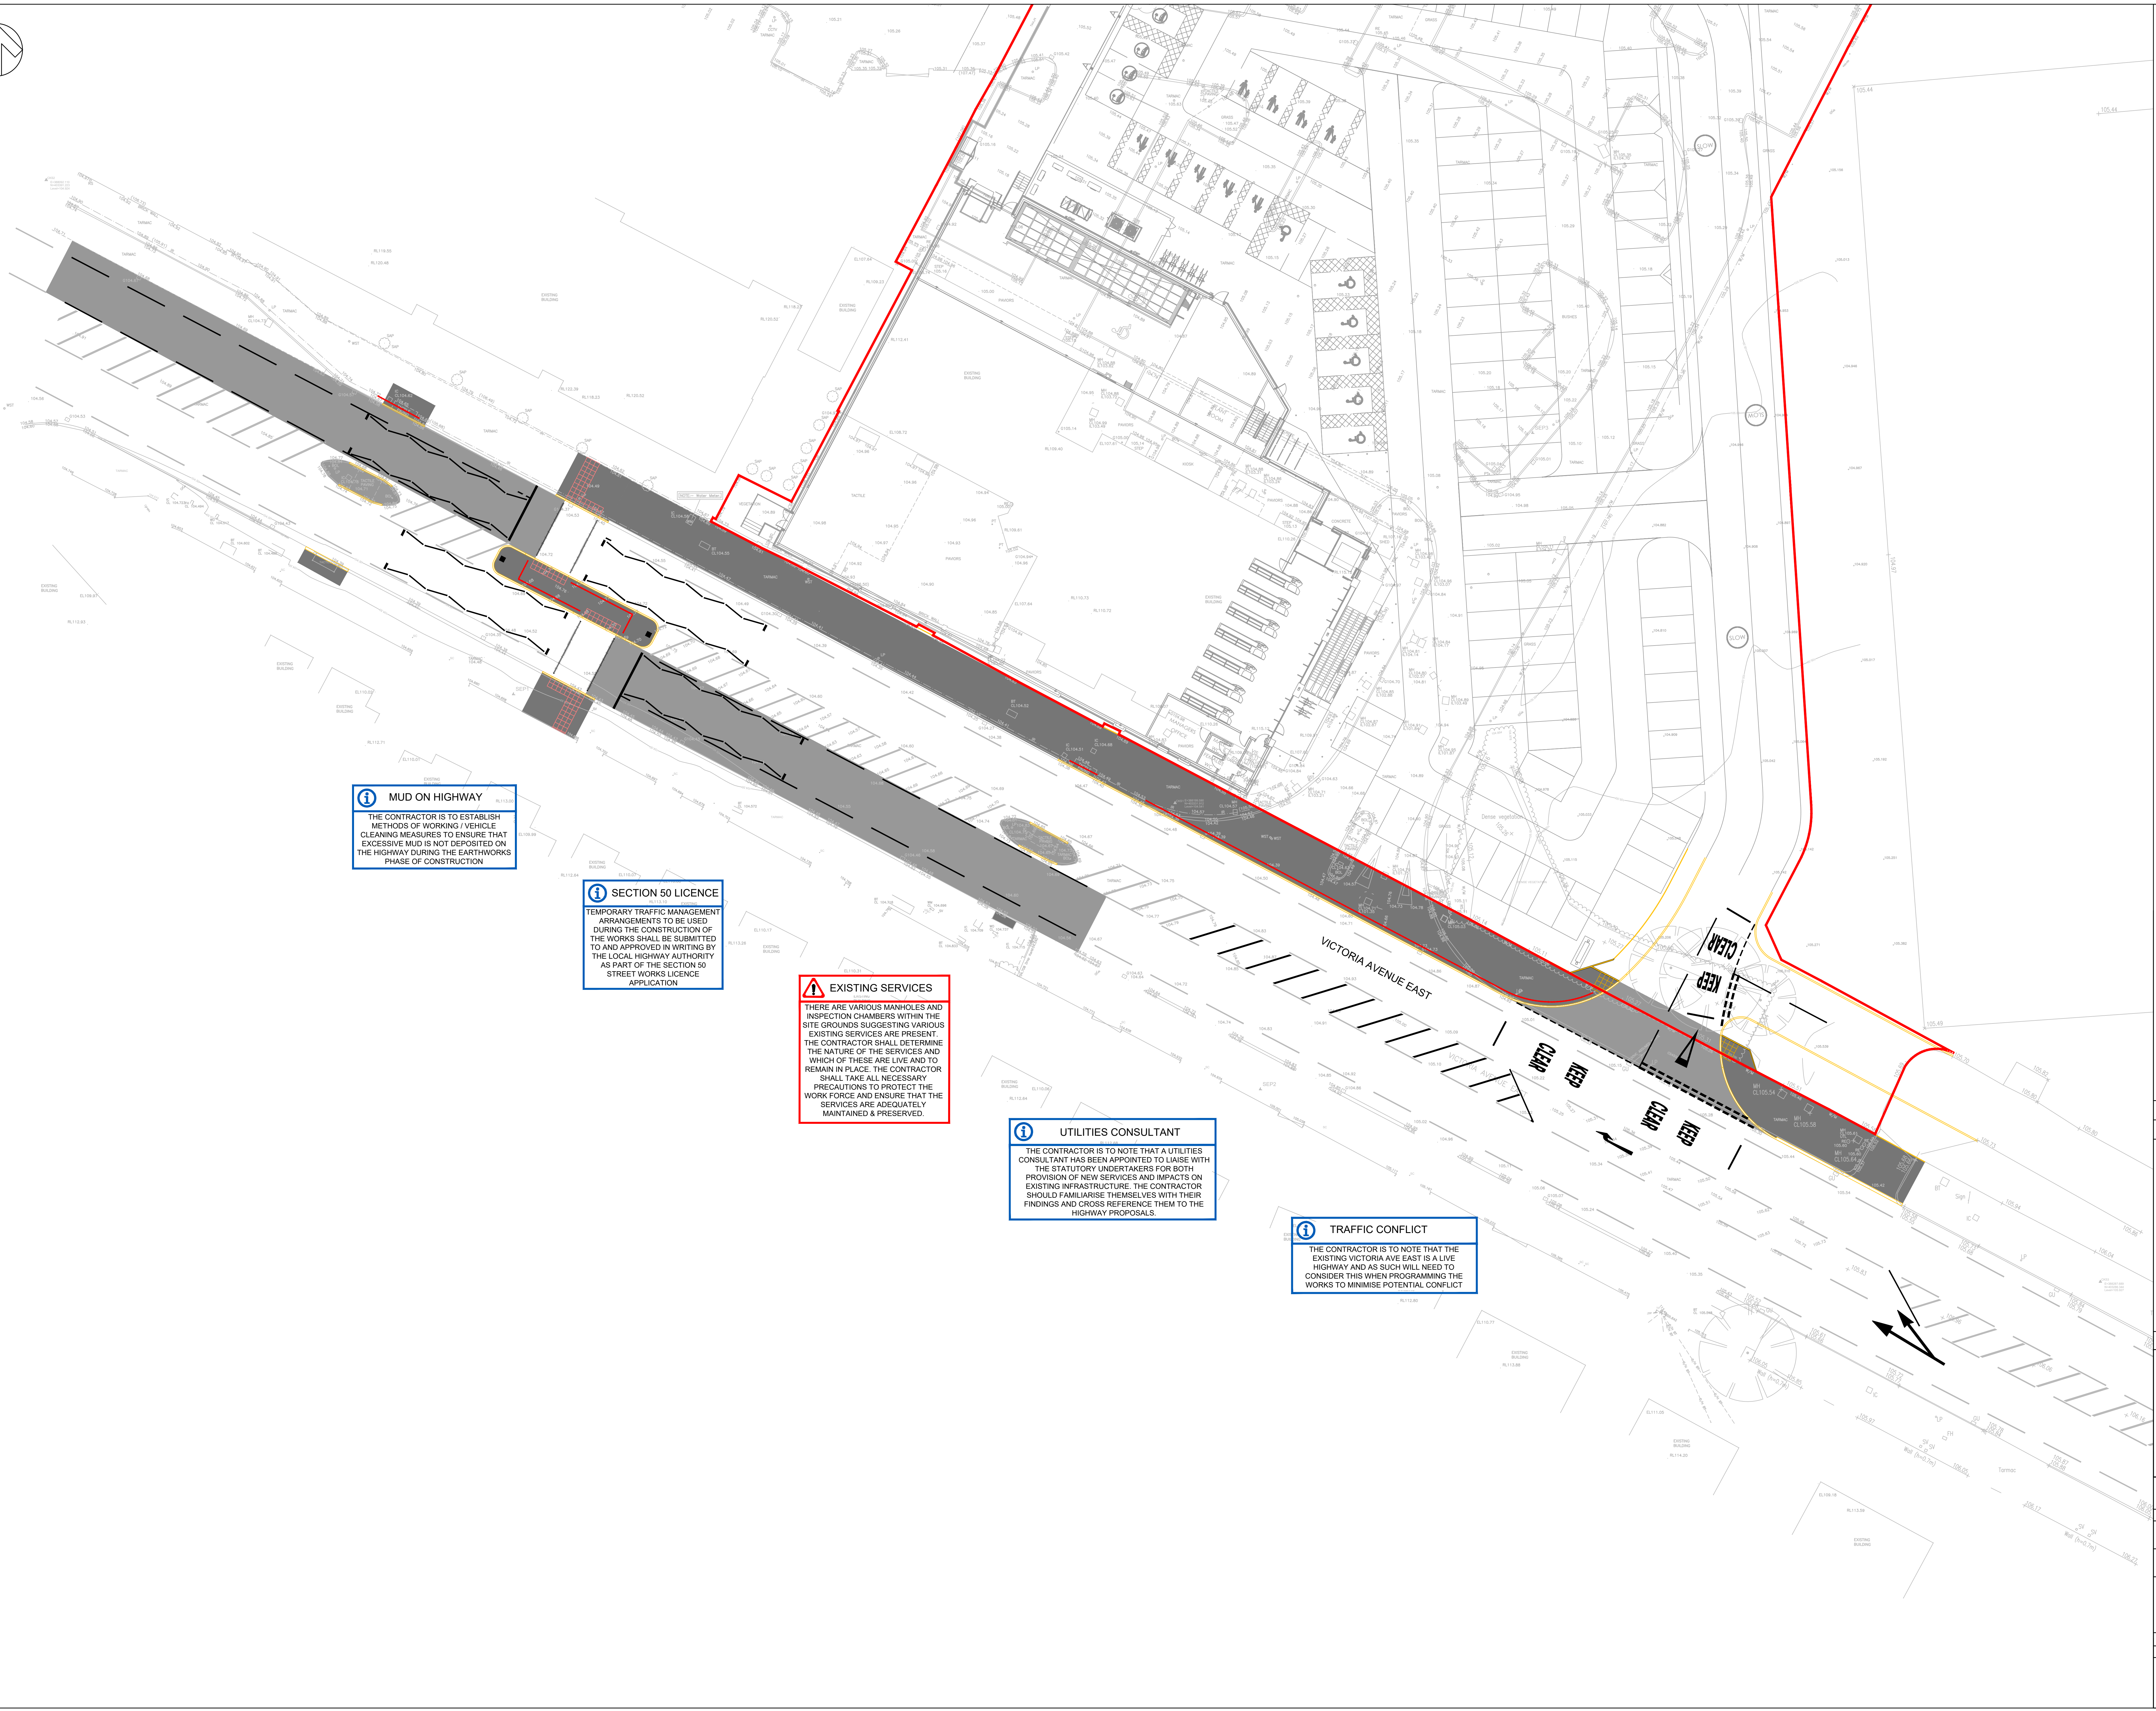


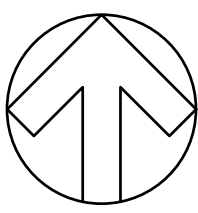

MUD ON HIGHWAY

THE CONTRACTOR IS TO ESTABLISH METHODS OF WORKING / VEHICLE CLEANING MEASURES TO ENSURE THAT EXCESSIVE MUD IS NOT DEPOSITED ON THE HIGHWAY DURING THE EARTHWORKS PHASE OF CONSTRUCTION

SECTION 50 LICENCE

TEMPORARY TRAFFIC MANAGEMENT ARRANGEMENTS TO BE USED DURING THE CONSTRUCTION OF THE WORKS SHALL BE SUBMITTED TO AND APPROVED IN WRITING BY THE LOCAL HIGHWAY AUTHORITY AS PART OF THE SECTION 50 STREET WORKS LICENCE APPLICATION

EXISTING SERVICES

THERE ARE VARIOUS MANHOLES AND INSPECTION CHAMBERS WITHIN THE SITE GROUNDS SUGGESTING VARIOUS EXISTING SERVICES ARE PRESENT. THE CONTRACTOR SHALL DETERMINE THE NATURE OF THE SERVICES AND WHICH OF THESE ARE LIVE AND TO REMAIN IN PLACE. THE CONTRACTOR SHALL TAKE ALL NECESSARY PRECAUTIONS TO PROTECT THE WORK FORCE AND ENSURE THAT THE SERVICES ARE ADEQUATELY MAINTAINED & PRESERVED.

UTILITIES CONSULTANT

THE CONTRACTOR IS TO NOTE THAT A UTILITIES CONSULTANT HAS BEEN APPOINTED TO LIAISE WITH THE STATUTORY UNDERTAKERS FOR BOTH PROVISION OF NEW SERVICES AND IMPACTS ON EXISTING INFRASTRUCTURE. THE CONTRACTOR SHOULD FAMILIARISE THEMSELVES WITH THEIR FINDINGS AND CROSS REFERENCE THEM TO THE HIGHWAY PROPOSALS.

TRAFFIC CONFLICT

THE CONTRACTOR IS TO NOTE THAT THE EXISTING VICTORIA AVE EAST IS A LIVE HIGHWAY AND AS SUCH WILL NEED TO CONSIDER THIS WHEN PROGRAMMING THE WORKS TO MINIMISE POTENTIAL CONFLICT

This drawing is the copyright of Cameron Rose Limited and may not be loaned, copied or reproduced in any way, or used for any other, quote, tender or construction purposes without written consent of the company to do so.

Follow any figured dimensions - do not scale. IF IN DOUBT ASK.

- NOTES**
- THIS DRAWING IS TO BE READ IN CONJUNCTION WITH ALL OTHER RELEVANT ARCHITECTS, ENGINEERS AND SPECIALIST'S DRAWINGS TOGETHER WITH THE APPROPRIATE SPECIFICATION.
 - IT IS THE CONTRACTOR'S RESPONSIBILITY TO CHECK ALL DIMENSIONS ON SITE. DIMENSIONS MUST NOT BE SCALED FROM THIS DRAWING. ANY DISCREPANCIES TO BE BROUGHT TO THE IMMEDIATE ATTENTION OF THE ARCHITECT IN WRITING.
 - ALL DIMENSIONS AND LEVELS ARE IN METRES, UNLESS NOTED OTHERWISE.

- KEY**
- HEALTH AND SAFETY ITEM
 - CONTRACT INFORMATION / MANAGEMENT ITEM

SECTION 278 DRAWING LIST	
DRAWING NUMBER	TITLE
562/01/02	GENERAL ARRANGEMENT
562/01/03	PAVEMENT CONSTRUCTION, KERBING AND STREET FURNITURE
562/01/04	FINISHED SURFACE LEVELS
562/01/05	LONGITUDINAL AND CROSS SECTIONS
562/01/06	ROAD MARKINGS AND SIGNAGE
562/01/07	DRAINAGE AND SERVICES
562/01/08	CONSTRUCTION DETAILS
562/01/09	SITE CLEARANCE
562/01/10	RISK MANAGEMENT
562/01/11	SWEEP PATH ANALYSIS

Revision History		Date
P1	ISSUED FOR TECHNICAL APPROVAL	07/11/22
P2	UPDATED FOLLOWING MCC COMMENTS	10/02/23
P3	STOP LINES EXTENDED TO SUIT RSA2	21/03/23

Lymington Business Centre Newcastle-under-Lyme Road Staffordshire ST15 6DP 01829 420000 www.cameron-rose.co.uk		 CAMERON ROSE ARCHITECTS	
client:		Aldi Stores Limited	
project:		Victoria Avenue East Moston	
drawing title:		Section 278 Works Risk Management	
scale(s): 1:200@A4	date: 31/10/22	drawn by: T5	checked: LIM
drawing number: 562/01/10	status: TECH APPROVAL		
xrefs: X Kerto X Proposed Works X Proposed Site Layout X Road Markings X Site Boundary X Topo 20	rev: P3		
DATE PRINTED:			