


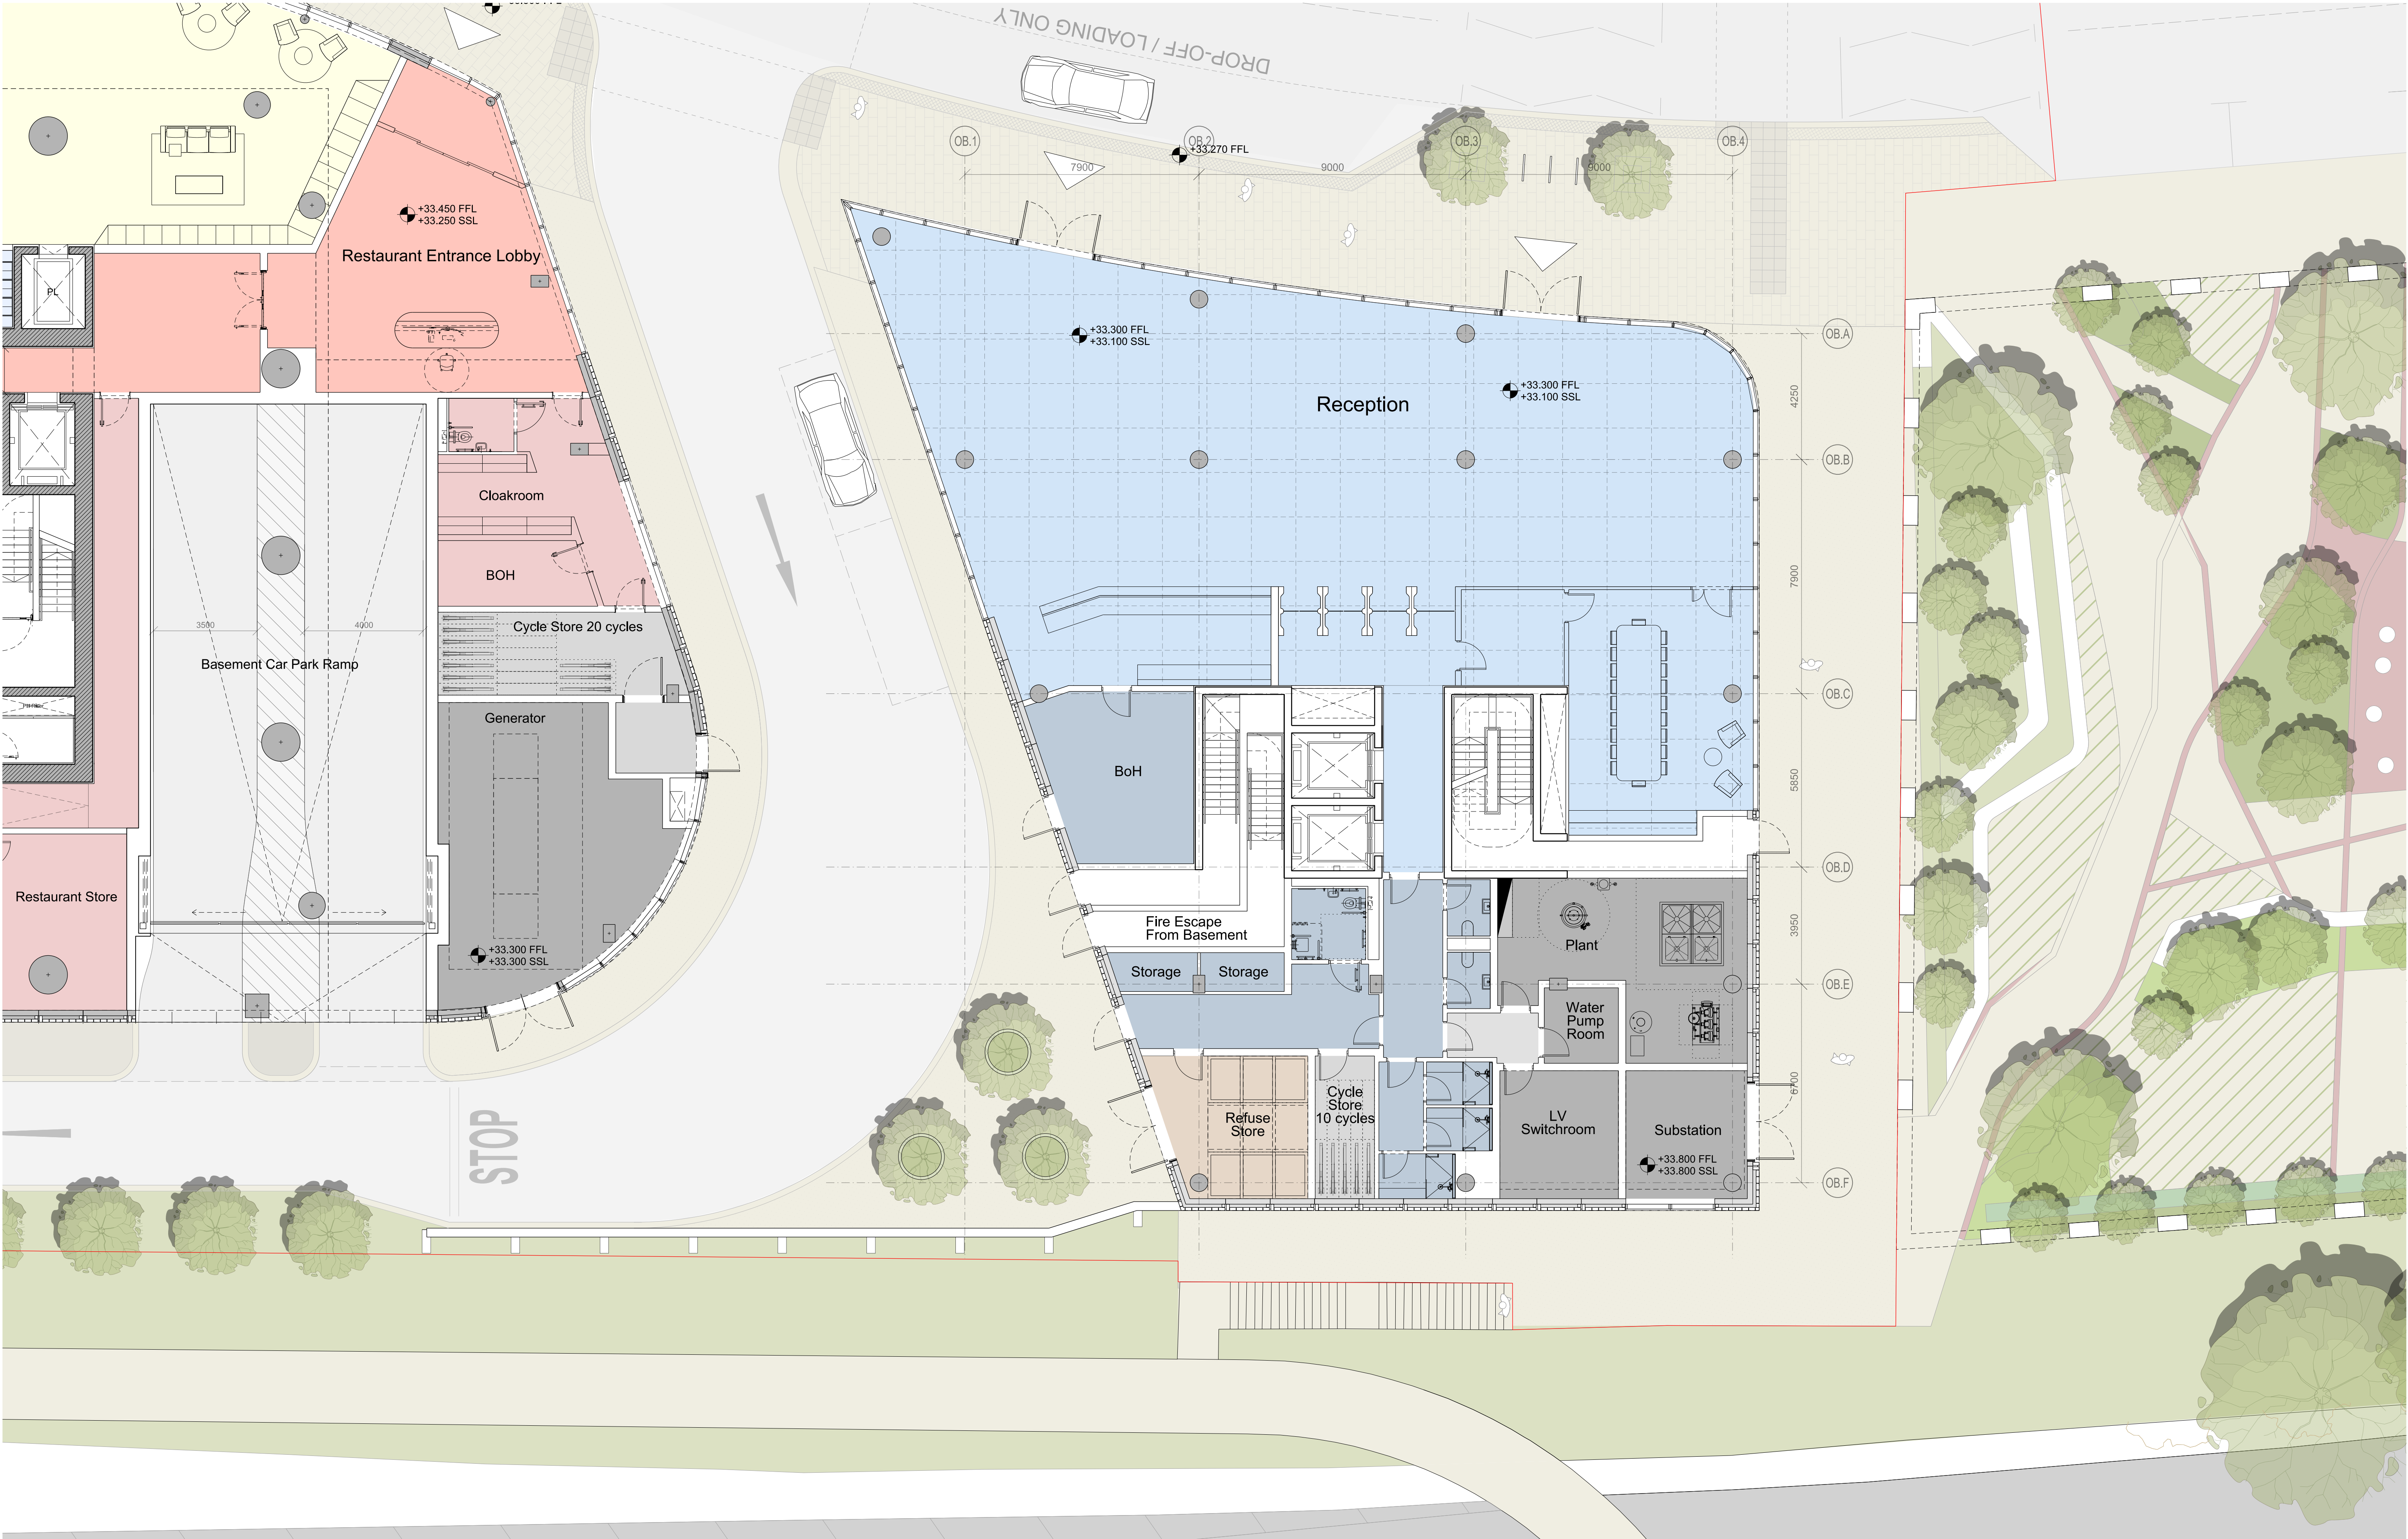


This drawing is copyright
Do not scale off dimensions.
All dimensions to be checked on site by contractor.
Contractor to report any dimensional discrepancies,
errors or omissions prior to commencing on site.

Scale Bar


0 2.5 7.5m

NOTE:

NORTH

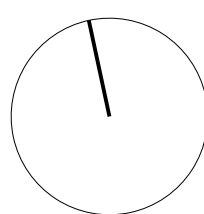

Rev	Date	Description
P 01	20-04-2023	Planning Issue

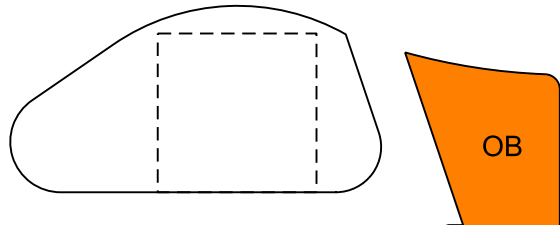

Project Title
Great Jackson Street - Plot D
Manchester

Status
Planning

Drawing Title
OB Office Block
General Arrangement Plan
Ground Floor

Job No 10419	Scale 1:100 @ A1	Date APR 2023
Drawing No 10419-OB-SHP-G200-PL-GRD-B5D801	Revision P 01	

simpsonhaugh

MANCHESTER
Riverside, 4 Commercial St
Manchester M15 4RQ
+44 (0)161 835 2345
www.simpsonhaugh.com

LONDON
5-8 Roberts Place
London EC1R 9BB
+44 (0)20 7549 4000
mail@simpsonhaugh.com