




Main Accommodation Lift

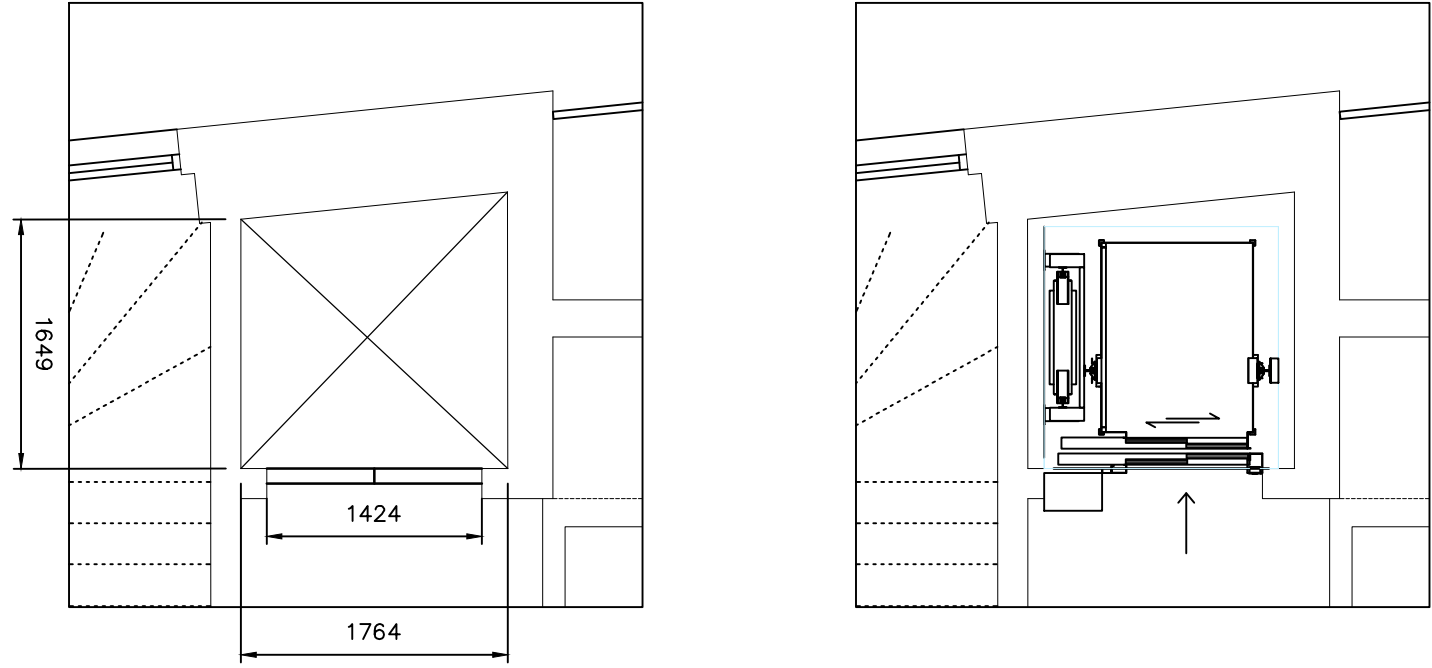


Restaurant Platform Lift

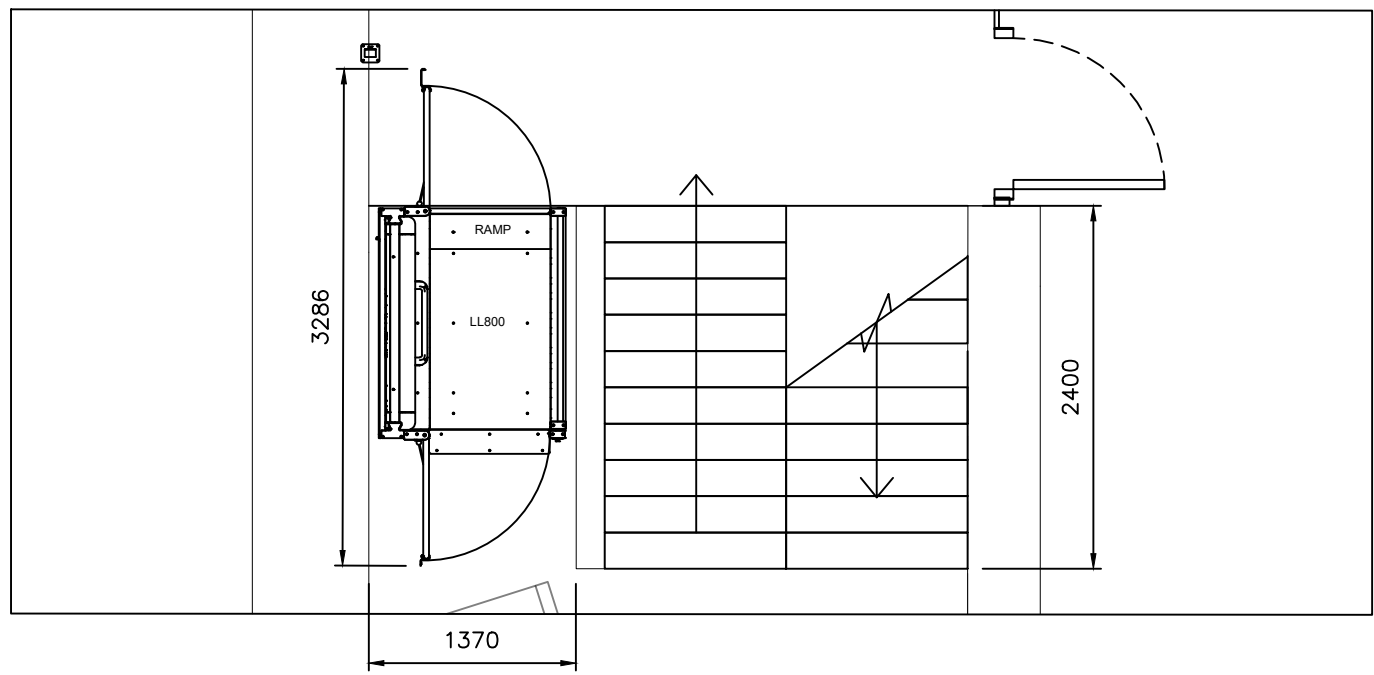


Residential Cabin Lift

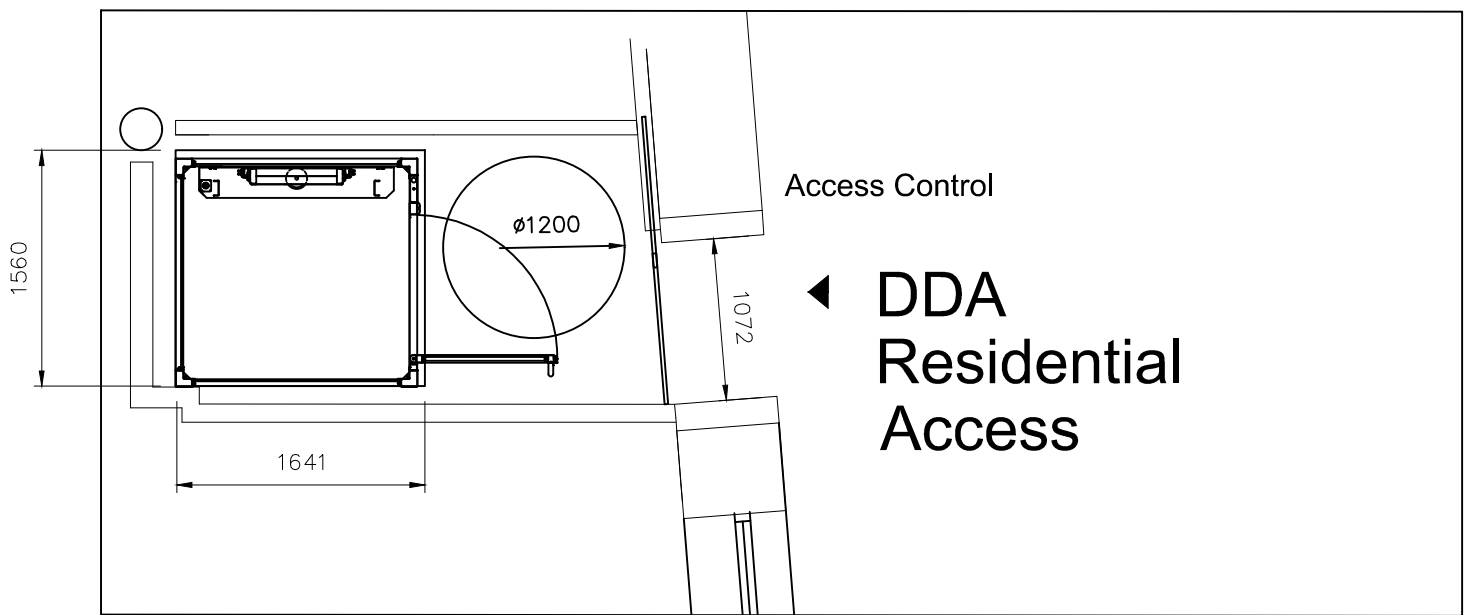

Stannah Core Xtralift
MRL Traction Lift

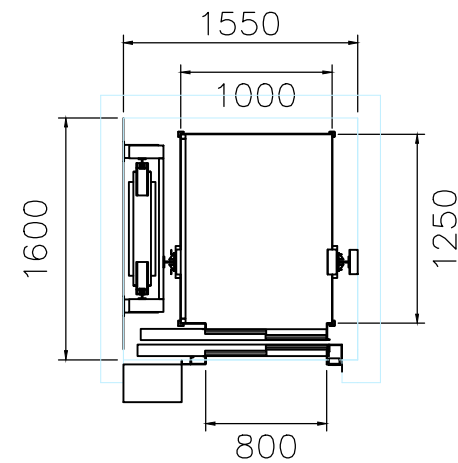

The Stannah core lift requires a minimal amount of headroom (appx. 1500) above the 4th floor and can service up to 75m. The lift is wall mounted, reducing the need for additional structure

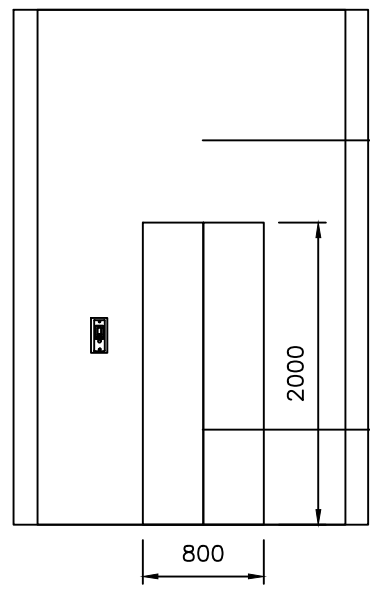


Elevation


Plastered wall

Proposed lift door to be painted shamrock green, similar to existing lift door

Stannah Lowrider LL800
Step Platform Lift

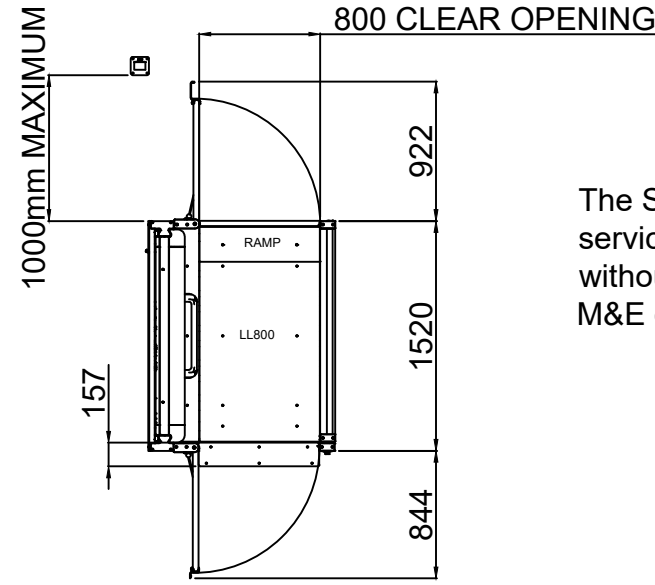

The Stannah Lowrider LL800 services up to 2 meters without the need for additional M&E outside the lift itself

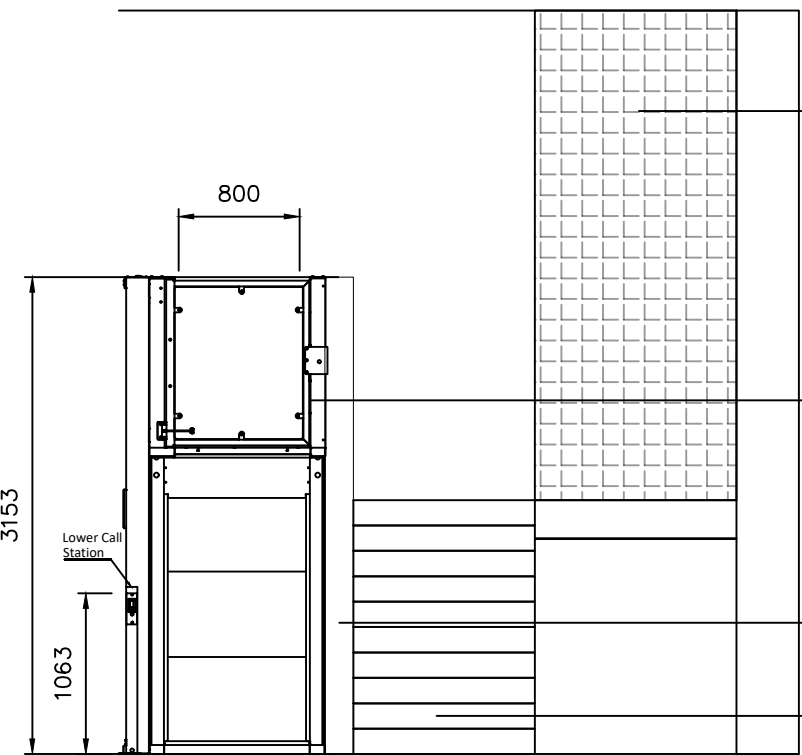

Elevation


Translucent Glass Screen

White matte finish on platform lift


Plastered wall

Timber stair treads

Stannah Midlift XL Plus
Cabin Lift

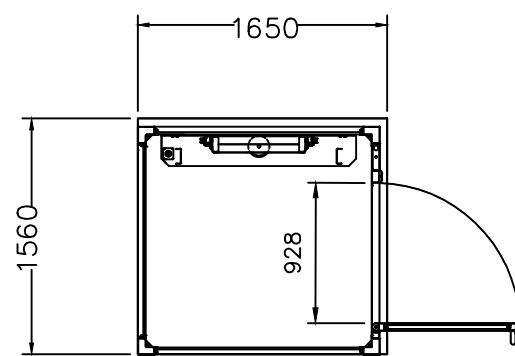

The Stannah Midlift XL Plus services up to 12 meters without the need for additional M&E outside the lift itself.

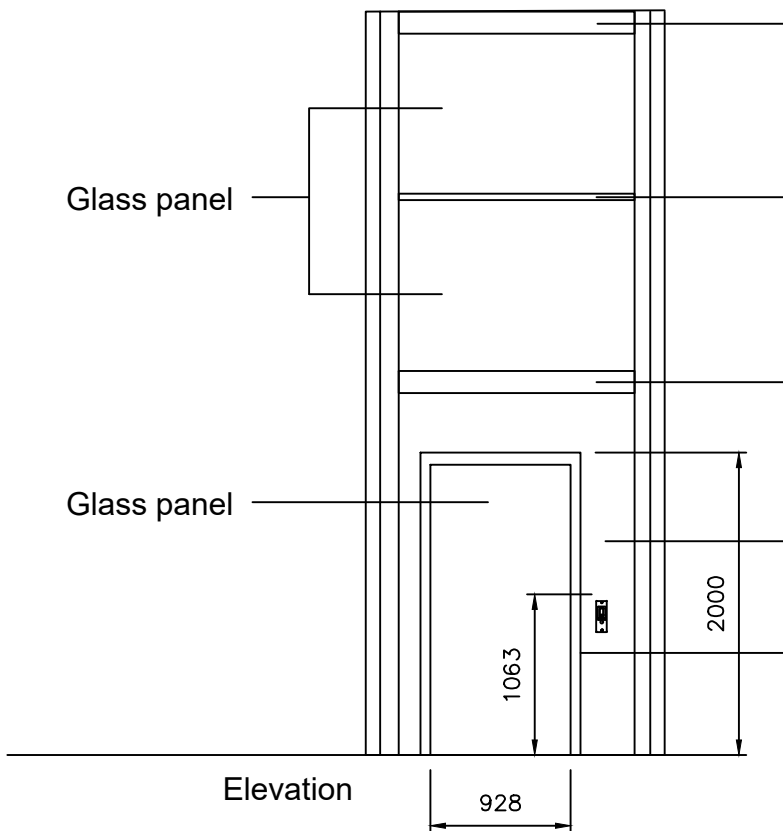

Elevation

White matte finish on lift steel frame

Matte white panels

Matte white door frame