




LOCATION OF SPEED
INDICATOR SIGNAGE
FOR SOUTHBOUND
LANE



LOCATION OF SPEED INDICATOR SIGNAGE FOR NORTHBOUND LANE

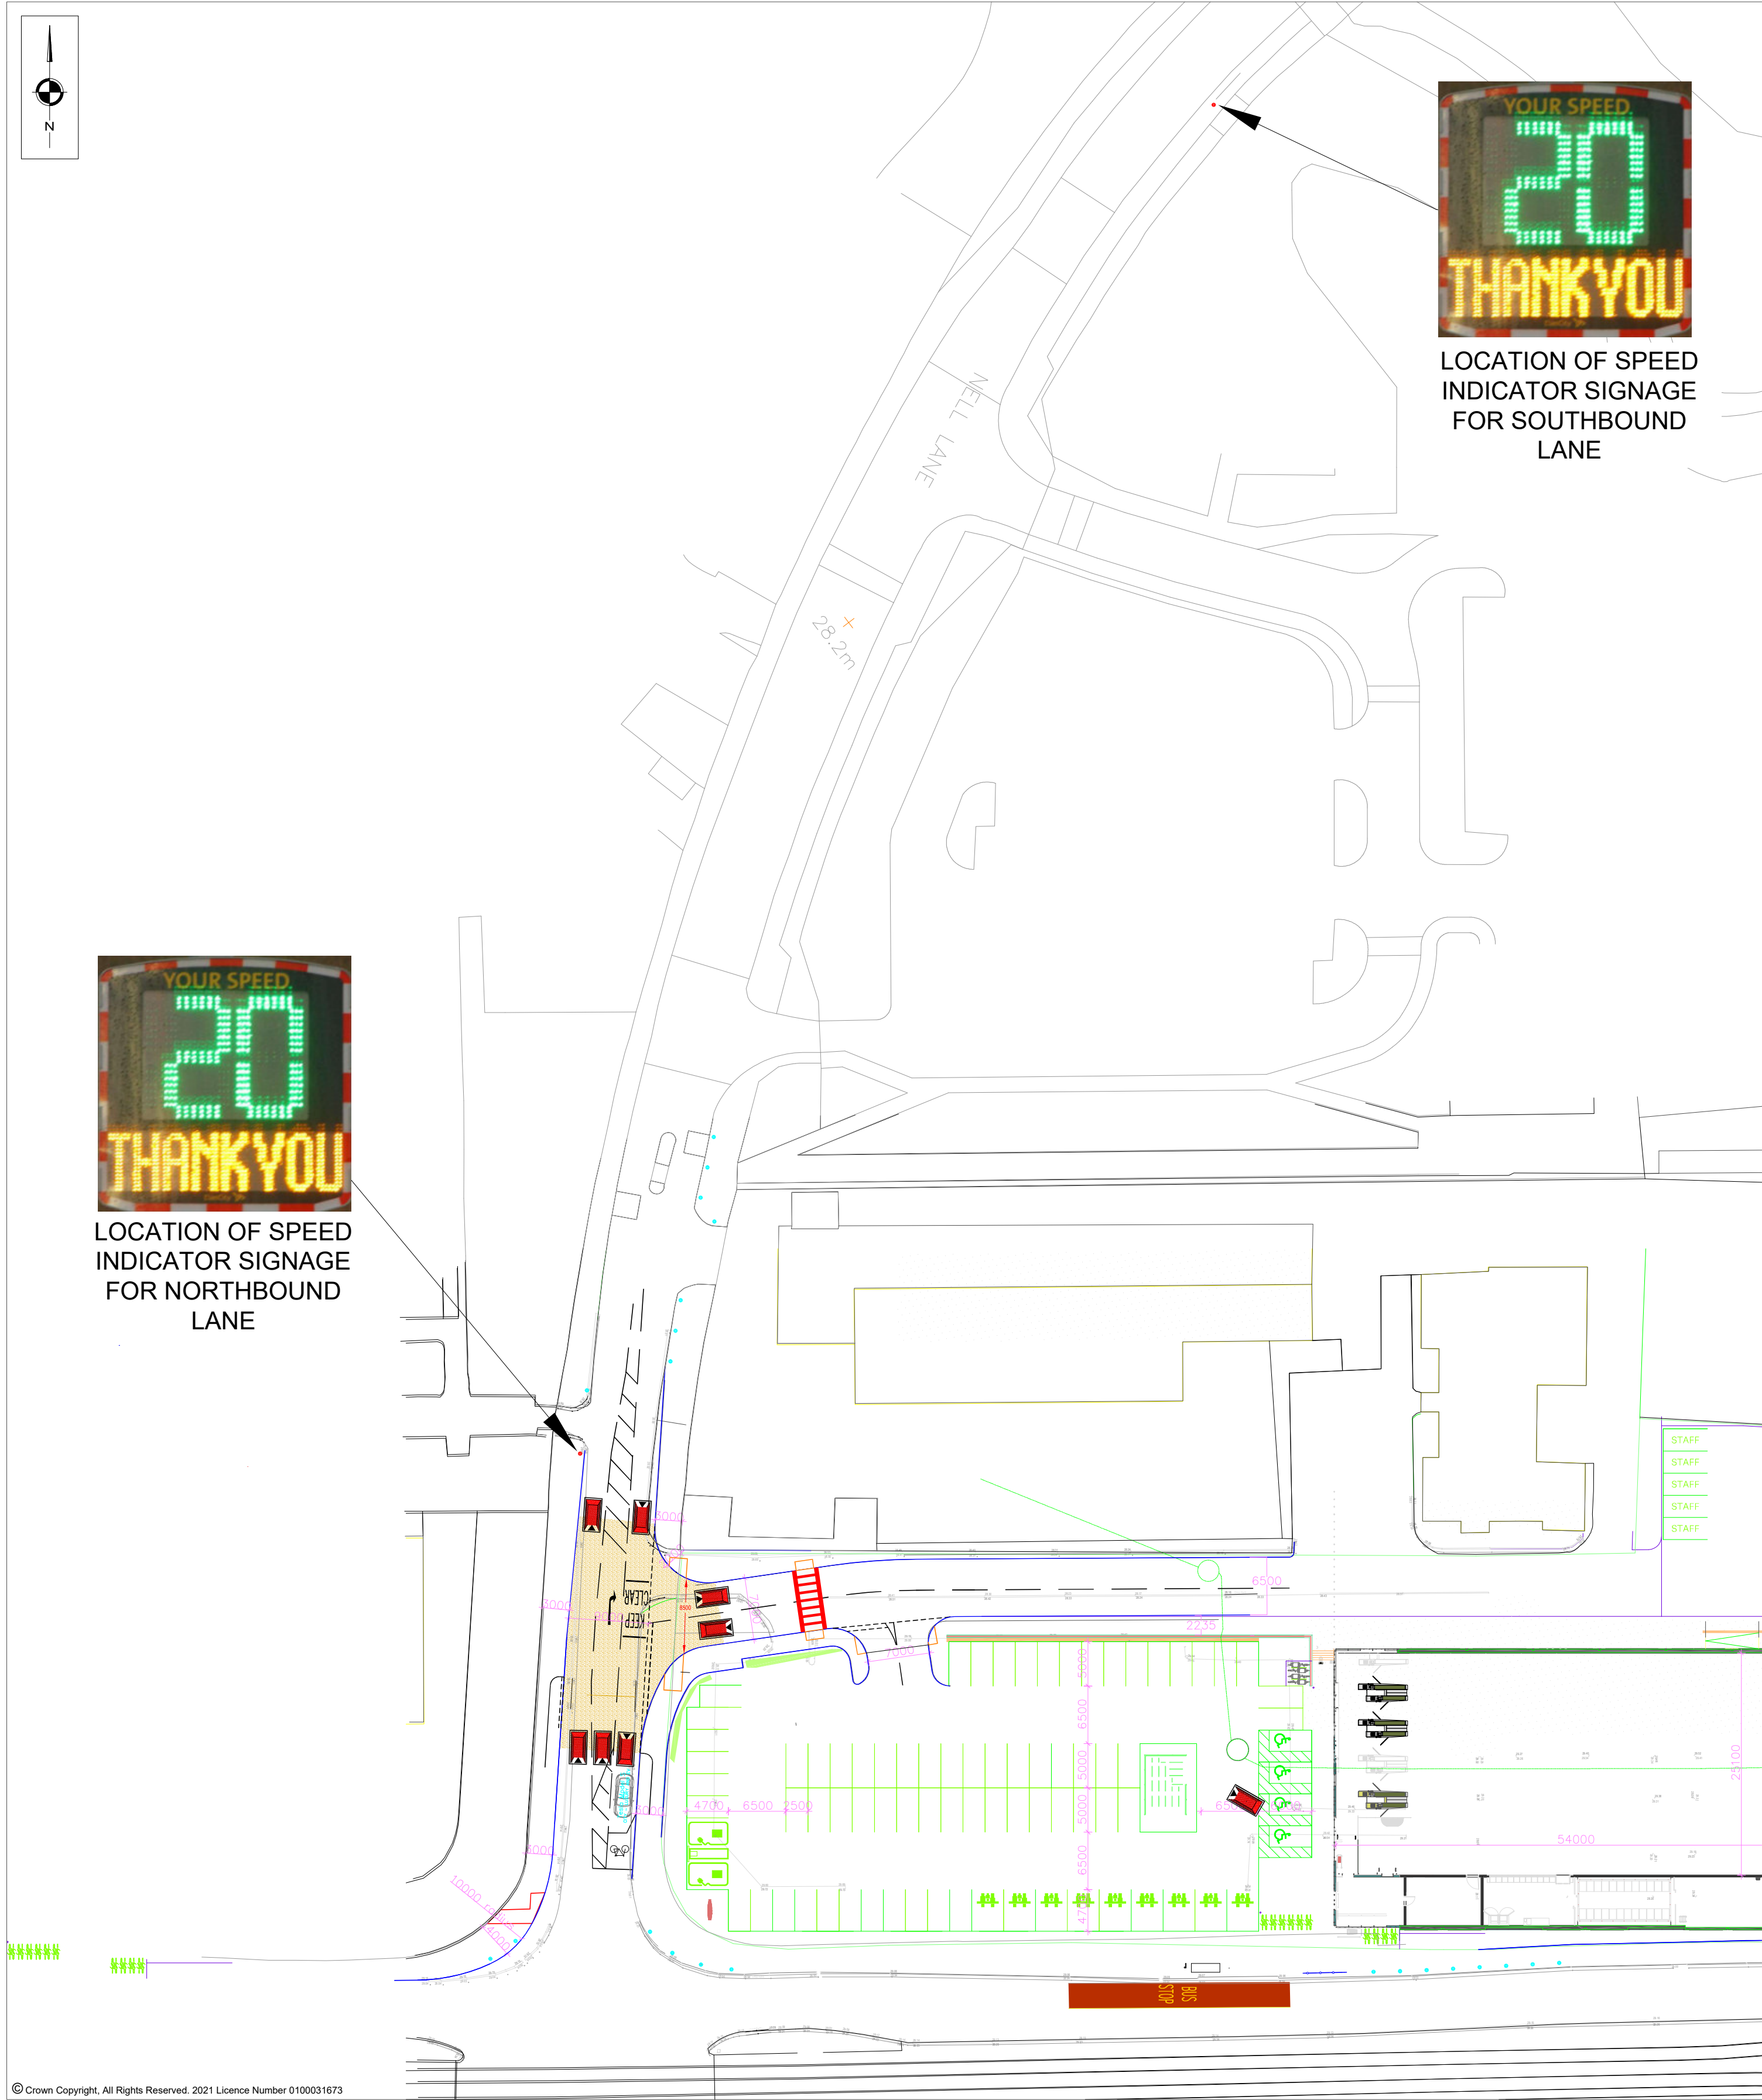

© Crown Copyright, All Rights Reserved. 2021 Licence Number 0100031673

NOTES

[illegible]

S | C | P

Transportation Planning : Infrastructure Design
Colwyn Chambers, 19 York Street, Manchester, M2 3BA, Tel 0161 832 4400,
www.scptransport.co.uk, Email info@scptransport.co.uk

Client Name: **LIDL GREAT BRITAIN LTD**

Project Title: **PROPOSED DISCOUNT
FOODSTORE AT LOWRY HOUSE,
MAULDETH ROAD WEST**

PROPOSED LOCATION OF 20MPH SPEED
INDICATOR SIGNAGE ALONG NELL LANE

rawing No.	Rev.
SCP/220102/SK13	-