

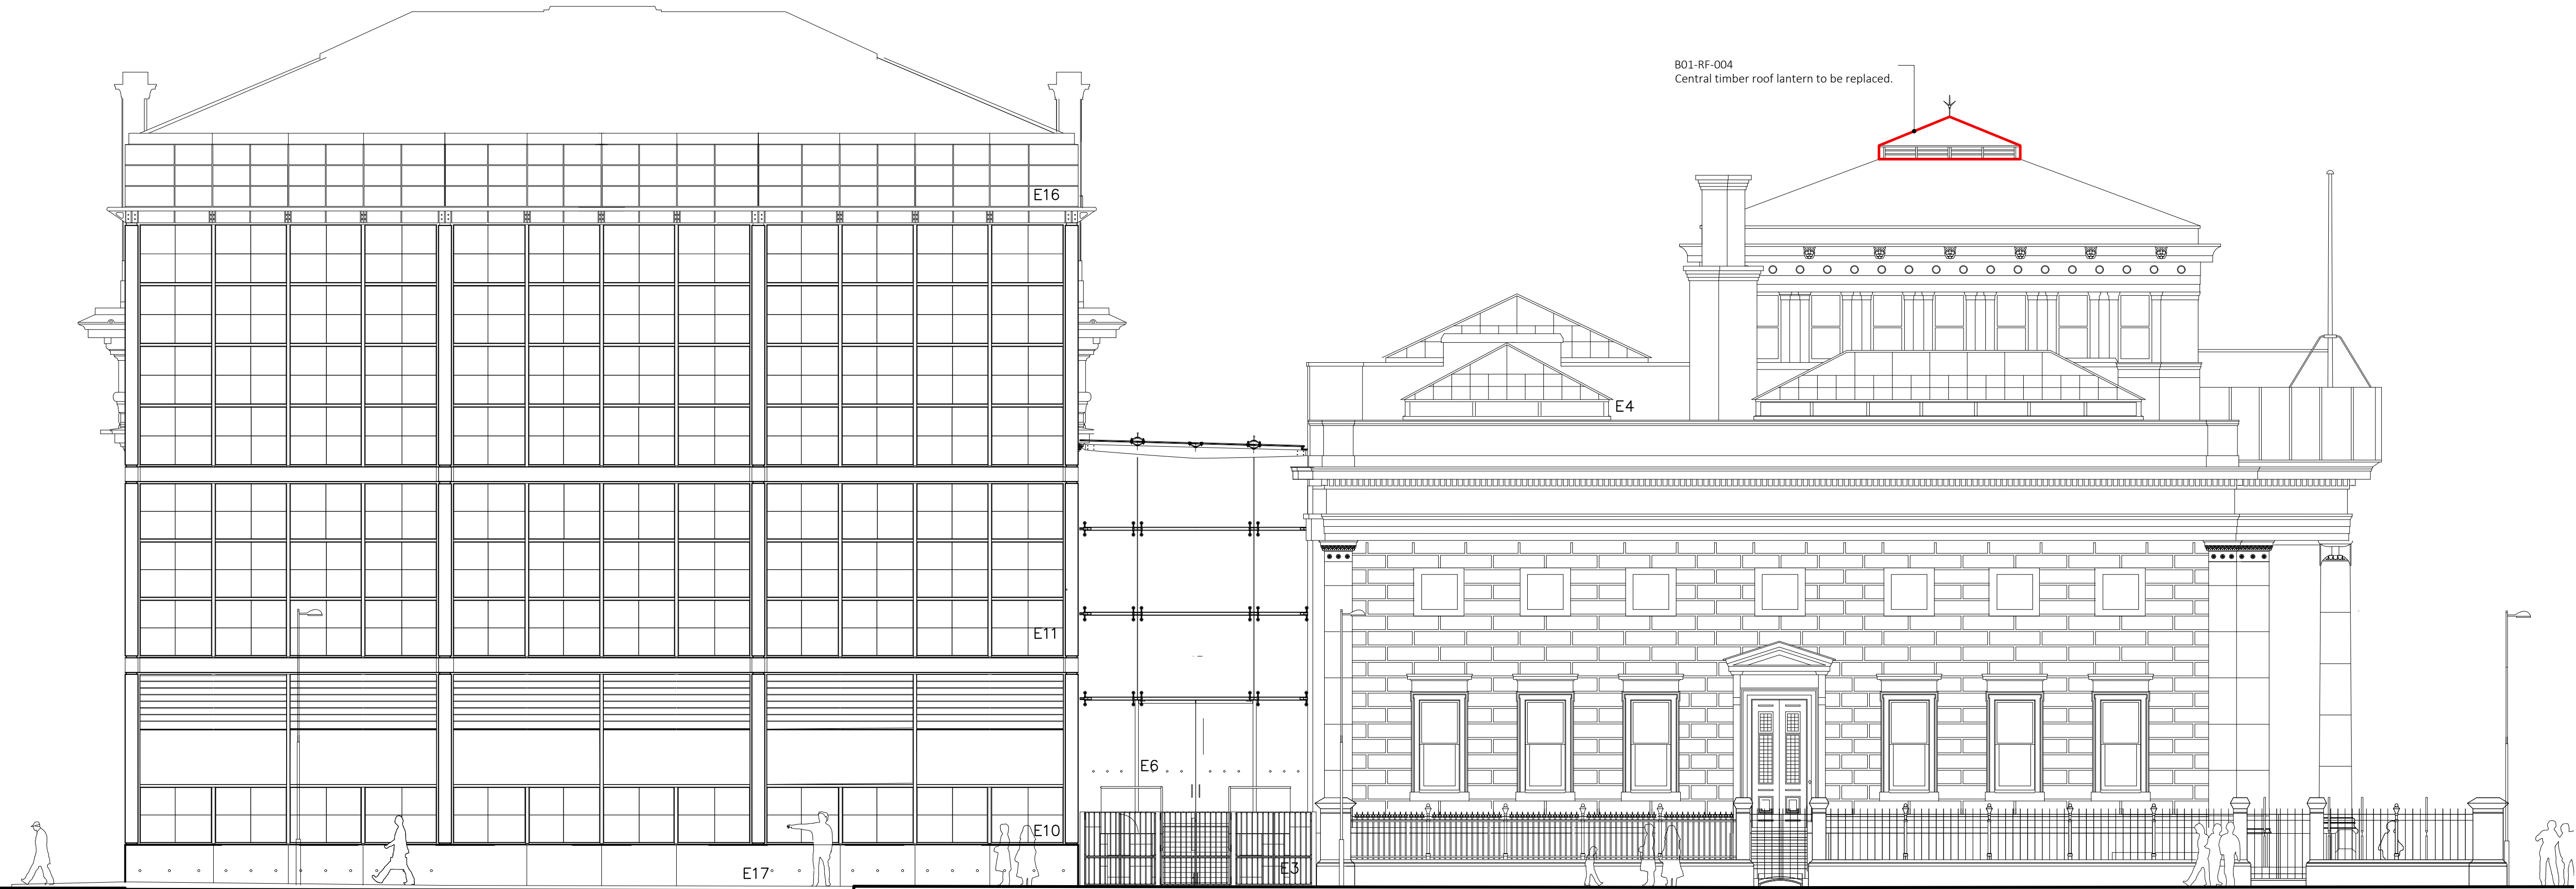


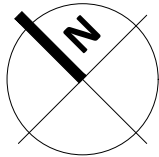

Note:
Do not scale from this drawing.
Dimensions are to be checked on site.
If in doubt please ask.

KEY PLAN

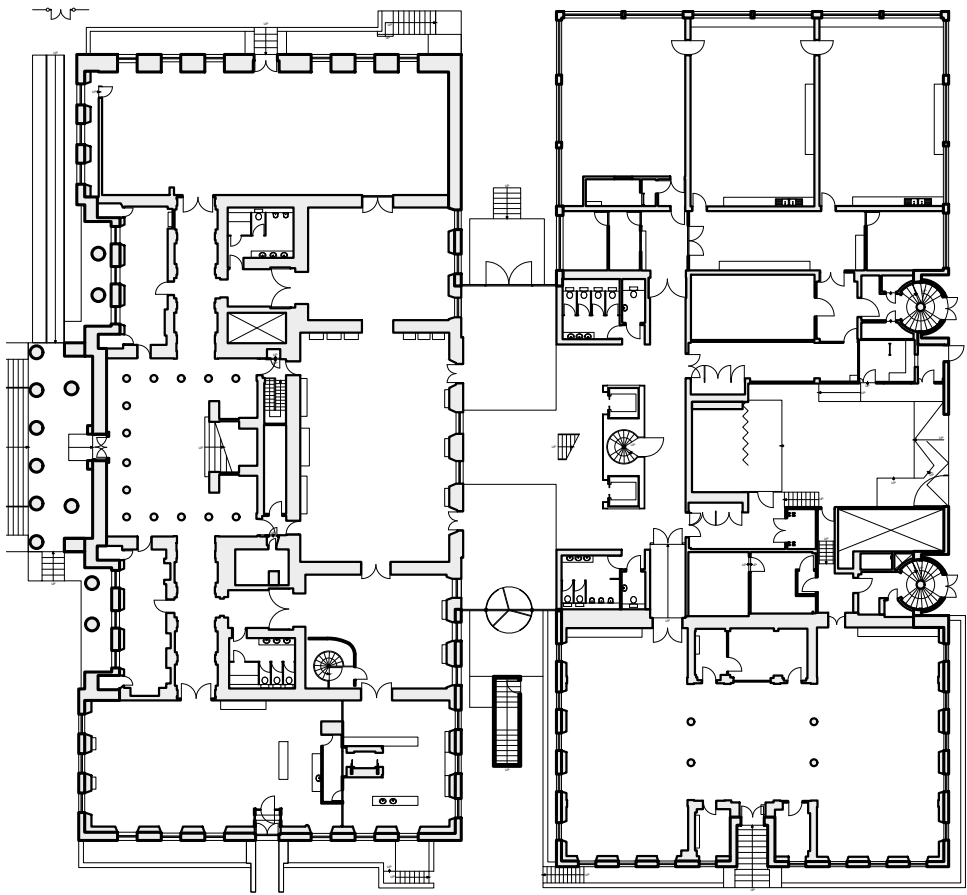

B 09/05/23 LBC issue
A 16/12/22 Preliminary issue

Rev Date/Intls Details

© The moral rights of the author are hereby asserted.
This drawing and design is the sole property of Buttress Ltd and must not be reproduced without permission.
Buttress Ltd is Registered in England and Wales: 5363573



Buttress

41 Bengal St
Manchester
M4 6AF

T 0161 236 3303
E contact@buttress.net
W www.buttress.net

Project Title	Manchester Art Gallery						
Client	Manchester City Council						
Location	Mosley Street, Manchester						
Drawing Title	Existing Elevations Nicholas Street Elevation						
Date	16/12/22	Scale	1:100				
Checked	NC	Orig Paper Size	A1				
		Status	Preliminary				
Project:	Origin:	Zone:	Level:	Type:	Disc:	Number:	Rev:
9518 - BA - B1 - 00 - DR - A - (02)004 - B							