


2B 4P - Unit Type 2A - Block 3

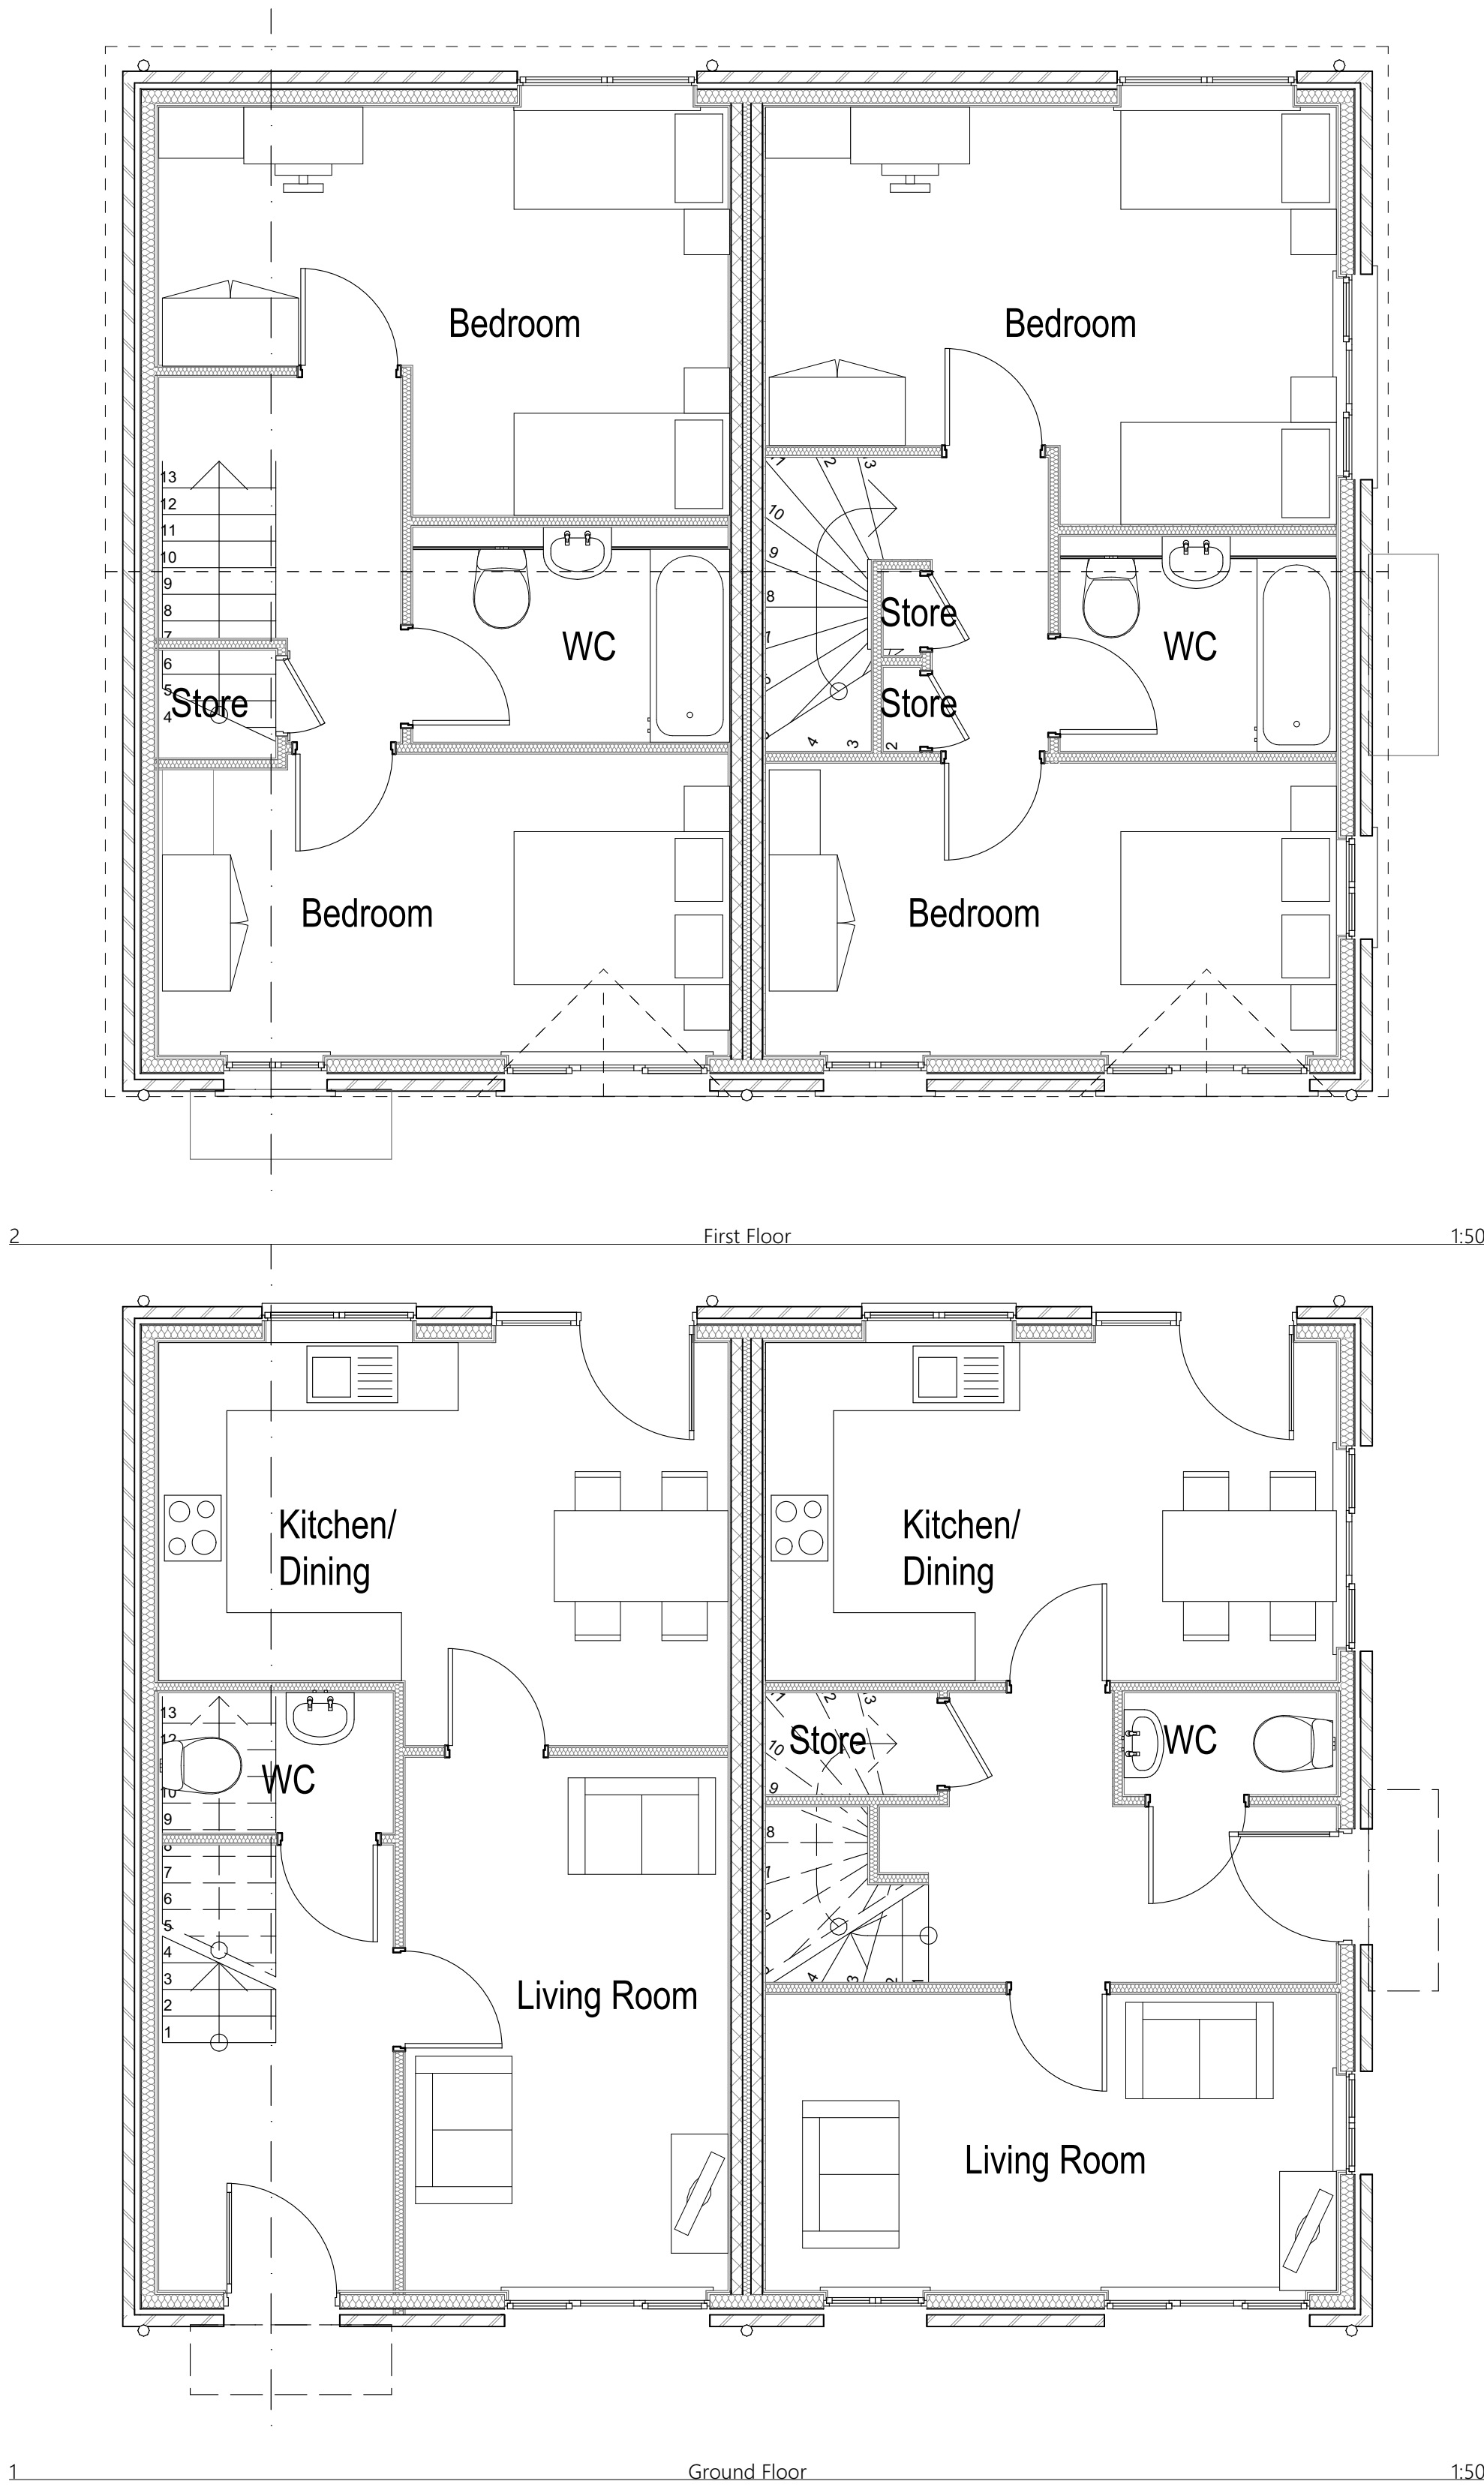

Proposed Elevation Block 3



G Updated unit sizes to Manchester space standards		24/02/23	CM
B Revisions updated after changes per planners comments		15/03/23	CM
A Revisions updated after changes per planners comments		27/02/23	CM
DESIGNATION		DATE	INITIALS
PROJECT		STATUS	
Charlestown, Benmore Road		PLANNING	
- P500 Phase 1 Site		PL.010C	
Manchester		DS	
PROJECT No. 1785		DRAWING No. PL.010C	
DRAWN BY CM		CHECKED DS	
DATE NOV 22		SCALE (1:100)	
4a Rock Mill Lane, New Mills, SK22 3BN		1:50	
e-mail: admin@John McCall.co.UK		1-1-67	