



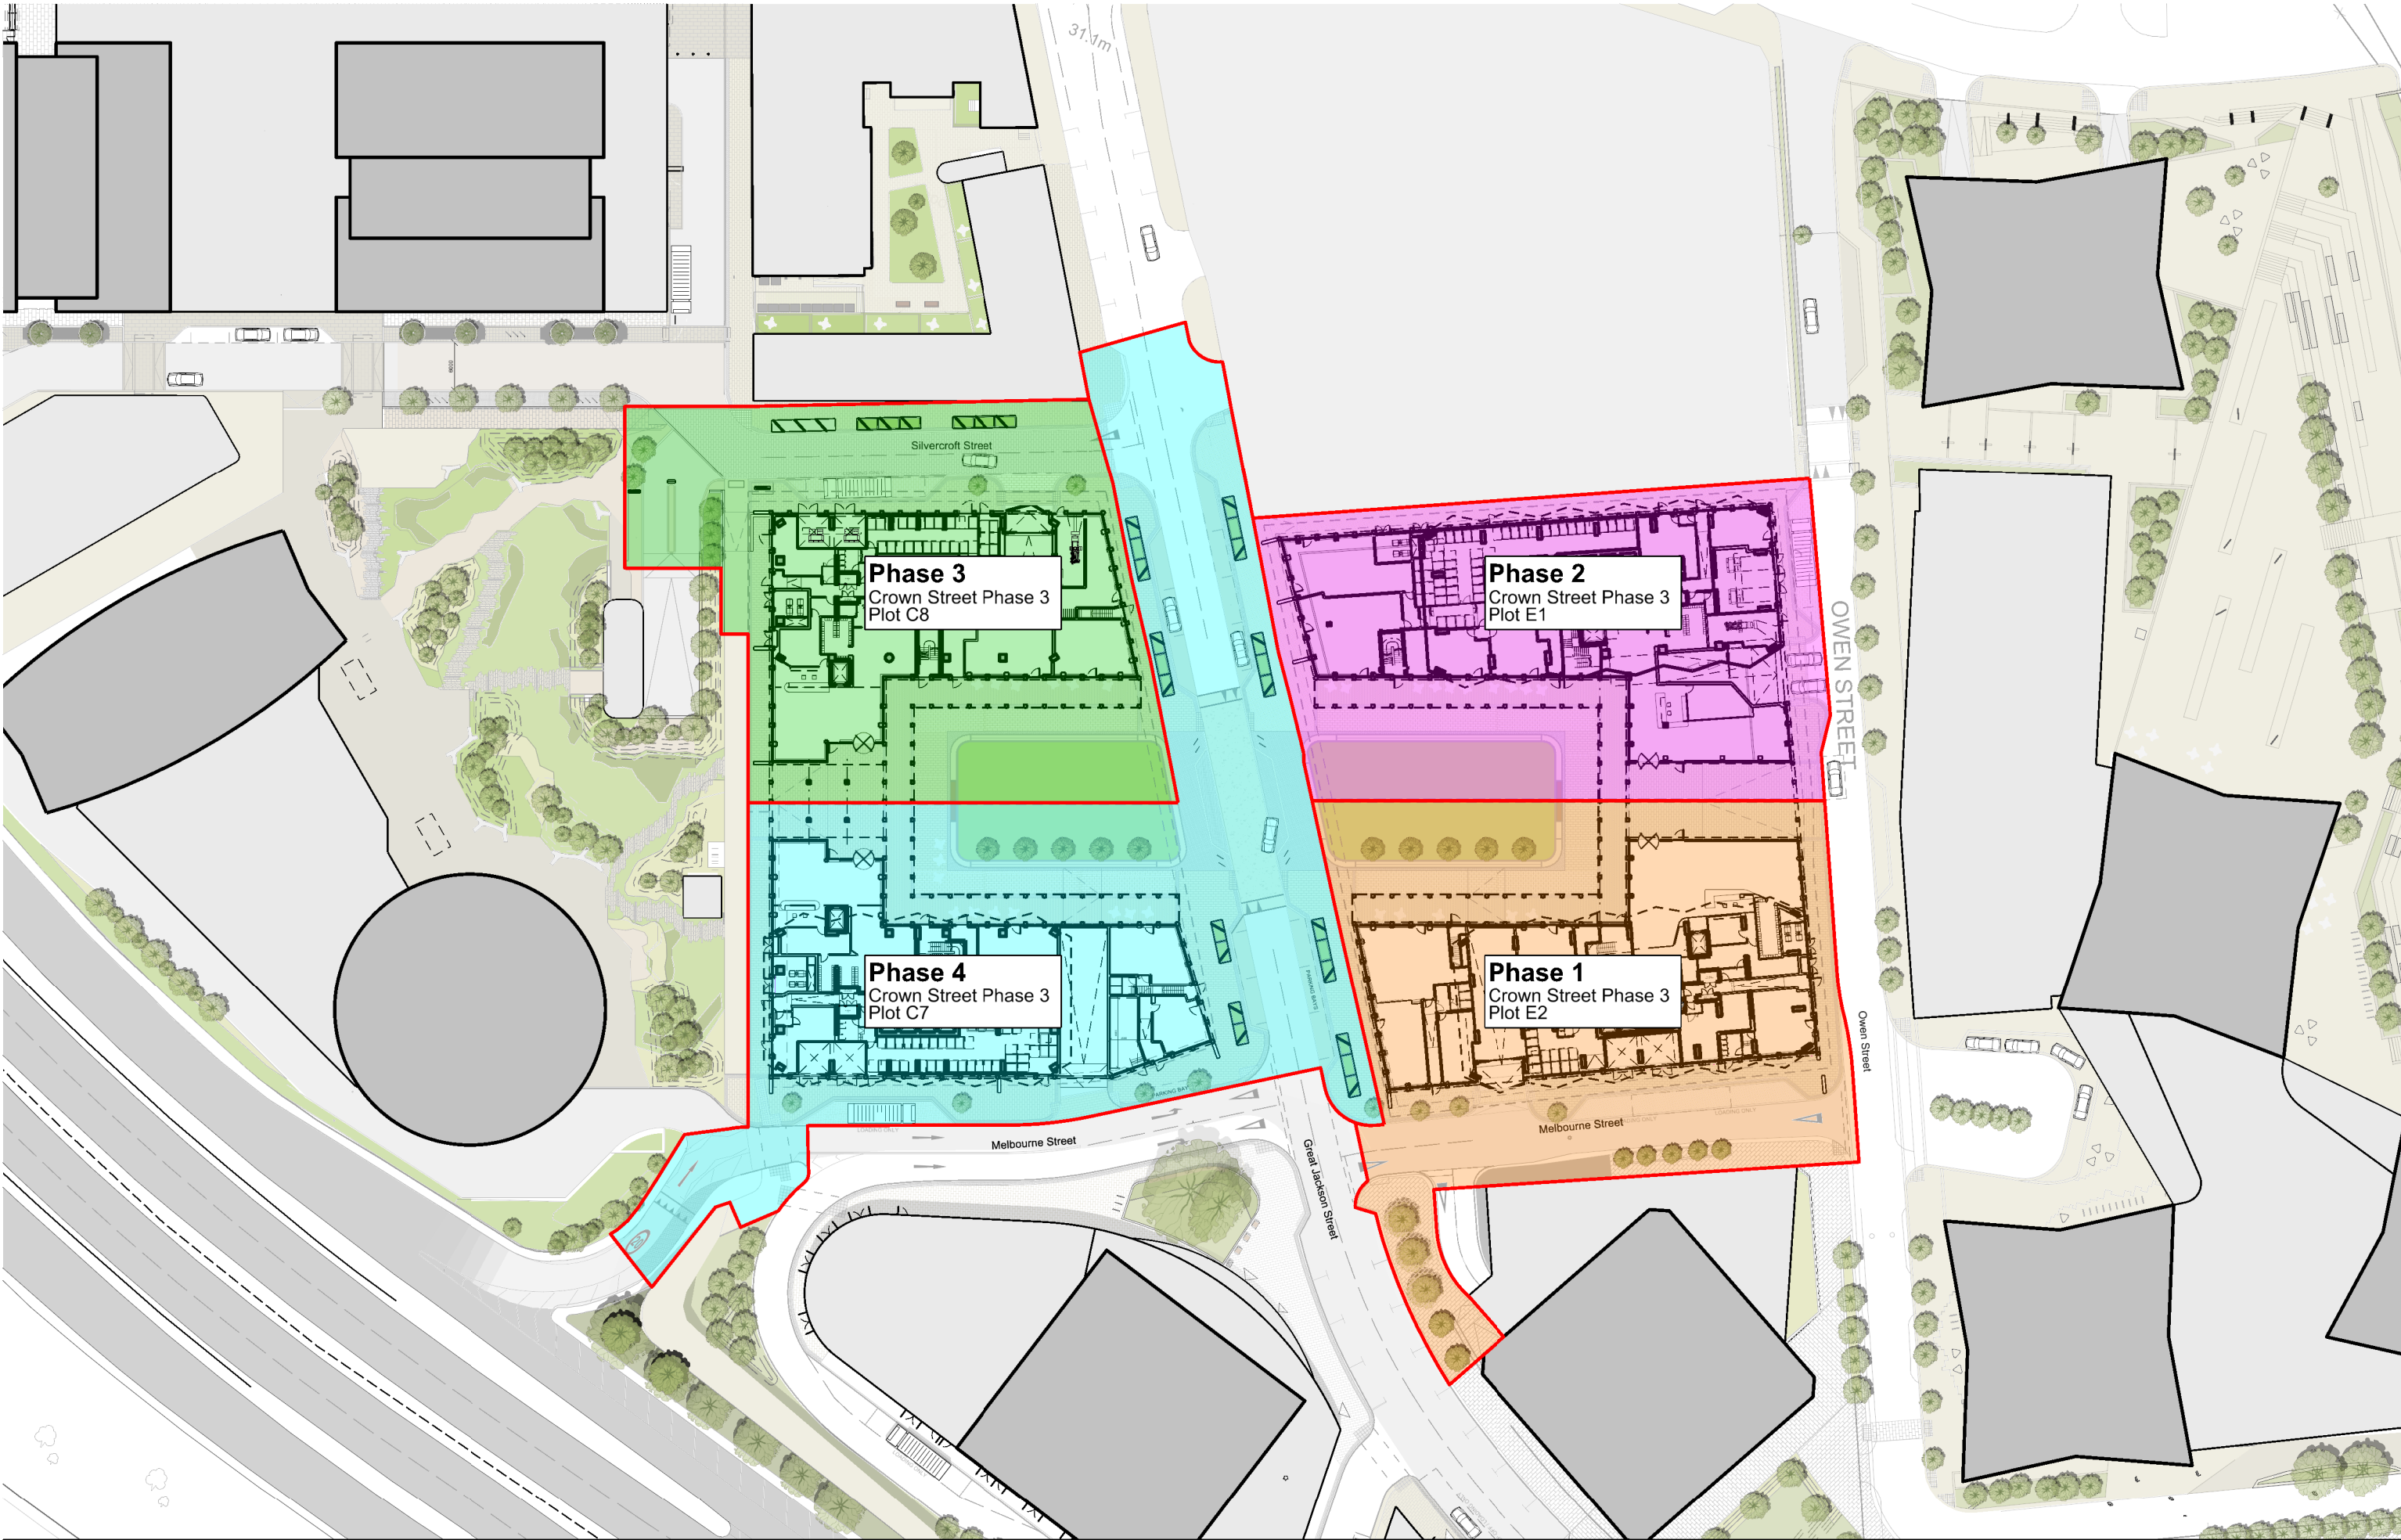

This drawing is copyright
Do not scale off dimensions.
All dimensions to be checked on site by contractor.
Contractor to report any dimensional discrepancies,
errors or omissions prior to commencing on site.

NOTE:
Basement phasing to be covered in separate drawing.

NORTH

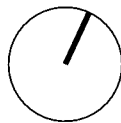

Rev	Date	Description
X01	20.04.2023	Planning Issue

Project Title
Crown Street Phase 3
Manchester

Status
Planning

Drawing Title
Zone 1
Crown Street Phase 3
Phasing Plan

Job No
10418

Scale
1:750

Drawing No
Z1-SHP-G100-PL-GRD-B5D813

Revision
X 01

simpsonhaugh

MANCHESTER
Riverside, 4 Commercial St
Manchester M15 4PG
+44 (0)161 835 2345
www.simpsonhaugh.com

LONDON
5-8 Roberts Place
London EC3R 9BB
+44 (0)20 7549 4000
mail@simpsonhaugh.com