



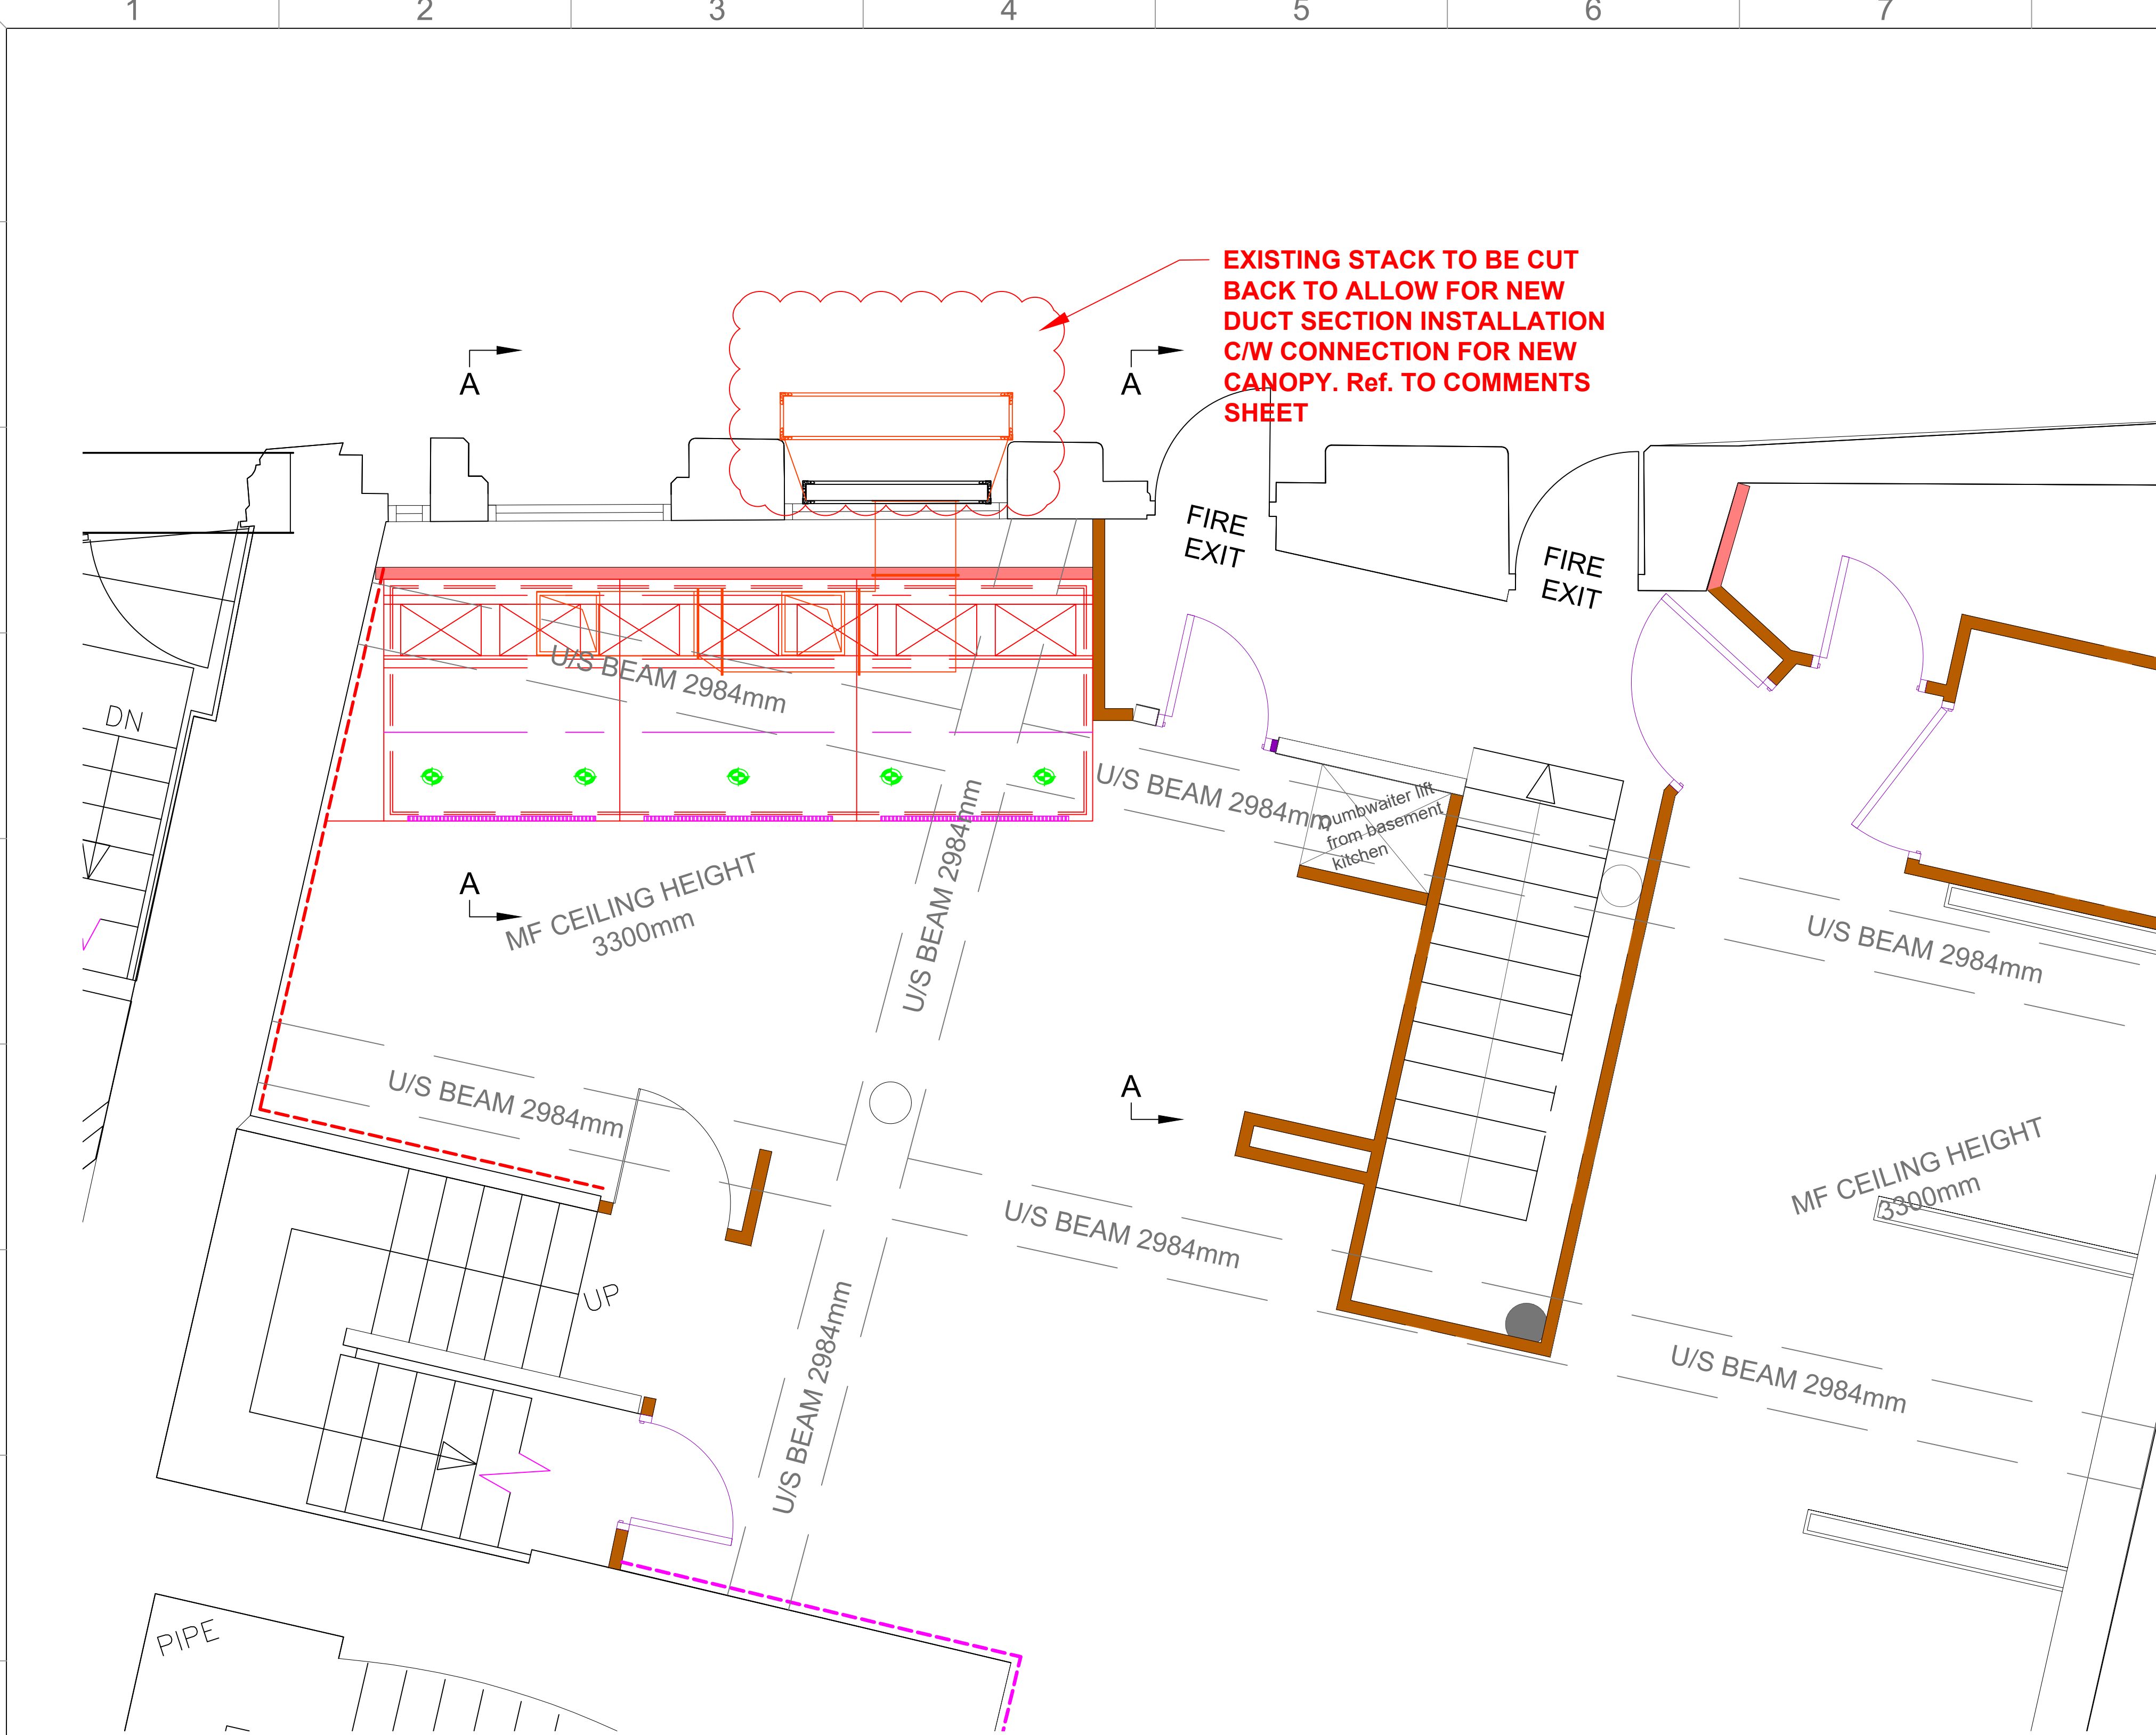

PLAN VIEW ON GROUND FLOOR CANOPY INSTALLATION

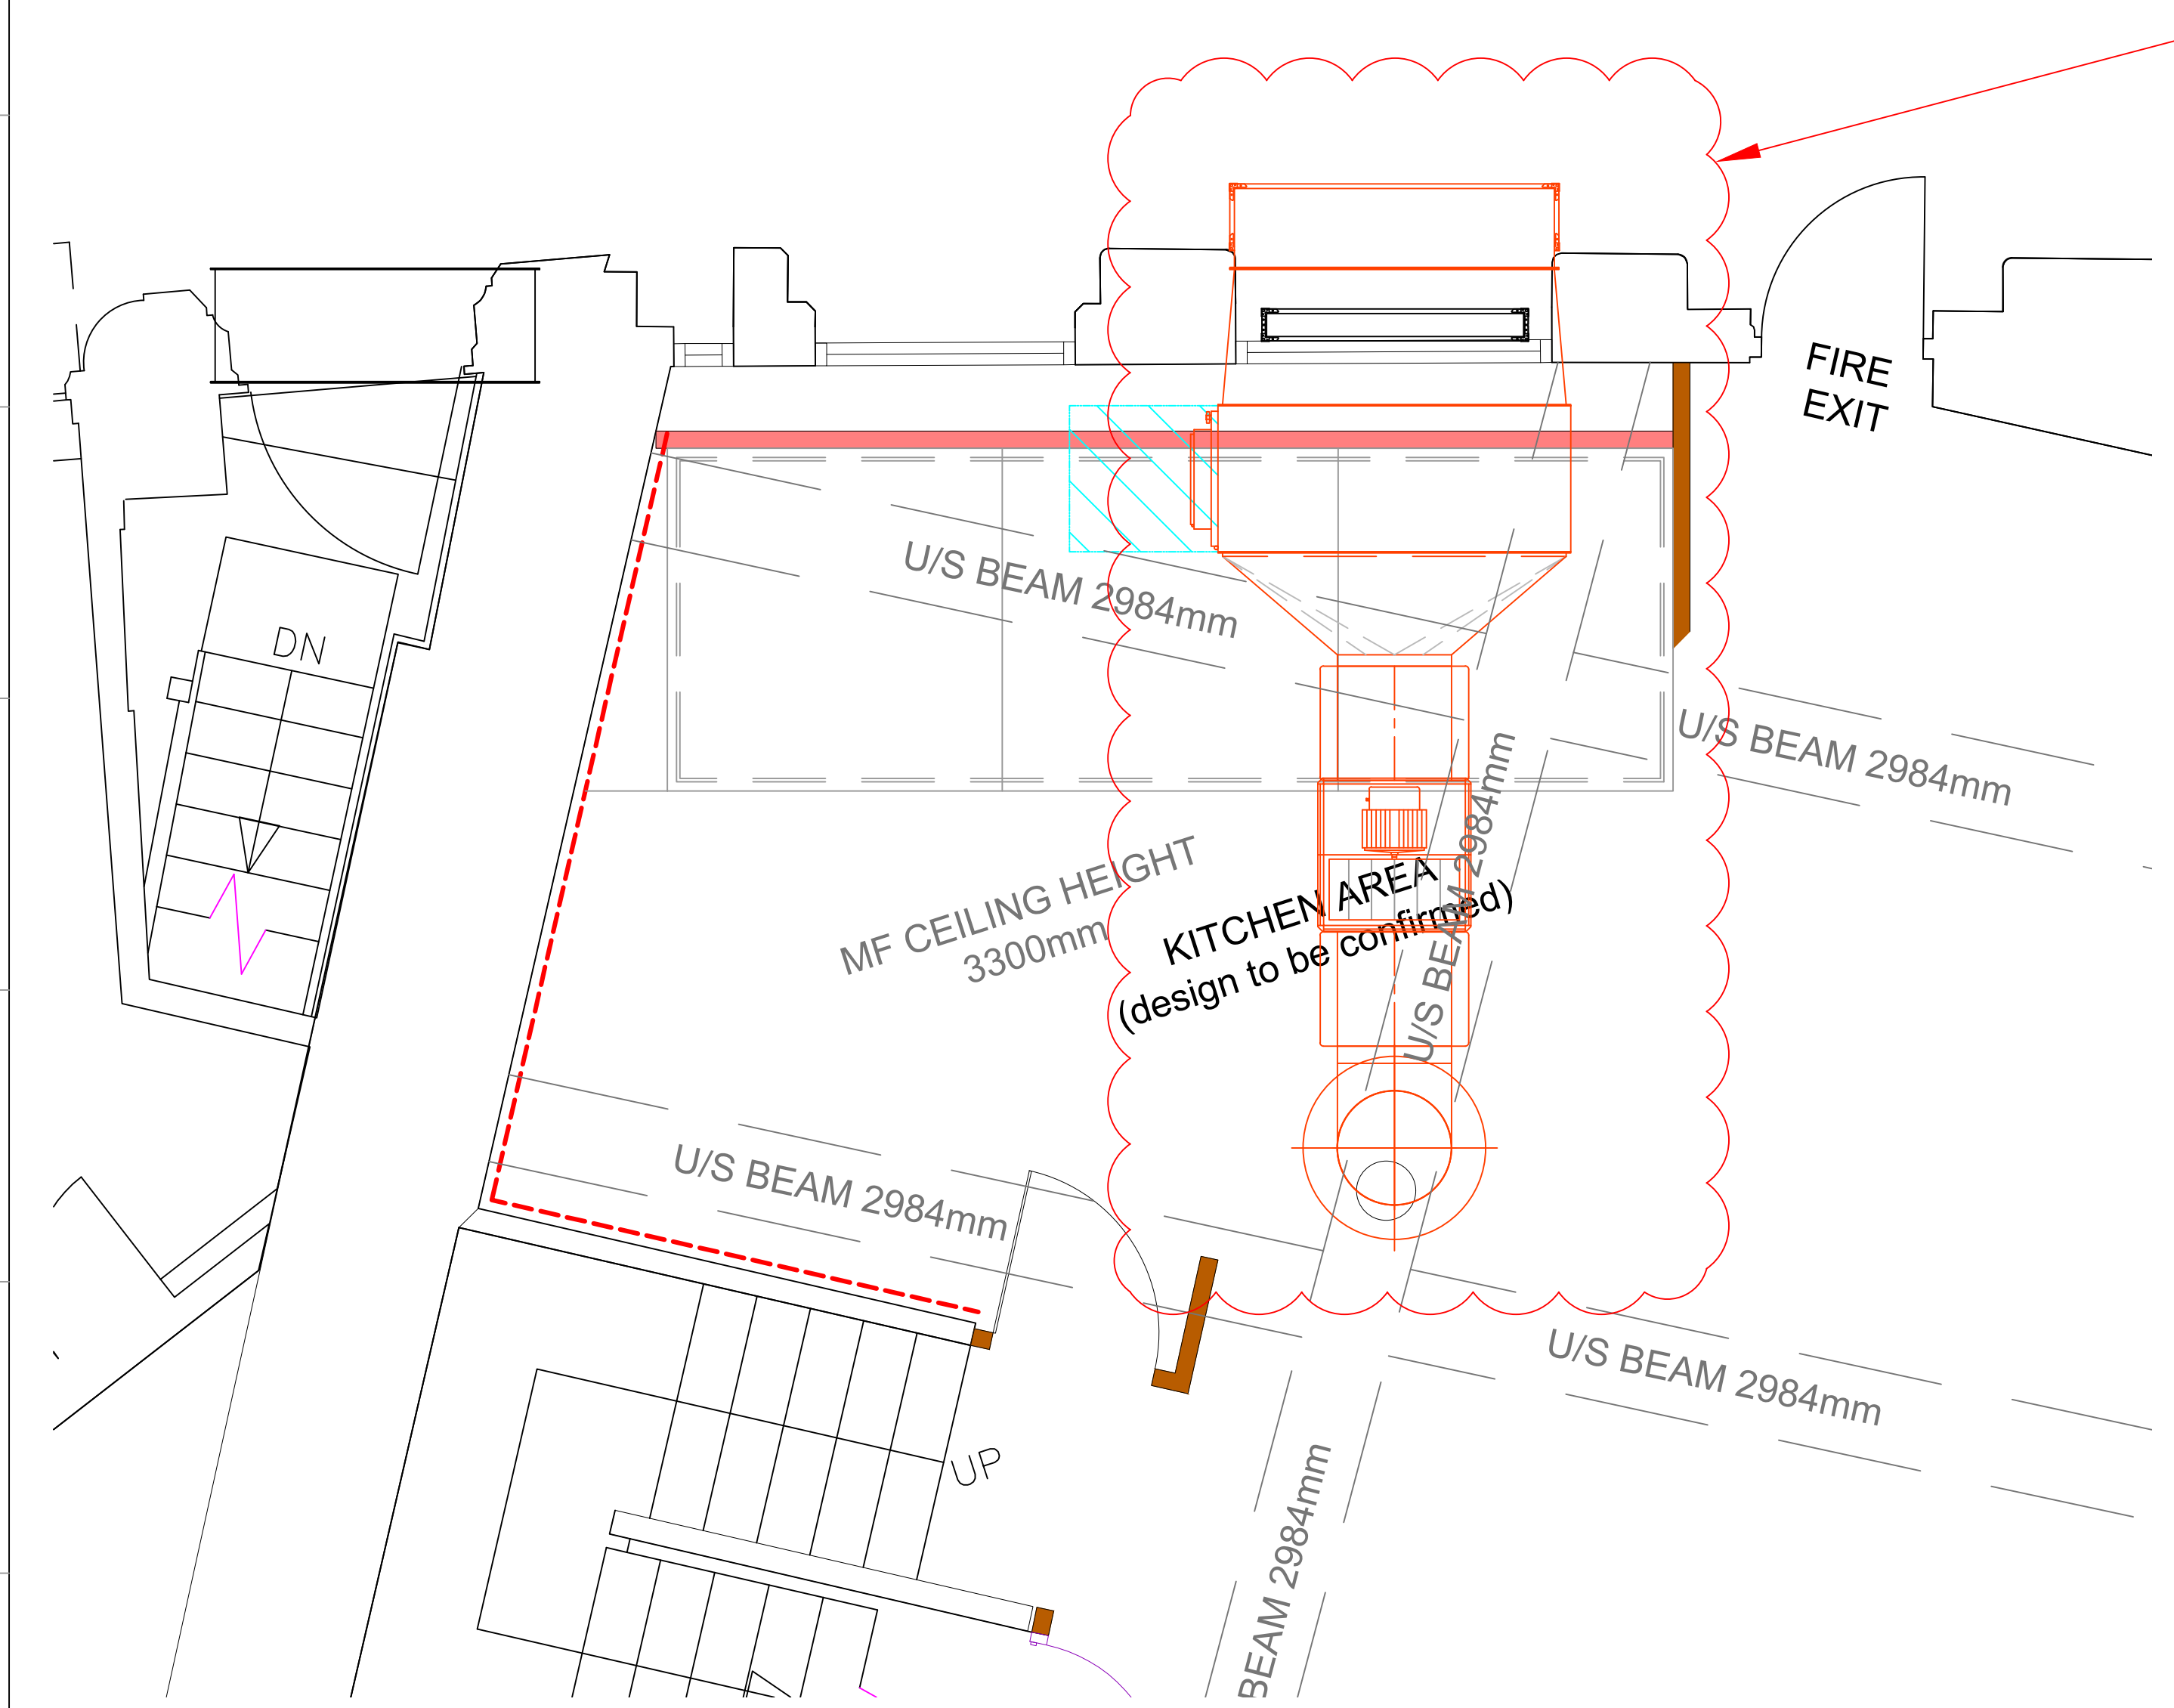


EXTRACT AND AIR SUPPLY DUCT INSTALLATION
AS VIEWED ON BOW LANE



PLANT INSTALLATION AT ROOF LEVEL



Image 1037-01

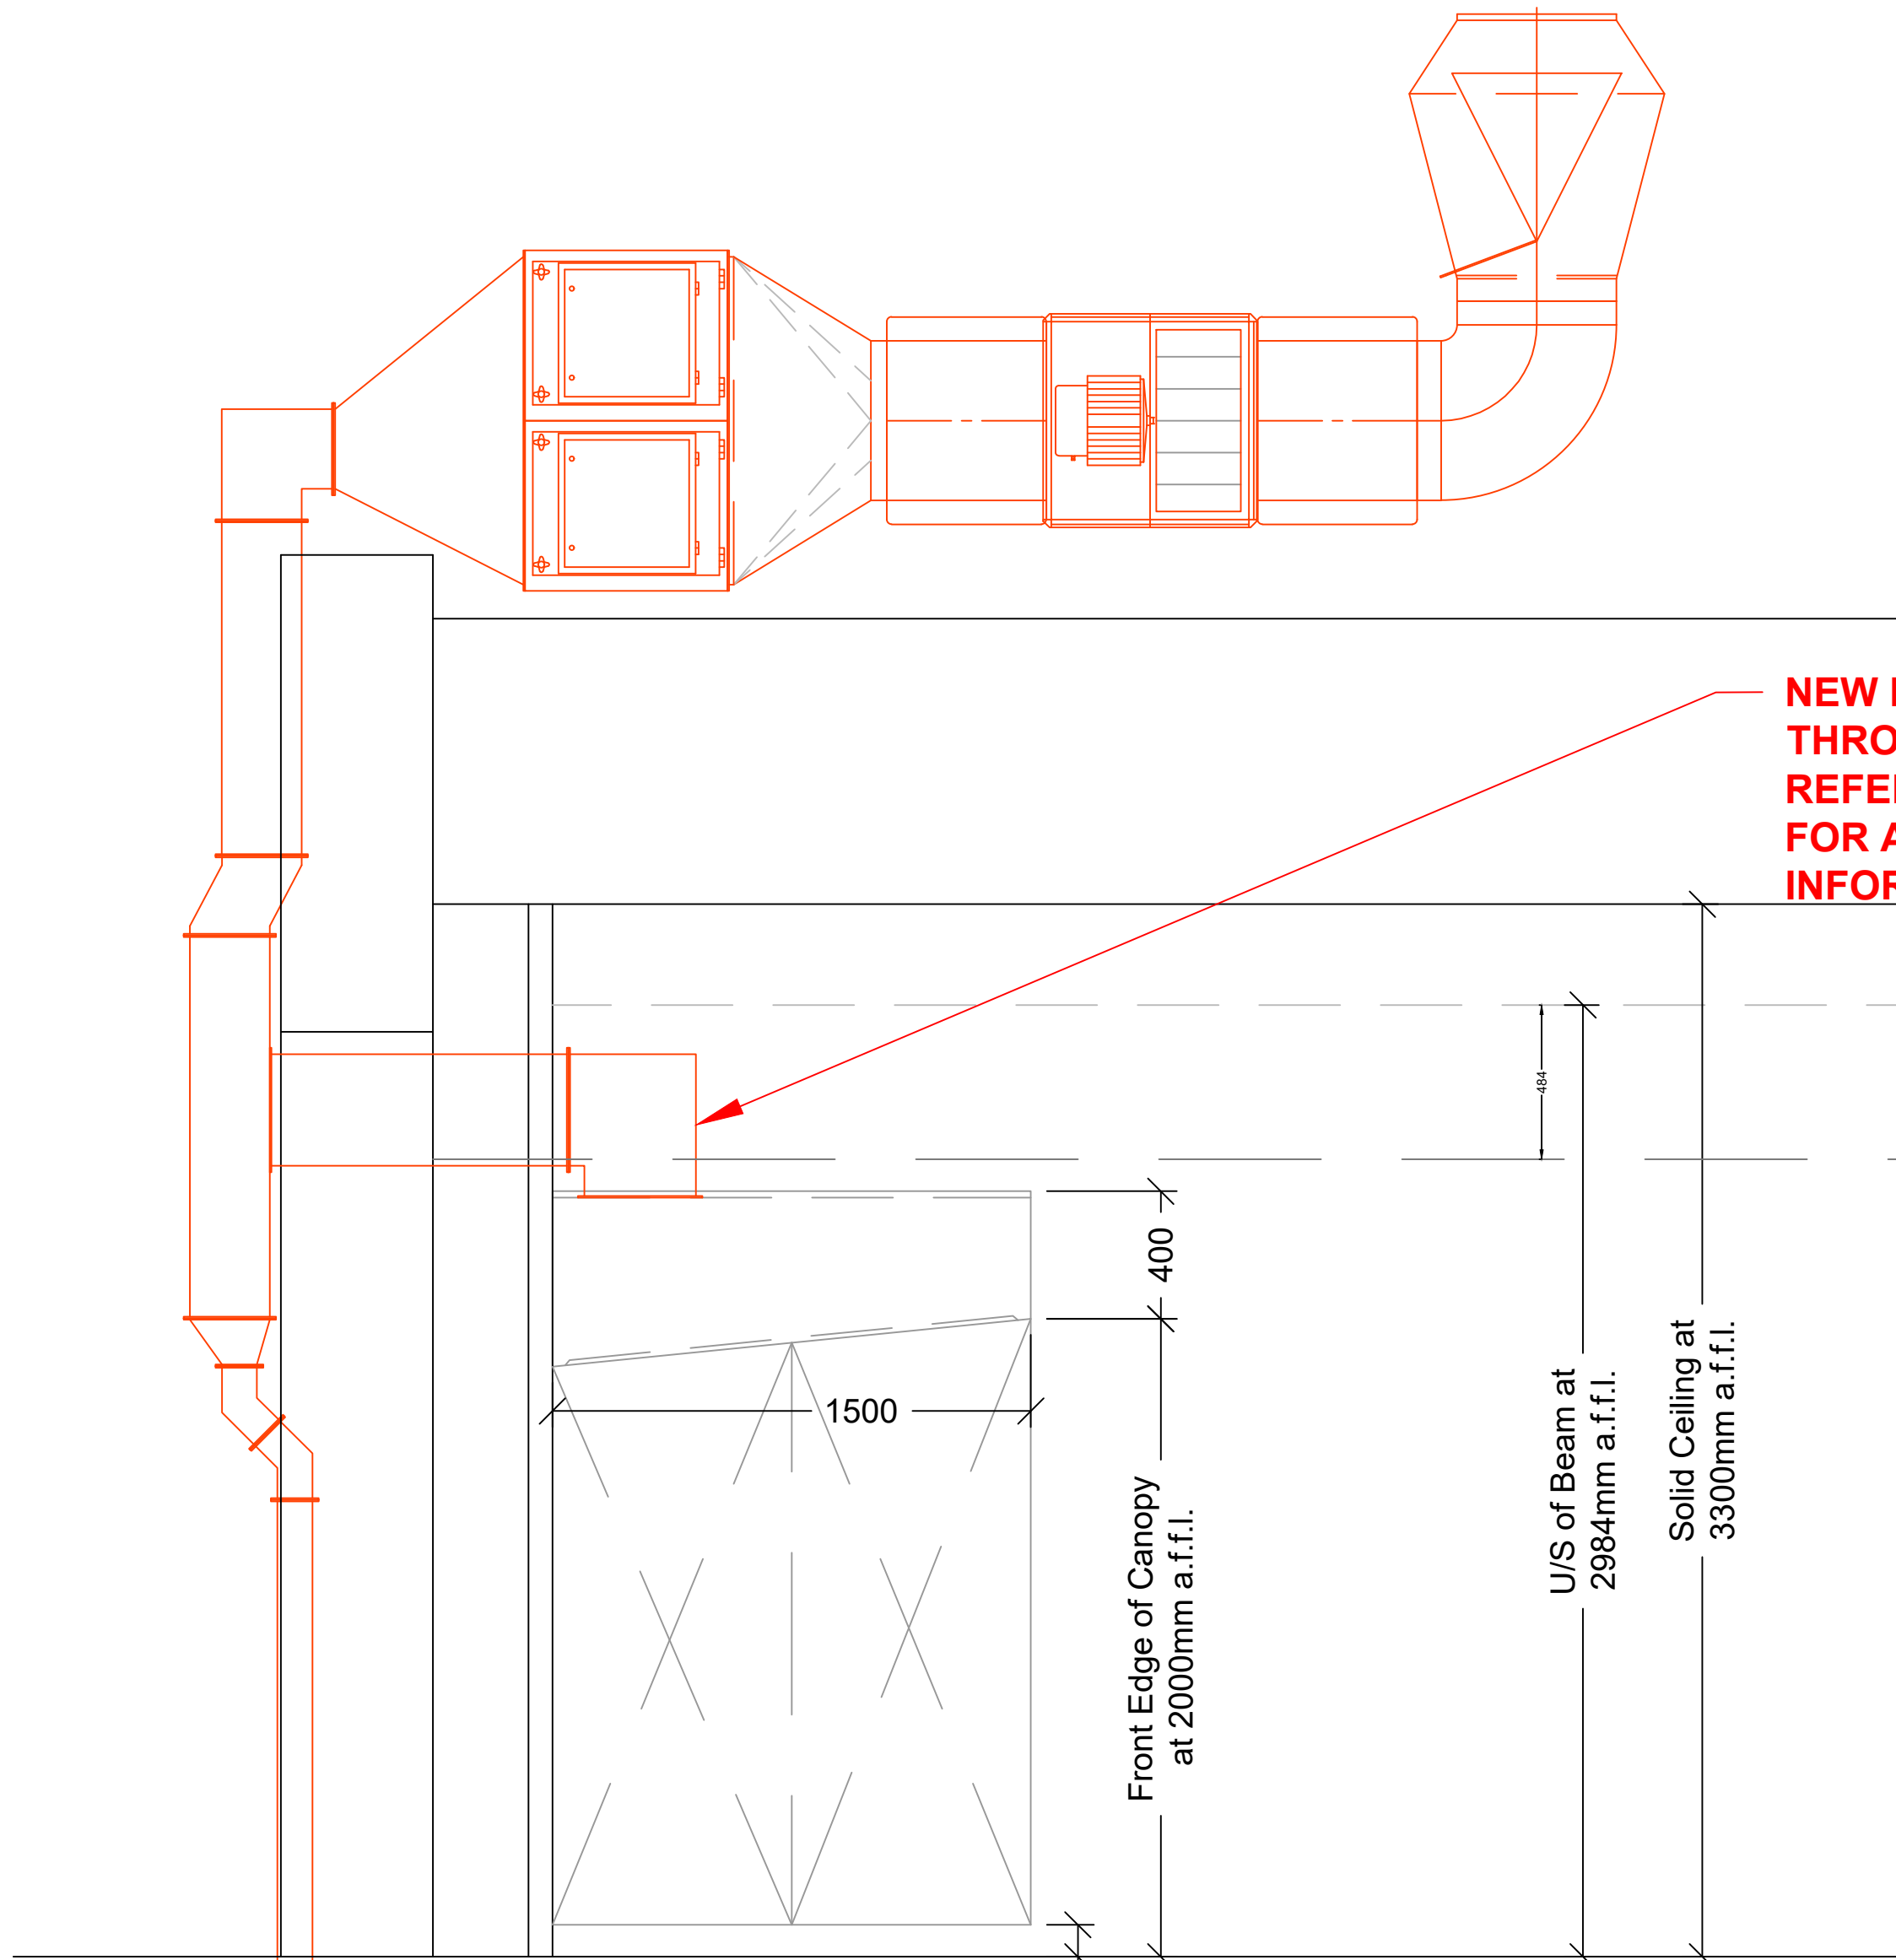

PROPOSED NEW CANOPY INSTALLATION
ON ELEVATION A - A

Project Title			
ARMENIAN EXPERIENCE GROUND FLOOR INSTALLATION			
Site Address.		Client.	
		Status	Initial Issue
		Scale	1:25 at A0
Description.			
Proposed External Duct Modification & Air Supply Installation			
Drawn by.	J Hindle	Date	20.11.22
Checked by.		Date.	
Approved by.		Date.	
Dwg. No.	KVuK-0133-KV-1001	Rev.	C
© This drawing is the property of KitchenVentilation.Uk This drawing may be used for the purposes of information only and may not be copied, reproduced or disclosed to any third party either whole or in part without written consent.			