

ROOM G.12

- Cornice all around as noted on the plan
- Partially collapsed ceiling as noted on the plan
- Water damage to cornice



ROOM G.13

- Cornice all around as noted on the plan
- Ceiling in relatively good condition



ROOM G.14

- Cornice all around as noted on the plan
- Partially (water) damaged ceiling as noted on the plan



ROOM G.15

- No cornice
- Plasterboard ceiling in relatively good condition




existing lathe and plaster ceiling
to be underboarded
[with 2 layers of fire board]
existing cornice to be retained
repaired as necessary

collapsed/damaged ceiling
(black dashed line)

outline of cornice
(pink solid line)

outline of cornice
(pink solid line)

collapsed ceiling
(black dashed line)

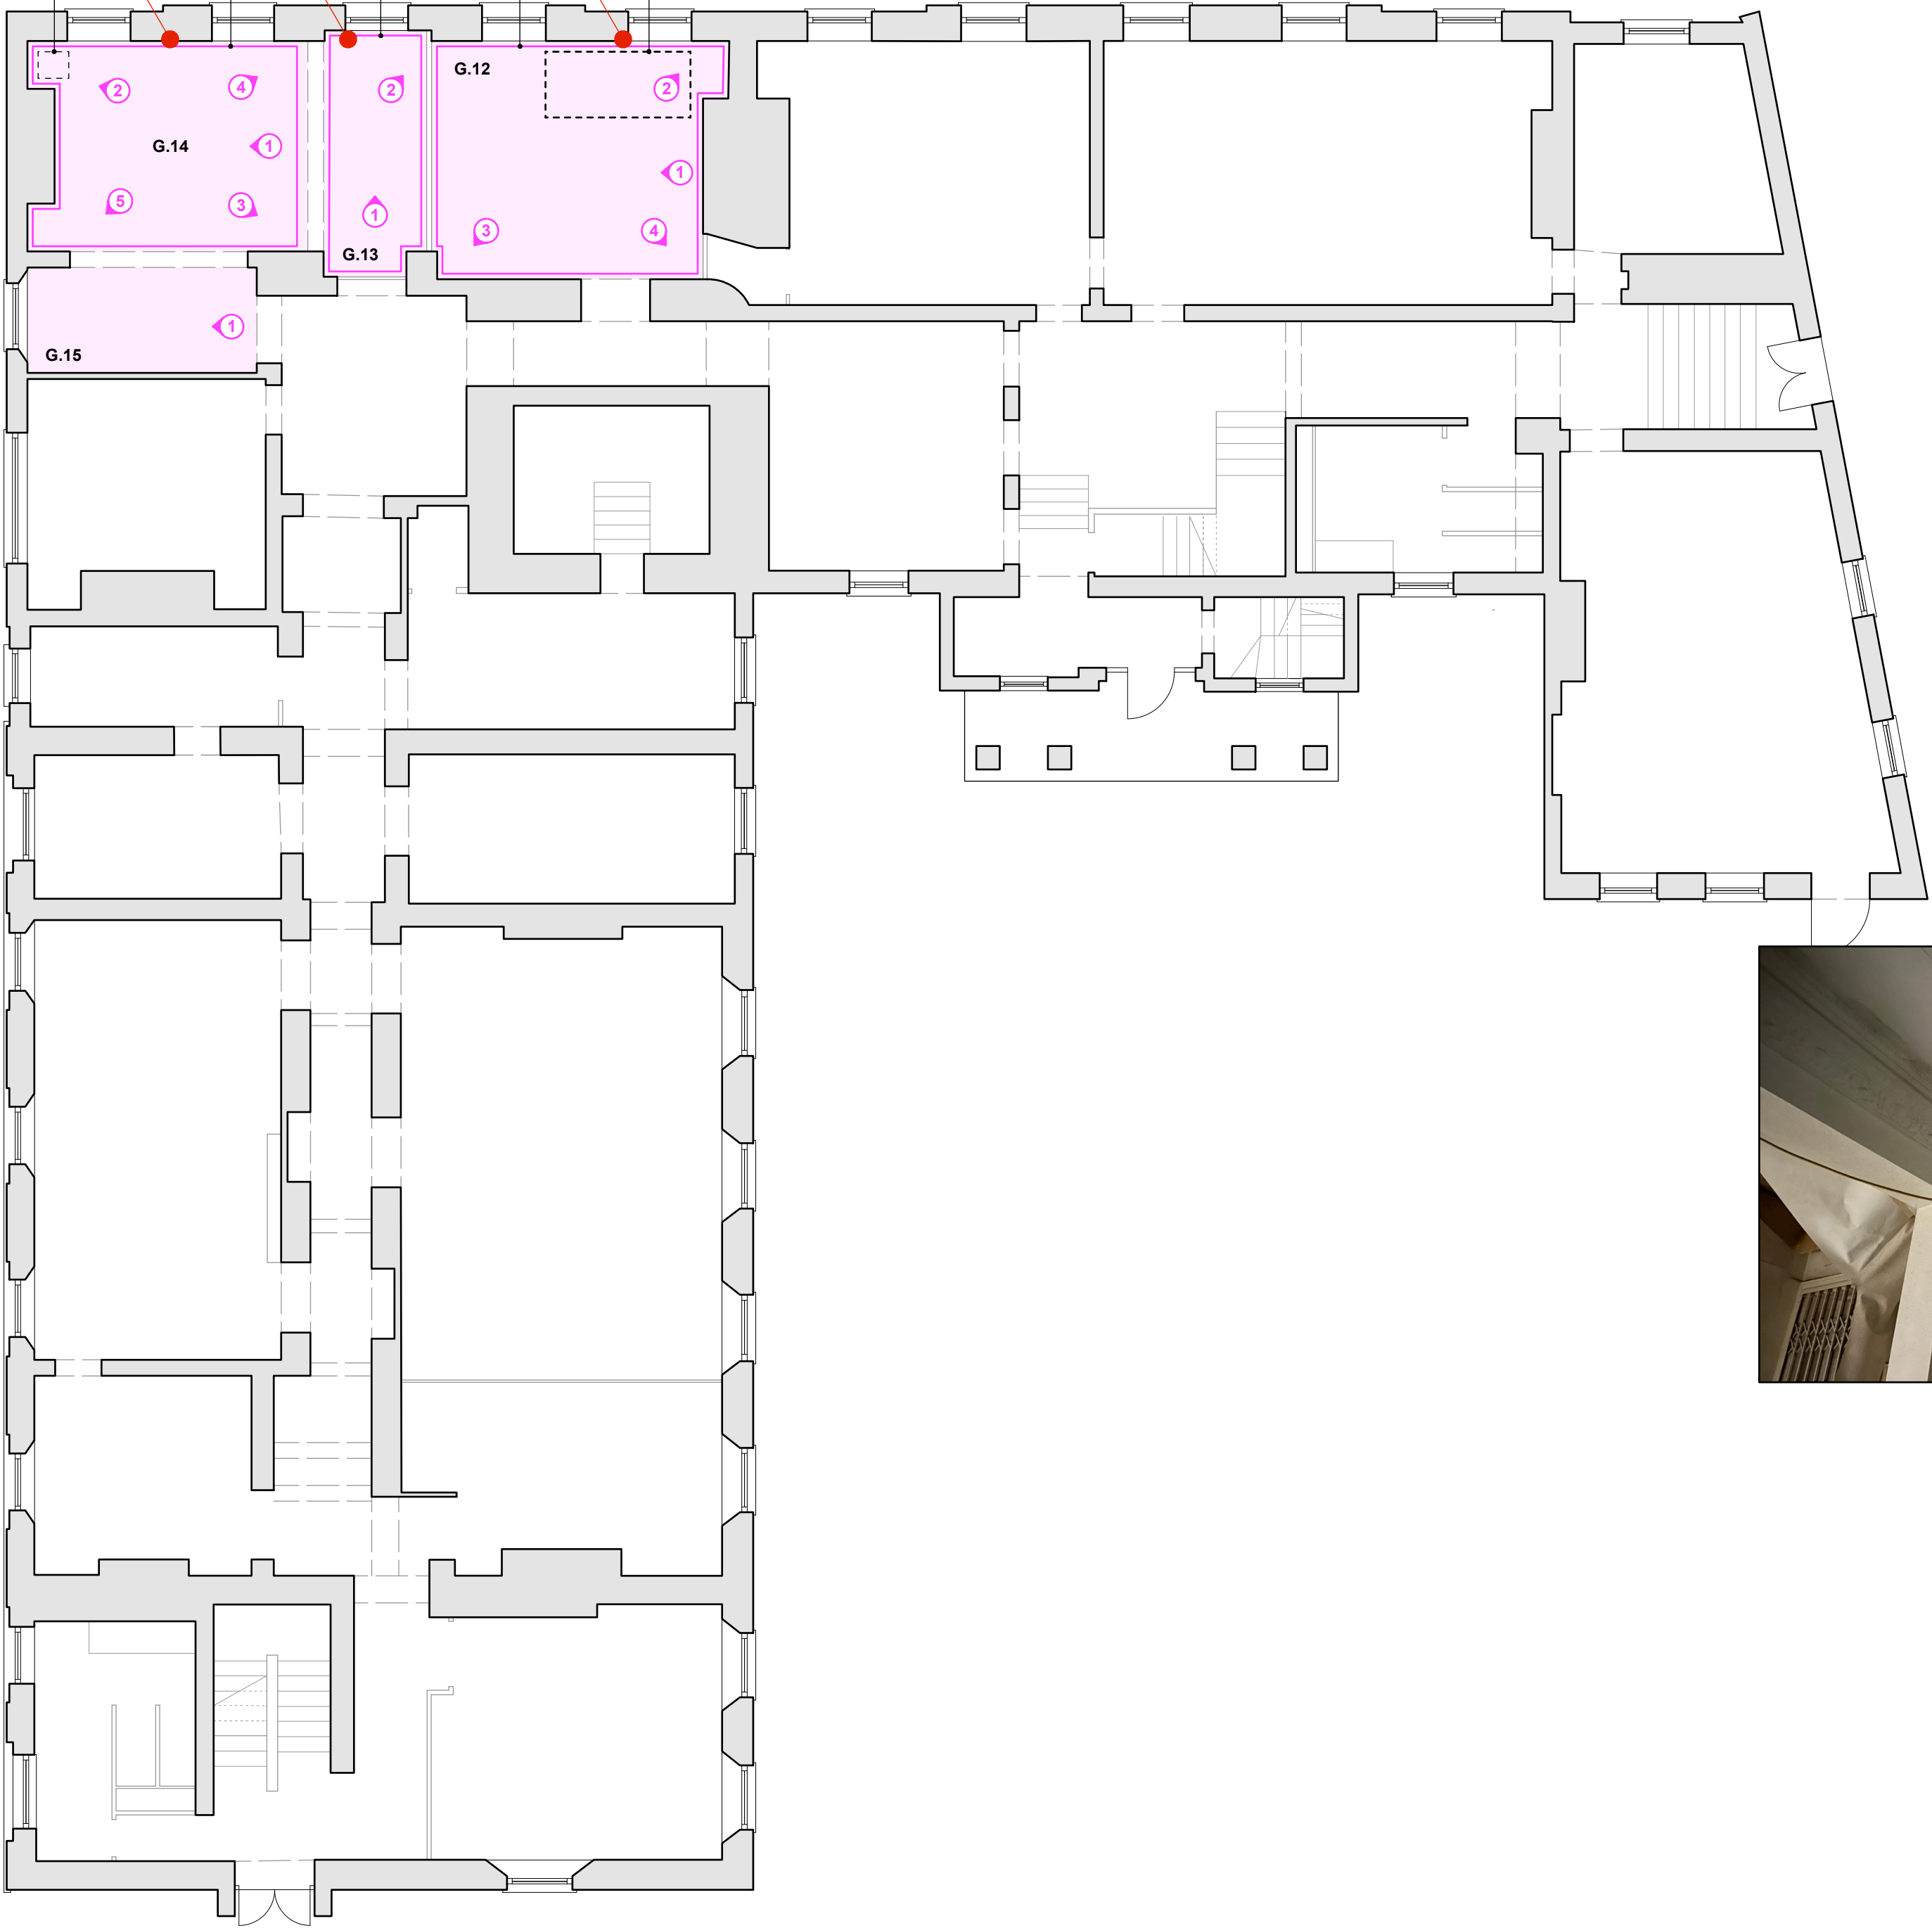

Do not scale from this drawing.
All dimensions are to be checked on site prior to commencing works on site. Discrepancy found between information given on this drawing and that given elsewhere or recorded on site shall be notified immediately to the project architect in writing.

PRELIMINARY ISSUE



rev.	date	description
1	01/15/2024	Initial design
2	02/15/2024	Revised design
3	03/15/2024	Final design

snookarchitects
89 Wood Street
Liverpool
L1 4NU
t: 0151 707 0100

project: bridgewater house
dwg no: 304
dwg title: GF ceilings & cornice
scale: 1:100 @ A1