



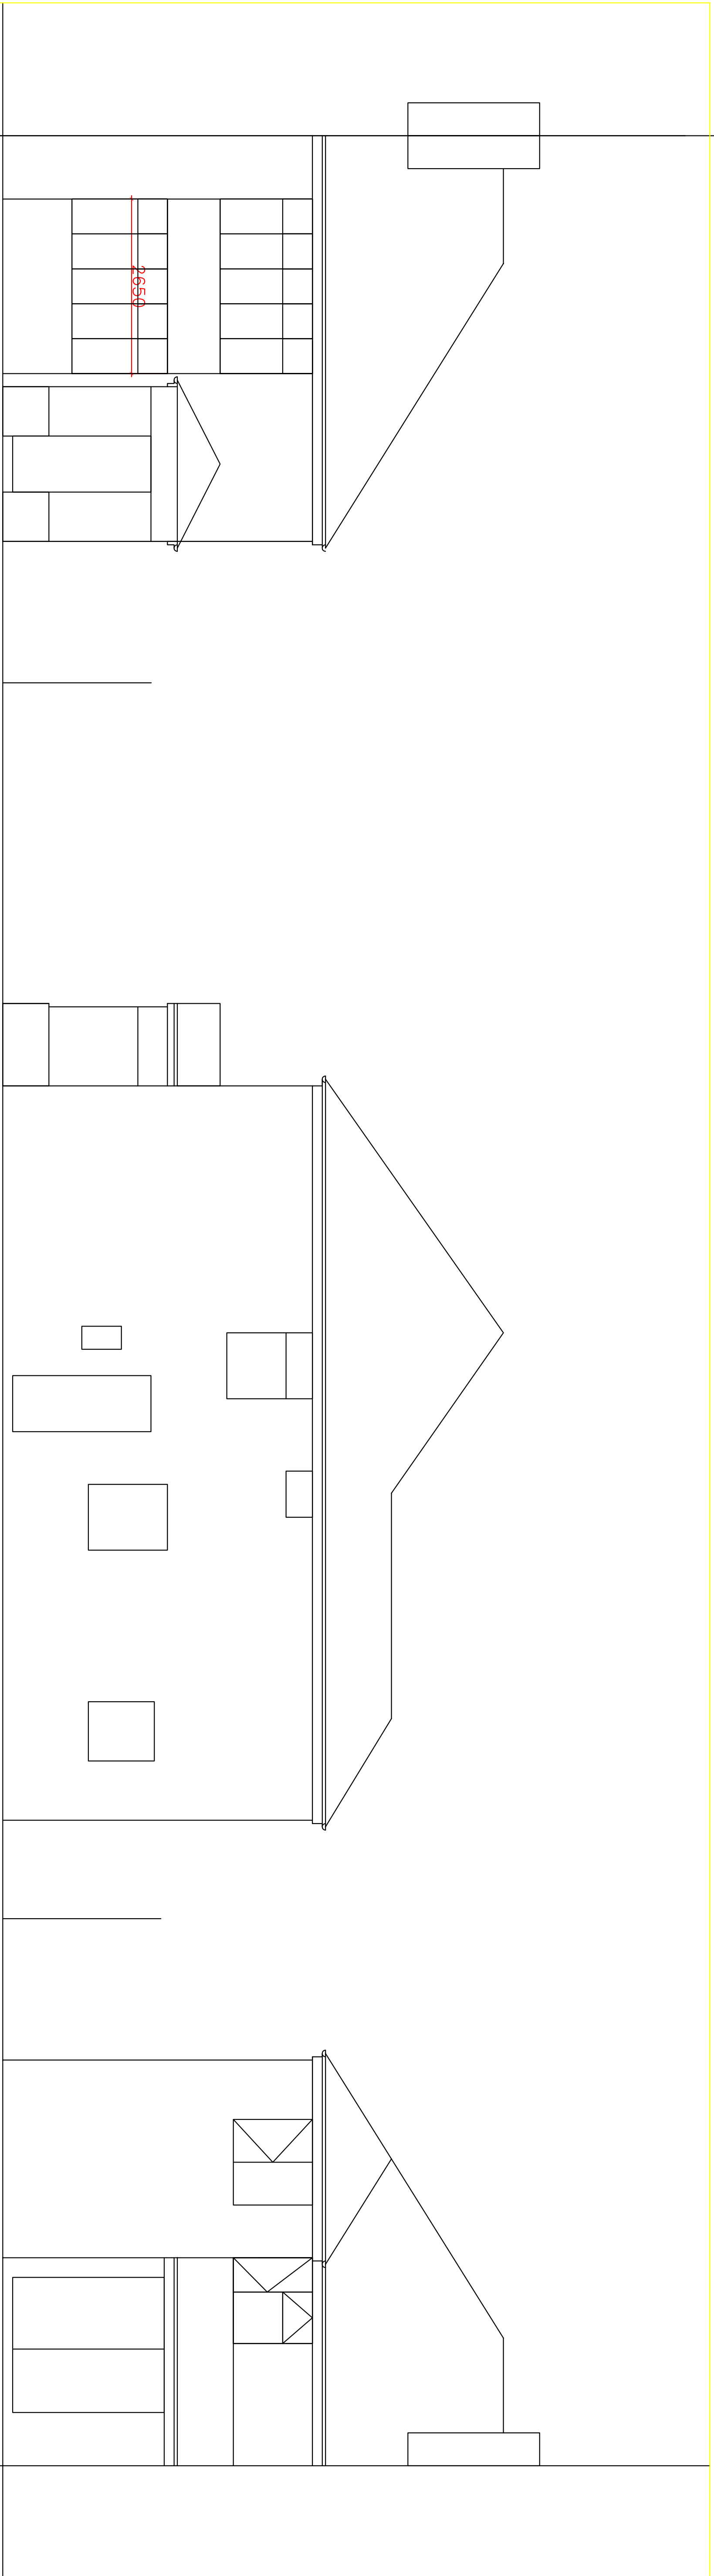


Front

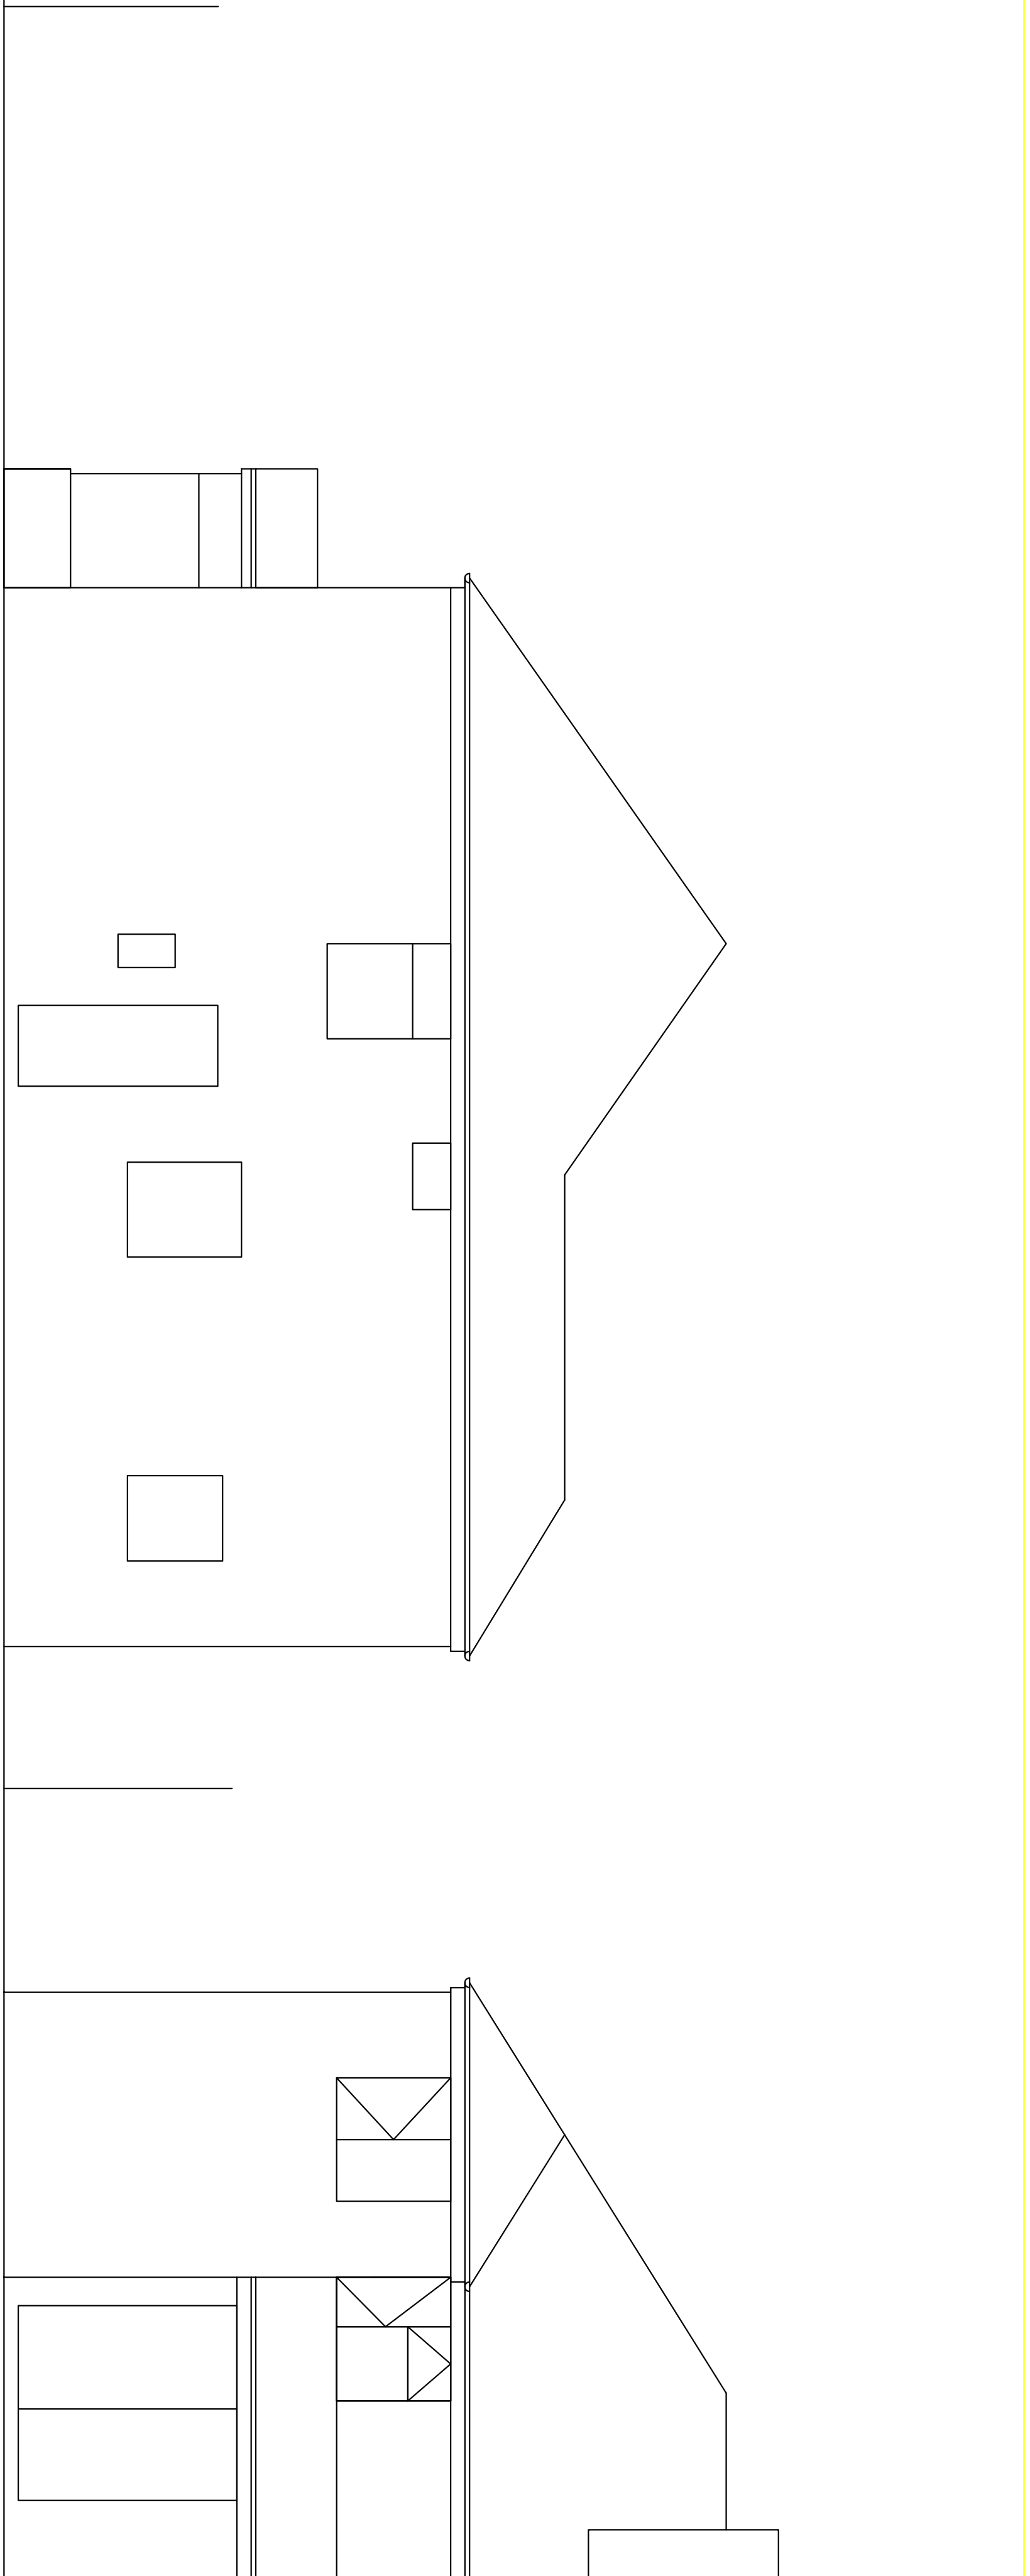


Flank

Existing

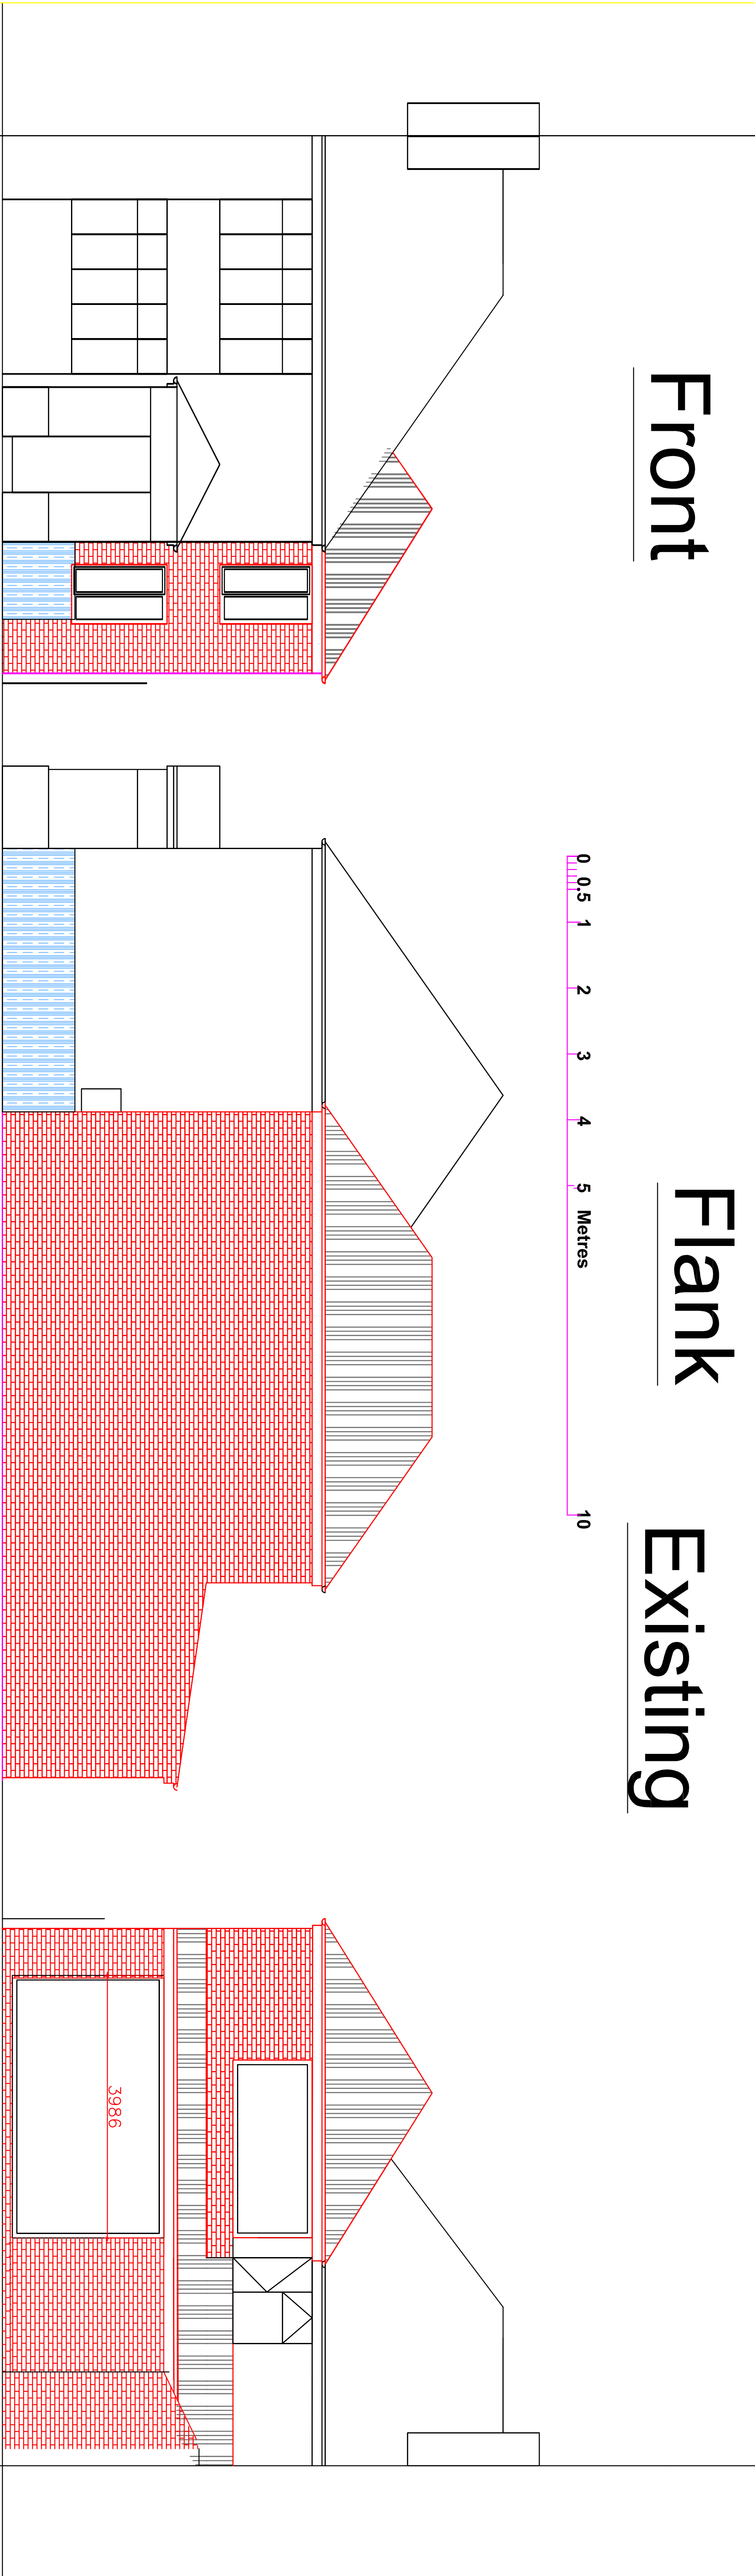

Front

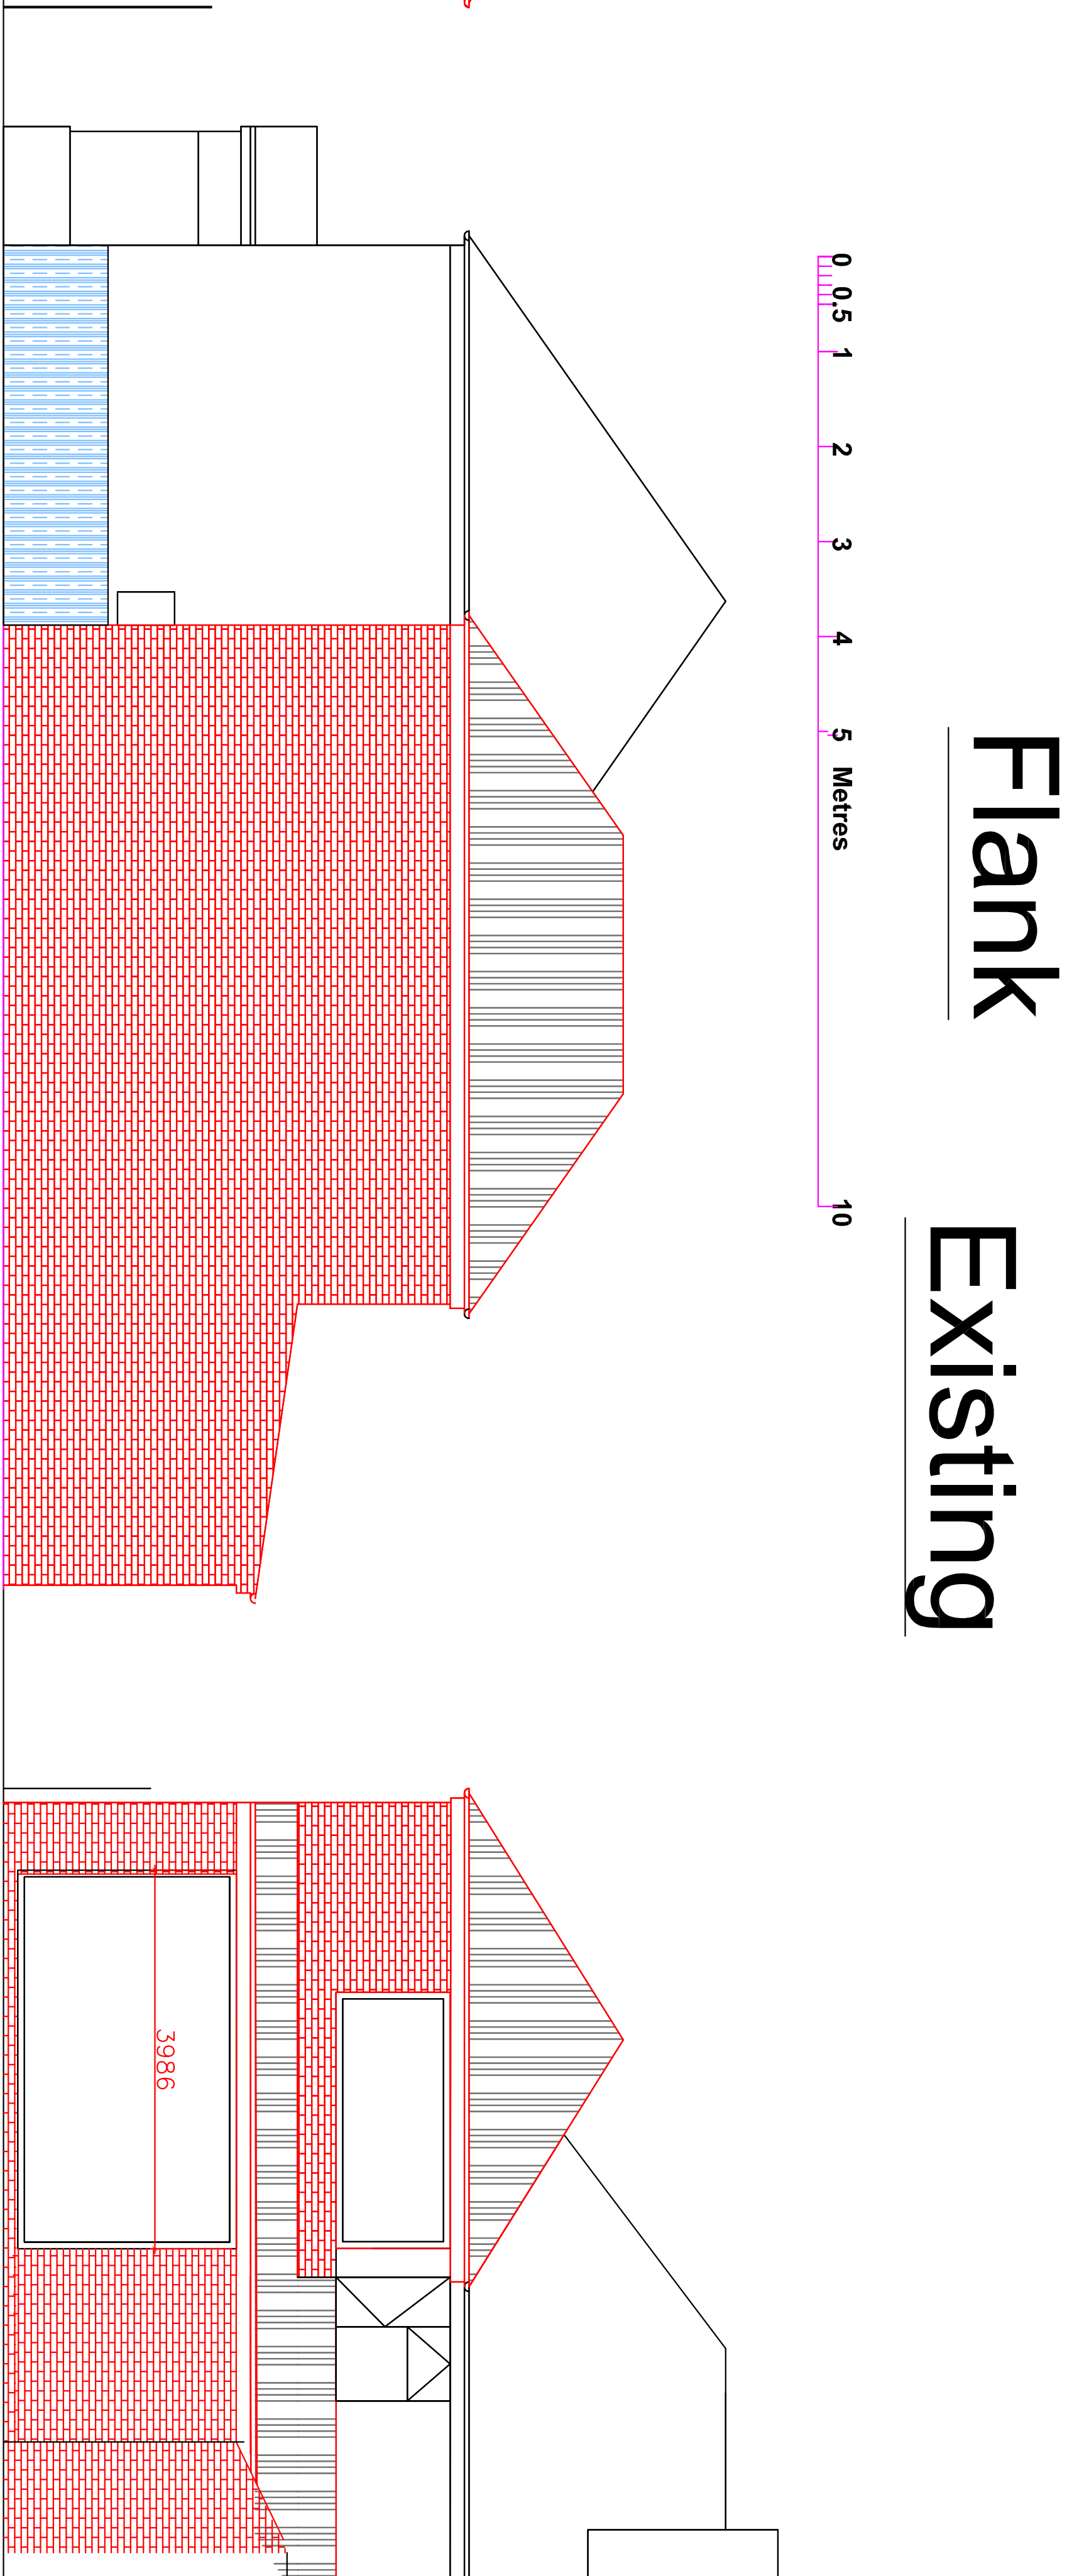

Flank

Proposed

Rear

Rev E Modified		08.07.22	Rev B Modified	21.03.22	
Rev D Modified		26.05.22	Rev A Modified	11.03.22	
Rev C Modified		07.05.22	No.	Revision/Issue	Date

F SUMMERFIELD

Registration: Eng. Reg. No. 18456

Chartered Consulting Civil, Structural & Marine Engineer,

Party Wall Surveyor (part of England Ltd)

216 Heaton Moor Road, Salford, SK4 4PL

Tel: 0161 443 1881 • Mobile: 07962 290627 • Fax: 0161 431 0786

Web Site: <http://www.salford.co.uk/engineer> email: info@salford.co.uk

Project Name and Address

90 School Lane

Disbury

Manchester

Proposed and existing elevations

Project

21.02.10

Date

10.02.21

Scale

1:100 @ A3

Sheet

03

Rev E