


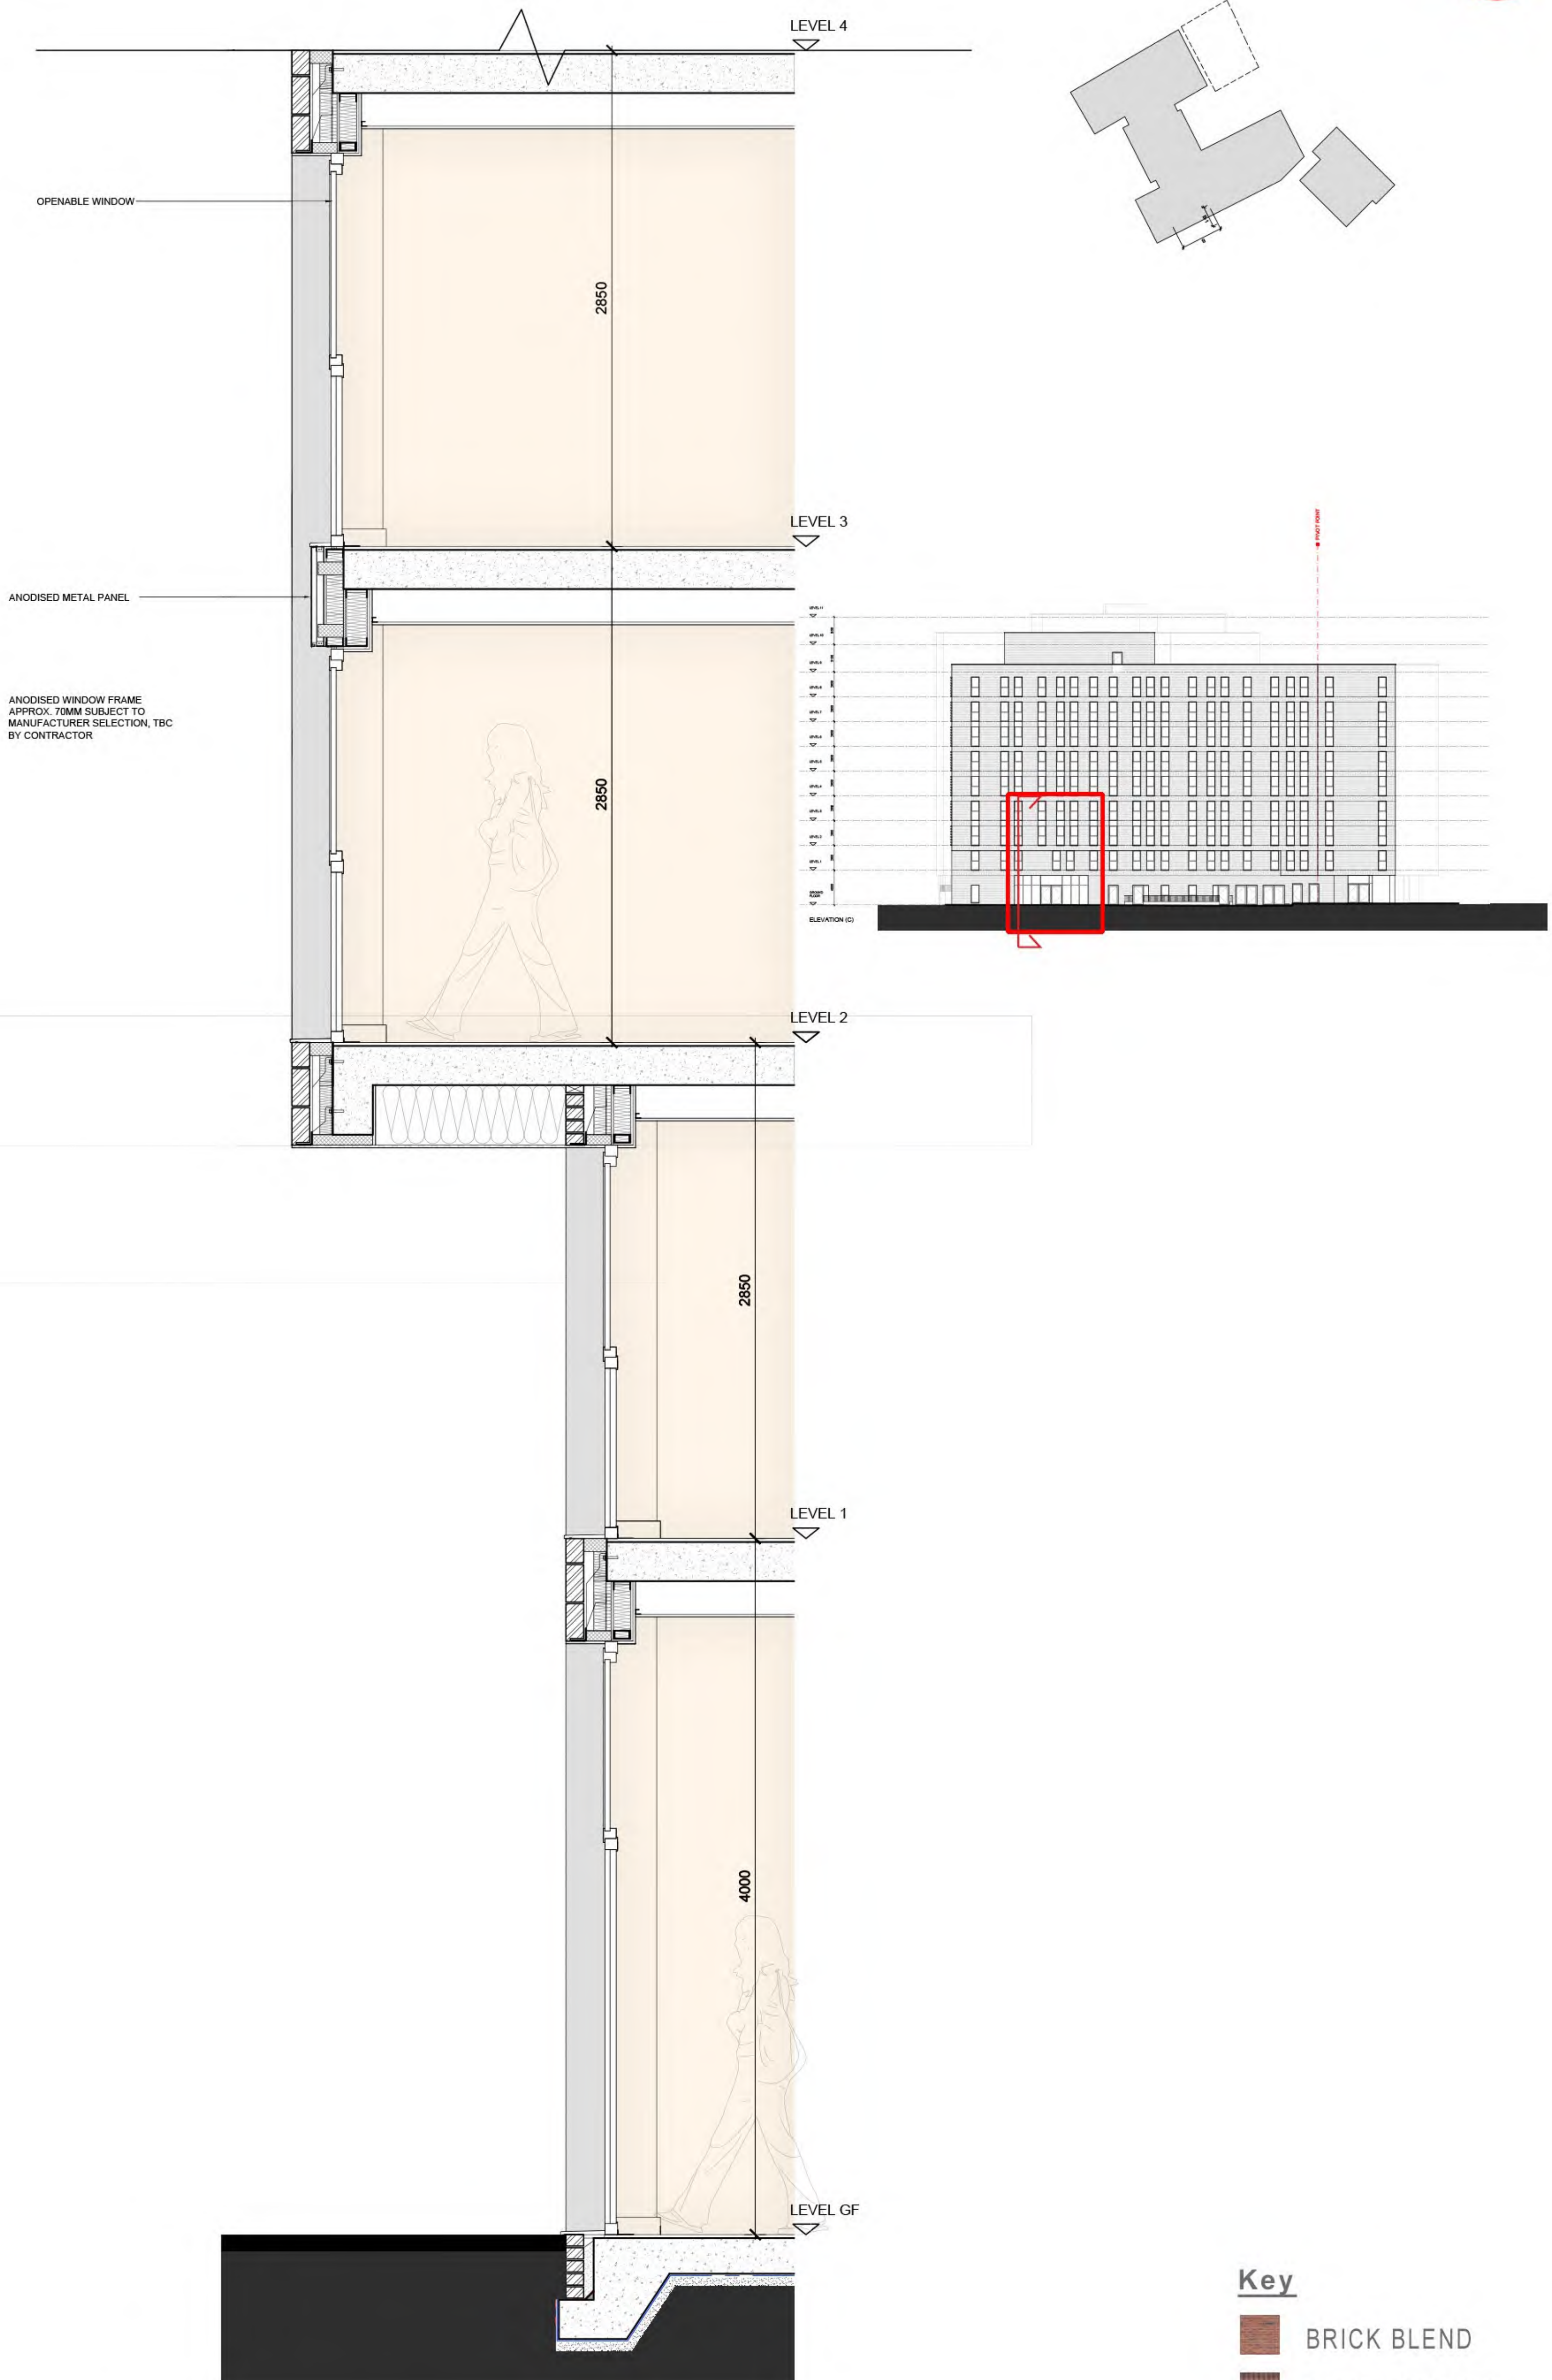

EXTERNAL WALL DETAIL
SECTION B-1