


© COPYRIGHT
The copyright in this drawing is vested in Jackson Downes Ltd and no licence or assignment of any kind has been, or is, granted to any third party whether by provision of copies or originals of the drawings or otherwise unless agreed in writing.

DO NOT SCALE FROM THIS DRAWING
The contractor shall check and verify all dimensions on site and report any discrepancies in writing to Jackson Downes Ltd before proceeding with work.

FOR ELECTRONIC DATA ISSUE
Electronic data / drawings are issued as "read only" and should not be interrogated for measurement. All dimensions and levels should be read, only from those values stated in text, on the drawing.

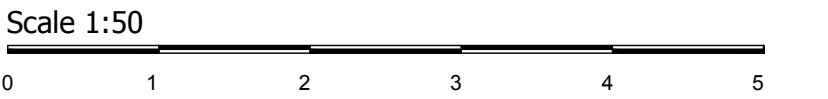


- NOTES:
- Drawing to be printed in colour
 - Refer to (40)500 for specification schedule
 - Refer to (20)Series for general arrangement plans
 - Refer to (22)Series for partition types & setting out
 - Refer to (35)Series for ceiling details
 - All systems to be installed in accordance to manufacturers recommendations
 - All suppliers to provide shopfit drawings for approval by designer prior to manufacturing where applicable
 - All wall and ceiling finishes to achieve class 1 surface spread of flame
 - Any finishes to core circulation areas to achieve class 0 surface spread of flame
 - Penetrations through acoustic rated partitions to be suitably sealed with acoustic sealant
 - Dimensions to be checked on site prior to manufacture
 - Where necessary, subcontractor to include patressing to proposed partitions & existing walls, where joinery or equipment hangs or is fixed
 - All finishes specified are to be suitably treated for commercial use

WALL TYPES LEGEND

To be read in conjunction with all (70)Series Joinery Drawings and (40)500 Finishes Schedule

Skirting finish to match adjacent wall finish unless otherwise stated, to be finished in Eggshell paint suitable for woodwork

- ■ ■ ■ ■ Denotes paint finish at high level above doors/glazing
- Joinery item - refer to joinery drawings for details
- WF01 - Paint finish type 1
- WF02 - Paint finish type 2 to all radiators and piping
- WF03 - Tile finish to splashback - refer to kitchen drawing for details
- WF04 - Paint finish type 3 to columns
- WF05 - Manifestation to glazing
- WF06 - Vinyl Wrap

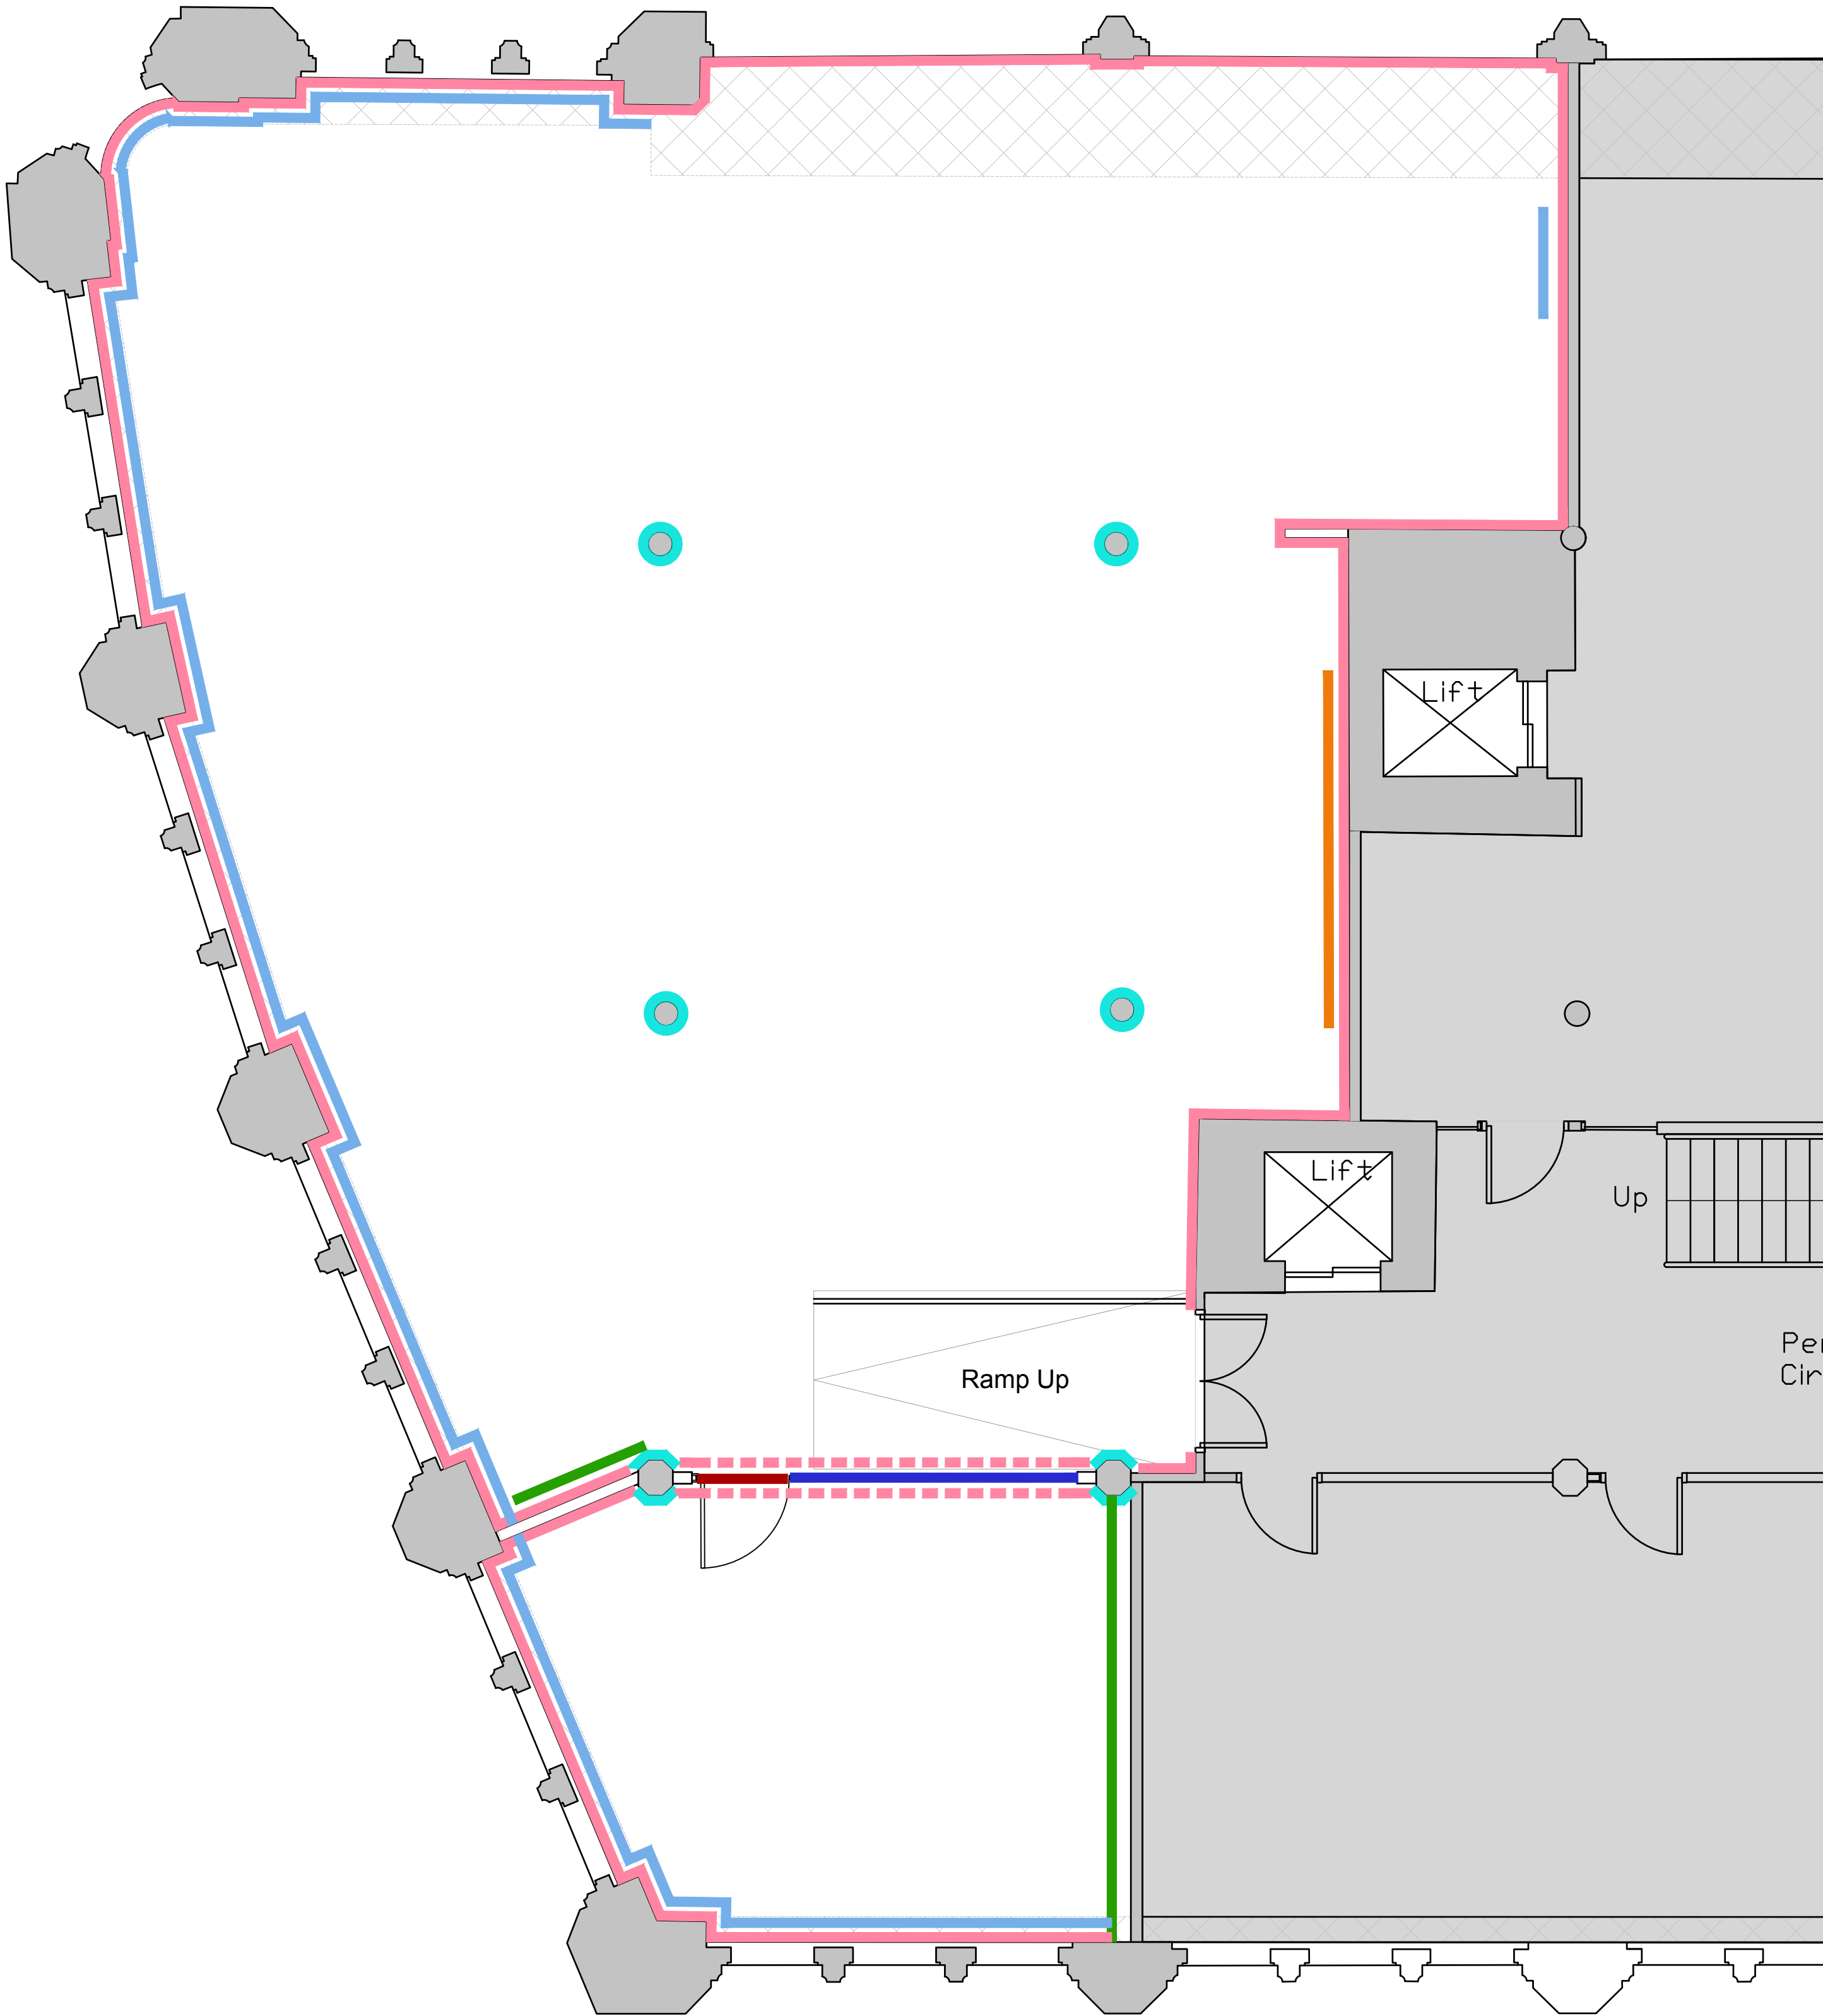

REV	DESCRIPTION	DATE	REV BY
-----	-------------	------	--------

22020(43)200	21/03/2023	1:50 @ A1	STAGE 4	KG	CLIENT	GROSVENOR
DWG NO.	DATE	SCALE	DWG STATUS	DRAWN BY	PROJECT	CANADA HOUSE - 4F SUITE
					DWG TITLE	WALL FINISHES PLAN

JACKSON
DOWNES