


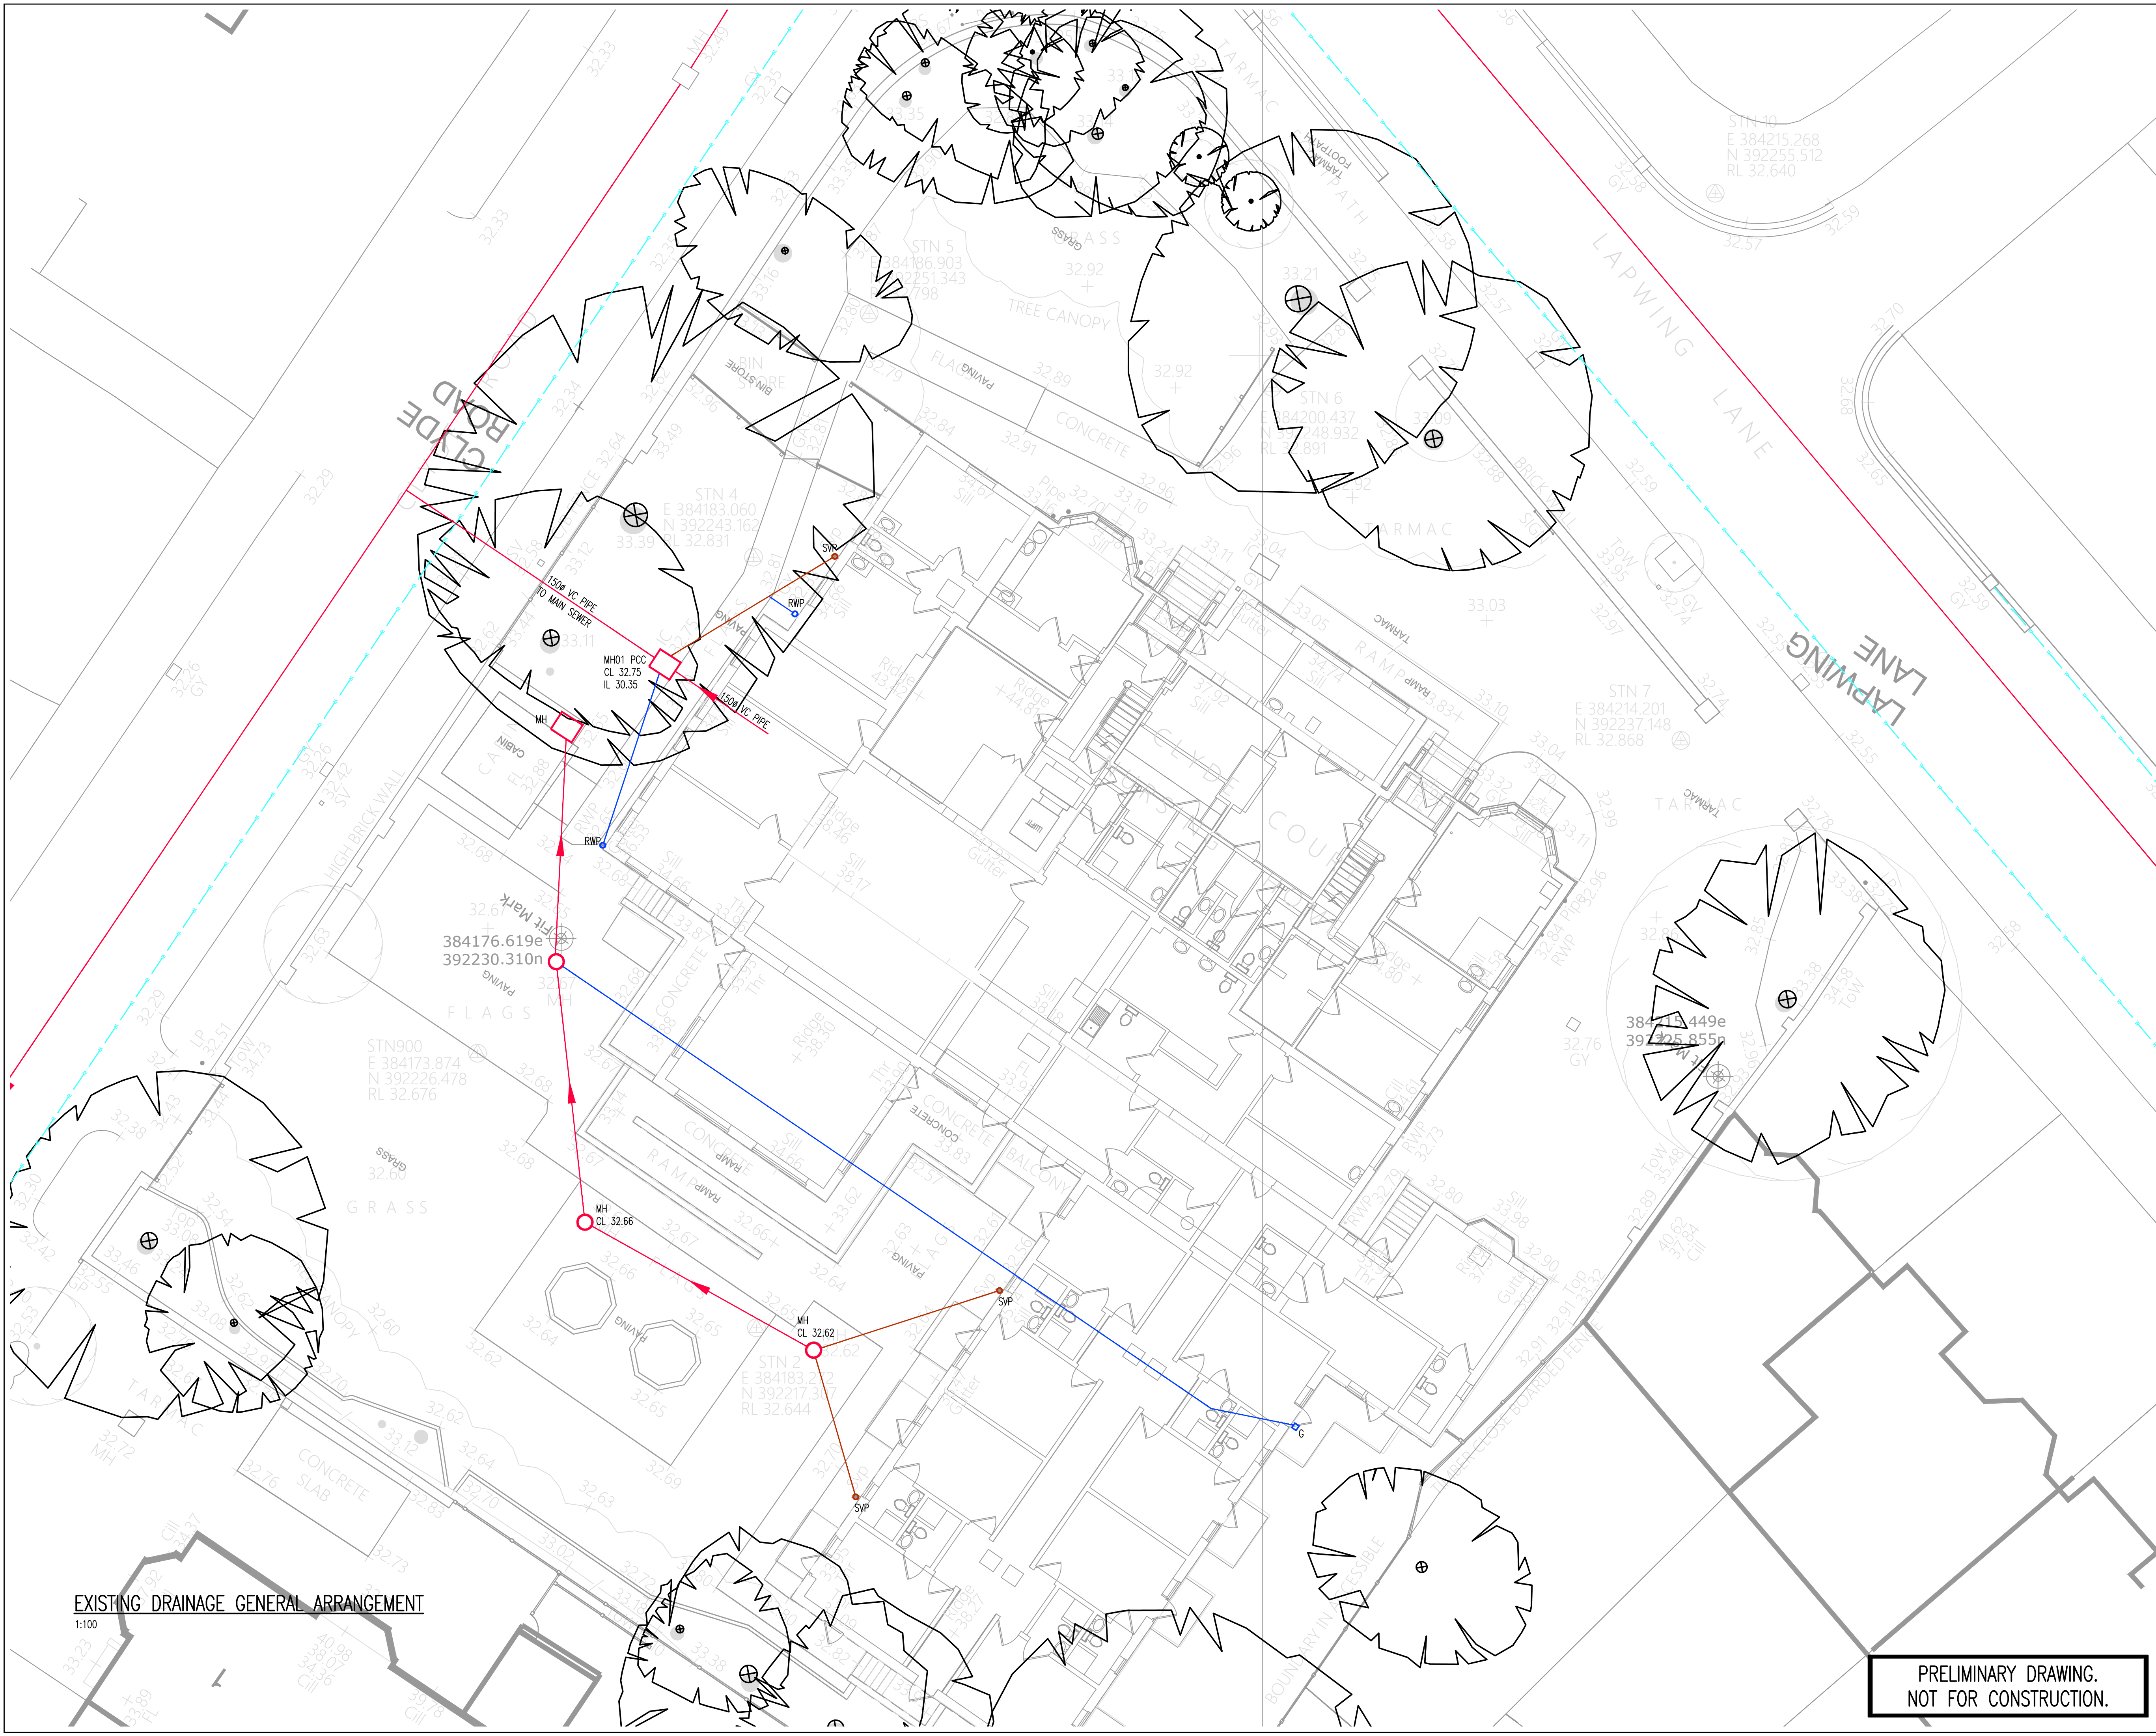

EXISTING DRAINAGE GENERAL ARRANGEMENT
1:100

PRELIMINARY DRAWING.
NOT FOR CONSTRUCTION.

LEGEND

- EXISTING COMBINED DRAIN
- EXISTING WATER MAIN
- EXISTING SURFACE WATER DRAIN
- EXISTING FOUL DRAIN
- EXISTING COMBINED MANHOLE
- EXISTING RAINWATER PIPE
- EXISTING SOIL VENT PIPE
- EXISTING GULLY

Rev	Details	Drawn By	Chk/App By	Date
P1	ISSUED FOR INFORMATION	LR	KLH	01.03.23

Client:
WILMSLOW ROAD
INVESTMENTS LTD

Project:
CLYDE COURT
WEST DIDSBURY

Title:
EXISTING DRAINAGE
GENERAL ARRANGEMENT

Issued For:
INFORMATION

Reid Jones partnership

Consulting Civil & Structural Engineers

9 Orrell Road
Orrell, Wigan
WNG 9EY
Tel 01942 216006

3 Cross Street
Preston
PR1 3LT
Tel 01772 498007

E-mail
en@reidjonespartnership.co.uk

Web address
www.reidjonespartnership.co.uk

Scale:	AS INDICATED	@	(A1)
Project No:	11266	Drawing No:	100
		Issue:	P1

DO NOT SCALE - USE FIGURED DIMENSIONS ONLY.
This drawing is confidential and is the property of Reid Jones Partnership. It must not be disclosed to any third party, copied or lent without prior written consent. The contractor is to check all dimensions on site prior to commencement of works.

