


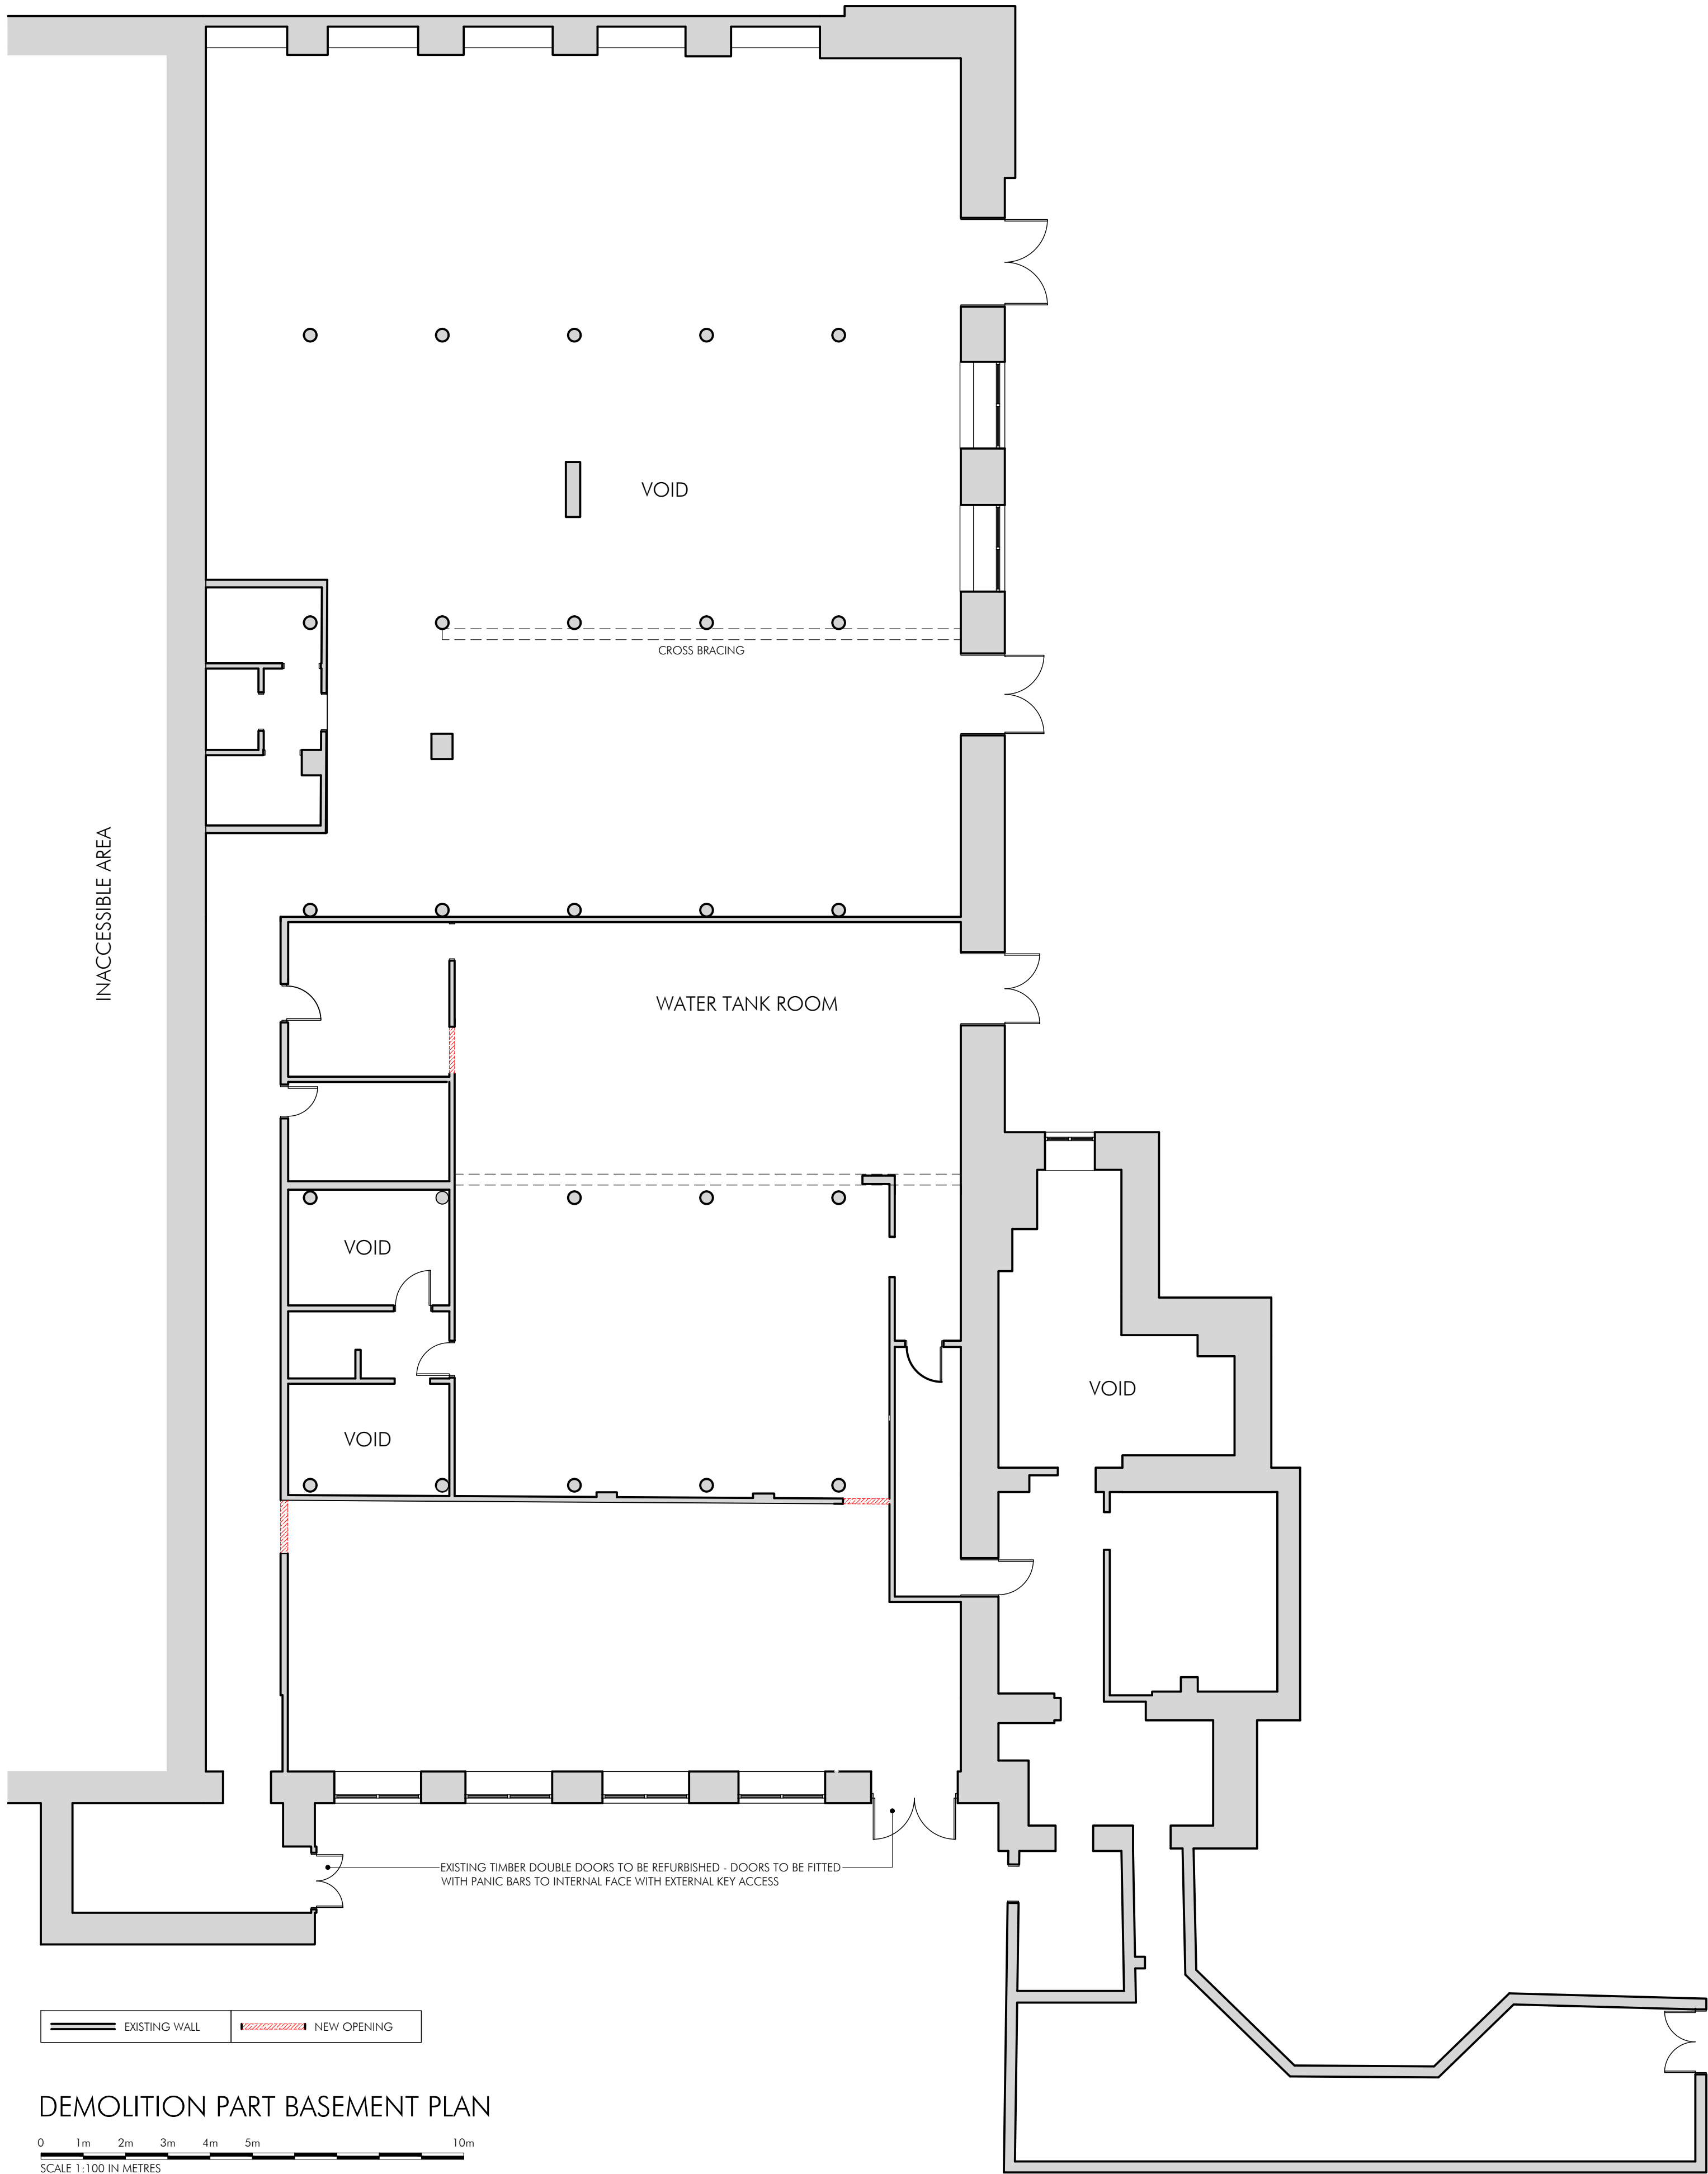

PROJECT MEDLOCK VICTORIA MILL MILES PLATTING		
TITLE BASEMENT PLAN DEMOLITION PLAN		
SCALE 1:100 @ A1		
JOB No MED02	DRAWING No AP306	REV //
AP ALLISON PIKE ARCHITECTS & DESIGNERS 7 Buxton Road West, Disley, Stockport, Cheshire, SK12 2AE. Website: www.allisonpike.com Telephone: 01663 763000 Facsimile: 01663 766772 Email: studio@allisonpike.com © Allison Pike Partnership Limited.		
DRAWN BN	REVISION DRAWN	DATE SEPT 22 VER

PHD PHD DRAWN	REV: DOOR NOTES UPDATED DRAWN REVISION	31/1/23 DEC 22 DATE	VER
AP ALLISON PIKE ARCHITECTS & DESIGNERS 7 Buxton Road West, Disley, Stockport, Cheshire, SK12 2AE. Website: www.allisonpike.com Telephone: 01663 763000 Facsimile: 01663 766772 Email: studio@allisonpike.com © Allison Pike Partnership Limited.			
PROJECT MEDLOCK VICTORIA MILL MILES PLATTING			
TITLE PLANNING AND LISTED BUILDING APPLICATION EXISTING BASEMENT SHOWING PROPOSED DEMOLITION WORKS			
SCALE 1:100 @ A1			
JOB No MED02	DRAWING No AP391	REV A	