




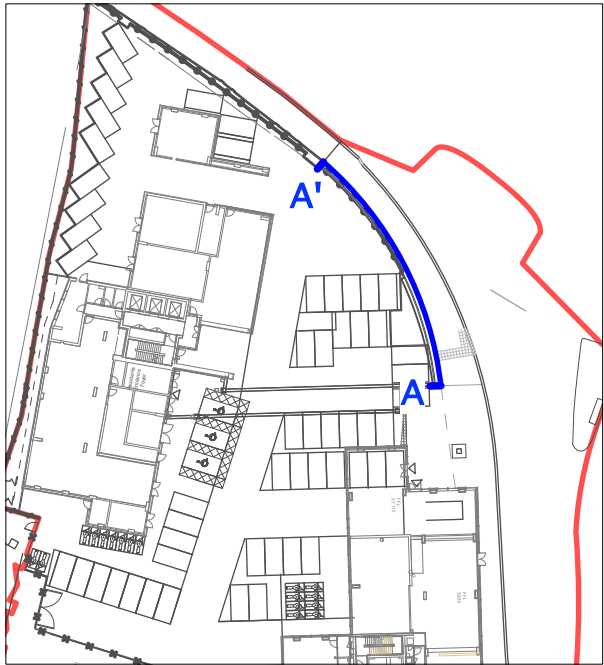

SGN Archaeology Board
Bespoke fabricated brushed 316 marine grade CorTen steel frame surround with integrated Ascot Endura artwork panel flush to face.
Size: 841mm (w) x 594mm (h)
Supplier: Ascot Signs Ltd or similar and approved

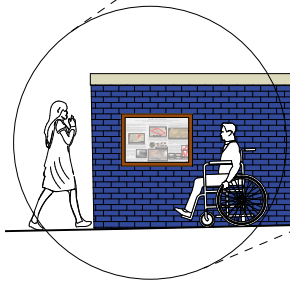

Detail Elevation Location Plan - 1:1000

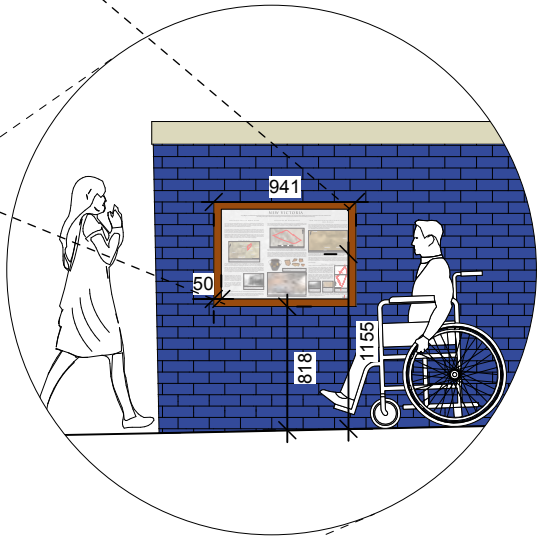

1 Elevation A-A' - Historic Arts Display on Wall
Elevation Scale 1:100@A3

THIS DRAWING IS COPYRIGHT PROTECTED AND MAY NOT BE REPRODUCED IN WHOLE OR PART WITHOUT WRITTEN AUTHORITY FROM THE OWNER.

- NOTES:**
1. Do not scale from this drawing.
 2. Always work to noted dimensions.
 3. All dimensions are in millimetres unless otherwise stated.
 4. All setting out, levels and dimensions to be agreed on site.
 5. The dimensions of all materials must be checked on site before being laid out.
 6. This drawing must be read with the relevant specification clauses and detail drawings.
 7. Order of construction and setting out to be agreed on site.

KEY

S4-P01	23-03-23	For Planning	JN	AM
Revision	Date	Description	Drawn	Apprvd.

Planit I.E. Limited
E: info@planit-ie.com W: planit-ie.com
MANCHESTER
2 Back Grafton St., Altrincham, WA14 1DY
T: 0161 928 9281
LONDON
Unit 6 Waterside, 44-48 Wharf Road, London, N1 7UX
T: 0207 253 5678
LIVERPOOL
Tempest 5.3, 12 Tithebarn Street, Liverpool, L2 2DT
T: 0151 363 1230

Client Muse Developments

Project New Victoria, Manchester

Drg Title Historic Arts Display on Wall

Created on	Created by	Approved by
20.03.23	JN	AM

Scale	Size	Workstage
1:100	A3	Stage 5

Drg No.	Suitability	Revision
VIC-PIE-EZ-00L-DR-L-00029	S4	P01

© Planit I.E. Limited