


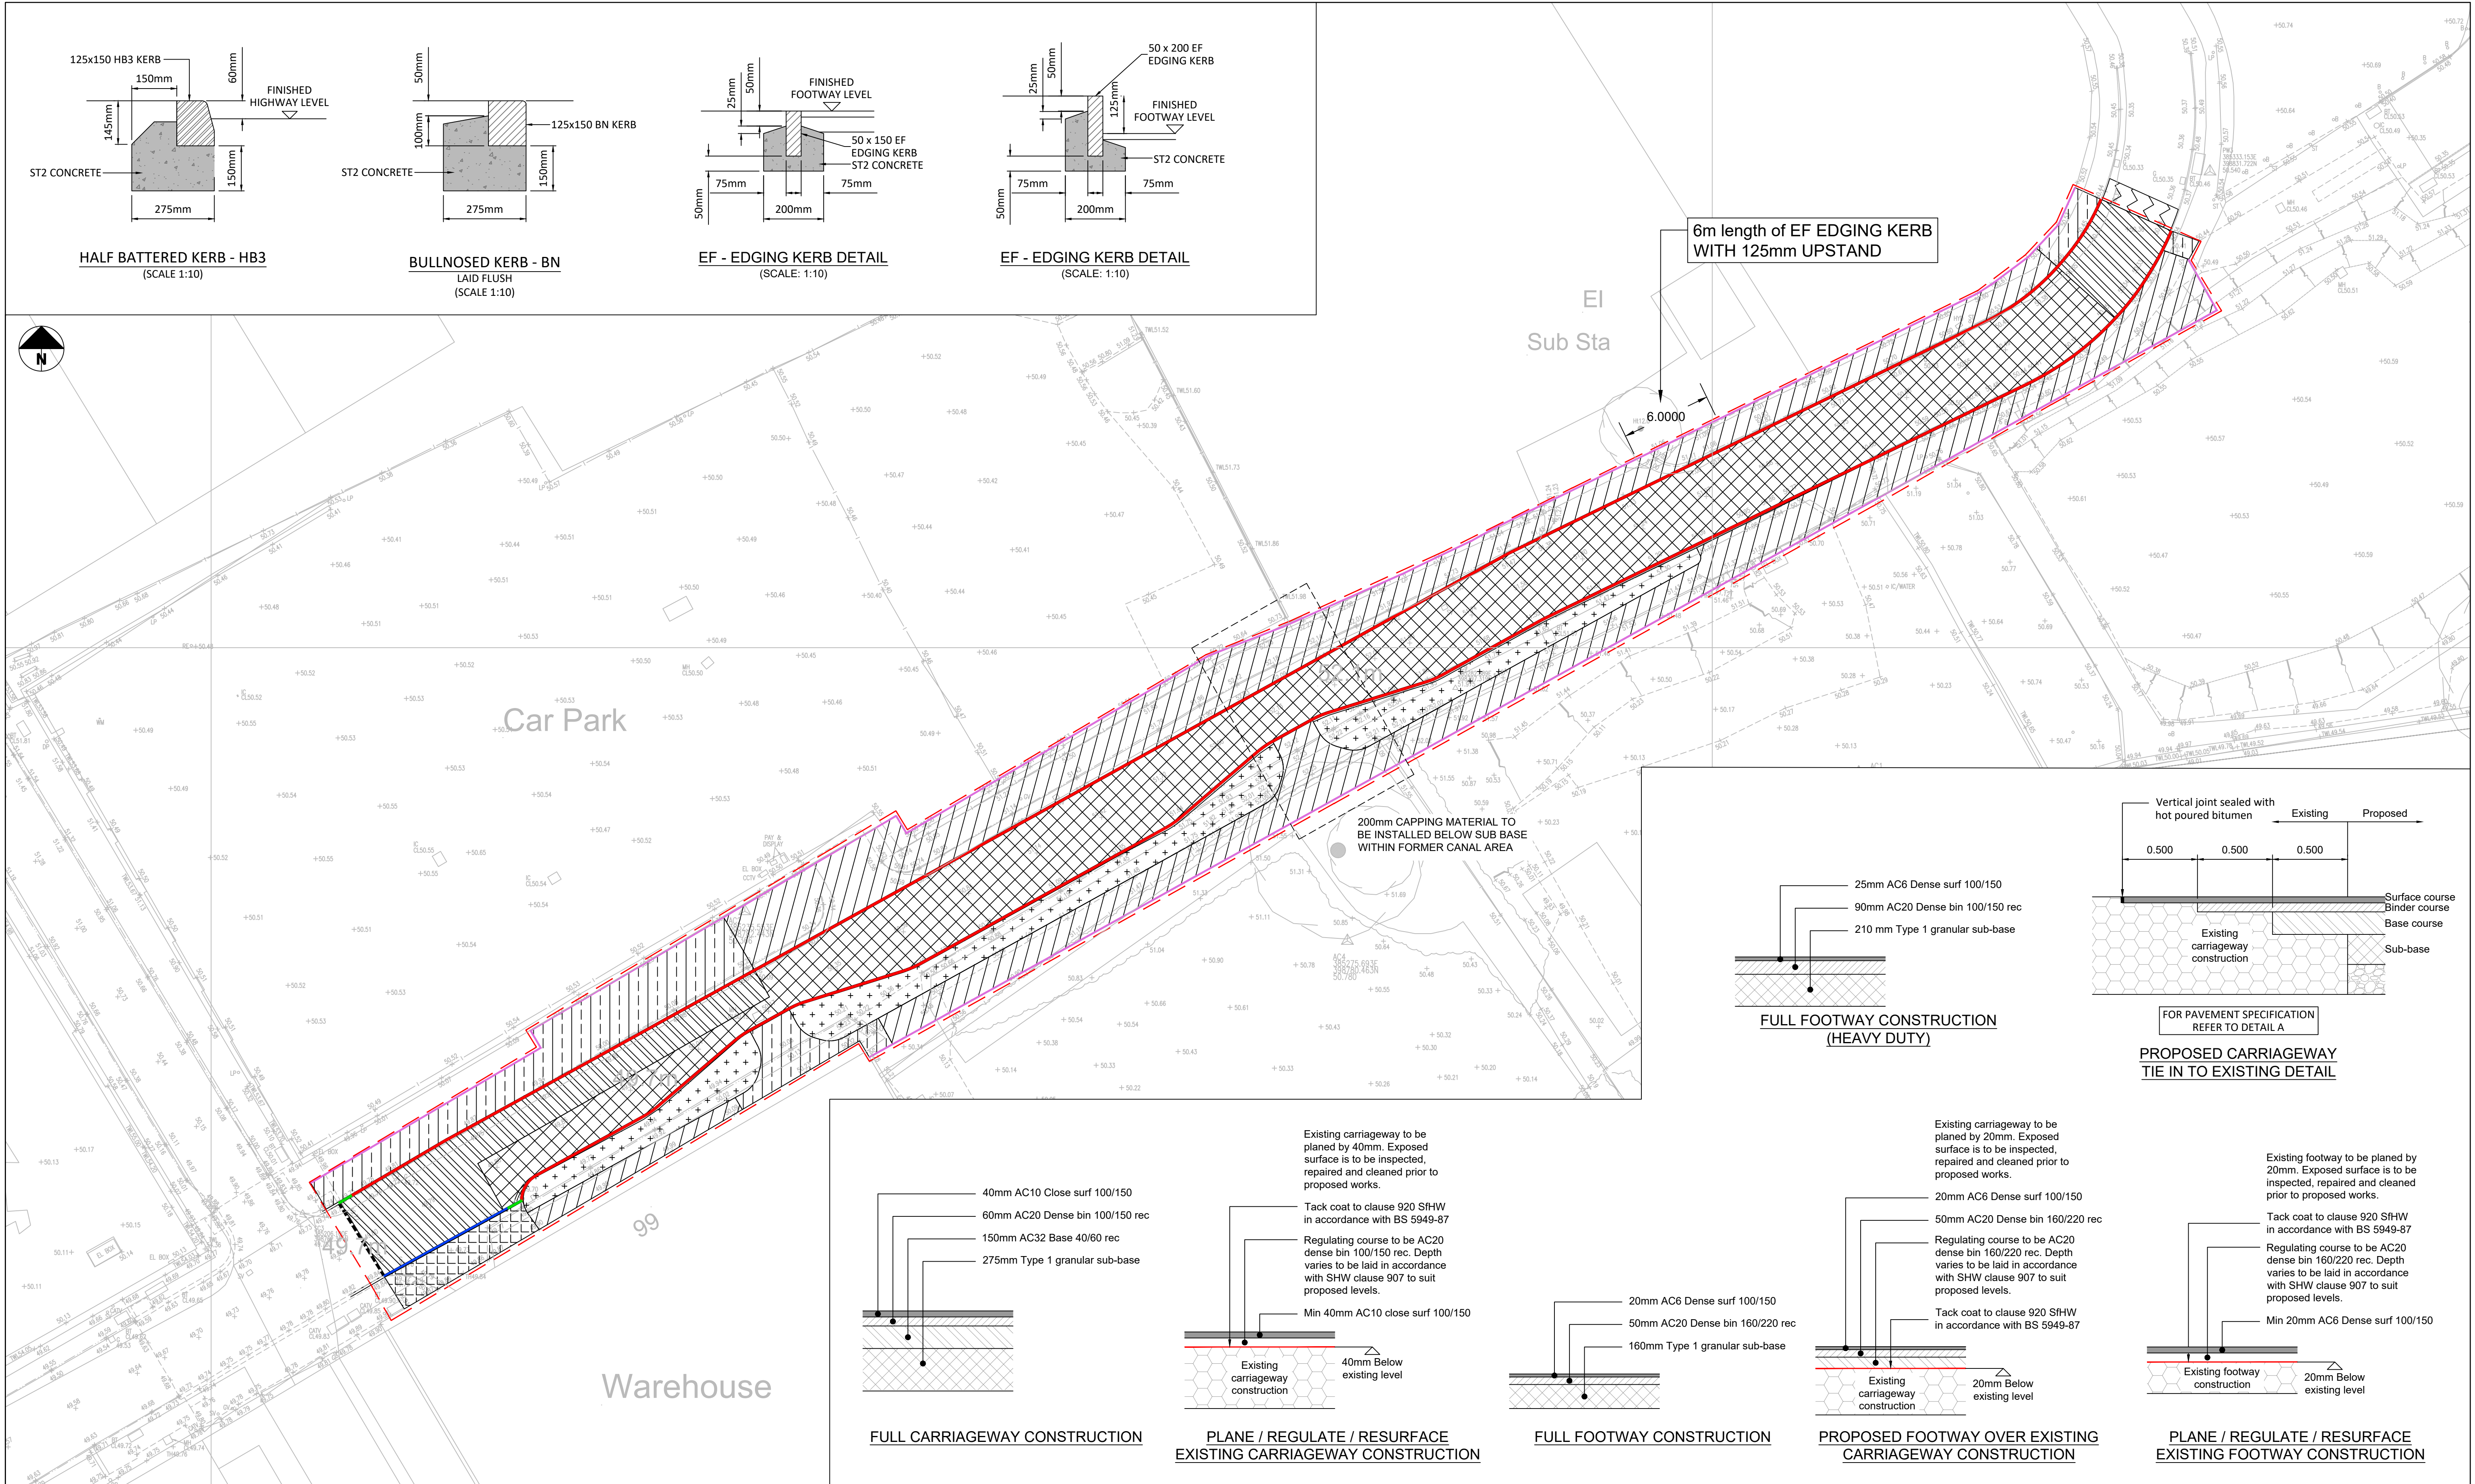

Standard Notes

1. This drawing is to be read in conjunction with all relevant Architect's and Engineer's drawings and the specification.

2. This drawing should not be scaled.

3. All dimensions are to be verified by the contractor on site.

4. All discrepancies should be reported to the C.A. prior to the commencement of the works.

© CIVIC ENGINEERS LIMITED

Notes and Keys

FULL DEPTH CARRIAGEWAY CONSTRUCTION

PLANE/REGULATE/RESURFACE CARRIAGEWAY CONSTRUCTION

CARRIAGEWAY TIE IN DETAIL

FULL DEPTH FOOTWAY CONSTRUCTION

FULL DEPTH FOOTWAY CONSTRUCTION (HEAVY DUTY)

PLANE/REGULATE/RESURFACE FOOTWAY CONSTRUCTION

RAINGARDEN TEMPORARY BUILD UP

S278 SITE BOUNDARY

HB3 KERB WITH 60mm UPSTAND

BN KERB LAID FLUSH

FLAT TOP EDGING (EF) LAID FLUSH

DROP KERB

ALL PROPOSALS SUBJECT TO SECTION 278 APPROVAL

THIRD PARTY INFORMATION REFERENCED IN THIS DRAWING INCLUDES

TOPOGRAPHICAL SURVEY DATED 15.02.2021 UNDERTAKEN BY MALCOLM HUGHES CHARTERED LAND SURVEYORS

ORDNANCE SURVEY BACKGROUND SUPPLIED BY AECOM RECEIVED 21.06.2021

CIVIC ENGINEERS DO NOT GUARANTEE THE ACCURACY OF THESE FILES AND WOULD RECOMMEND SITE VERIFICATION PRIOR TO THE COMMENCEMENT OF CONSTRUCTION PHASE.

17.05.23

P05

DETAILS AMENDED

CD

CFK

03.04.23

P04

DETAILS AMENDED

CD

CFK

08.02.23

P03

RAINGARDEN TEMP BUILD UP ADDED

CD

CFK

13.01.23

P02

ISSUED FOR STAGE 4

BW

CFK

02.12.22

P01

ISSUED FOR STAGE 4

BW

CFK

Date

Rev

Description

Drawn

Chk

Project

Poland Street Ancoats

Title

Jersey Street Temporary Construction Proposed Hardworks

Project Number

2561

Scale @ A1

1:200

Date Created

DEC'22

Drawn

BW

Checked

CFK

Suitability

-

Status

STAGE 4

Drawing Number

2561-CIV-XX-XX-D-H-40105

Revision

P05

Civic Engineers

MANCHESTER

LONDON

LEEDS

GLASGOW

Carver's Warehouse, 77 Dale Street, Manchester, M1 2HG. Tel: 0161 228 6701

Rensley Wharf, 51 Mill Street, London SE1 2AR. Tel: 020 7252 9977

Foster Works, Unit 12-13, Glasse Road, Leeds LS1 5QS. Tel: 0113 2025 130

Gresham Chambers, 45 West Nile St, Glasgow, G1 2PP. Tel: 0141 570 1809

www.civicengineers.com