


By Department Legend

- Class
Non Net
Office

LCNP-10A-V0-ZZ-DR-A-0701-1

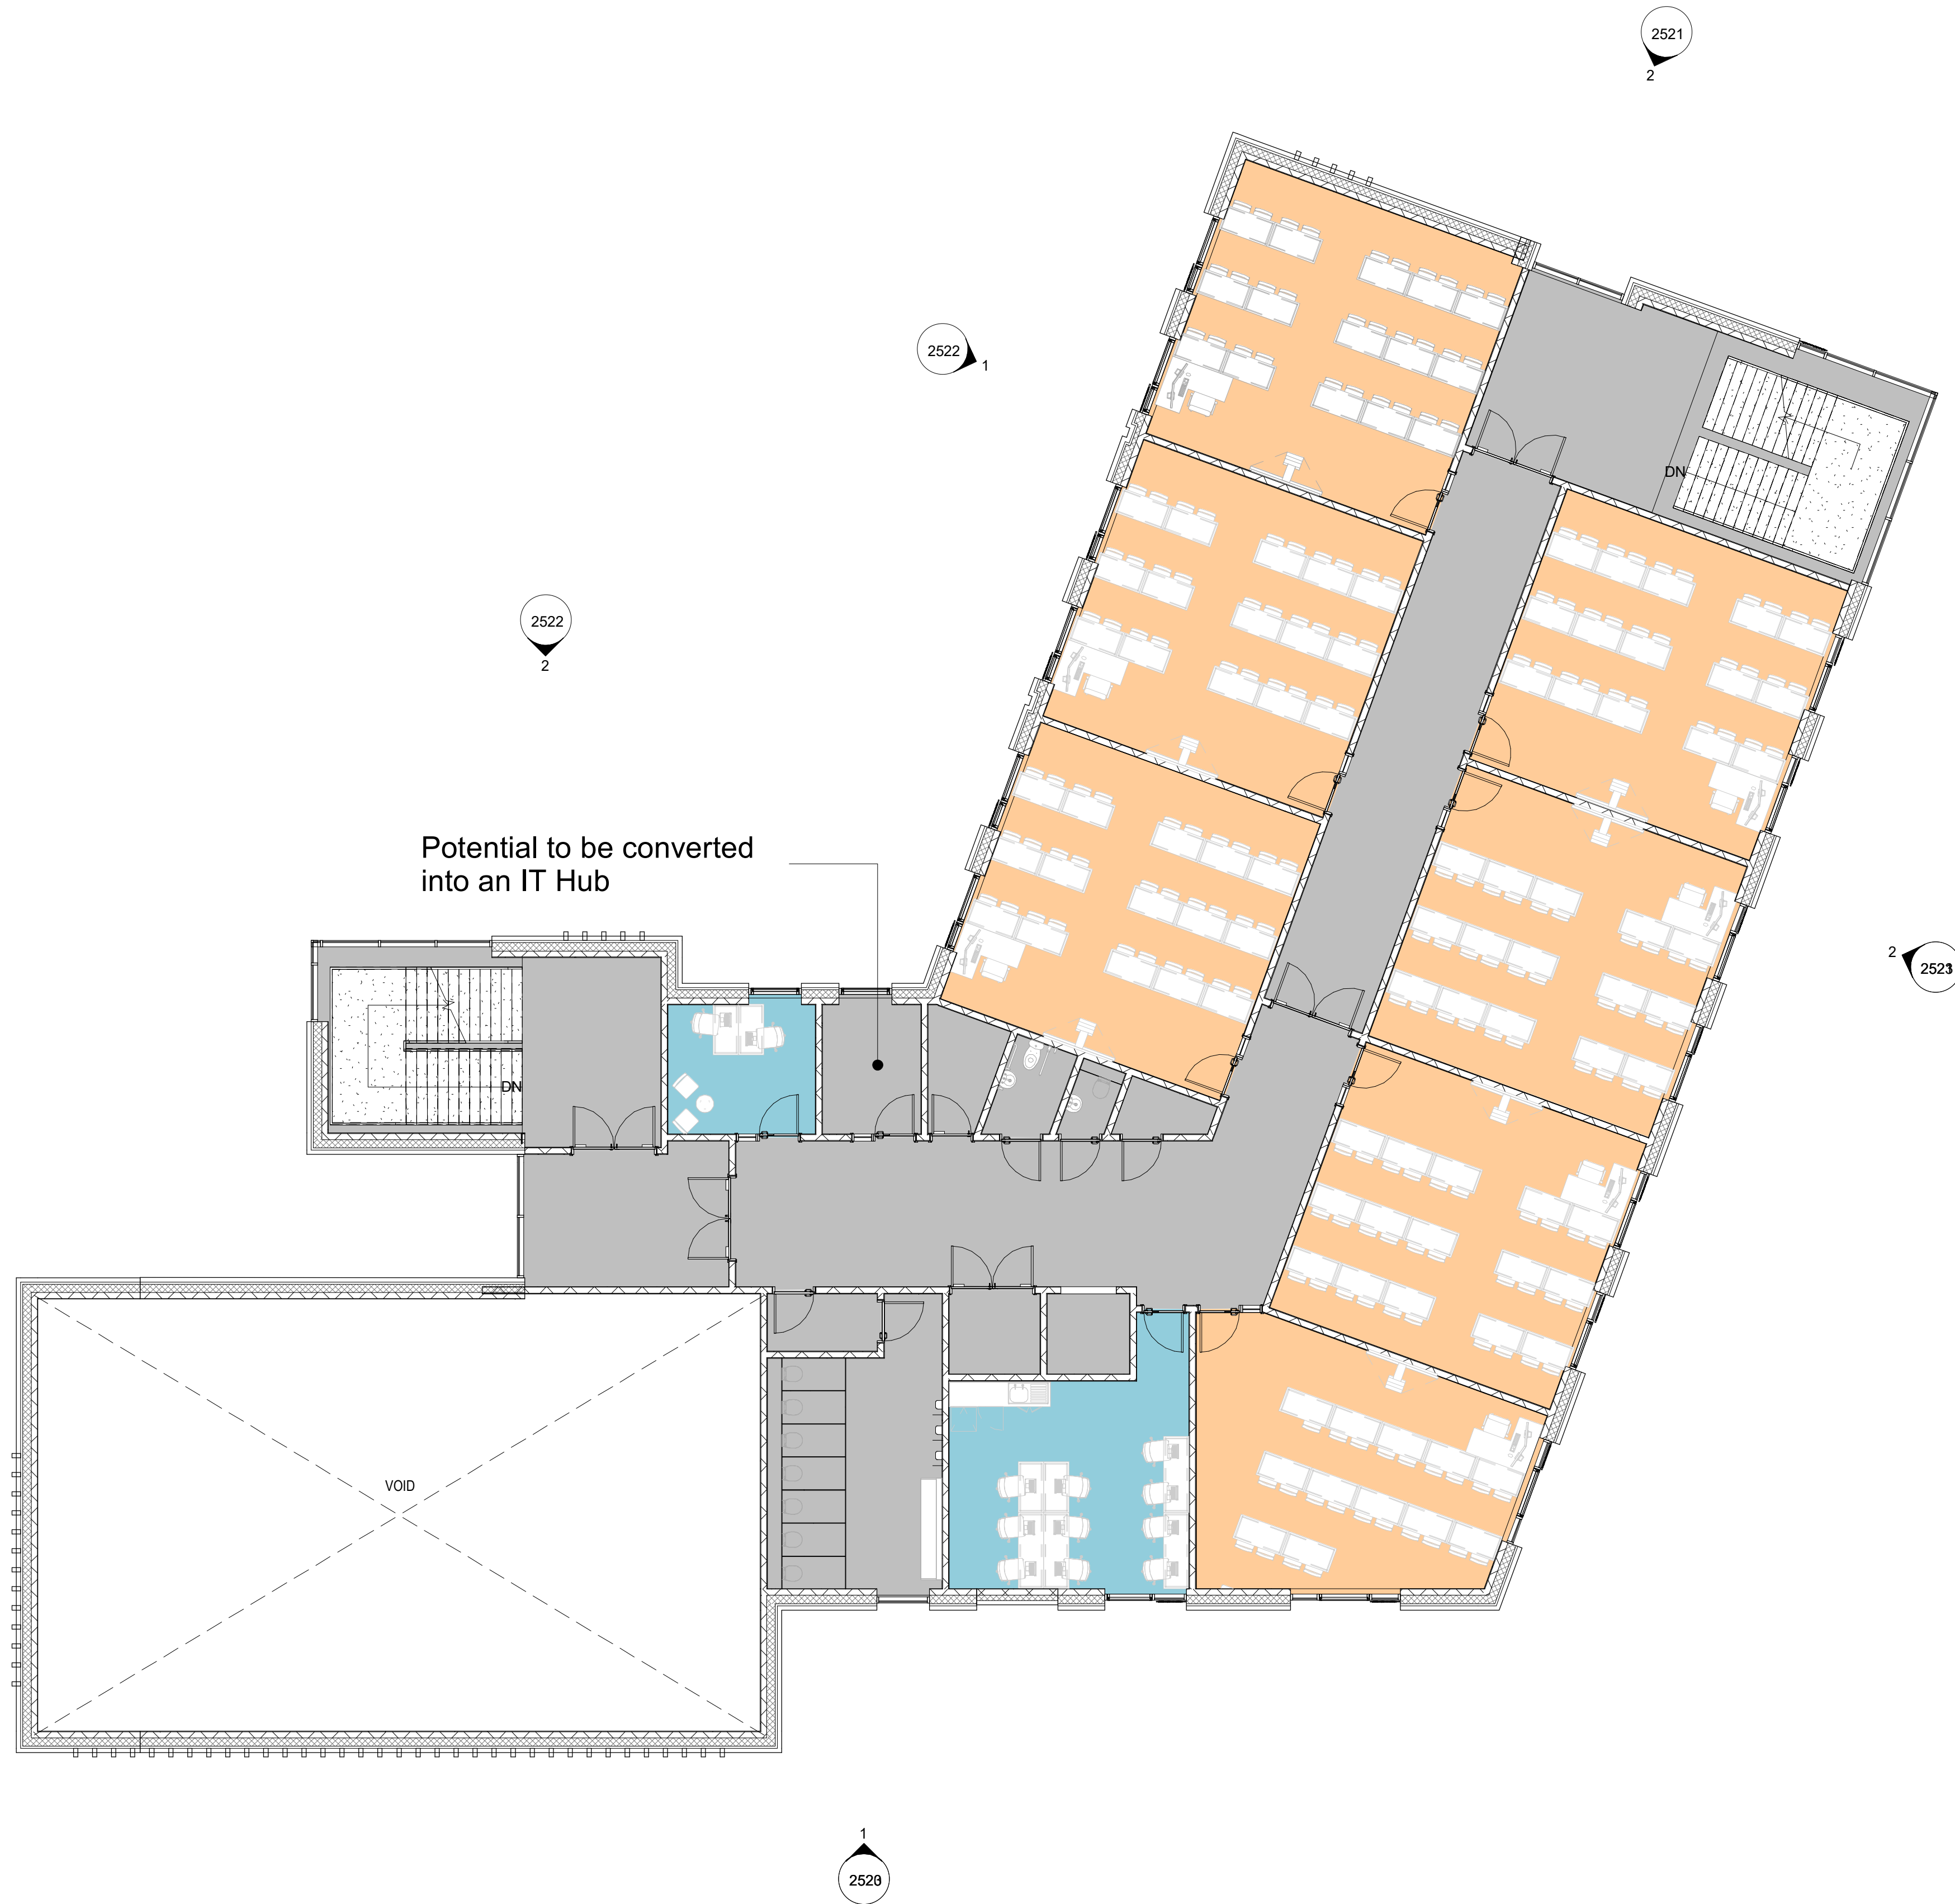

1 First Floor Proposed Plan

1 : 100 Ref Sheet: 2520



Scale 1:100

