


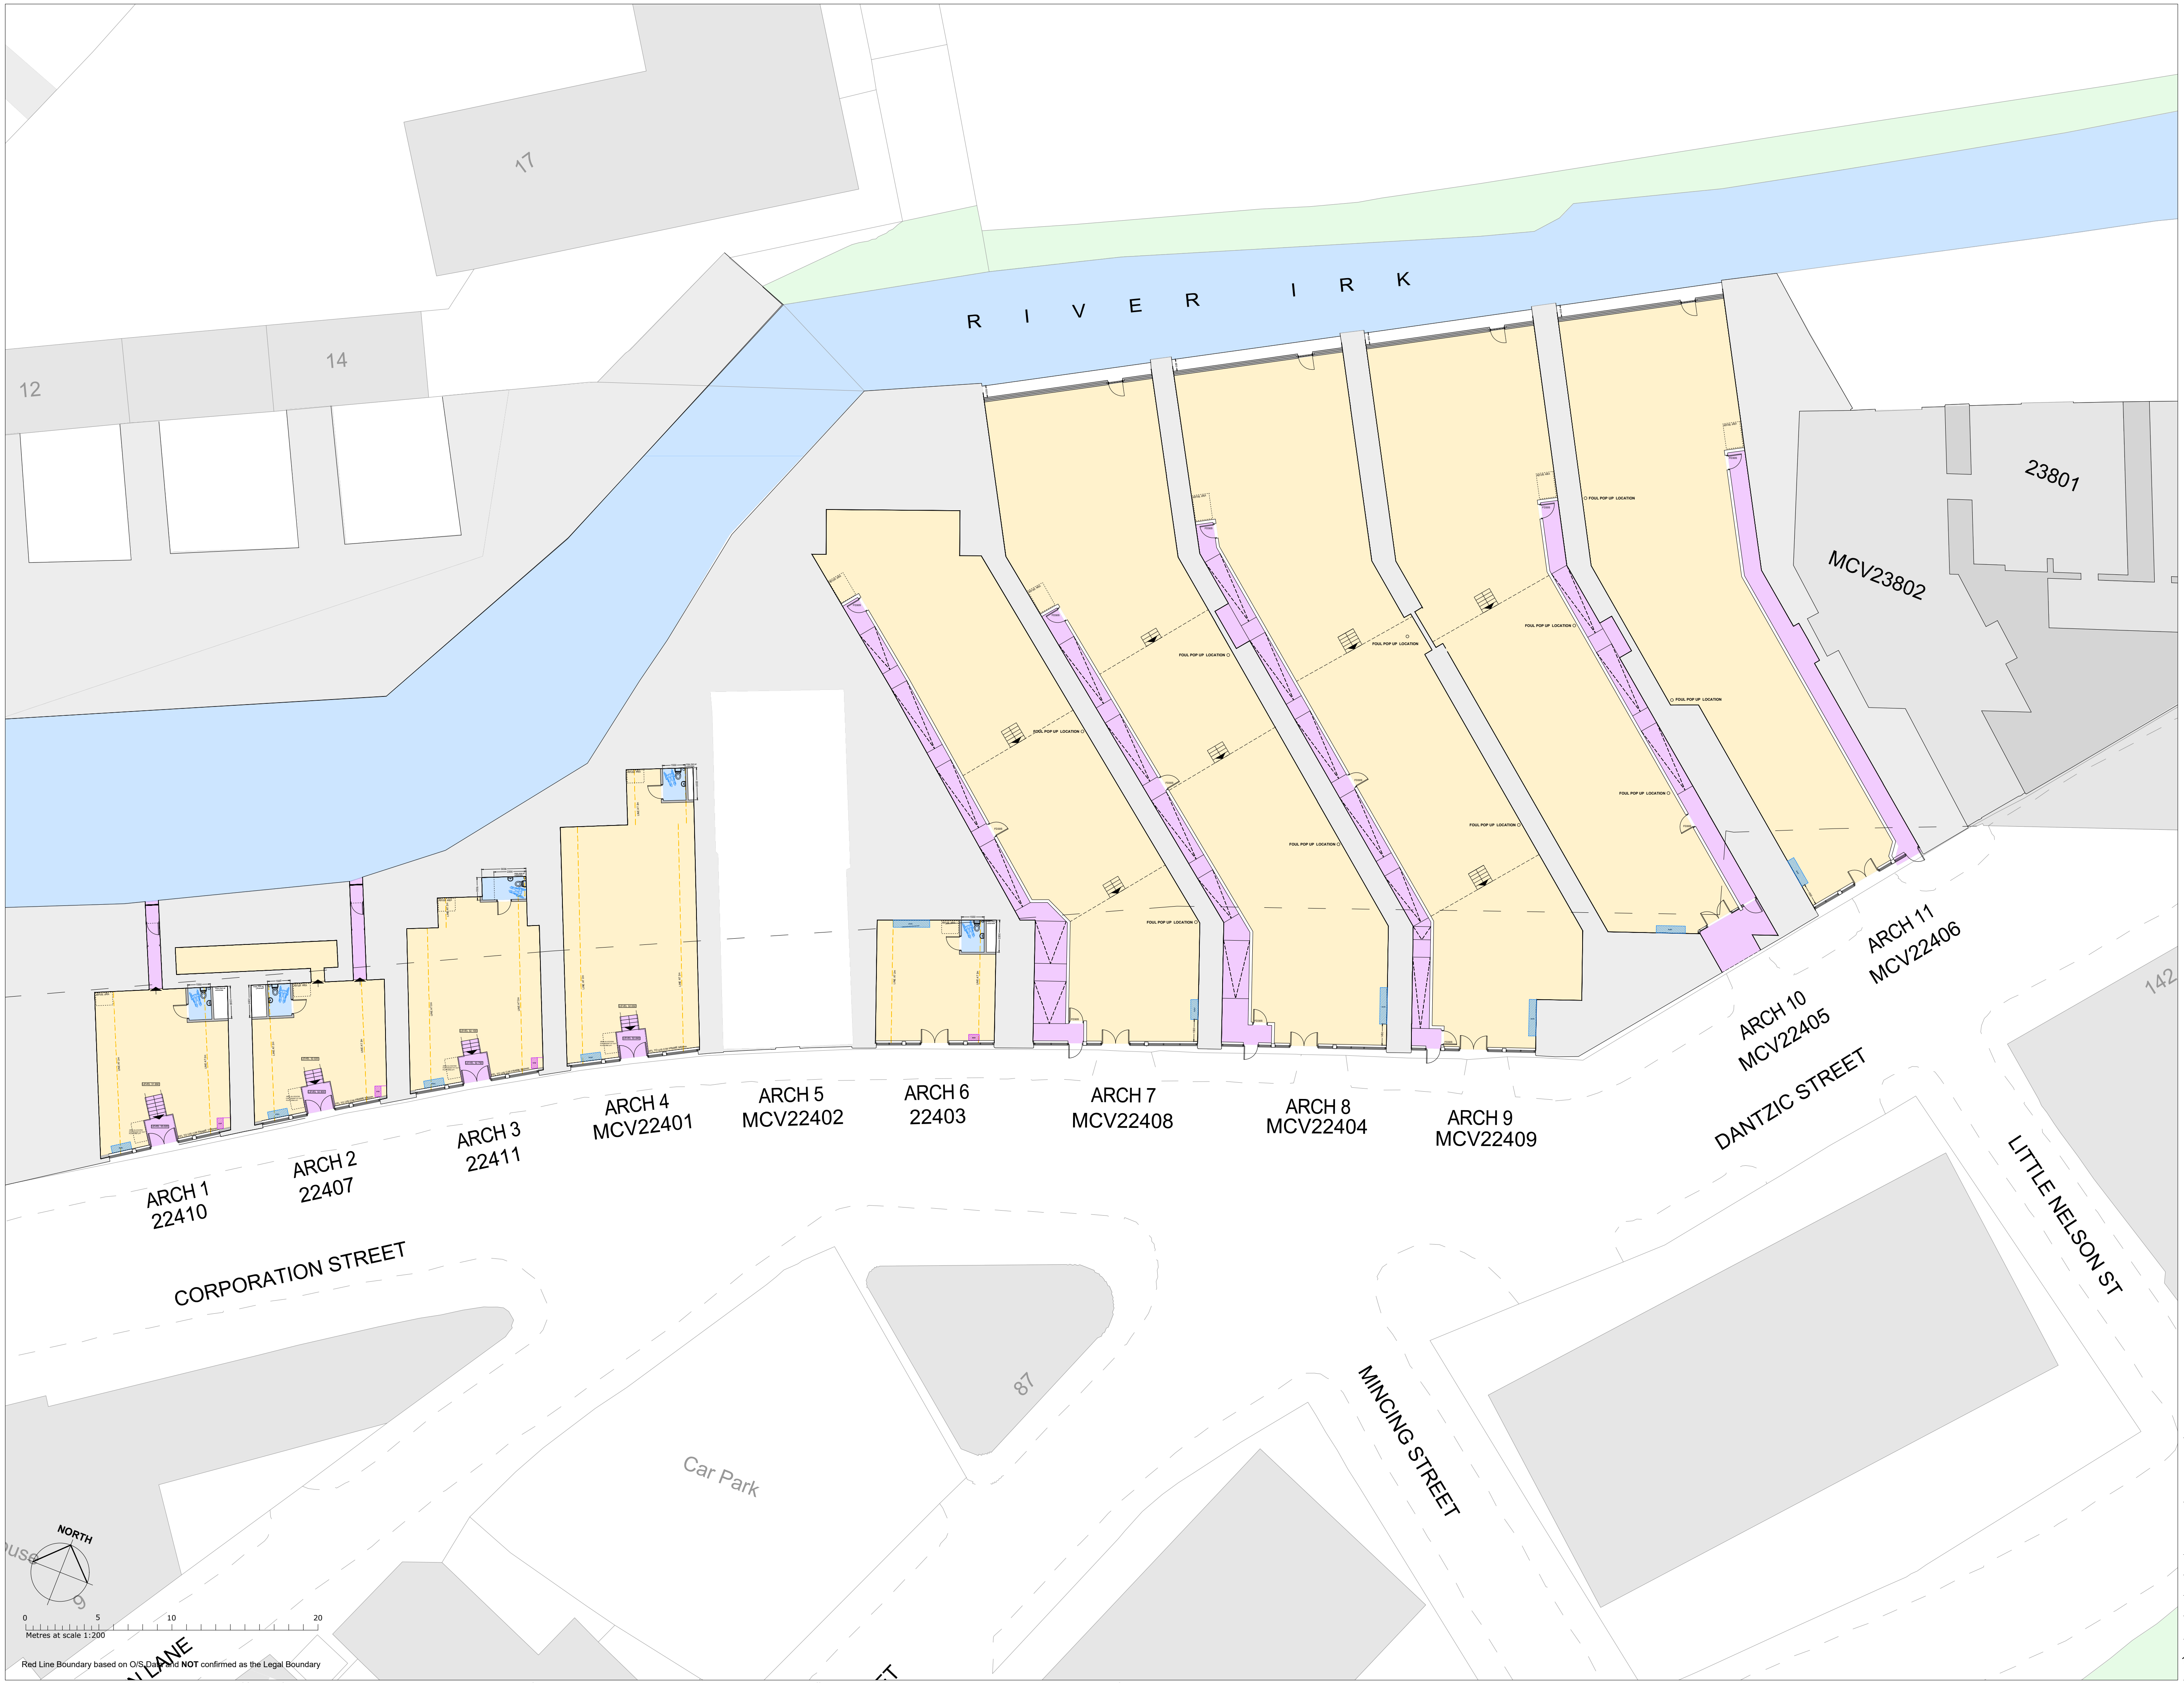

- Front of house
- Circulation
- Welfare

SGP

Architects + Masterplanners

33 Park Place
Leeds
LS1 2RY

t: +44 (0)113 246 7969

www.stephengeorge.co.uk

The Arch Company
Manchester - Batch 2
Corporation Street

Drawing Name:
Plans as Proposed

Drawing Stage: PLANNING

Suitability: S2 - For Information/Reference

SGP File Ref: 19-259-014 Corporation Street.dwg

19-259-014 Dec 2022 SRC Leeds 1:200 @ A1 P10

SGP Project No: Date: Drawn: Team: Scale: Rev:

Drawing Number:

19-259-014SGP-ZZ-00-DR-A-201100

Project Code Originator Volume Level Type Role Number