
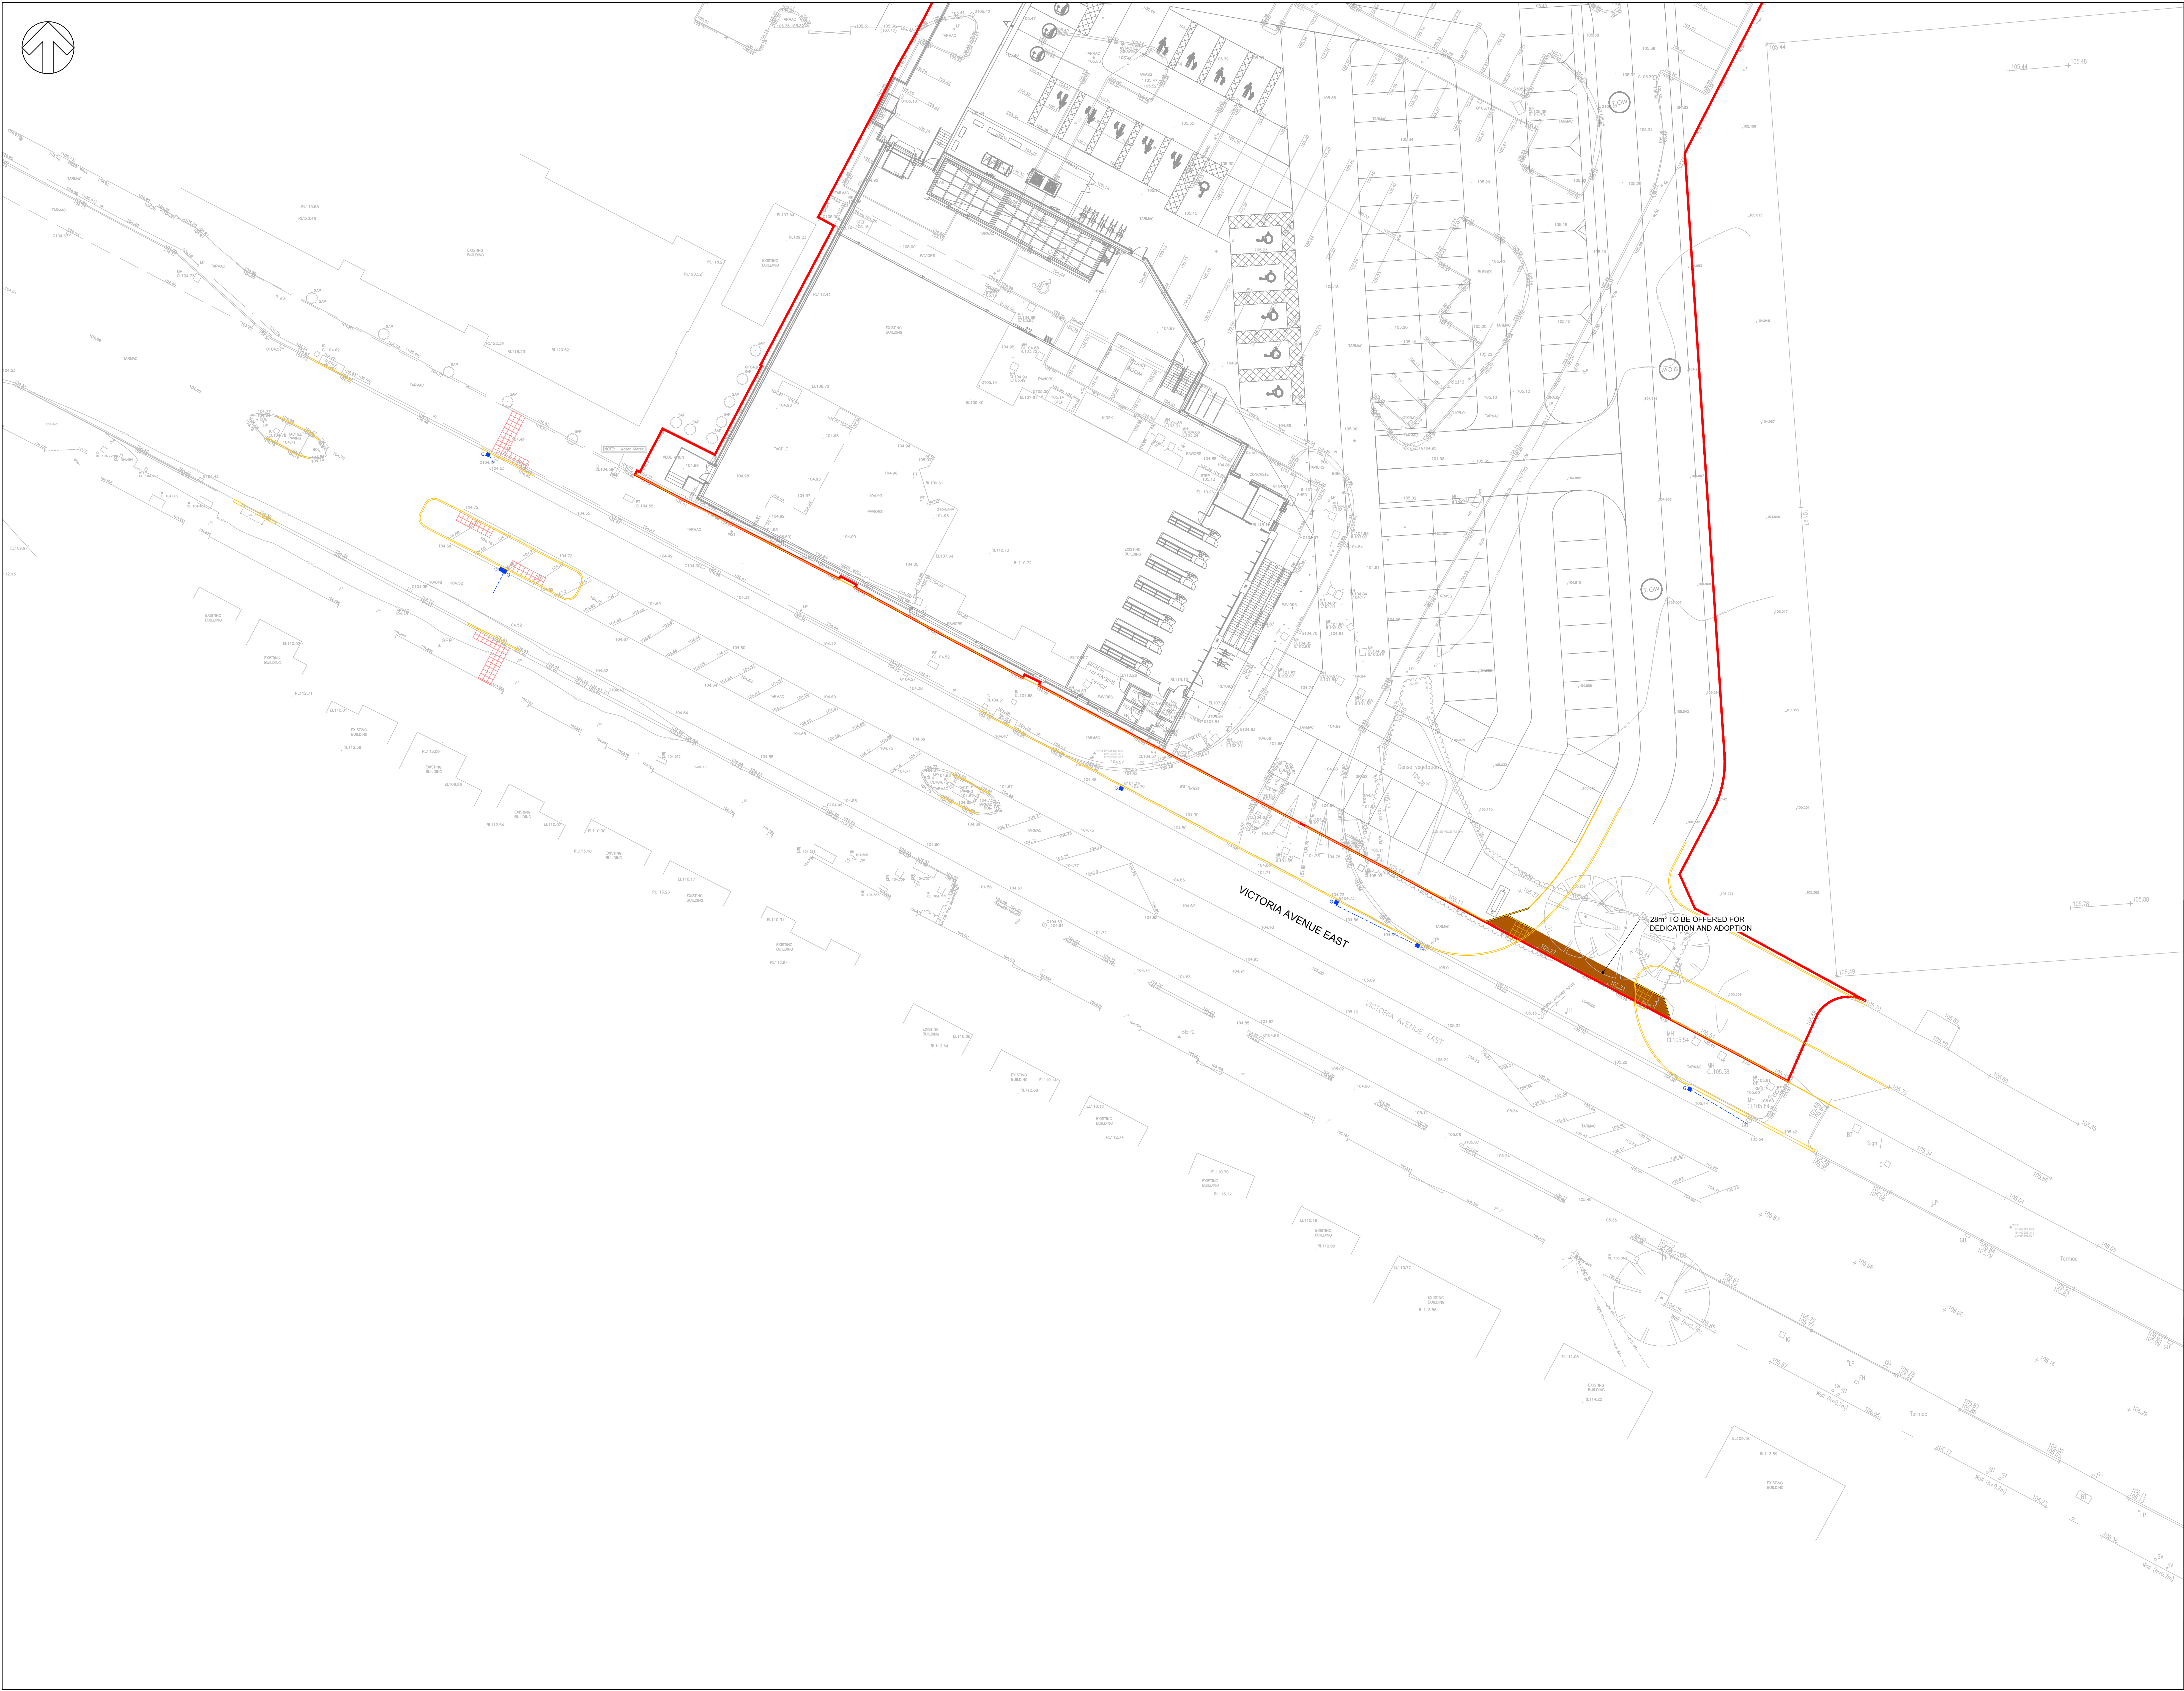


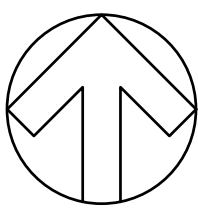

This drawing is the copyright of Cameron Rose Limited and may not be loaned, copied or reproduced in any way, or used for any other, quote, tender or construction purposes without written consent of the company to do so.

Follow any figured dimensions - do not scale. IF IN DOUBT ASK.

KEY

- SITE BOUNDARY
- LAND OFFERED FOR DEDICATION AND ADOPTION
- ROAD GULLY AND LATERAL CONNECTION

Revision History		Date
P1	ISSUED FOR TECHNICAL APPROVAL	07/11/22
P2	UPDATED FOLLOWING MCC COMMENTS	10/02/23

Lytham Business Centre
Newcastle-under-Lyme
ST5 2DF
01828 820000
www.cameron-rose.co.uk

CAMERON ROSE
ENGINEERS

client:	Aldi Stores Limited		
project:	Victoria Avenue East Moston		
drawing title:	Section 278 Works Highway Legal Plan		
scale(s): 1:200@A3	date: 31/10/22	drawn by: T5	checked: LIM
drawing number: 56201/12	status: TECH APPROVAL		rev: F2
xrefs: - X Kerts - X Proposed Works - X Proposed Site Layout - X Road Markings - X Site Boundary - X Topo 20		DATE PRINTED:	