


By Department Legend

- Class
- Learning Resource
- Non Net
- Office

LCNP-10A-V0-ZZ-DR-A-0702-L1

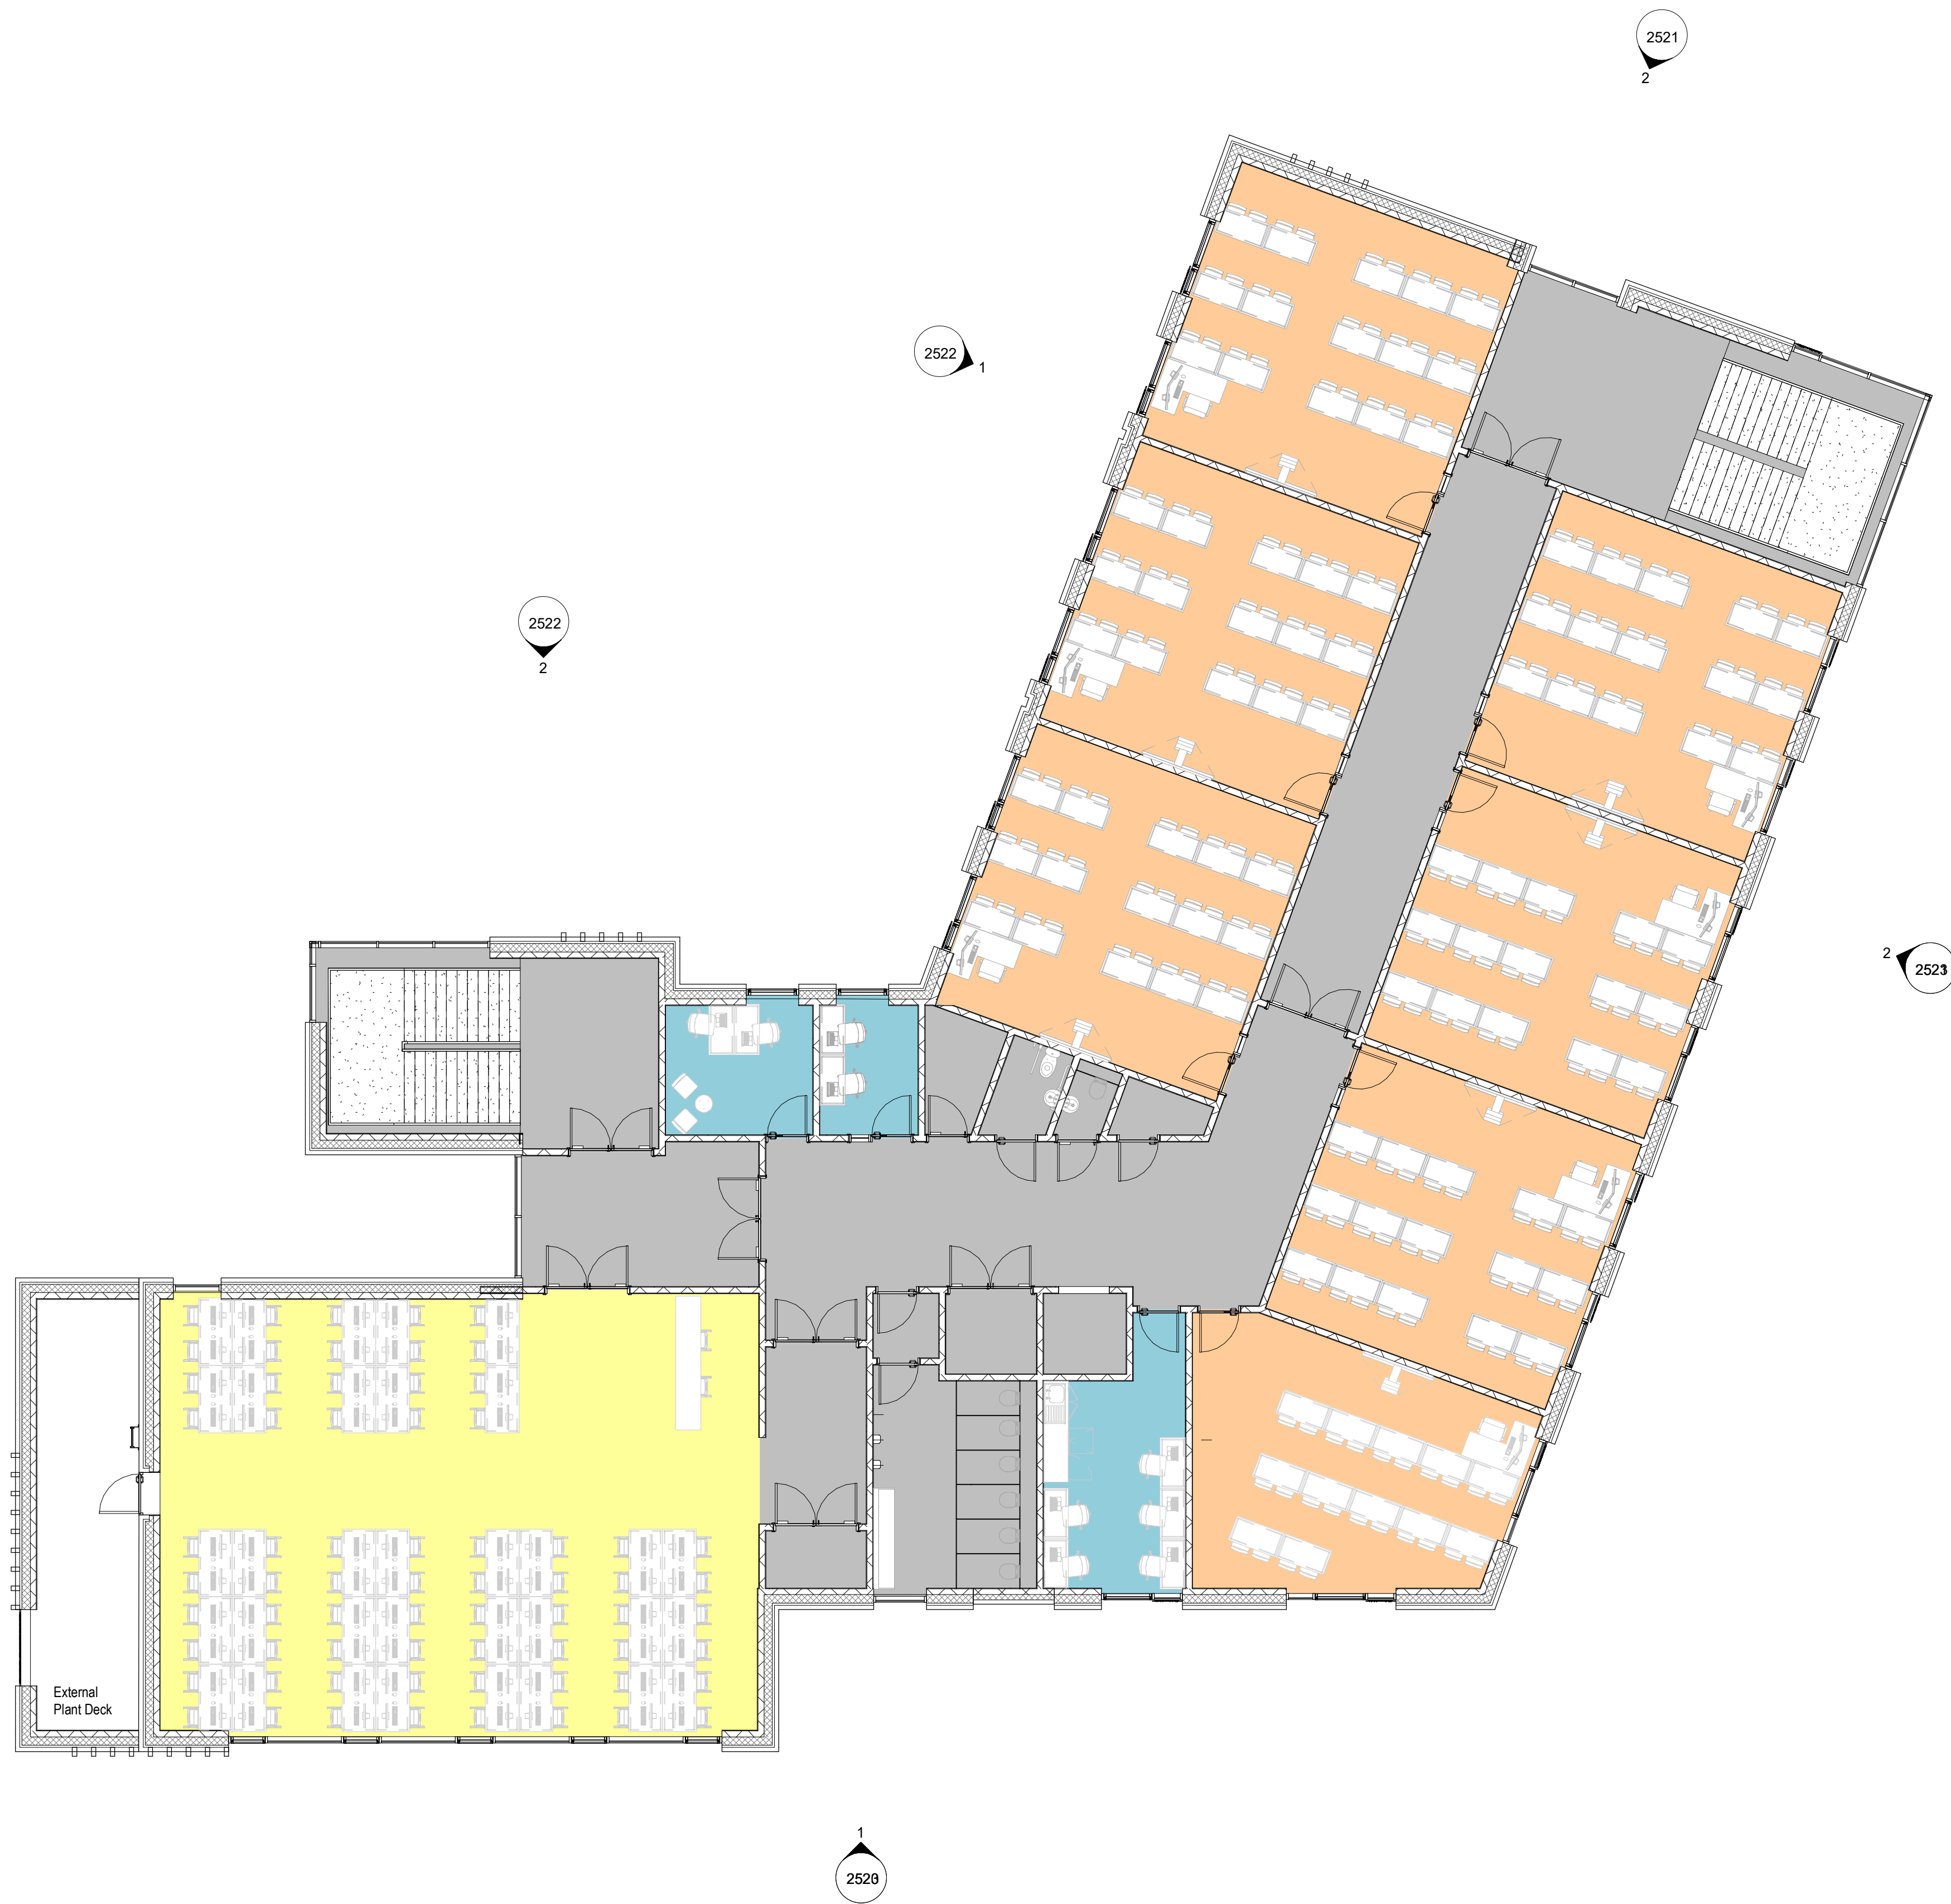

1 Second Floor Proposed Plan
1 : 100 Ref Sheet: 2520



Scale 1:100



Client: Loreto College
Project: New Build - Probation Land
Job No.: 1273
Date: 21/04/23
BIM Model: LCNP-10A-M3
QA: dwd ads
Scale: 1 : 100 @ A1
Drawing: New Build Second Floor GA Plan
Rev notes: (124 - Planning Application)

LCNP-10A-V0-ZZ-DR-A-0702-L1

