
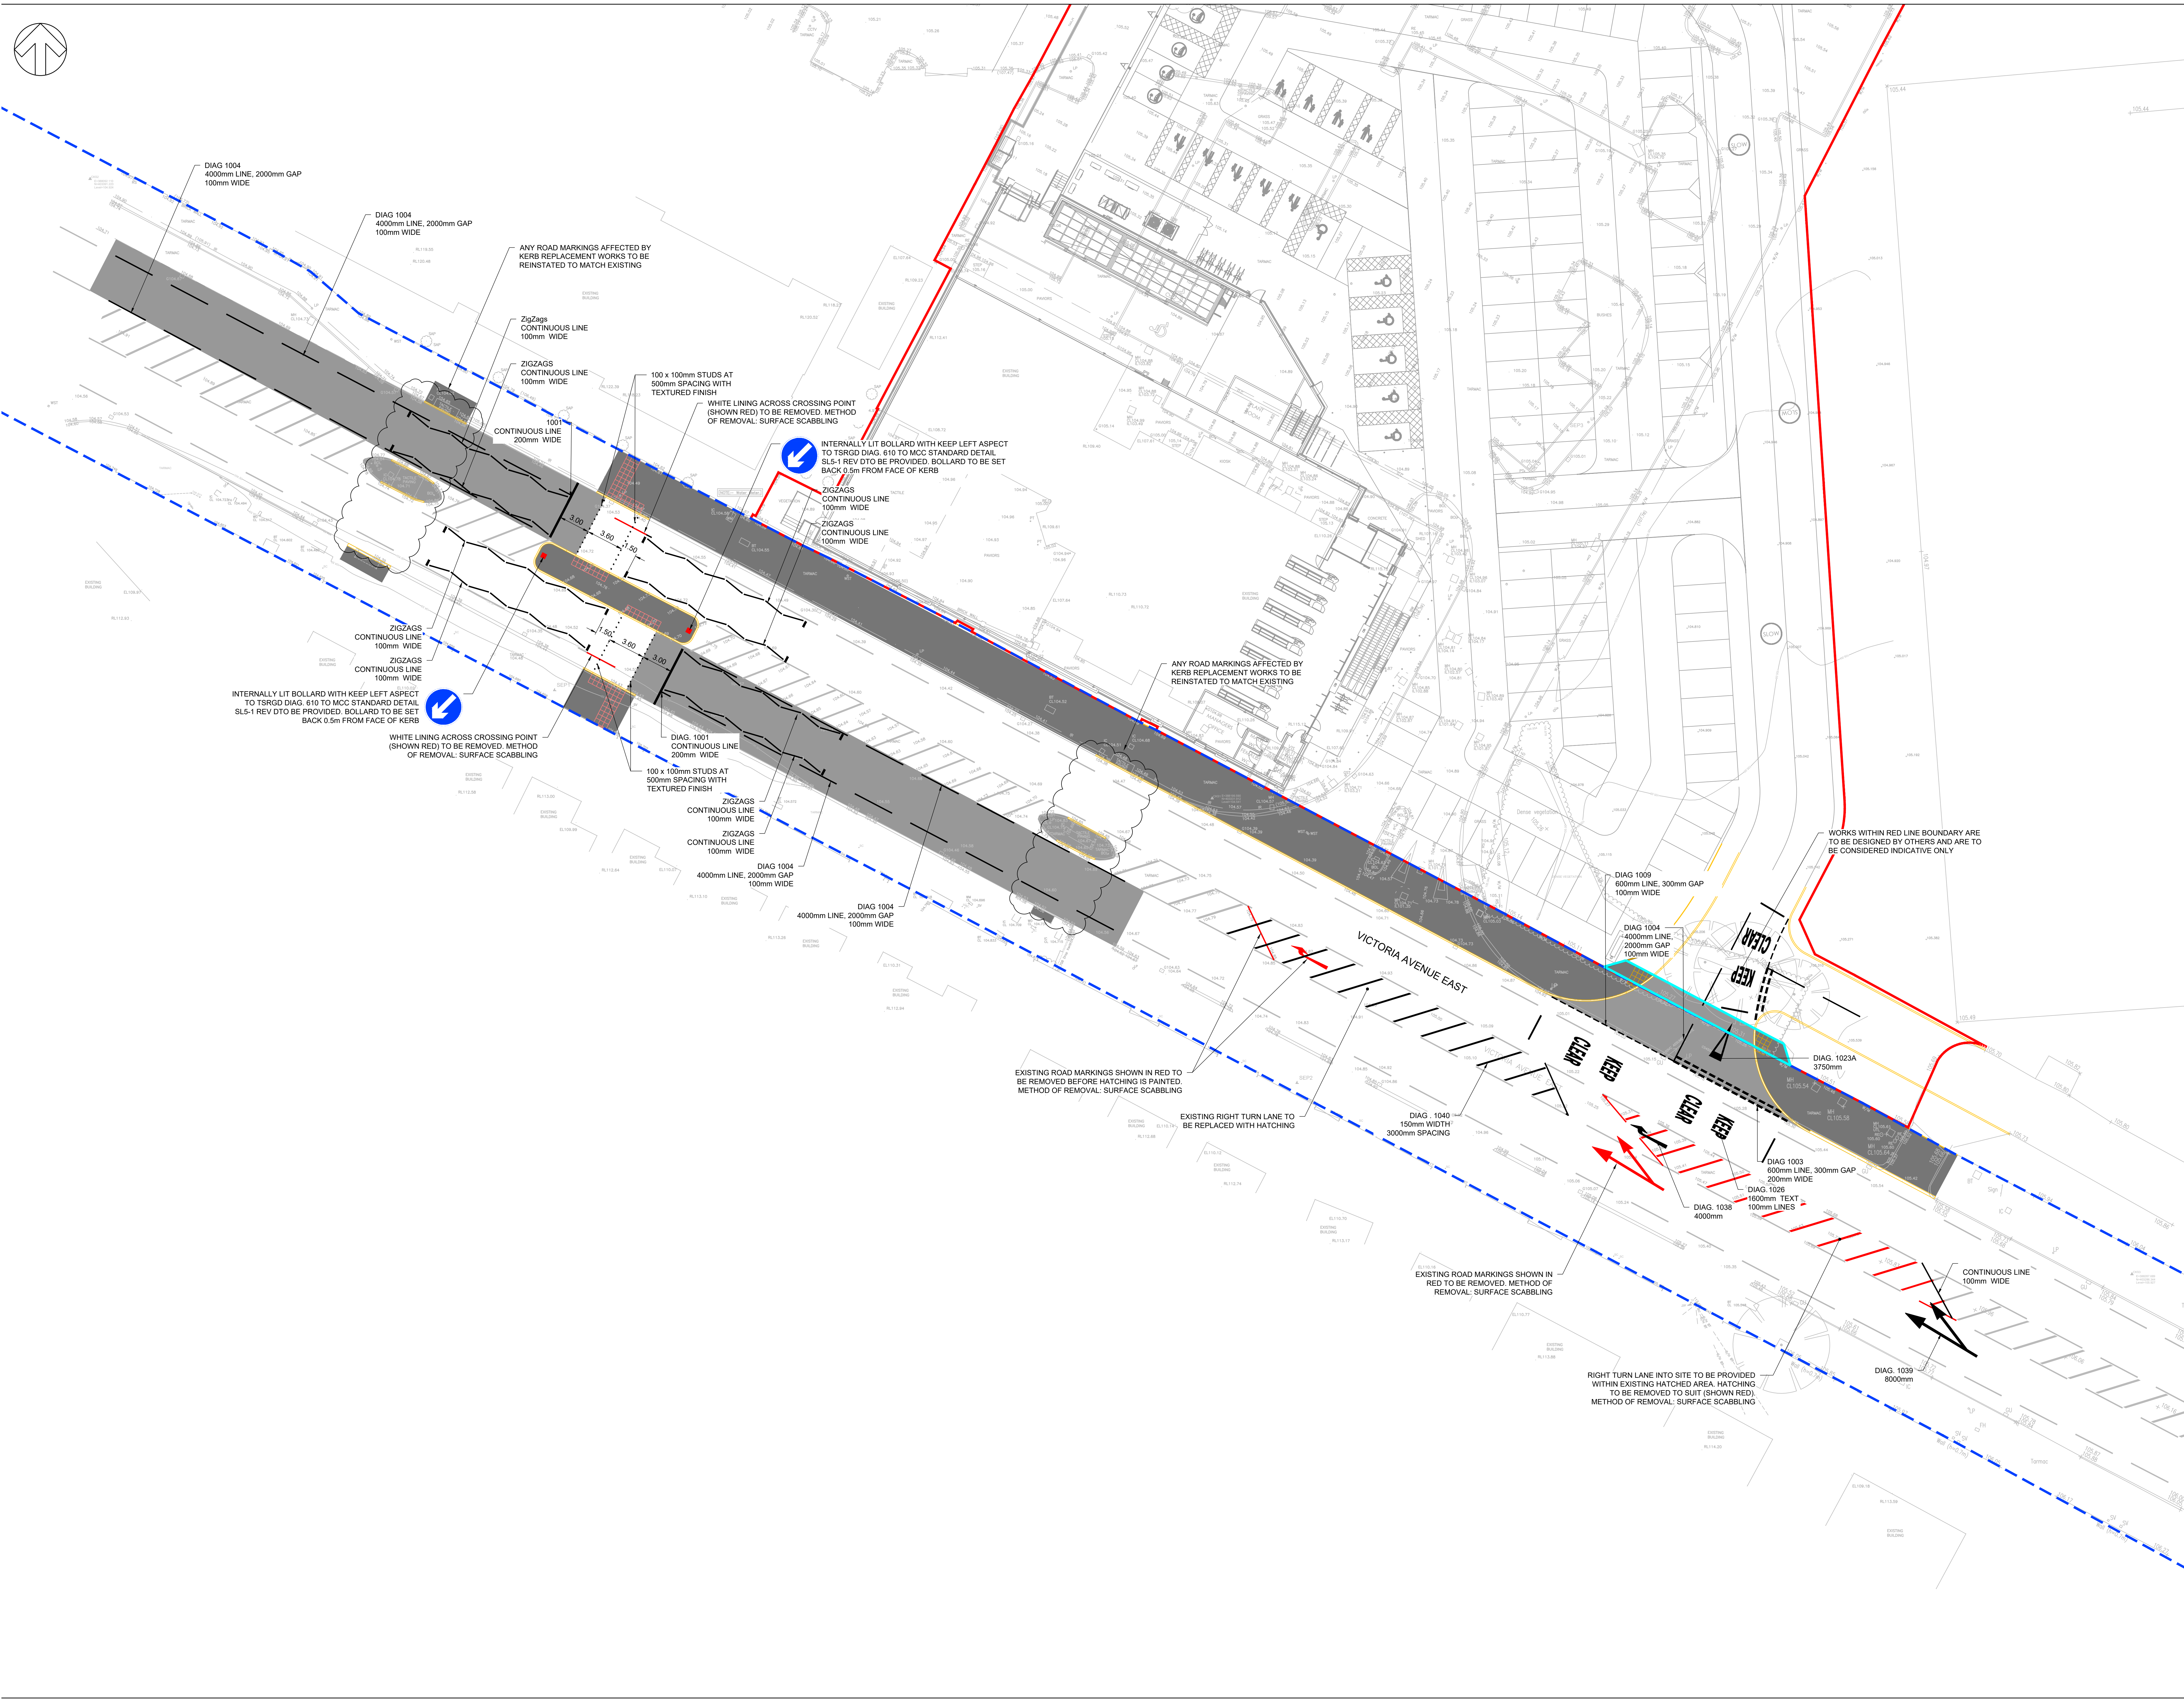


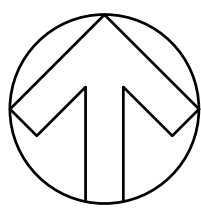

This drawing is the copyright of Cameron Rose Limited and may not be loaned, copied or reproduced in any way, or used for any other quote, tender or construction purposes without written consent of the company to do so.

Follow any figured dimensions - do not scale. IF IN DOUBT ASK.

NOTES

- THIS DRAWING IS TO BE READ IN CONJUNCTION WITH ALL OTHER RELEVANT ARCHITECTS, ENGINEERS AND SPECIALISTS DRAWINGS TOGETHER WITH THE APPROPRIATE SPECIFICATION
- ALL WORKS ARE TO BE CONSTRUCTED IN ACCORDANCE WITH MANCHESTER CITY COUNCIL DESIGN GUIDANCE
- IT IS THE CONTRACTOR'S RESPONSIBILITY TO CHECK ALL DIMENSIONS ON SITE. DIMENSIONS MUST NOT BE SCALED FROM THIS DRAWING. ANY DISCREPANCIES TO BE BROUGHT TO THE IMMEDIATE ATTENTION OF THE ARCHITECT IN WRITING.
- ALL DIMENSIONS AND LEVELS ARE IN METRES, UNLESS NOTED OTHERWISE.
- THE CONTRACTOR SHALL IMPLEMENT AND MAINTAIN THROUGHOUT THE DURATION OF THE CONTRACT A FULL TRAFFIC MANAGEMENT SYSTEM TO ENSURE SAFE PASSAGE OF VEHICLES/PEDESTRIANS IN THE VICINITY OF THE WORKS. ALL TRAFFIC SIGNS, SIGNALS, BARRIERS ETC. SHALL BE IN ACCORDANCE WITH CHAPTER 8 OF THE TRAFFIC SIGNS MANUAL
- ALL SIGNAGE AND ROAD MARKINGS TO BE IN ACCORDANCE WITH TSRGD 2016 AND THE TRAFFIC SIGNS MANUAL

KEY

- SITE BOUNDARY
- EXISTING HIGHWAY BOUNDARY
- AREA TO BE OFFERED UP FOR ADOPTION
- PROPOSED KERB LINE
- 450 X 450 BLISTER TACTILE PAVING (BUFF COLOUR)
- 450 X 450 BLISTER TACTILE PAVING (RED COLOUR)
- INTERNALLY LIT BOLLARD WITH KEEP LEFT ASPECT TO TSRGD DIAG. 610 TO MCC STANDARD DETAIL SL5-1 REV D

WORKS WITHIN RED LINE BOUNDARY ARE TO BE DESIGNED BY OTHERS AND ARE TO BE CONSIDERED INDICATIVE ONLY

EXISTING ROAD MARKINGS SHOWN IN RED TO BE REMOVED BEFORE HATCHING IS PAINTED. METHOD OF REMOVAL: SURFACE SCABBLING

EXISTING RIGHT TURN LANE TO BE REPLACED WITH HATCHING

EXISTING ROAD MARKINGS SHOWN IN RED TO BE REMOVED. METHOD OF REMOVAL: SURFACE SCABBLING

RIGHT TURN LANE INTO SITE TO BE PROVIDED WITHIN EXISTING HATCHED AREA. HATCHING TO BE REMOVED TO SUIT (SHOWN RED). METHOD OF REMOVAL: SURFACE SCABBLING

SECTION 278 DRAWING LIST

DRAWING NUMBER	TITLE
562/01/02	GENERAL ARRANGEMENT
562/01/03	PAVEMENT CONSTRUCTION, KERBING AND STREET FURNITURE
562/01/04	FINISHED SURFACE LEVELS
562/01/05	LONGITUDINAL AND CROSS SECTIONS
562/01/06	ROAD MARKINGS AND SIGNAGE
562/01/07	DRAINAGE AND SERVICES
562/01/08	CONSTRUCTION DETAILS
562/01/09	SITE CLEARANCE
562/01/10	RISK MANAGEMENT
562/01/11	SWEPT PATH ANALYSIS

Revision History

Rev	Description	Date
P1	ISSUED FOR TECHNICAL APPROVAL	07/11/22
P2	UPDATED FOLLOWING MCC COMMENTS	10/02/23
P3	STOP LINES EXTENDED TO SUIT RSA2	21/03/23

Client: Aldi Stores Limited

Project: Victoria Avenue East Moston

Drawing title: Section 278 Works Road Markings and Signage

Scale(s): 1:200@A4 date: 31/10/22

Drawing number: 562/01/06

Drawn by: TS

Checked: LIM

Refs: X Kerb
X Proposed Works
X Proposed Site Layout
X Road Markings
X Site Boundary
X Type 20

Status: TECH APPROVAL

Rev: F3

DATE PRINTED: