
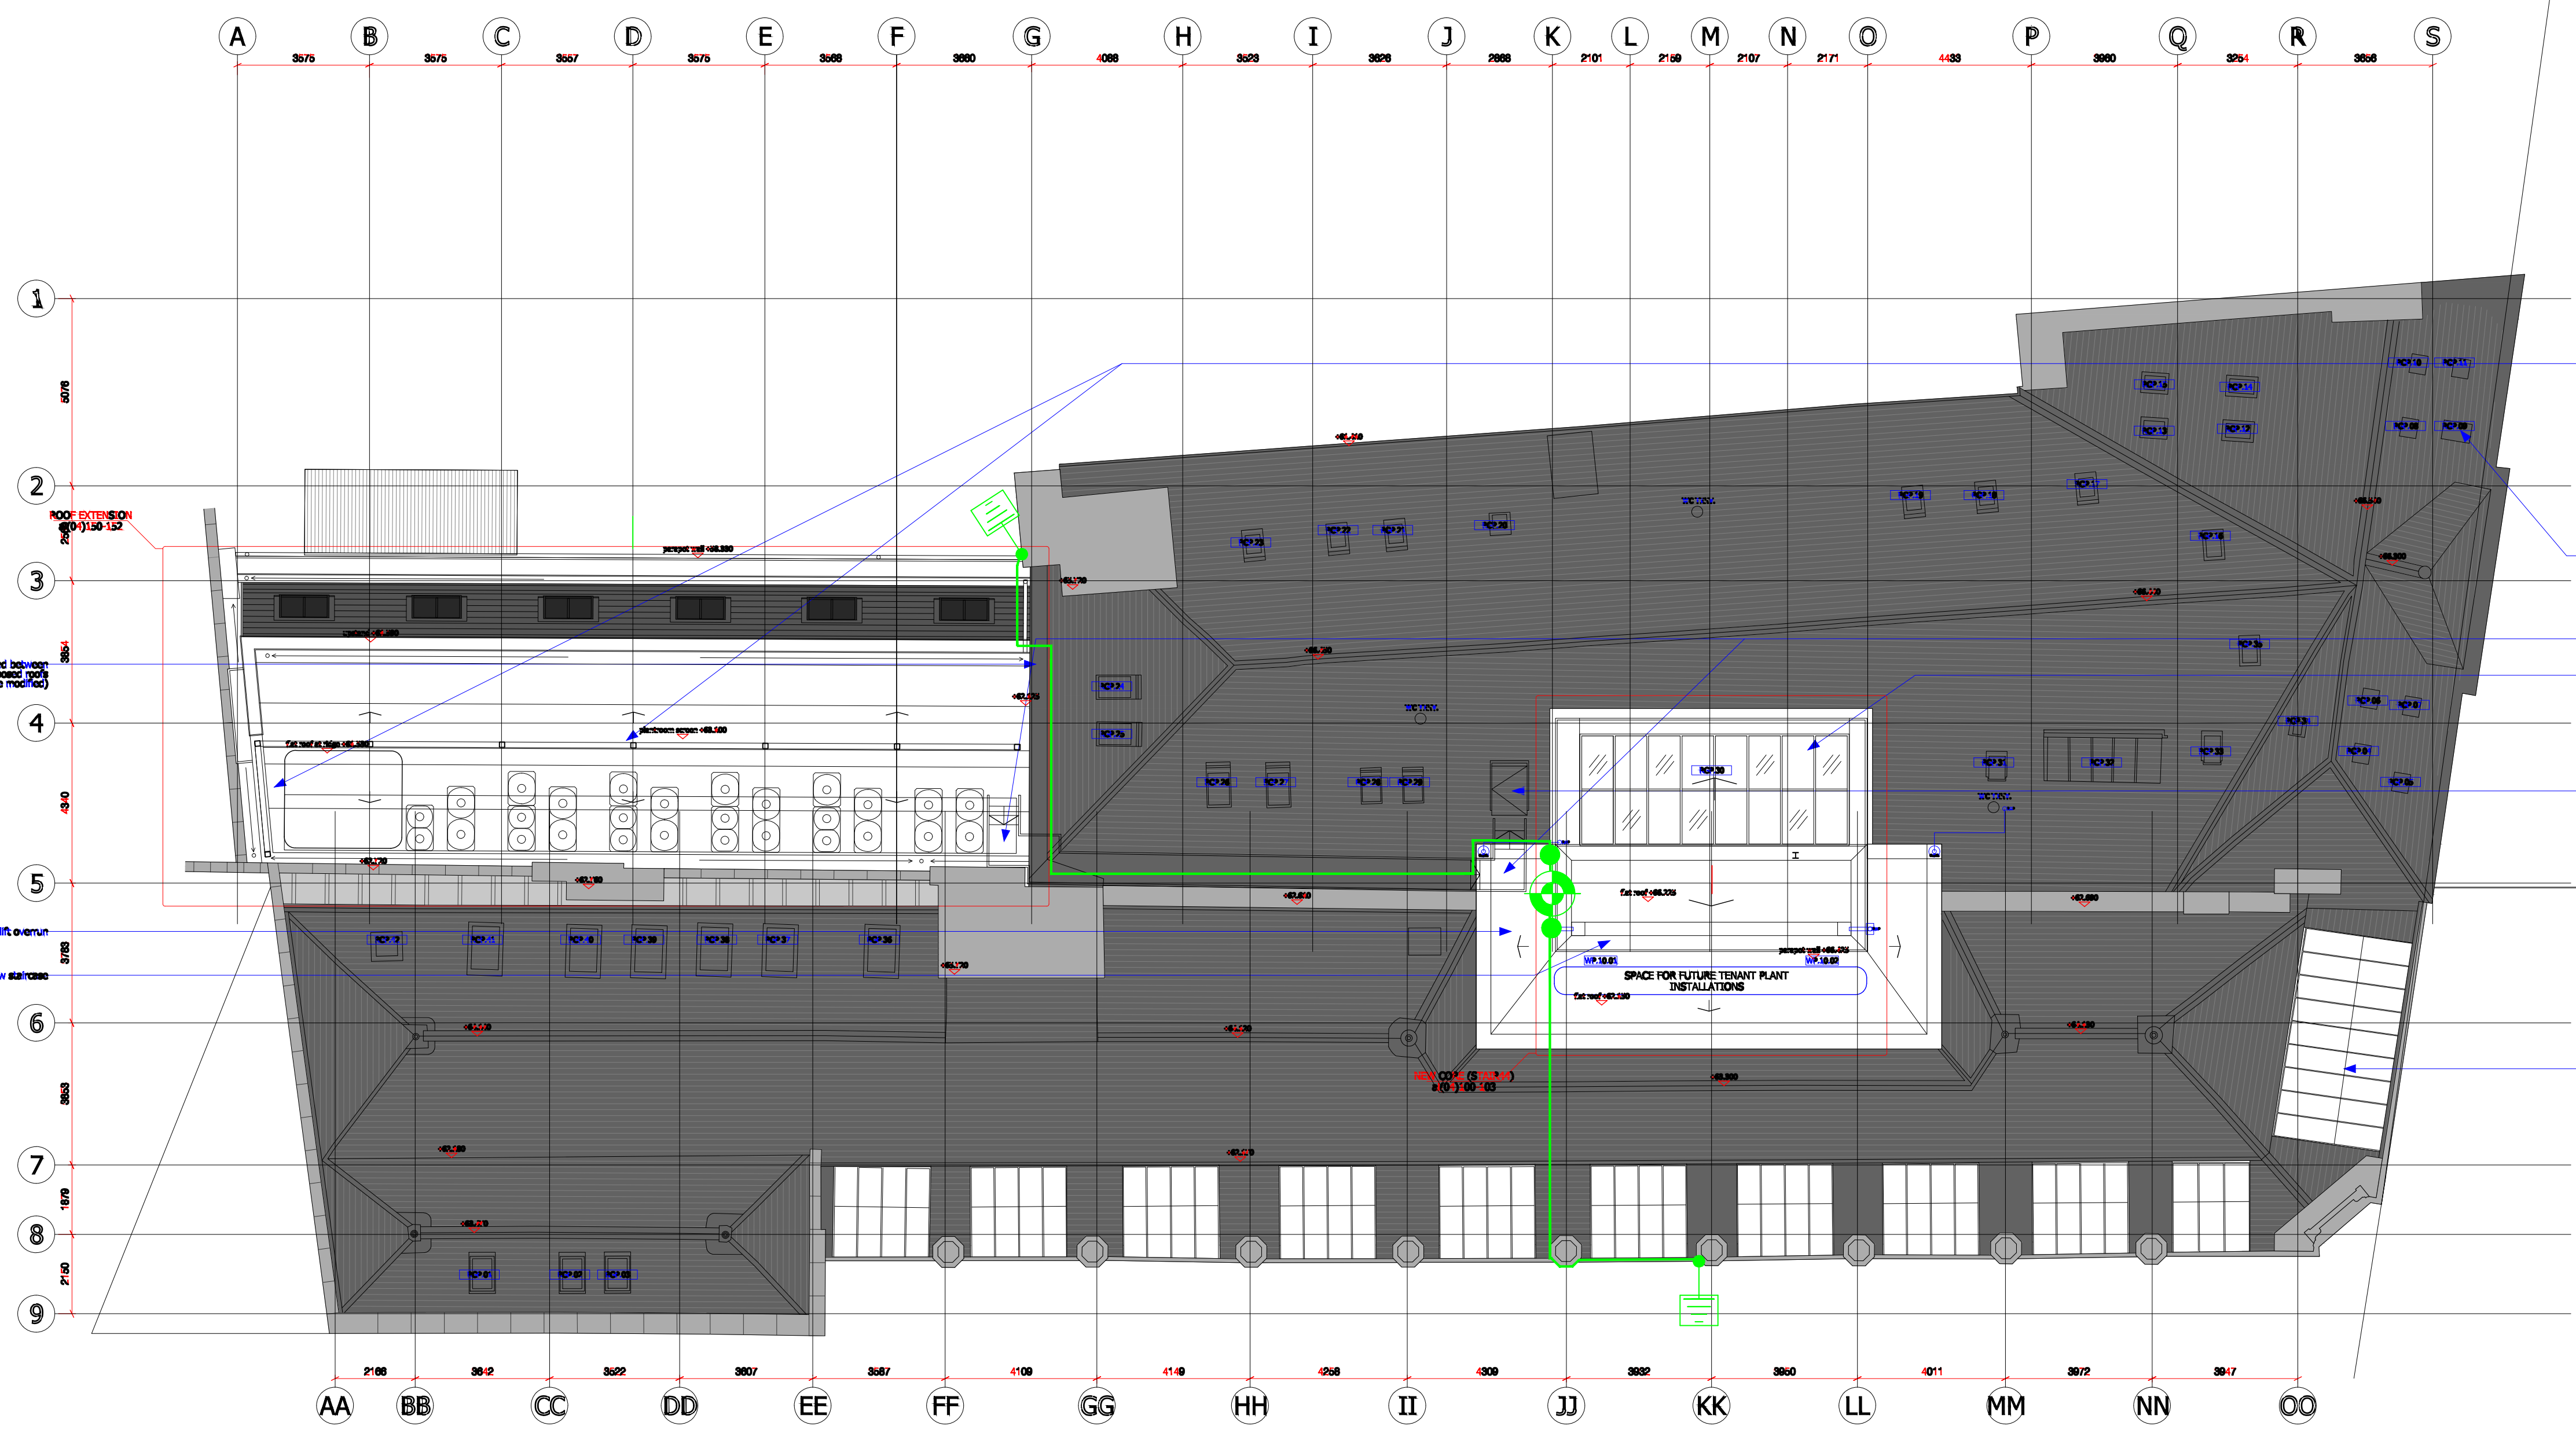


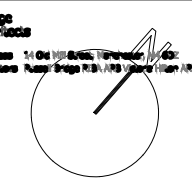

Notes

Legend

- SURFACE-MOUNTED 25x3mm PVC SHEATHED ALUMINIUM LINK CONDUCTOR POSITION FIXED VERTICALLY @ 1000mm CENTRES.
- 2000mm ESE AIR TERMINATION FINIAL
- SURFACE-MOUNTED 25x3mm PVC SHEATHED ALUMINIUM TAPE SECURED @ 1000mm CENTRES.
- 10mm PVC SHEATHED ALUMINIUM DOWN CONDUCTOR POSITION/EARTH TERMINATION

Rev	Date	Init	Details
P02	10/1/22	NG	Revised to incl architects comments
P03	25/1/22	DO	Reduced Height of ESE to 2000mm
P04	04/02/22	NG	Moved ESE to Side Mounted Location



Alma House
Grimshaw Lane
Middleton
Manchester
M24 1GQ

best

Brooke Edgley Specialist Technical Services Ltd
Client: KEY INTEGRATED SERVICES LIMITED

Project title:
ESE LIGHTNING PROTECTION SYSTEM

Project Name:
40-46 PRINCESS STREET

Location:
MANCHESTER

DWG No.
NG_DF_35252_P04_SP_LP

Date: 28.10.22 Project No: 14-9691

Drawn by: NG Checked by: DF

Scale: NTS @ A1 Rev: P04

Status: SYSTEM PROPOSALS