



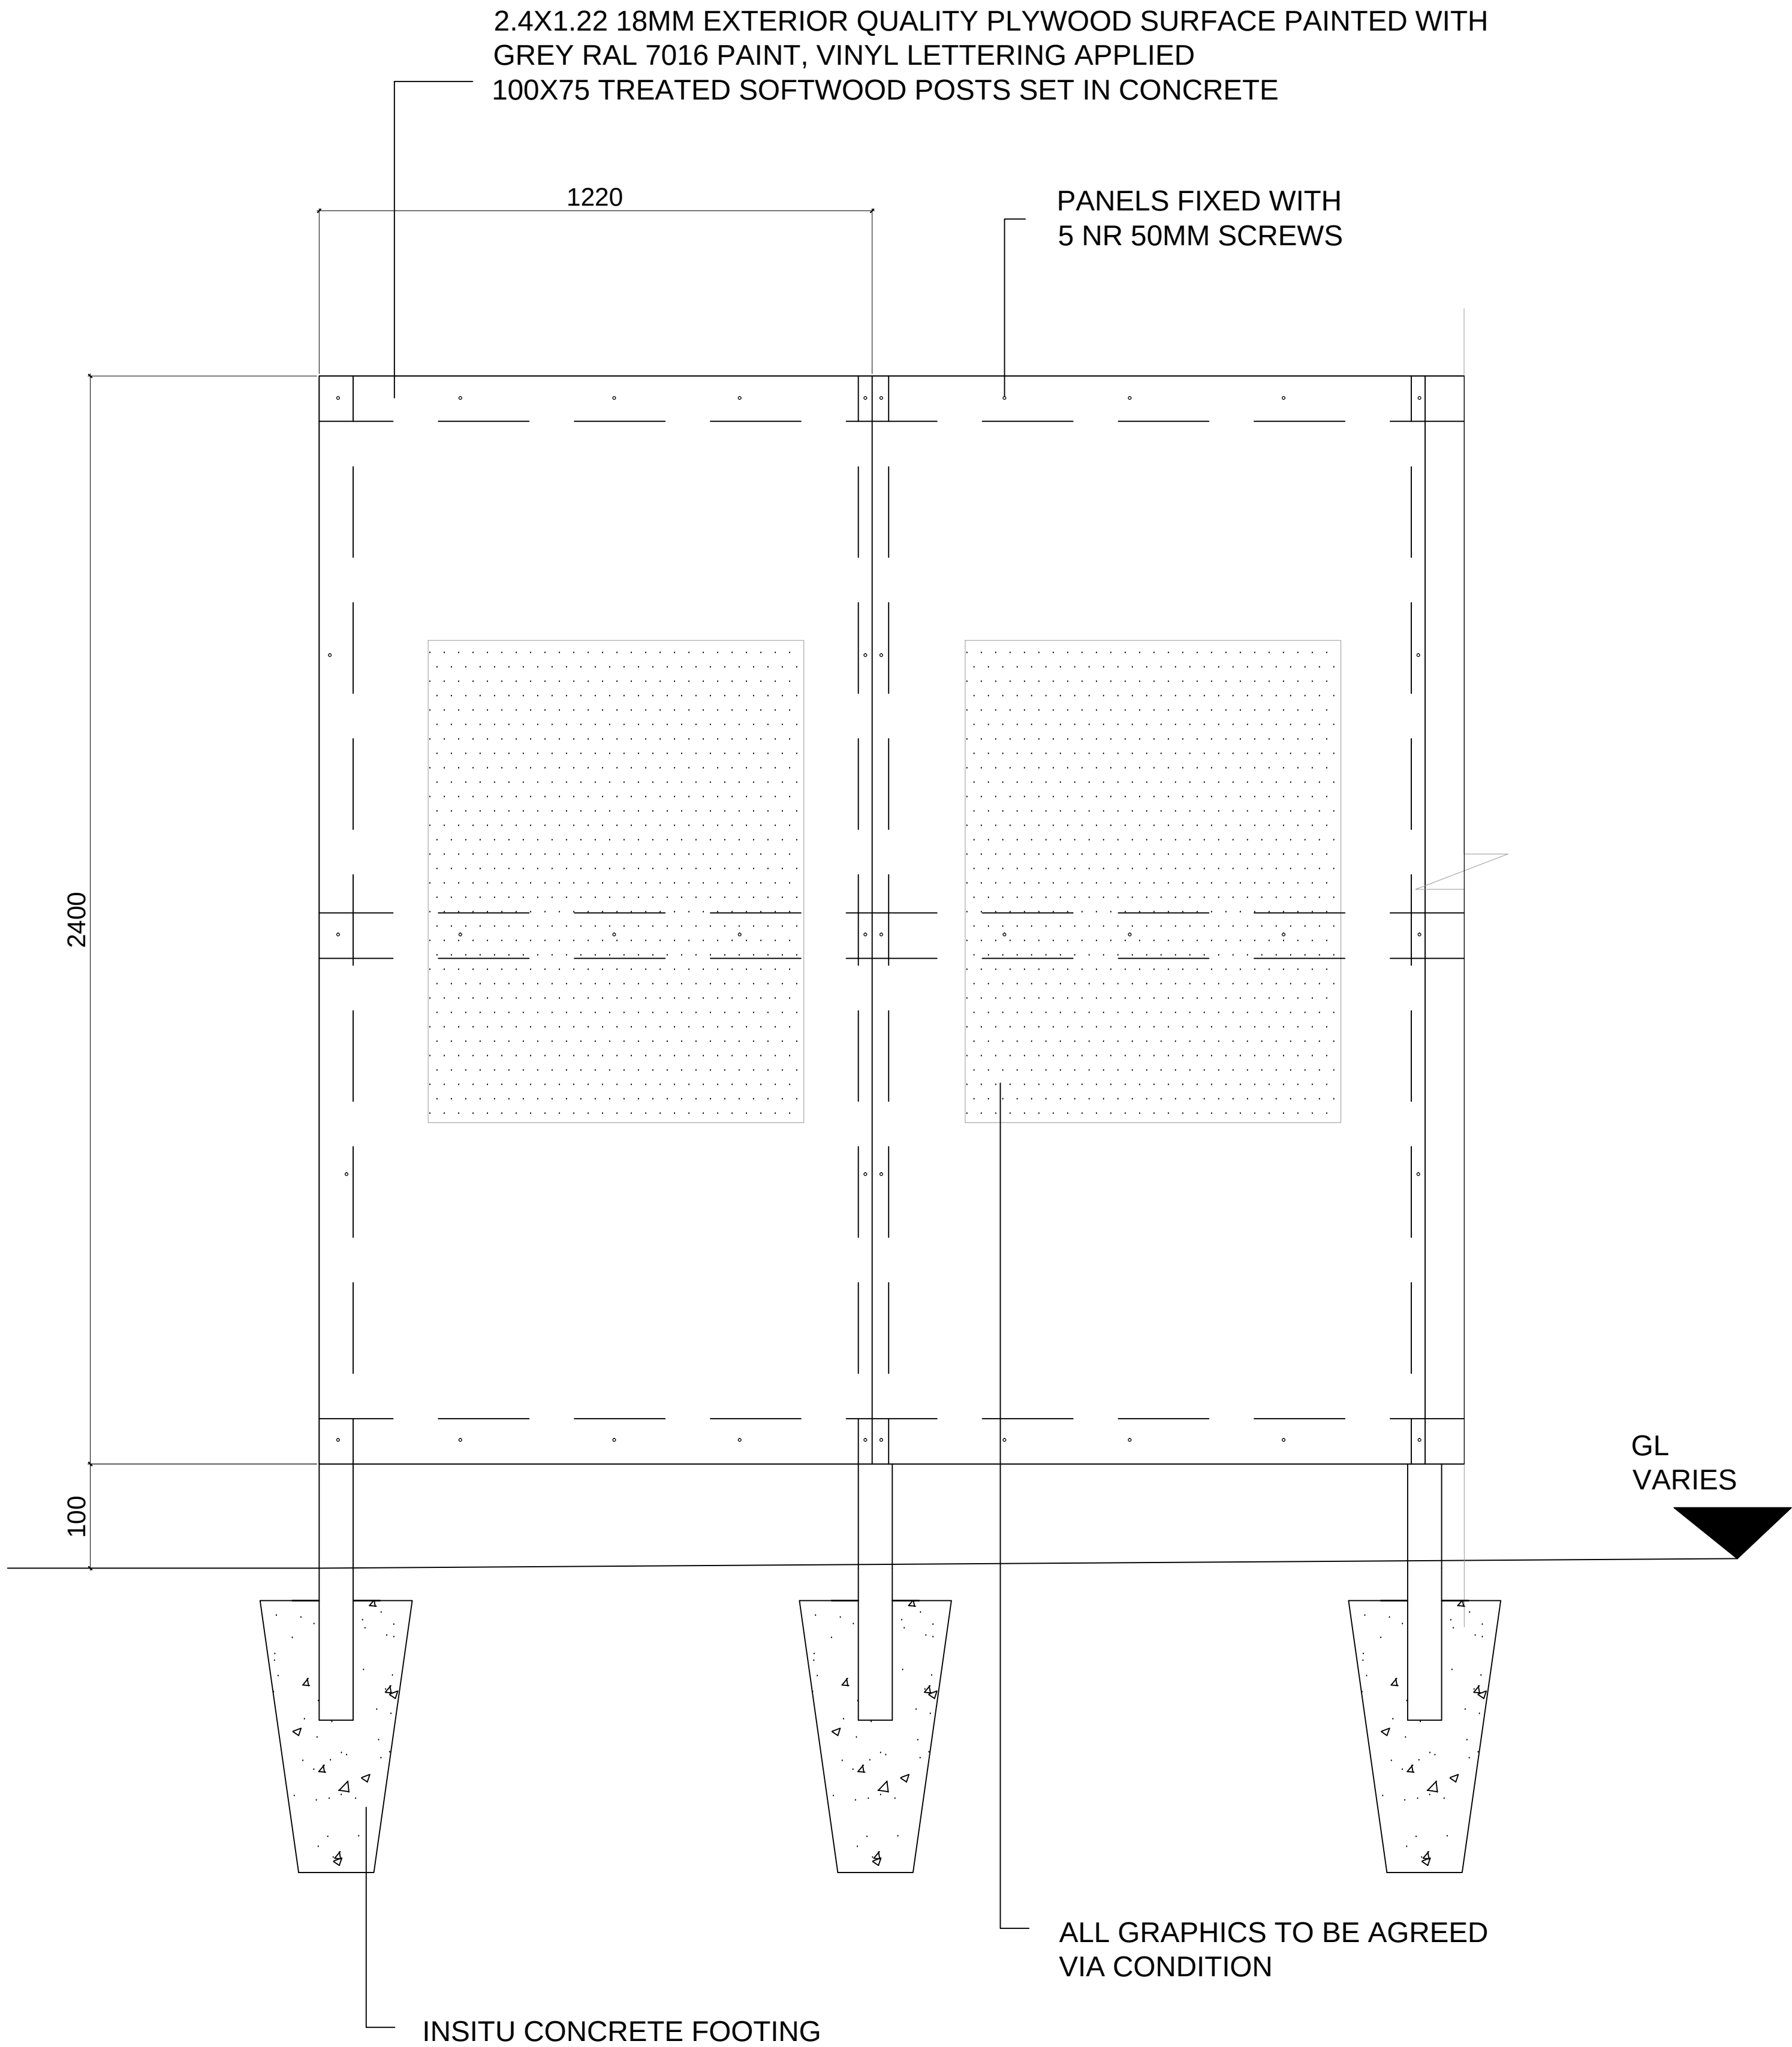

DETAIL ELEVATION 1:10

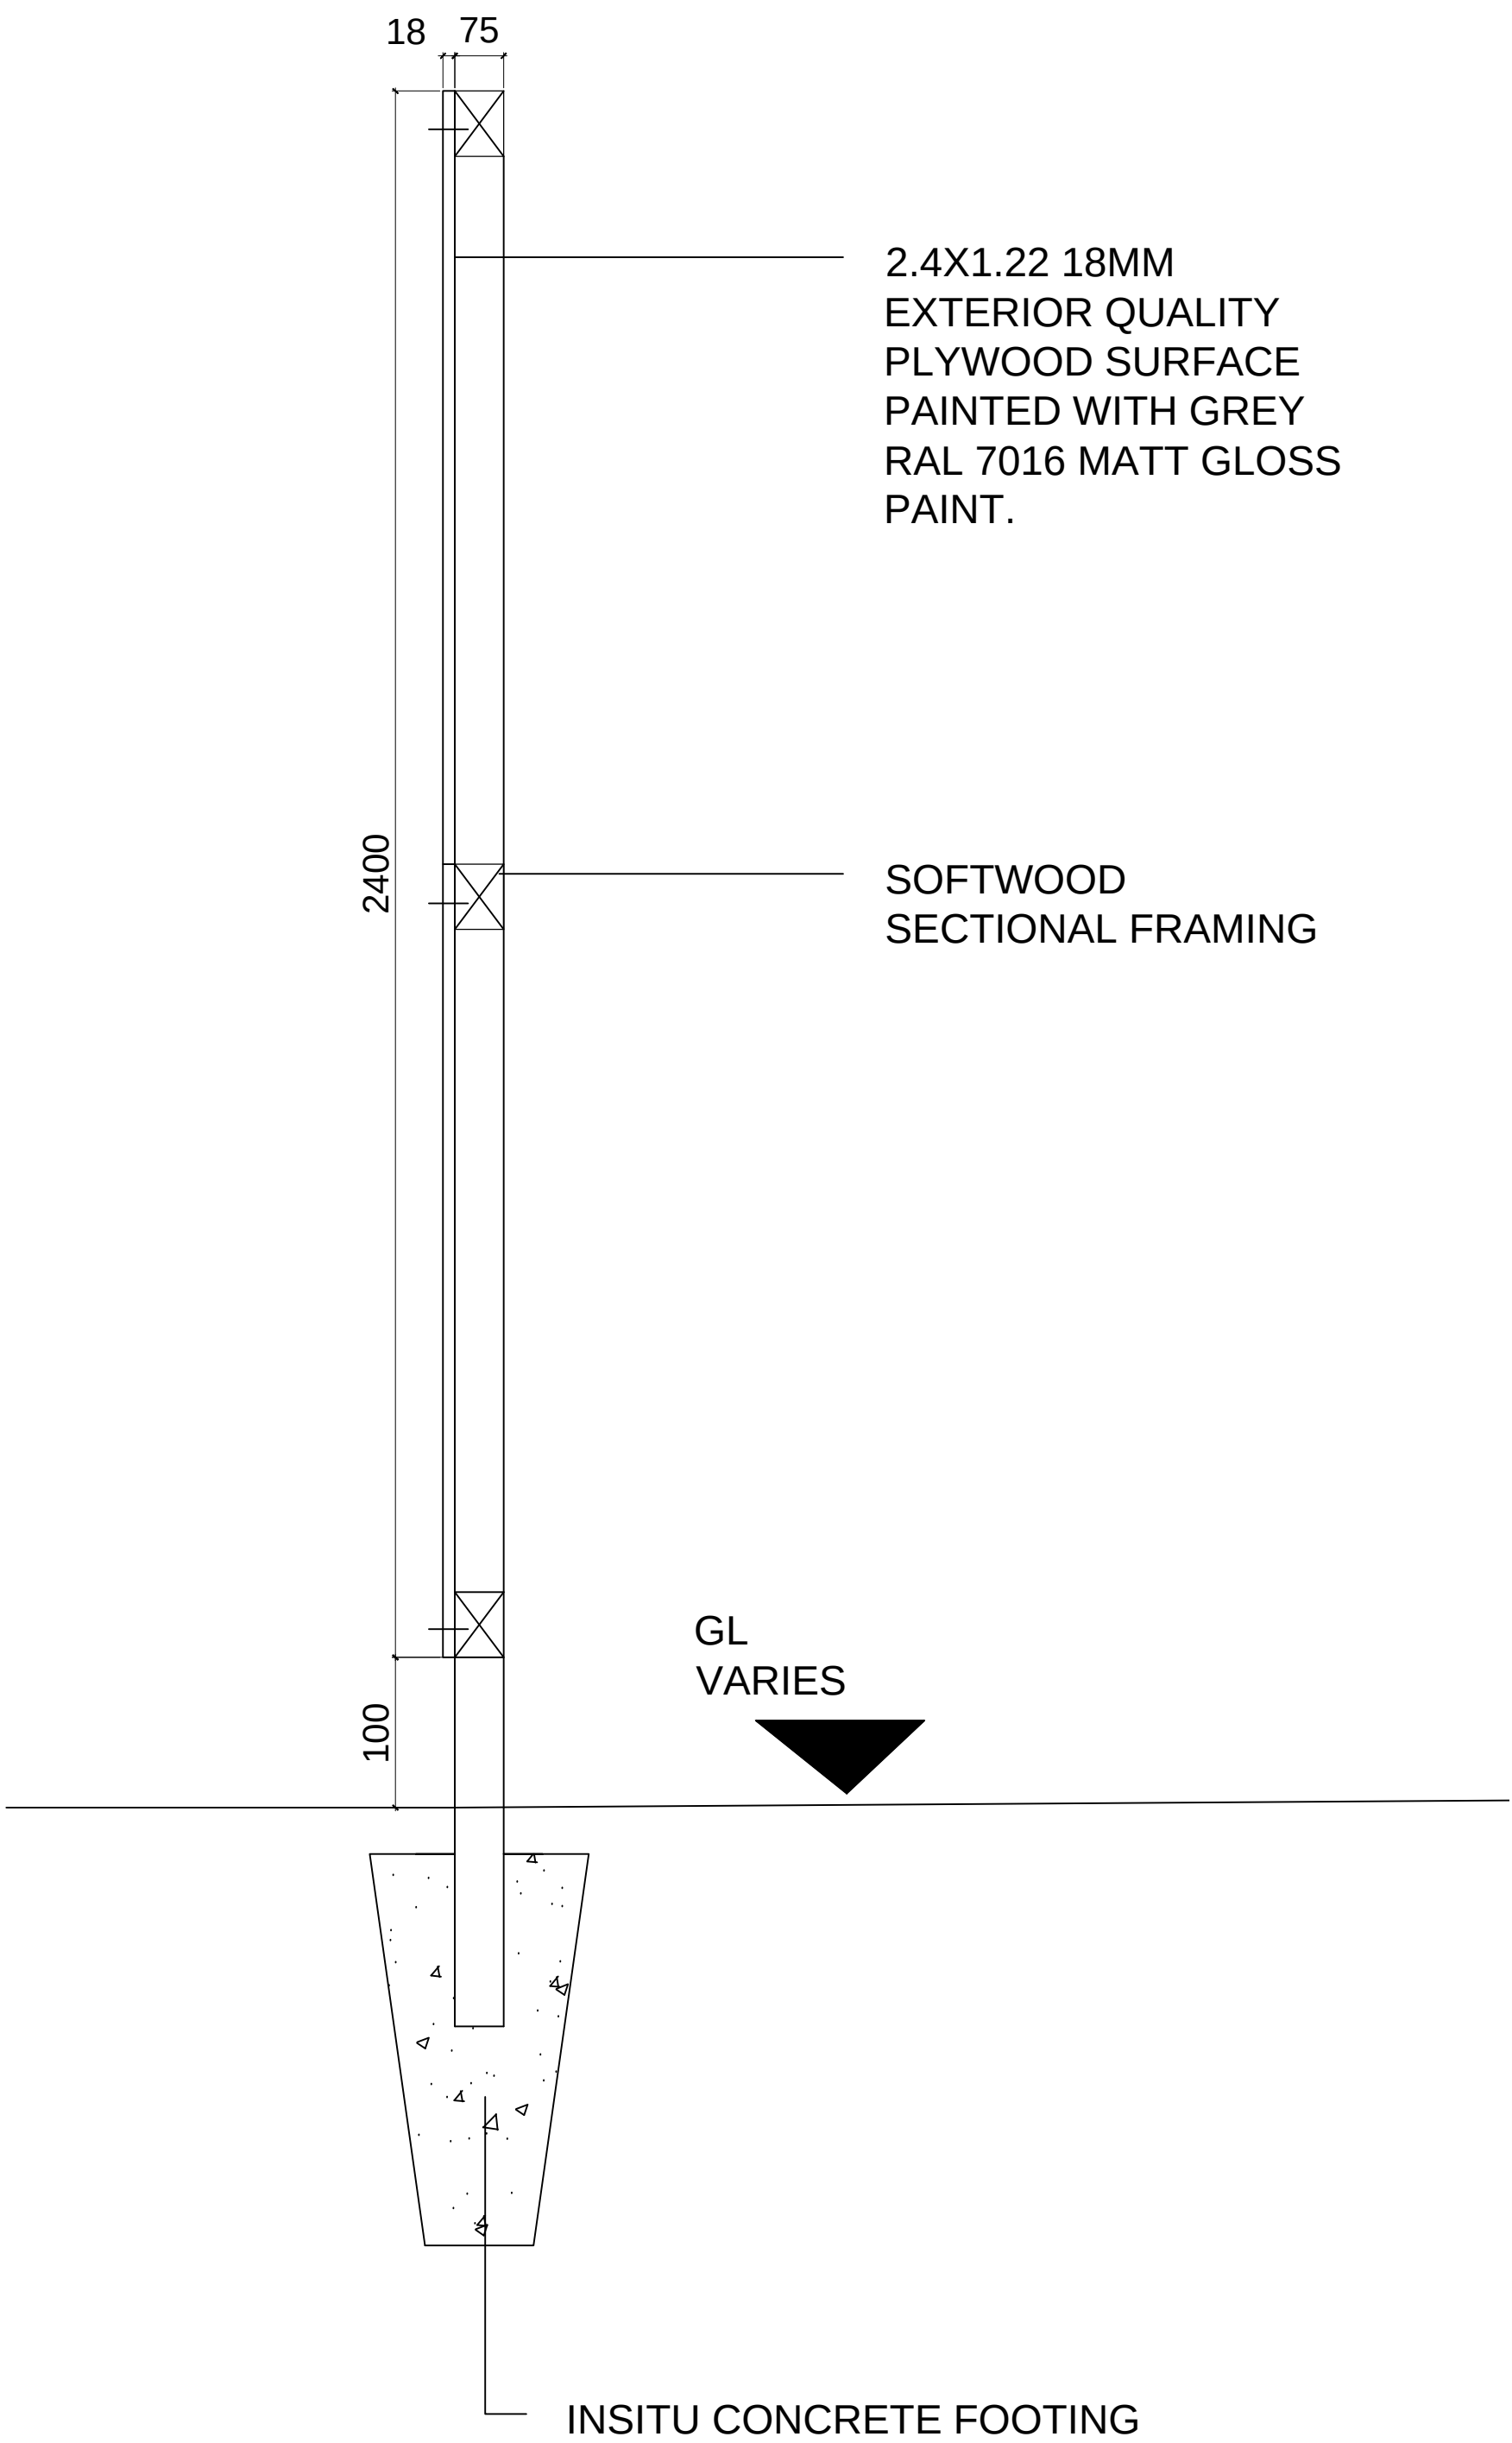

SECTION A-A 1:10

- notes
1. DO NOT SCALE FROM THIS DRAWING - USE FIGURED DIMENSIONS ONLY
 2. TO BE READ IN CONJUNCTION WITH ALL OTHER CONSULTANTS / SPECIALISTS DRAWINGS. REPORT ANY DISCREPANCIES BEFORE AFFECTED WORK COMMENCES
 3. ALL SETTING OUT DIMENSIONS TO BE CHECKED ON SITE BY CONTRACTOR BEFORE WORK COMMENCES

THIS IS A DESIGN INTENT DRAWING ONLY SUITABLE FOR THE PURPOSES OF ATTAINING PLANNING PERMISSION. SUB CONTRACTOR TO UNDERTAKE A TEMPORARY WORKS DESIGN OF THE TIMBER FENCE TO ENSURE INTEGRITY AND RESISTANCE TO WIND LOADING PRIOR TO INSTALLATION. THE DEPTH AND SIZE OF CONCRETE FOOTING IS TO BE ESTABLISHED ONSITE BY THE SUB-CONTRACOR INCLUDING ALL NECESSARY EMBEDMENT DEPTH OF POST TO SUIT THE RELEVANT GROUND CONDITIONS.

rev. description

U&i plc

client

MAYFIELD SITE COMPOUND

project

1. TYPICAL SECTION / DETAIL

drawing title

drawing number 20352_SK500

revision -

drawing status PLANNING

scale 1:10 @A1

date 21.1.20

drawn by SK

checked by SG

seven

Seven Architecture offices at:
Oxford Place, 61 Oxford Street, **MANCHESTER**, M1 6EQ
t: 0161 238 9655
Clarendon House, Victoria Avenue, **HARROGATE**, North Yorks, HG1 1DY
t: 01423 709 807
Galeri 6, Disc Victoria, **CAERNARFON**, Gwynedd, LL55 1SQ
t: 01298 685 253
e: info@sevenarchitecture.co.uk
www.sevenarchitecture.co.uk