


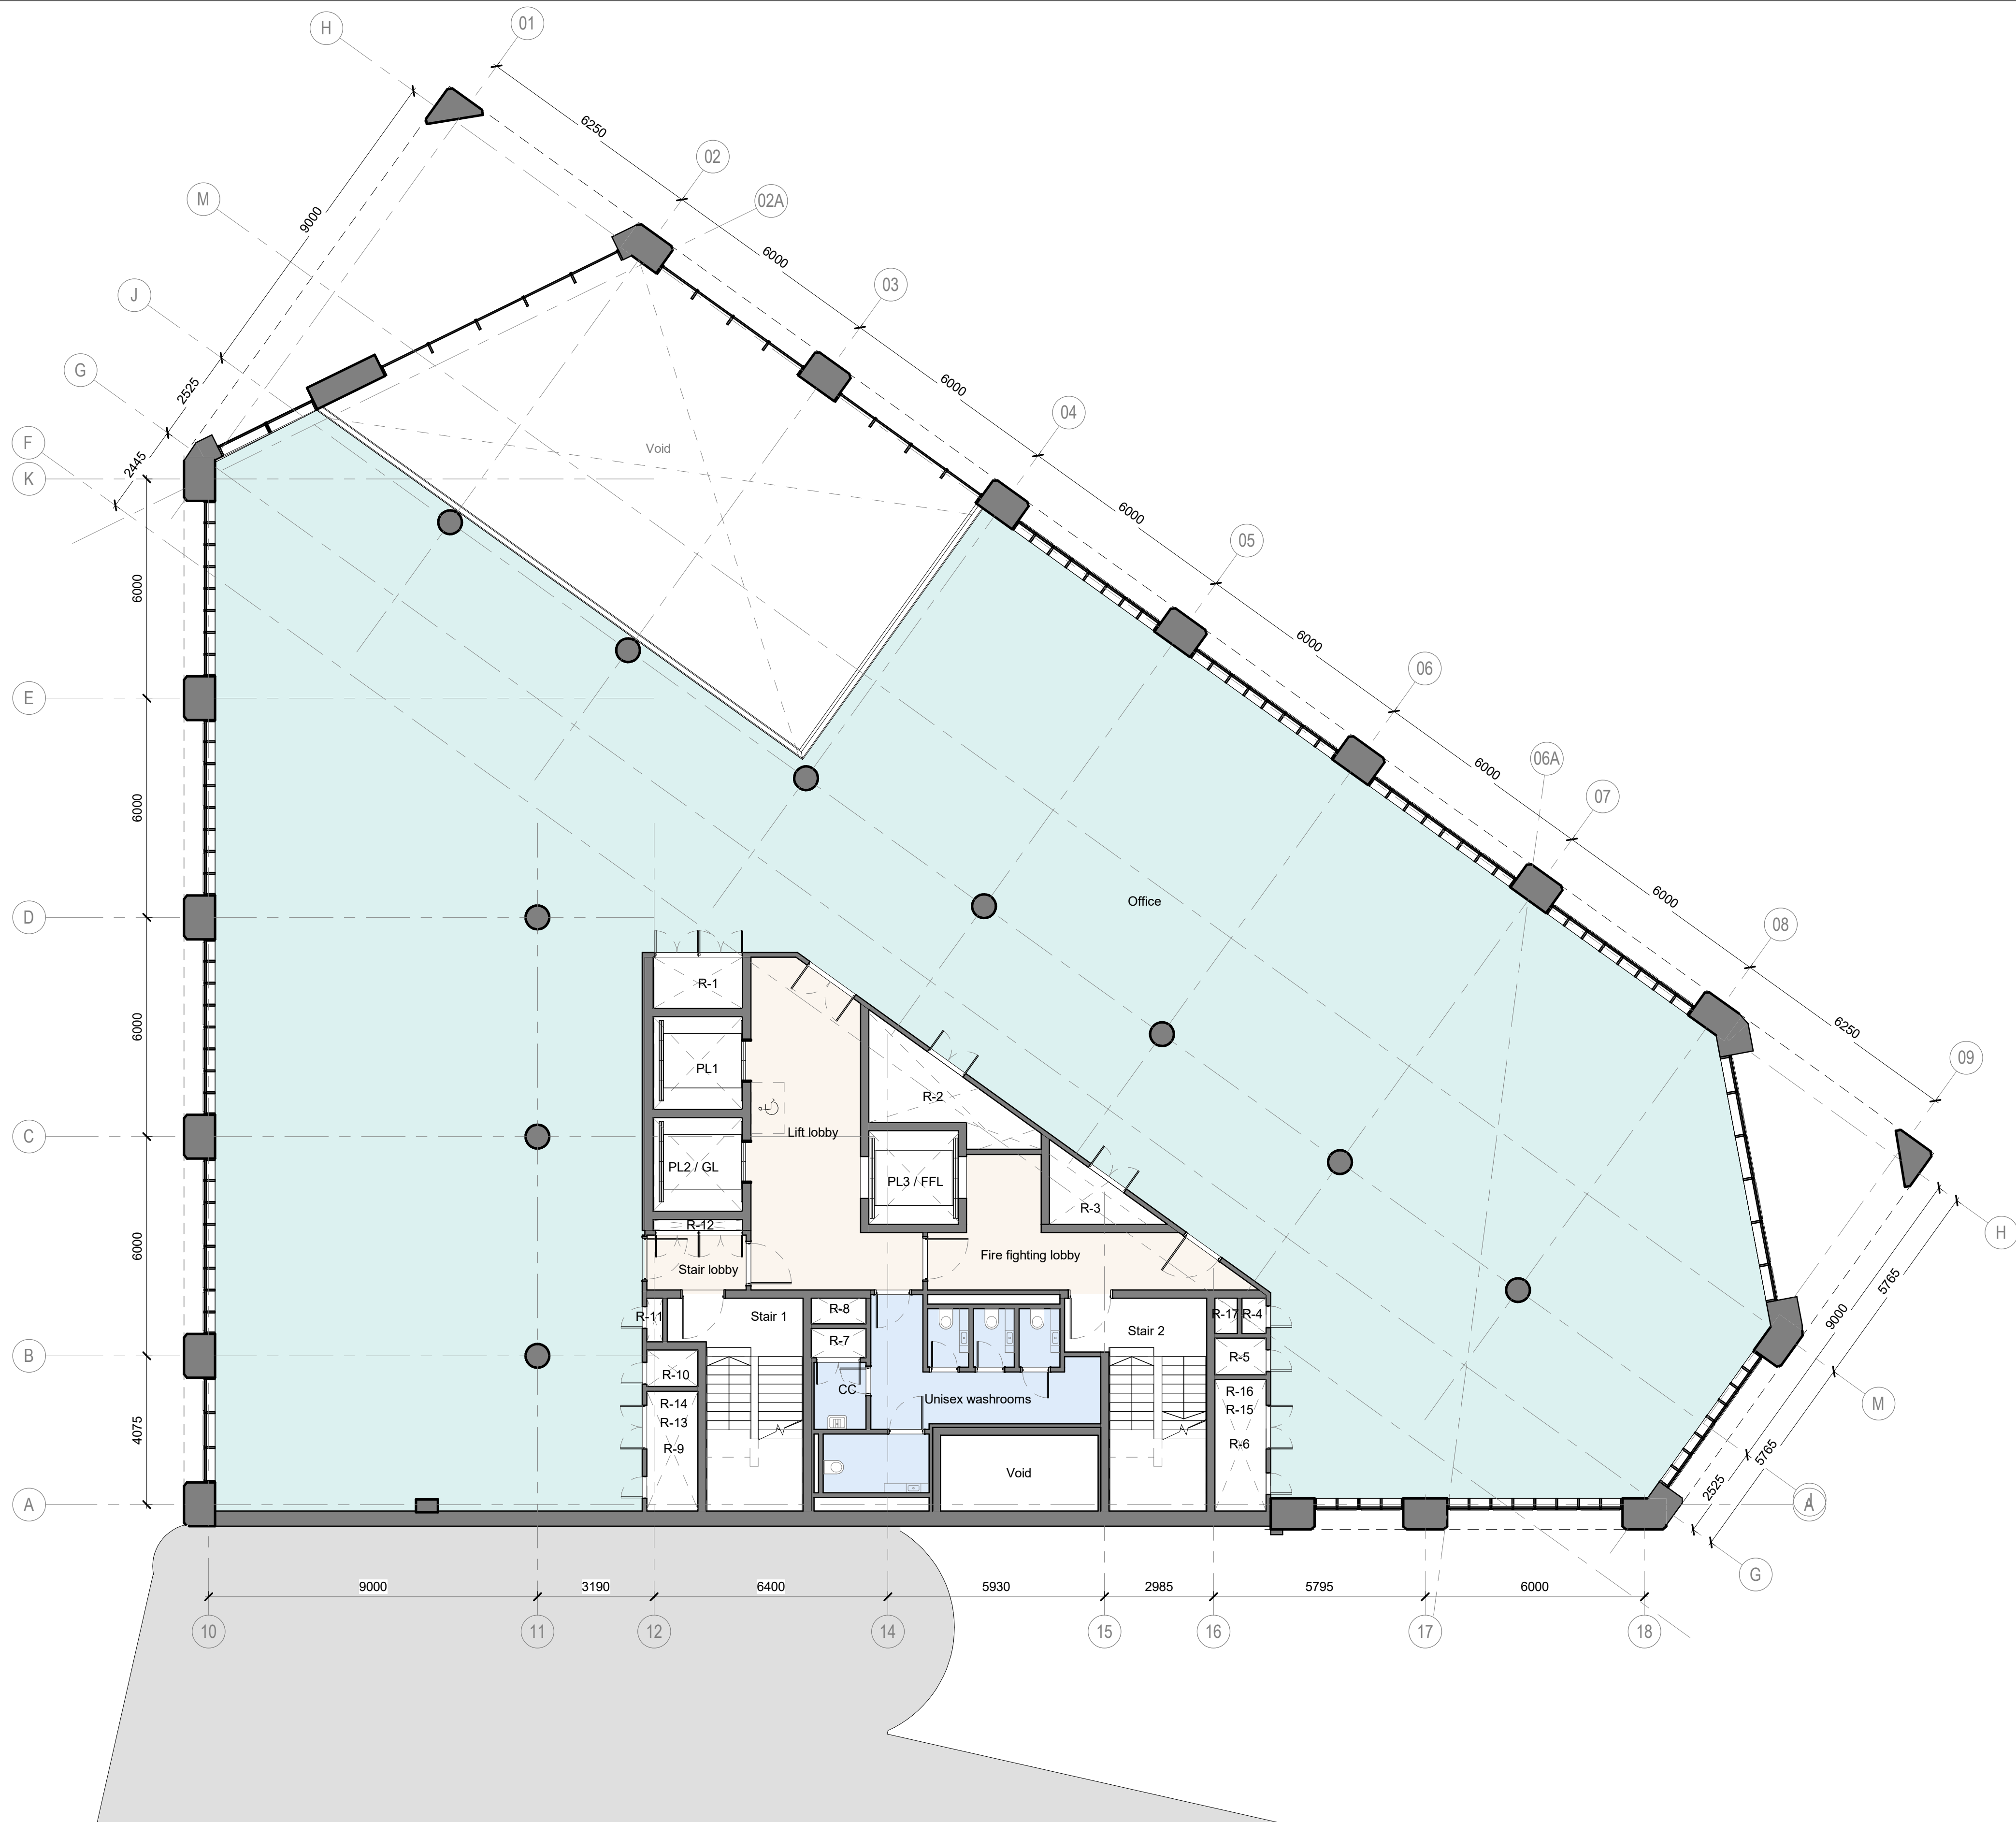

Rev	Date	Revision	By	Chk	Notes
\	190920	Issued for Planning	KC	AL	
A	191216	Issued for Planning Addendum	JY	AL	
B	230609	Issued for Planning	HB	AL	



BENNETTS ASSOCIATES

31 Booth Street, Second Floor, Manchester M2 4AF
T +44 (0)161 674 0135 • www.bennettsassociates.com
E manchester@bennettsassociates.com
For Bennetts Associates' electronic information issue disclaimer

Project
Baring Street Office 1
Mayfield Partnership

Drawing Title
Planning
First floor / mezzanine plan
Proposed

Drawing Number
1811-BA-XX-01-DR-A-P-0101

Revision/Suitability
B

Scale @ A3
1:200

Scale @ A1
1:100

Revision Date
230609

YY MM DD

Project No. 1811