


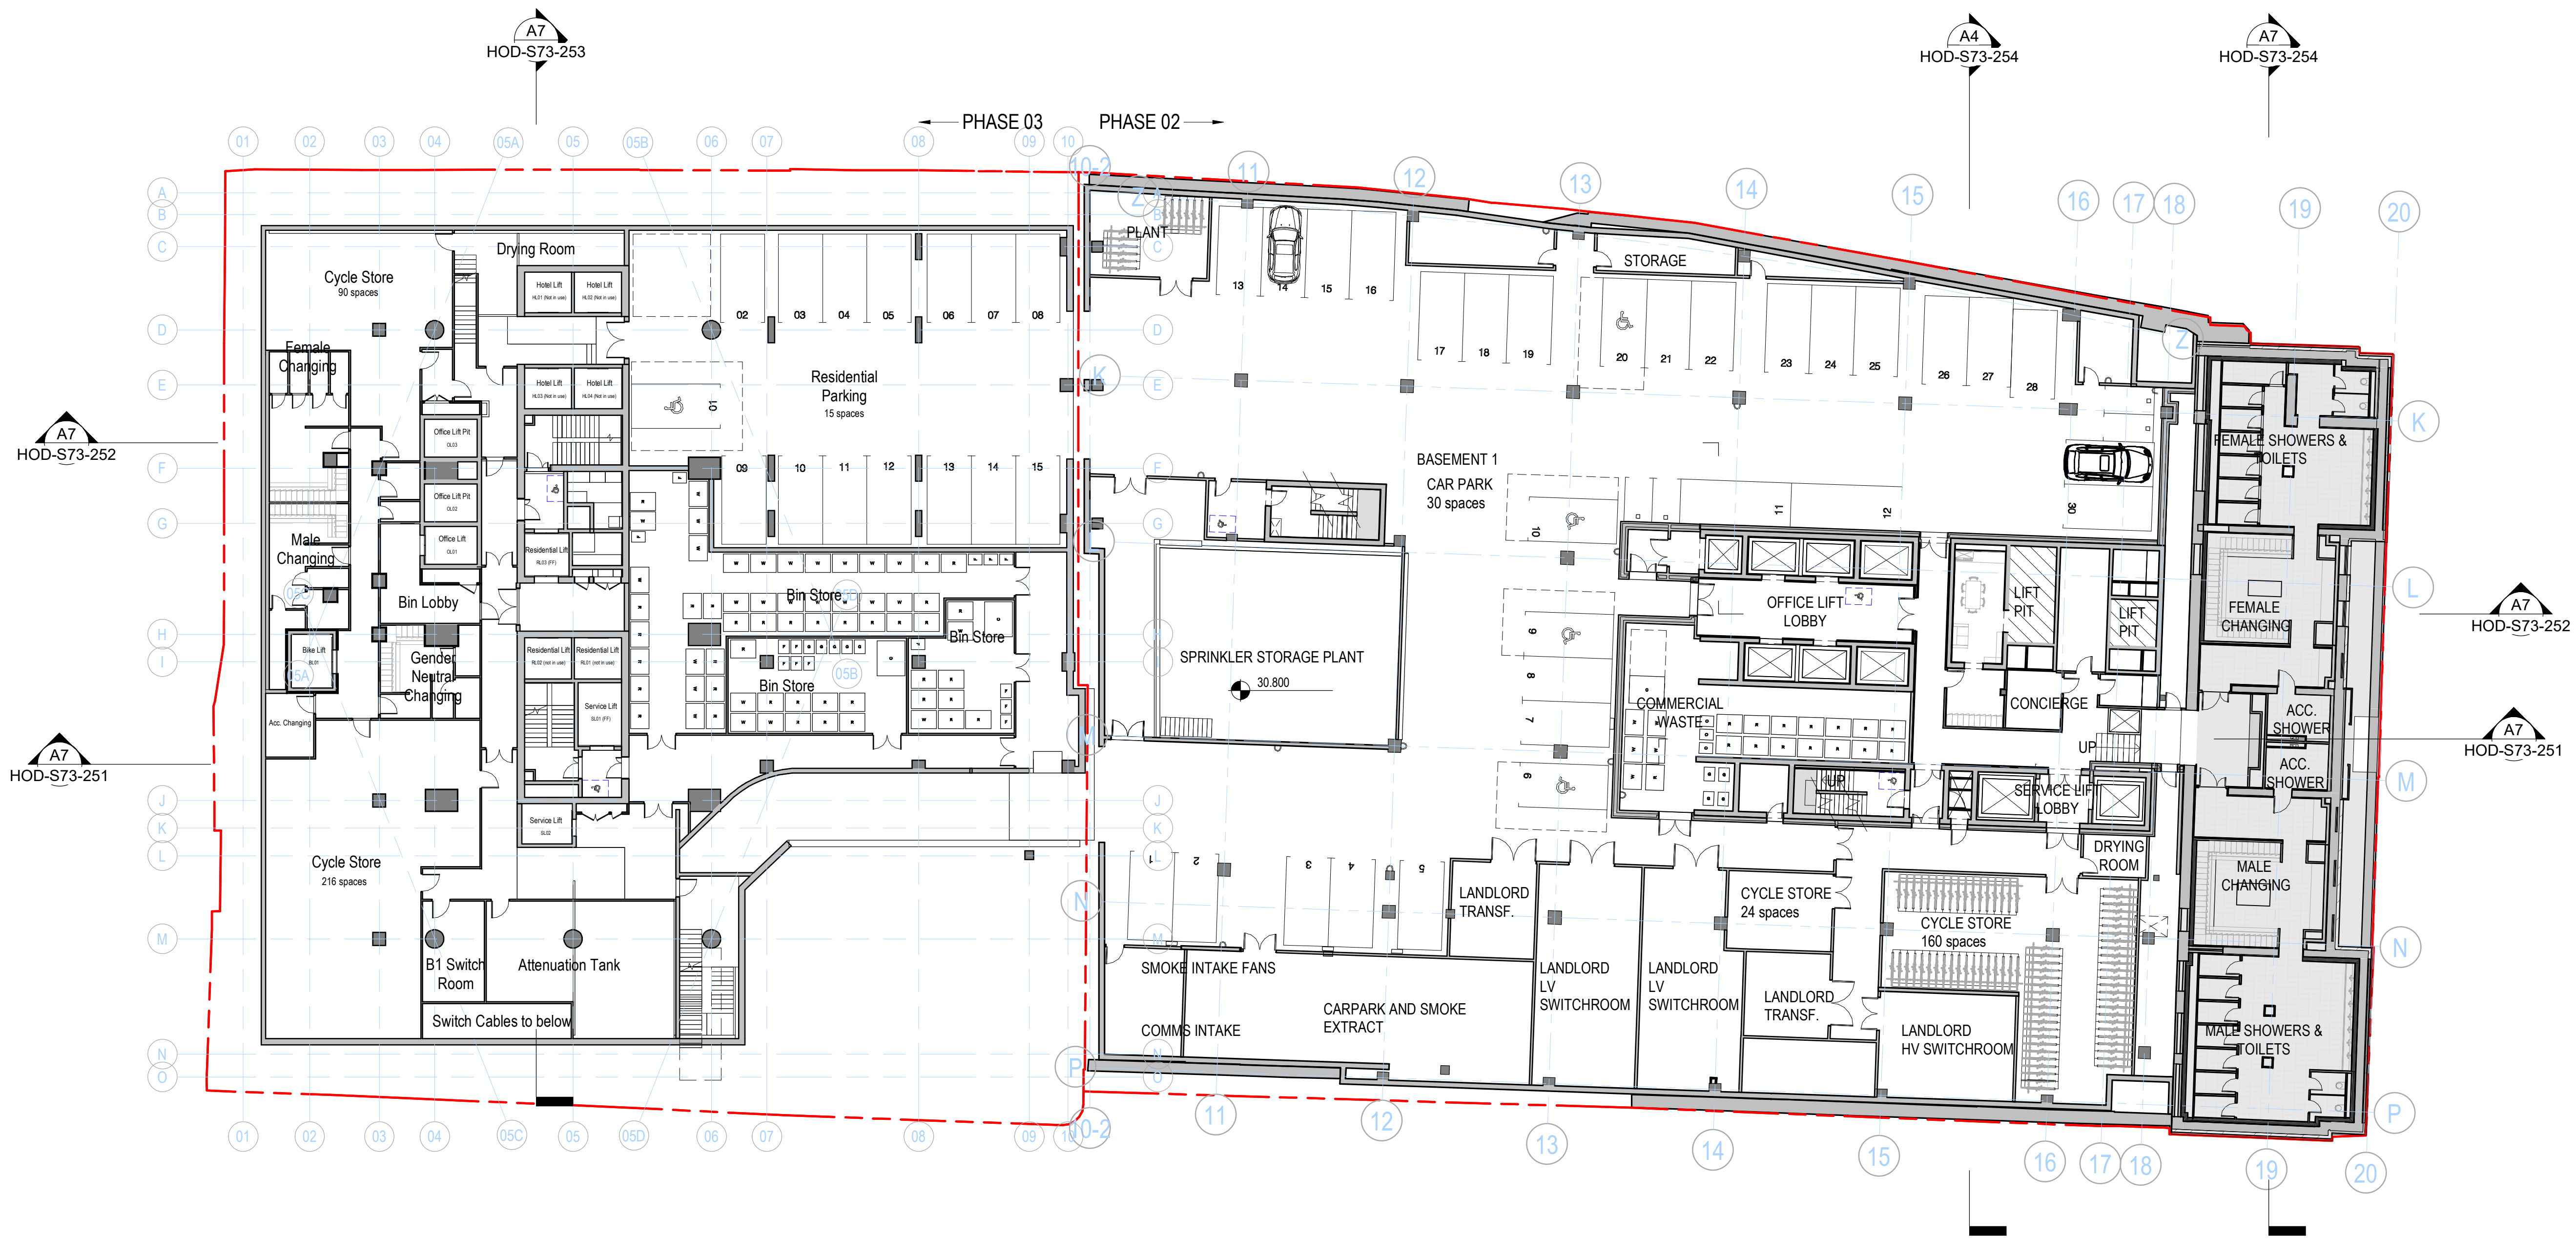

A7 LEVEL B1 PLAN
1 : 200

P01 Oct 22 - S73 First Issue 14/10/22
Rev: Details: Date:

client:
S.T.M.
project:
ST. MICHAEL'S
job number:
0643
status:
PLANNING

title:
BASEMENT B1 PLAN

scale: As indicated
drawn by: Author
@ A1

drawing number:
HOD-S73-102

current revision date: 14/10/22
revision: P01

SGI Studios
T: +44(0)161 832 9842
E: mail@hodderandpartners.com
W: www.hodderandpartners.com

hodder+partners