


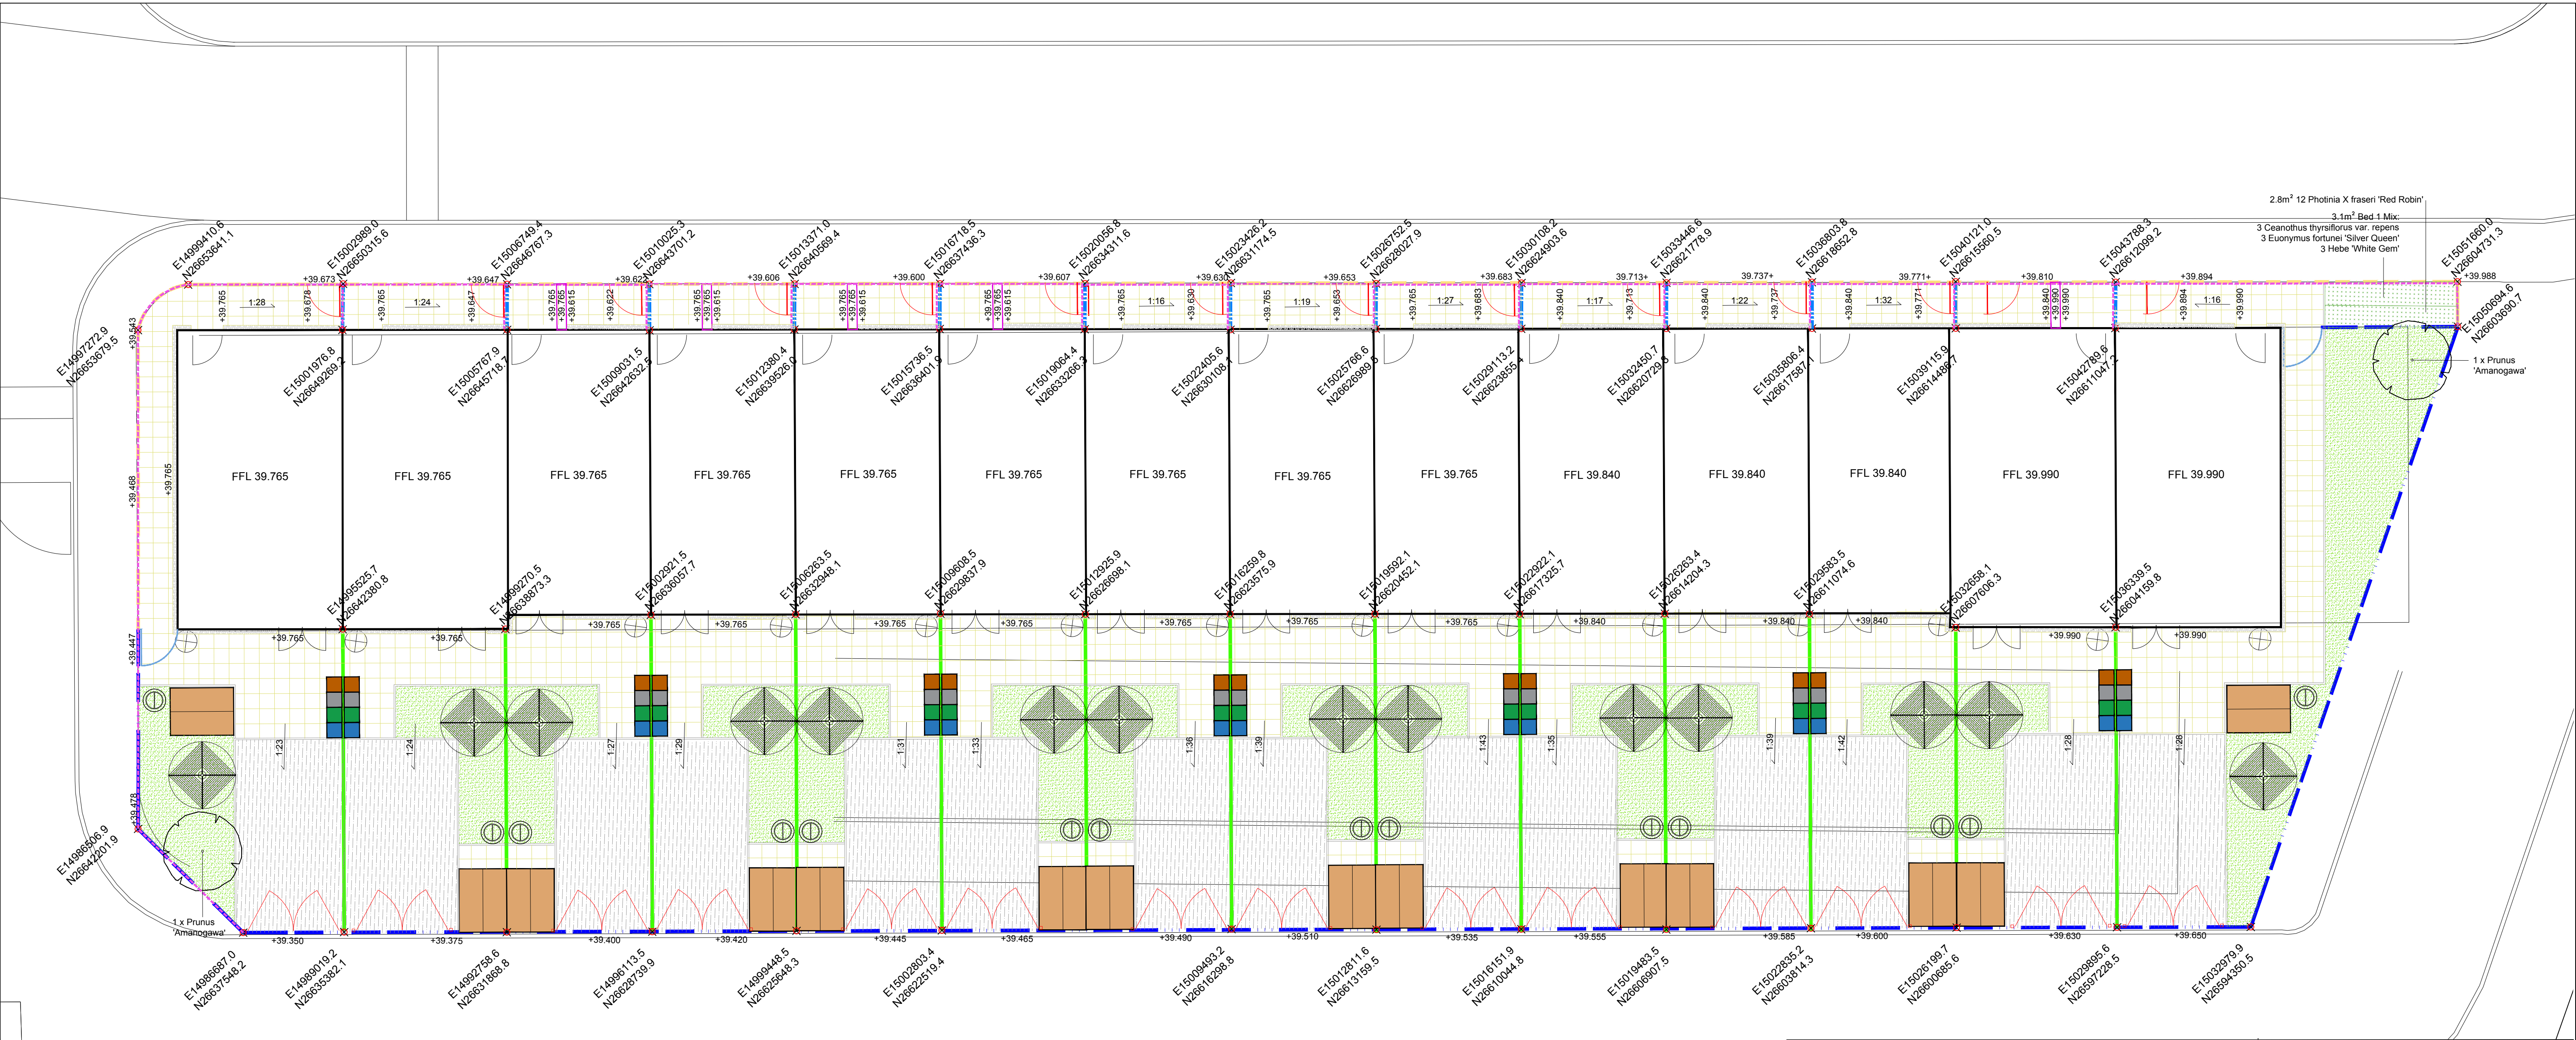

Total density 3 per m2

BED MIX 1	Height (mm)	Pot Size (ltr)	Total
Ceanothus thrysiflorus var. repens	30-40	3ltr	3
Euonymus fortunei 'Silver Queen'	20-30	3ltr	3
Hebe 'White Gem'	30-40	2ltr	3
Total			9

Total Density 4 per m²

HEGDES	Height (mm)	Pot Size (ltr)	Total
Photinia X fraseri 'Red Robin'	40-60	5ltr	12
Total			12

Species	Code	Height (cm)	Girth (cm)	Clear Stem	Root Condition	Quantity
Prunus 'Amanogawa'	P 'A'	300-350	10-12	min 200	Rootball	2
Total						2

Seeded Lawn to rear of properties only
Germinal seed mix - Family Lawn Seed
see Q30 for details

Turf Lawn to front of properties only
See Q30 for details

Planting Beds
450mm deep soil beds
See Q31 and Planting spec for details

Concrete Paving Slab
400x400x50mm
As Per Q25

150mm Wide Gravel Strip Around Properties

Steps

Macadam Driveway Surface
with PCC 150x50x915mm pin kerb edge.
See Q22 for details

Front Boundary
Metal Railing and Conservation Kerb 1m High

Front Boundary
Brick Wall and Metal Railing 1m High

Front Property Divide
Timber Fence 1m

Rear Property Divide
Timber Fence 1.8m

Rear Boundary
Timber Fence 1.8m

Rear Boundary
Timber Fence with Trellis 1.8m

Rear Boundary
Brick Wall with Timber Panels 2.1m

Rear Boundary
Brick Wall 2.1m

Retaining Wall

G2 - Pedestrian Gate
Single Leaf Metal 0.9m High

G3 - Pedestrian Gate
Single Leaf Timber 1.8m High

G4 - 1250mm Pedestrian Security Gate
Single Leaf Metal 1.8m High

G5 - Vehicular Gate
Wide Double Leaf Metal 1.0m High

G6 - Vehicular Gate
Double Leaf Timber 2.1m High

G7 - Vehicular Gate
Double Leaf Metal 1.8m High
Electronically operated

PCC Pin Kerb
150x50x915mm kerb

Rotary Washing Line

Cycle/foot shed

Compost Bin

Water Butt

Wheelite Bins

Proposed Tree

Do not scale from this drawing.
All dimensions should be checked on site.
Refer to architects for further information.

00	18.09.19		For Comment	LB	WGC	JG
Rev	Date		Detail	Made	Chk'd	App'd
☐ PLANNING ☐ DRAFT ☐ FOR COMMENT ☐ TENDER ☒ CONSTRUCTION						

Client:

Project:
Galliford Try Brunswick PFI

Title:
Phase AJ2 General Arrangement
and Planting Plan

Design: LB	Sheet Size - A1 (594mm x 841mm)
Drawn: LB	Date: 18.09.19
Chk'd: WC	Scale: 1:100
App'd: JG	

GILLESPIES

GILLESPIES LLP
Westgate House
44 Hale Road
Hale
Cheshire
WA14 2EX

T: 0161 928 7715
F: 0161 927 7680
E: admin.manchester@gillespies.co.uk

File Location R:\M4976 Brunswick PB Stage\DRAWINGS\LAYOUTS

No.	M4976-177-AJ2	Rev:	00
-----	---------------	------	----