


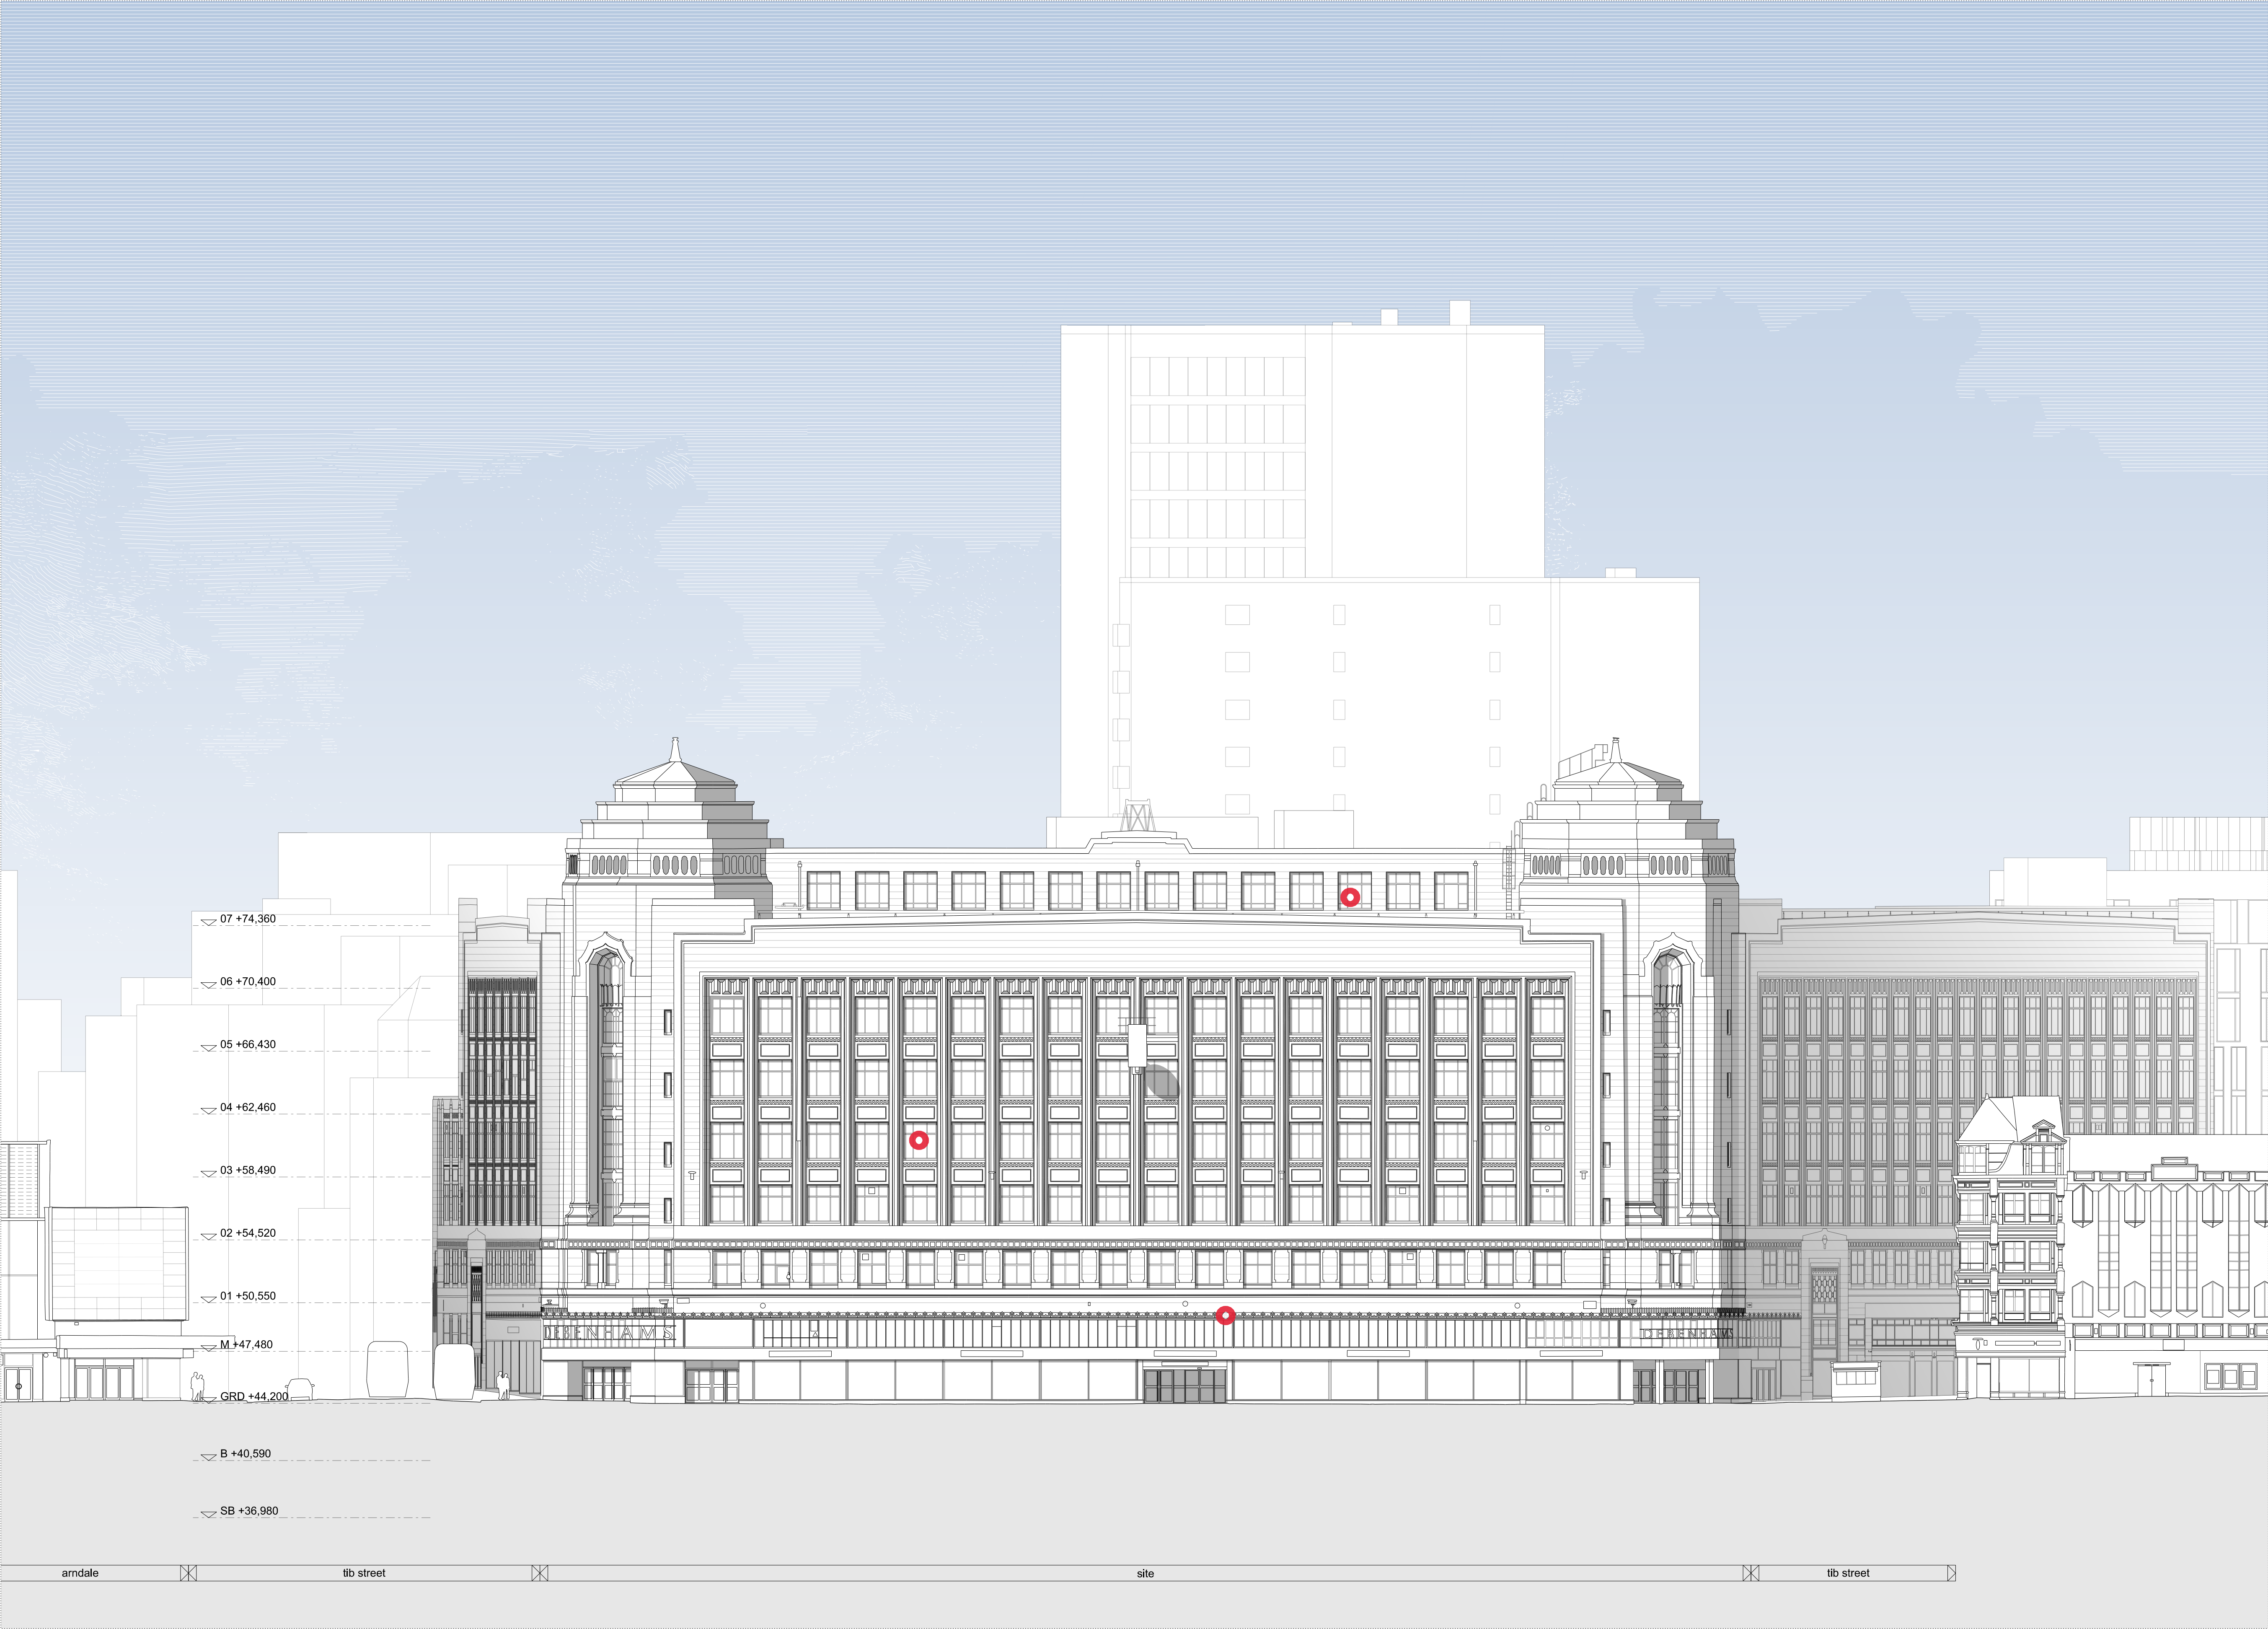


NOTES / REVISION

● = Approximate / indicative location of paint samples, note all samples are not shown

NOTES

NO MEASURED SURVEY INFORMATION AVAILABLE FOR SUB-BASEMENT TO THIRD FLOOR INCLUSIVE.

PLAN AND SECTION INFORMATION HAS BEEN EXTRAPOLATED FROM OTHER SOURCES WHERE INFORMATION IS AVAILABLE.

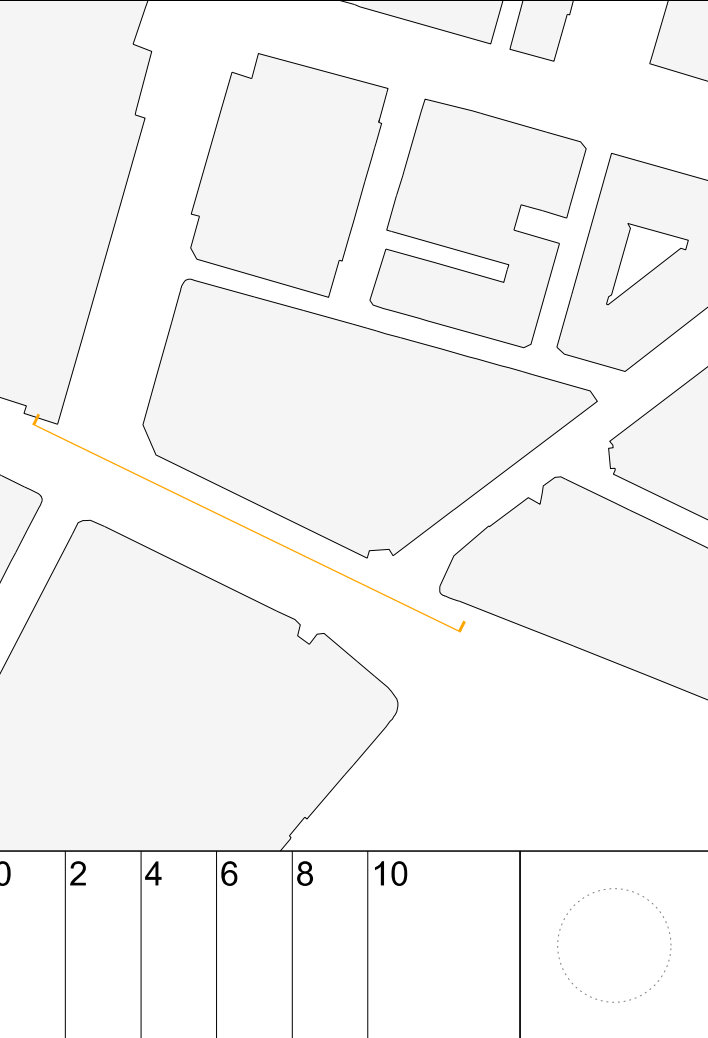


|                                            |                     |                  |  |
|--------------------------------------------|---------------------|------------------|--|
| PROJECT<br>RYLANDS BUILDING,<br>MANCHESTER |                     |                  |  |
| CLIENT<br>CD9 PROPERTIES (MANCHESTER) LTD  |                     |                  |  |
| TITLE<br>EXISTING ELEVATION A SOUTH        |                     |                  |  |
| SCALE<br>1:200@A1<br>1:400@A3              |                     | DATE<br>AUG 2020 |  |
| JOB No<br>1526                             | DWG No<br>AL[05]060 | REV              |  |
| ISSUE FOR<br>PLANNING DOCUMENT             |                     |                  |  |

JEFFREY BELL ARCHITECTS

Jeffrey Bell Architects  
3 Cobourg Street  
off Fairfield Street  
Manchester  
M1 3GY

t +44 (0)161 228 0651  
e studio@jeffreymbellarchitects.co.uk

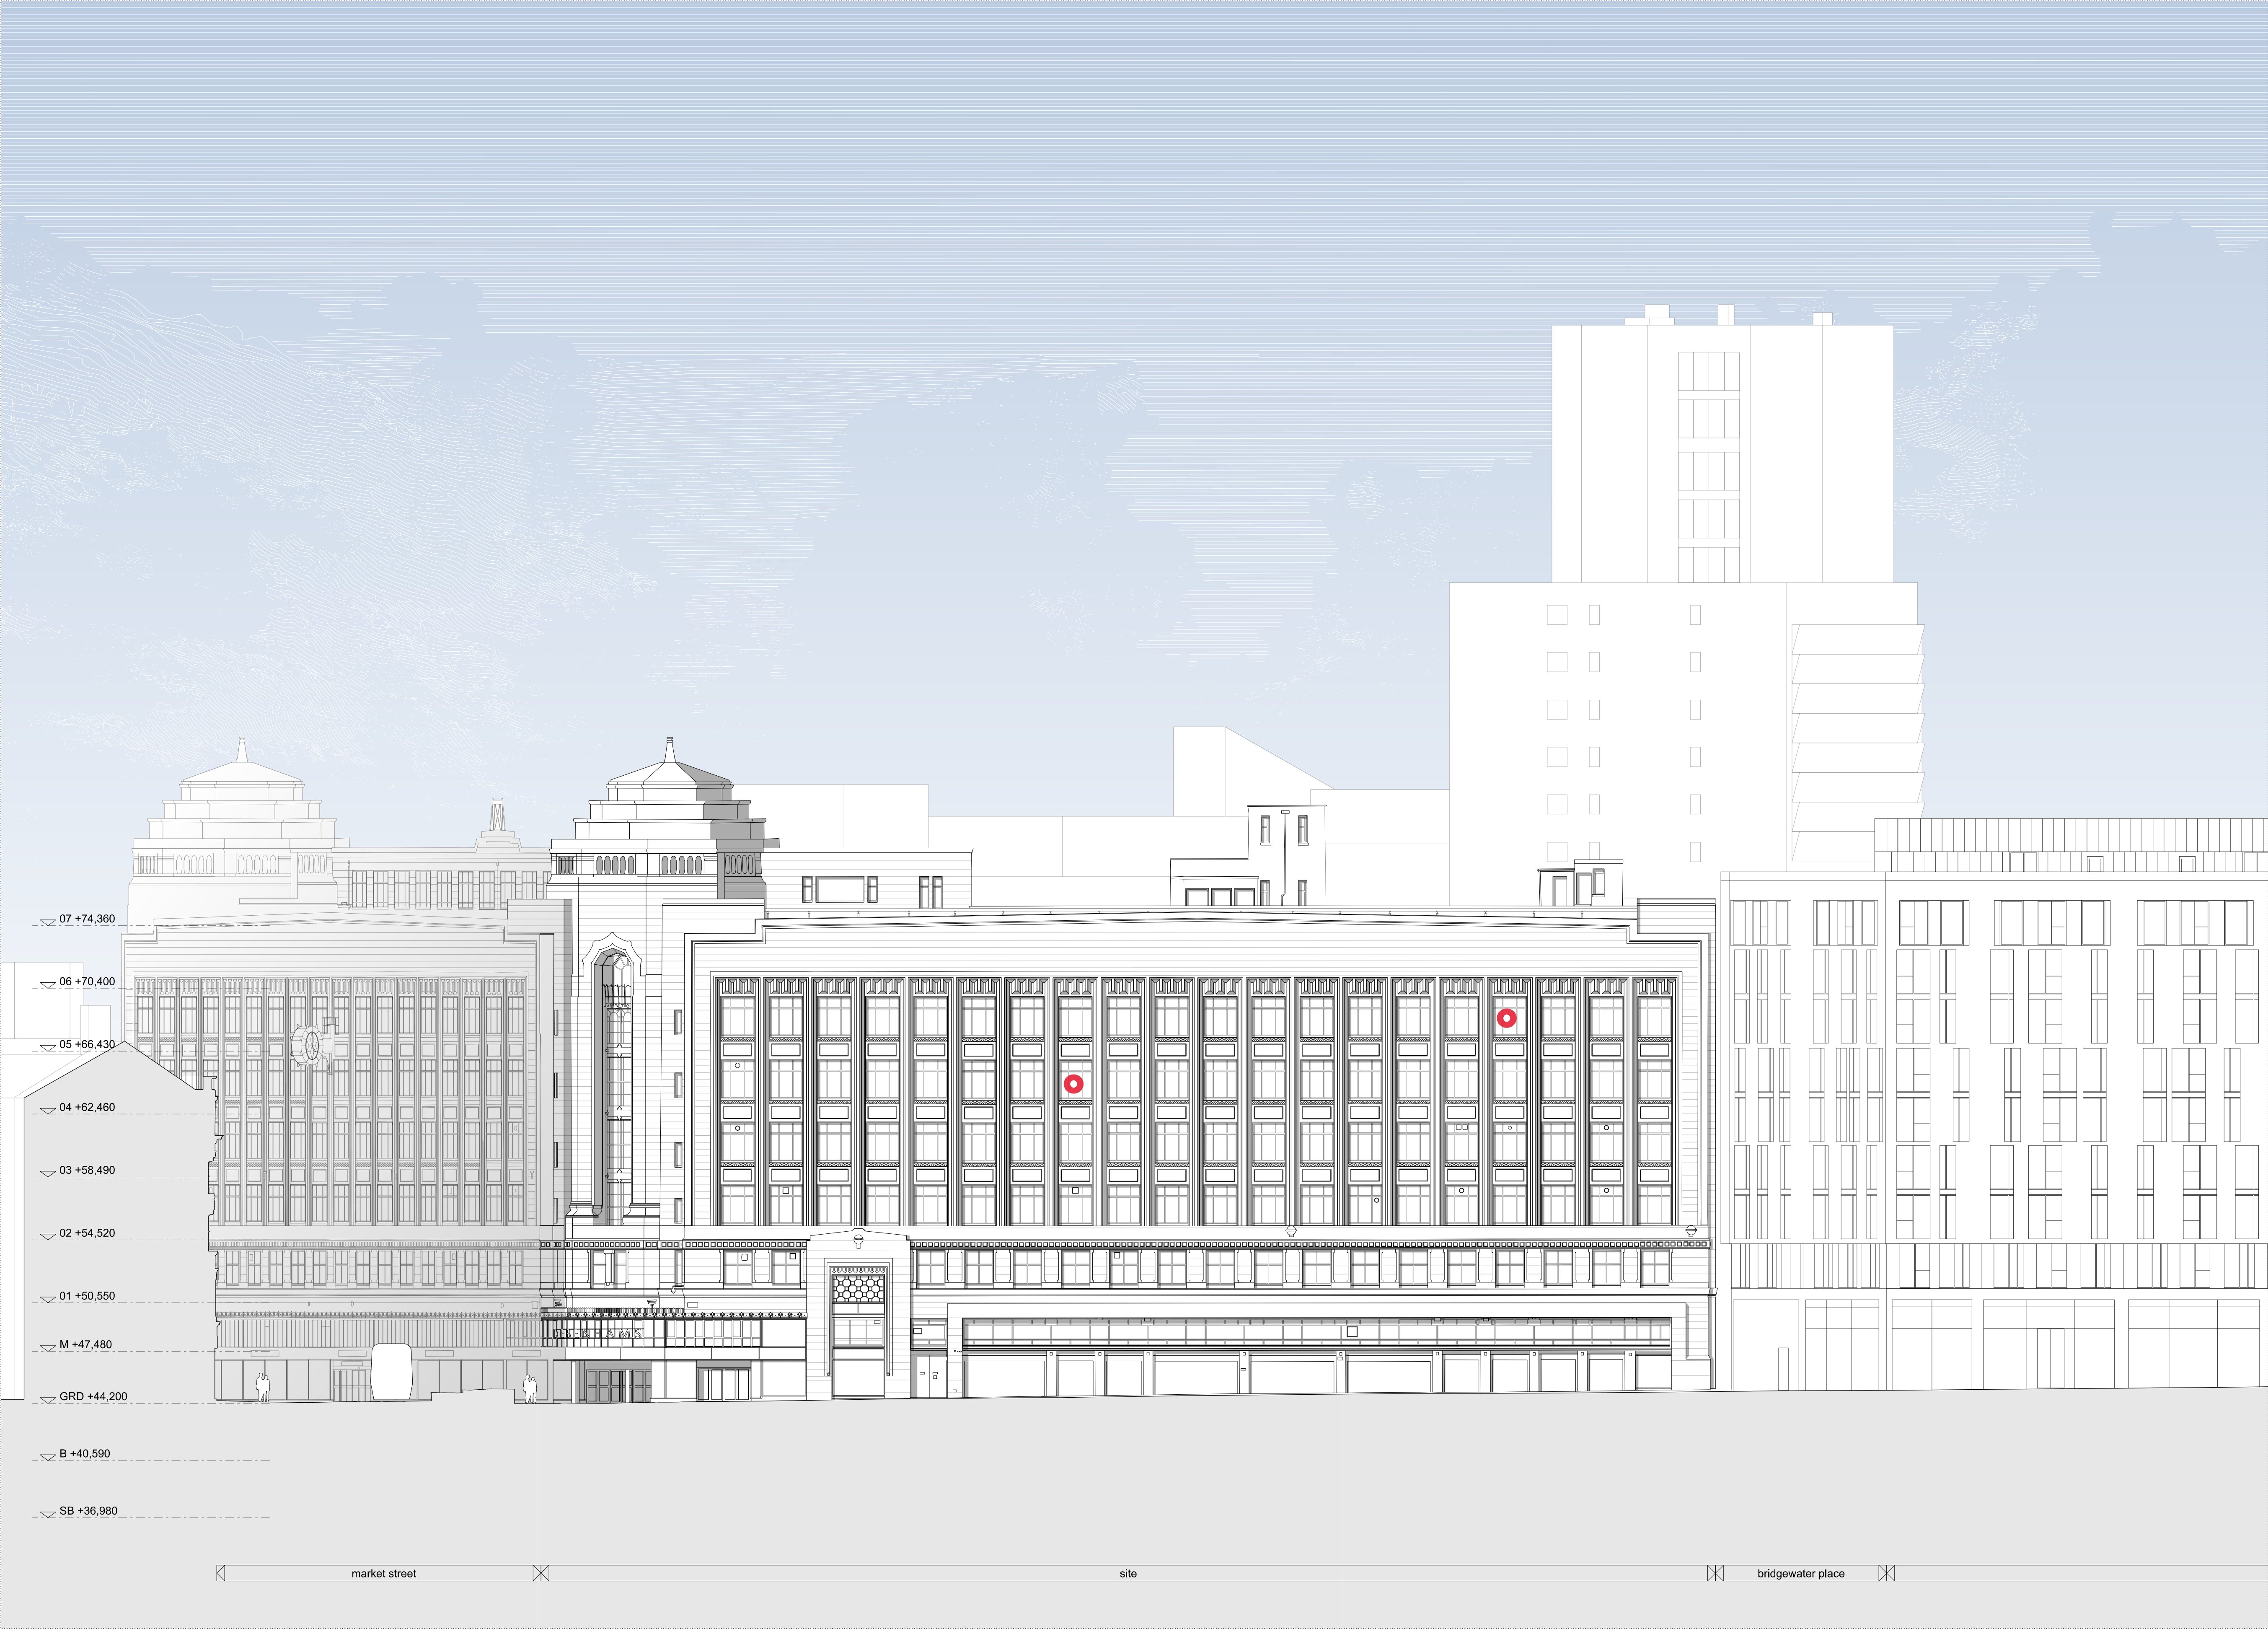

NOTES / REVISION

● = Approximate / indicative location of paint samples, note all samples are not shown

#### NOTES

NO MEASURED SURVEY INFORMATION AVAILABLE FOR SUB-BASEMENT TO THIRD FLOOR INCLUSIVE.


PLAN AND SECTION INFORMATION HAS BEEN EXTRAPOLATED FROM OTHER SOURCES WHERE INFORMATION IS AVAILABLE.



|                                            |                     |     |
|--------------------------------------------|---------------------|-----|
| PROJECT<br>RYLANDS BUILDING,<br>MANCHESTER |                     |     |
| CLIENT<br>CD9 PROPERTIES (MANCHESTER) LTD  |                     |     |
| TITLE<br>EXISTING ELEVATION B EAST         |                     |     |
| SCALE<br>1:200@A1<br>1:400@A3              | DATE<br>AUG 2020    |     |
| JOB No<br>1526                             | DWG No<br>AL[05]062 | REV |
| ISSUE FOR<br>PLANNING DOCUMENT             |                     |     |

**JEFFREY BELL ARCHITECTS**  
Jeffrey Bell Architects  
3 Cobourg Street  
off Fairfield Street  
Manchester  
M1 3GY

t +44 (0)161 228 0651  
e studio@jeffreymbellarchitects.co.uk

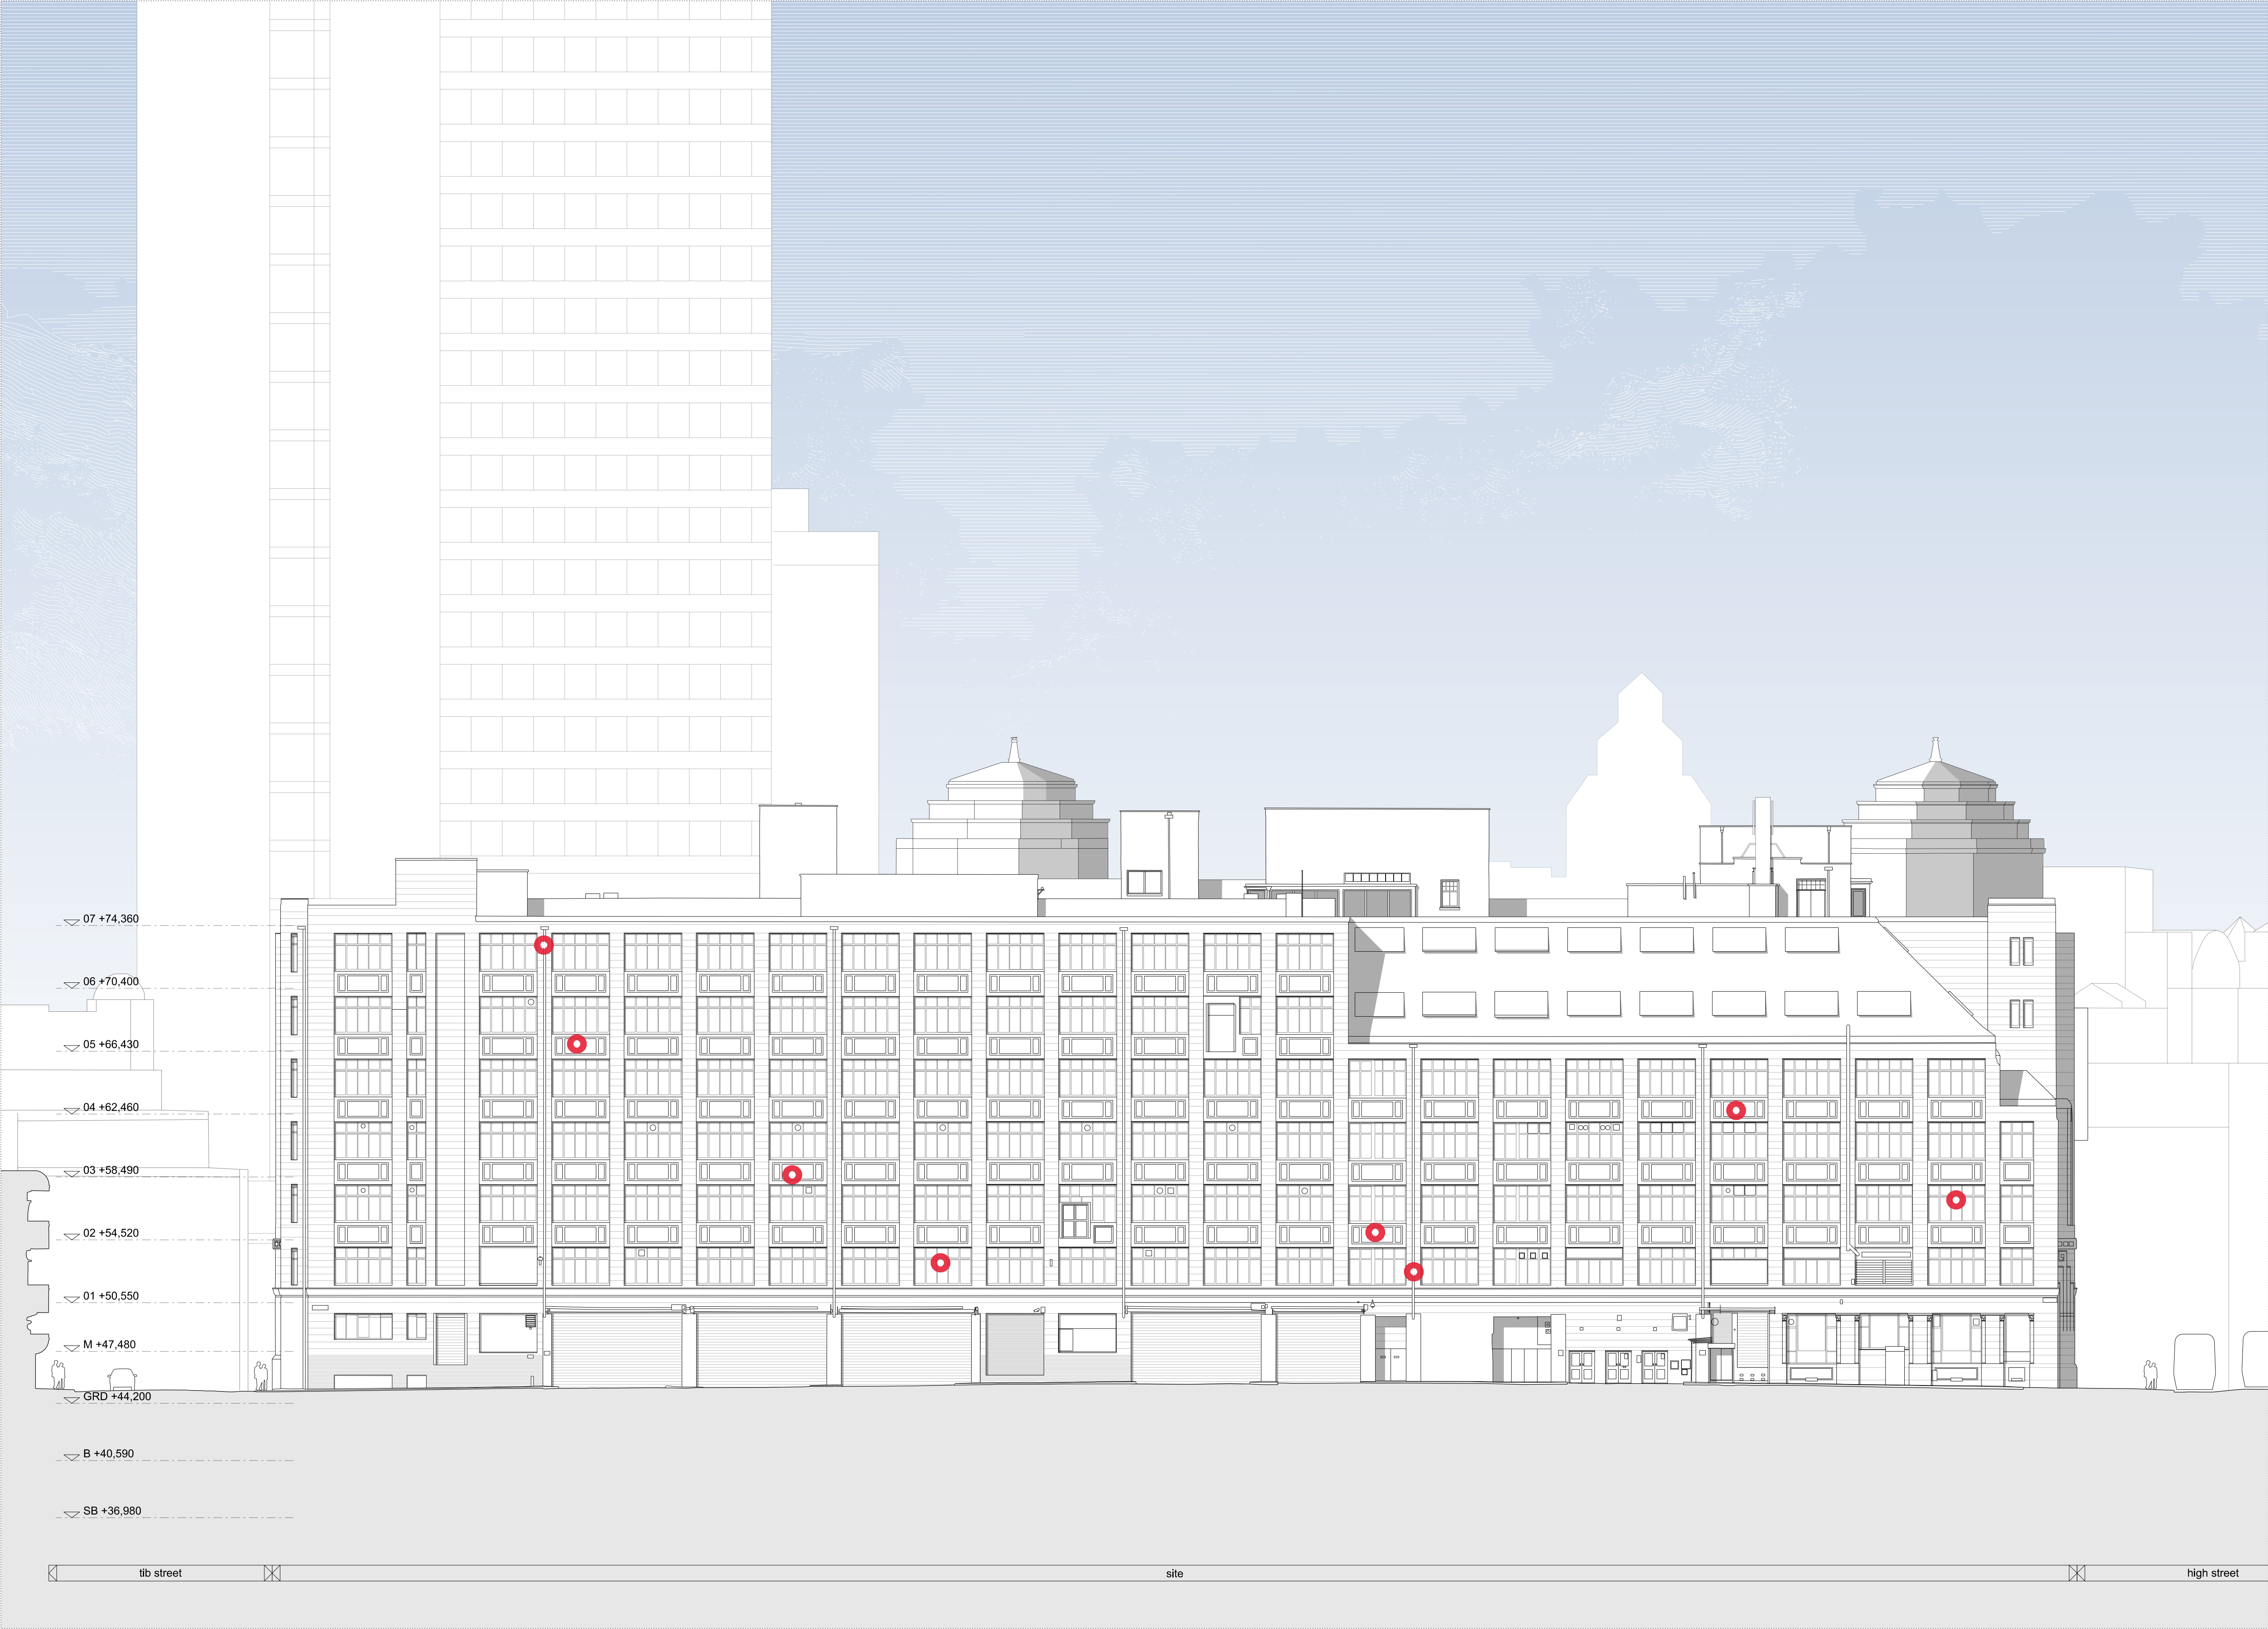


NOTES / REVISION

● = Approximate / indicative location of paint samples, note all samples are not shown

NOTES

NO MEASURED SURVEY INFORMATION AVAILABLE FOR SUB-BASEMENT TO THIRD FLOOR INCLUSIVE.

PLAN AND SECTION INFORMATION HAS BEEN EXTRAPOLATED FROM OTHER SOURCES WHERE INFORMATION IS AVAILABLE.

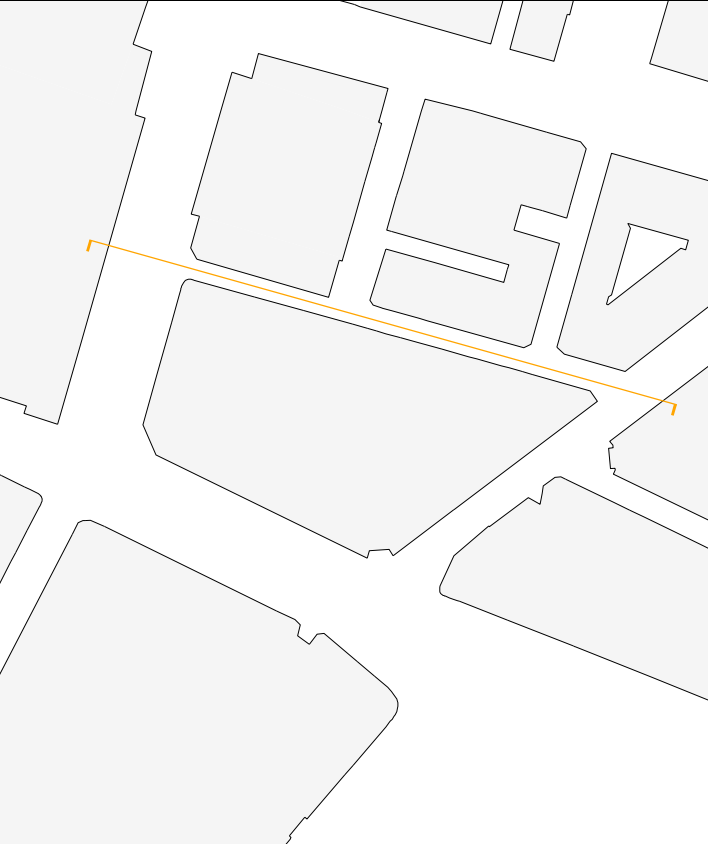


|   |   |   |   |   |    |
|---|---|---|---|---|----|
| 0 | 2 | 4 | 6 | 8 | 10 |
|---|---|---|---|---|----|

|                                            |                     |     |
|--------------------------------------------|---------------------|-----|
| PROJECT<br>RYLANDS BUILDING,<br>MANCHESTER |                     |     |
| CLIENT<br>CD9 PROPERTIES (MANCHESTER) LTD  |                     |     |
| TITLE<br>EXISTING ELEVATION C NORTH        |                     |     |
| SCALE<br>1:200@A1<br>1:400@A3              | DATE<br>AUG 2020    |     |
| JOB No<br>1526                             | DWG No<br>AL[05]064 | REV |
| ISSUE FOR<br>PLANNING DOCUMENT             |                     |     |

JEFFREY BELL ARCHITECTS

Jeffrey Bell Architects  
3 Cobourg Street  
off Fairfield Street  
Manchester  
M1 3GY

t +44 (0)161 228 0651  
e studio@jeffreymbellarchitects.co.uk

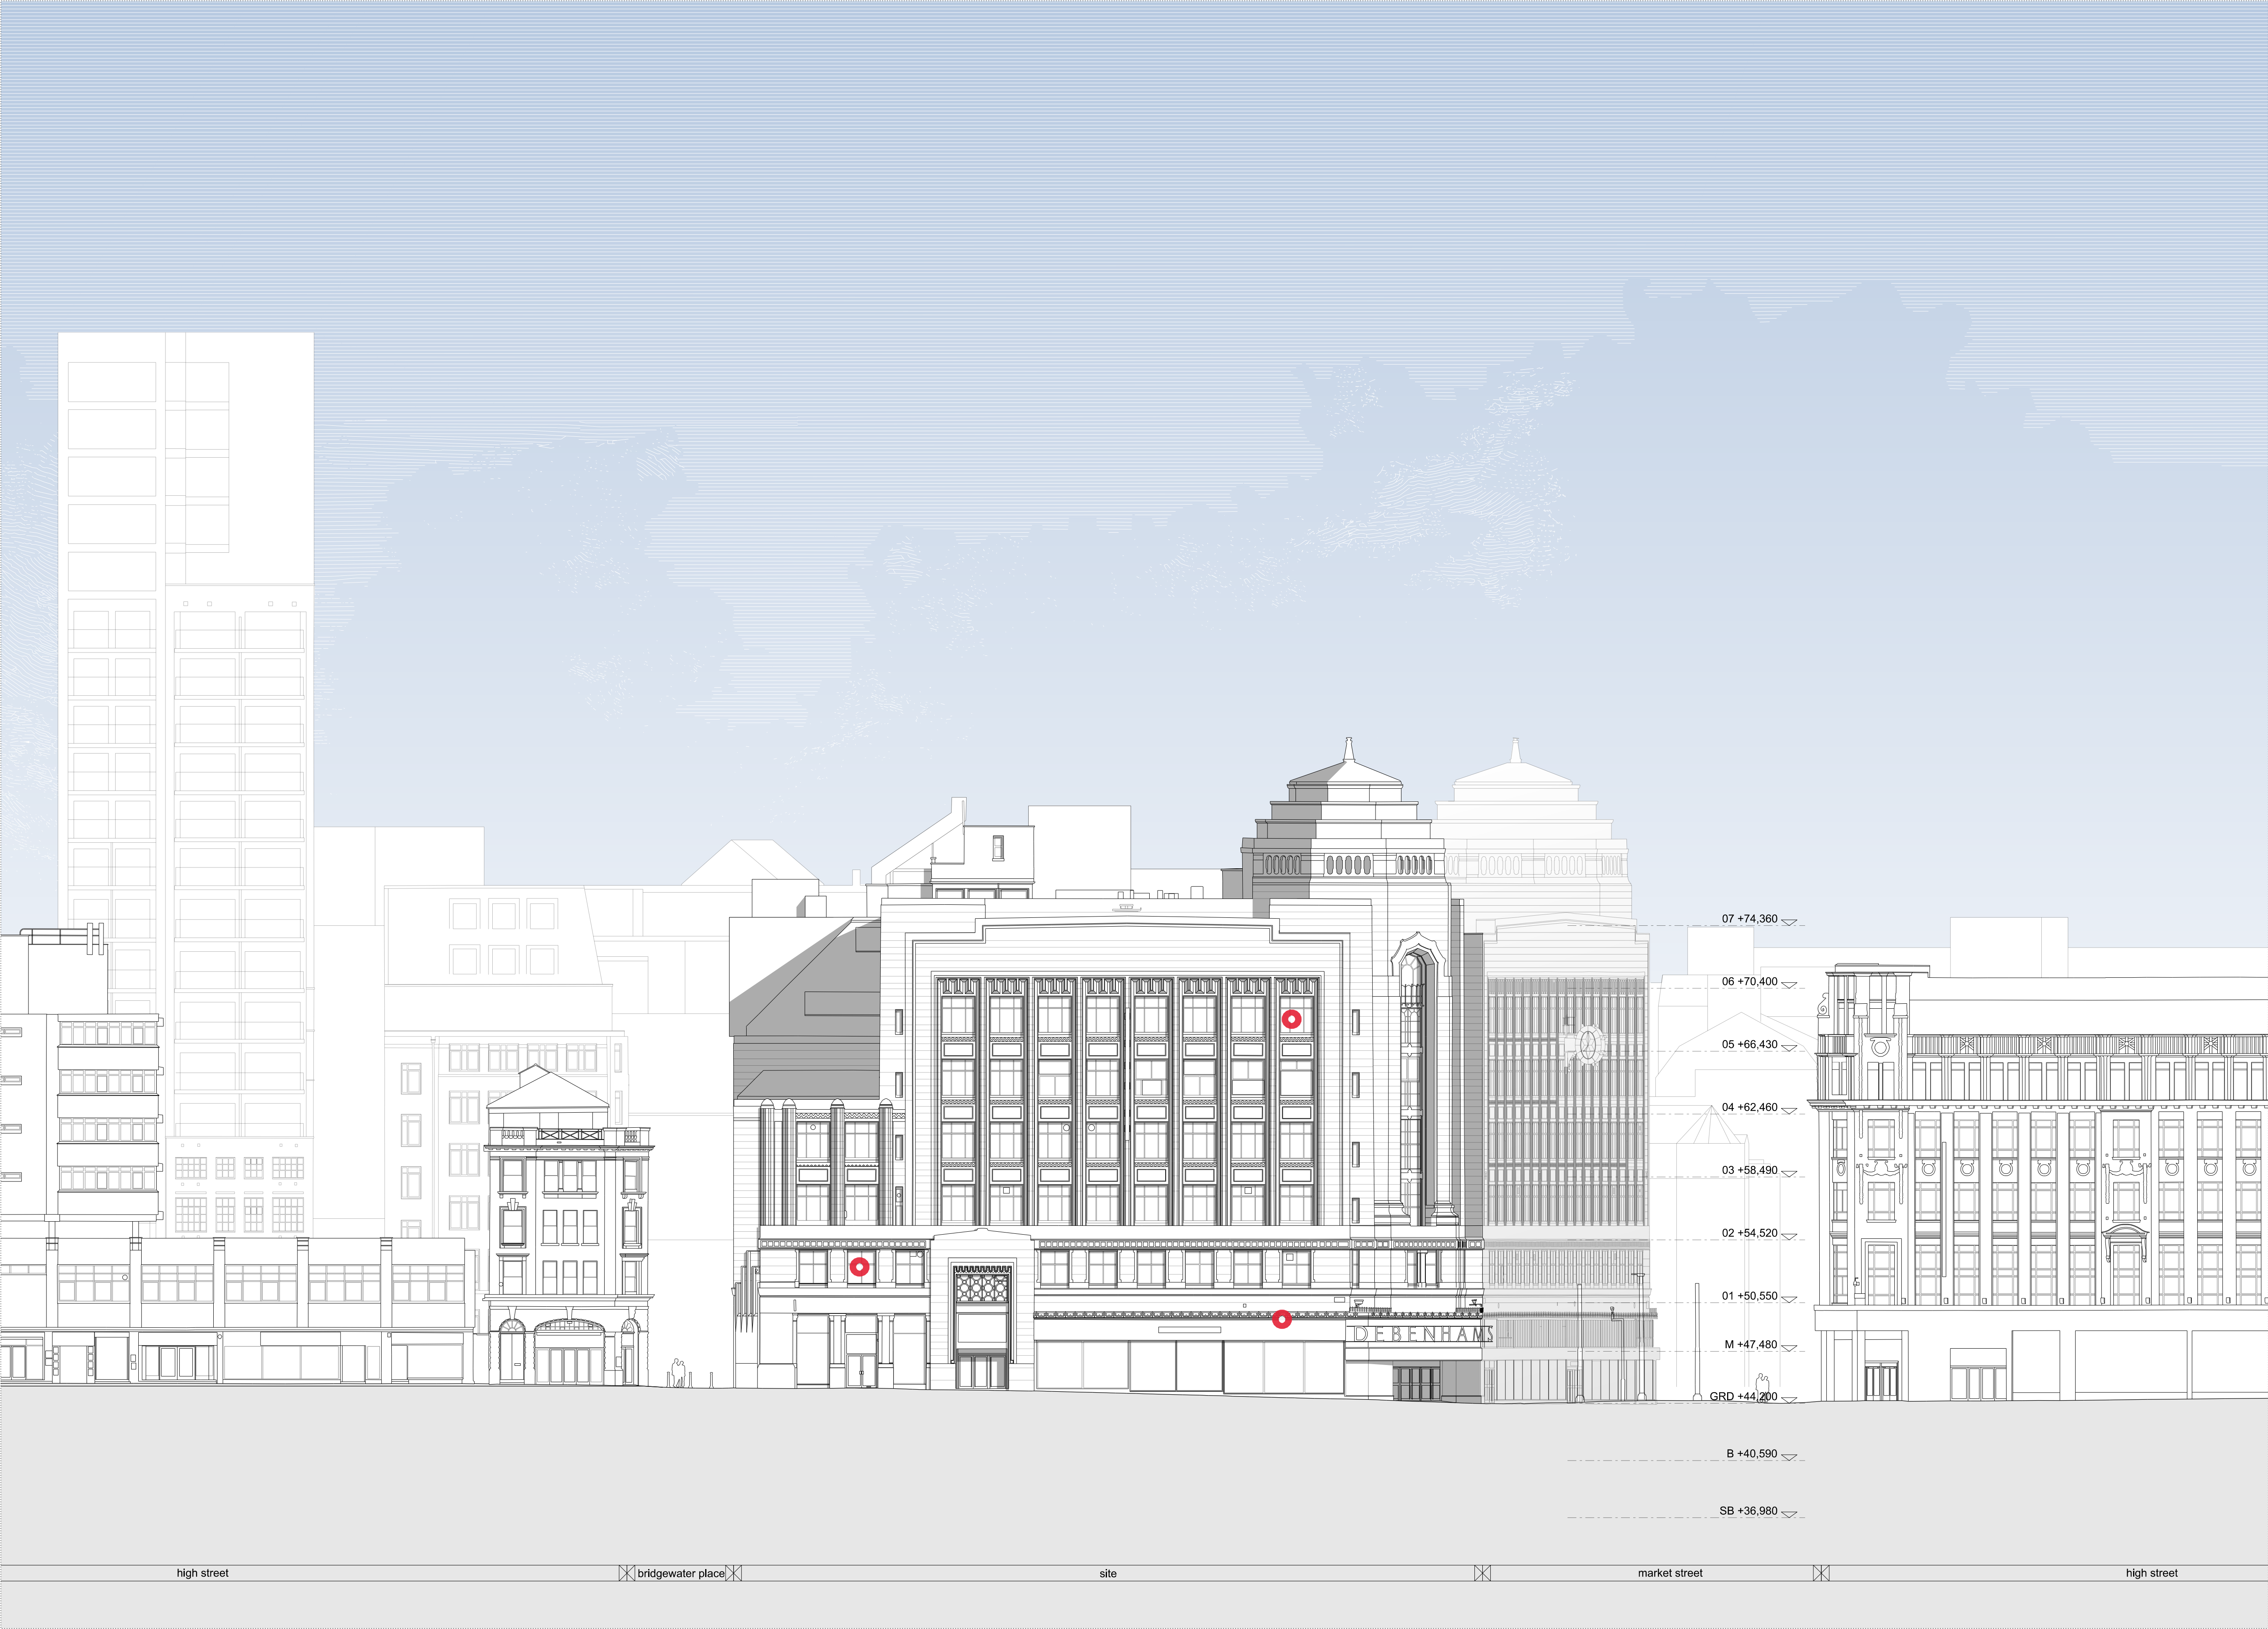

NOTES / REVISION

● = Approximate / indicative location of paint samples, note all samples are not shown



|                                            |                     |     |
|--------------------------------------------|---------------------|-----|
| PROJECT<br>RYLANDS BUILDING,<br>MANCHESTER |                     |     |
| CLIENT<br>CD9 PROPERTIES (MANCHESTER) LTD  |                     |     |
| TITLE<br>EXISTING ELEVATION D WEST         |                     |     |
| SCALE<br>1:200@A1<br>1:400@A3              | DATE<br>AUG 2020    |     |
| JOB No<br>1526                             | DWG No<br>AL[05]065 | REV |
| ISSUE FOR<br>PLANNING DOCUMENT             |                     |     |

**JEFFREY BELL ARCHITECTS**  
Jeffrey Bell Architects  
3 Cobourg Street  
off Fairfield Street  
Manchester  
M1 3GY

t +44 (0)161 228 0651  
e studio@jeffreymbellarchitects.co.uk




NOTES / REVISION

● = Approximate / indicative location of paint samples, note all samples are not shown

NOTES

NO MEASURED SURVEY INFORMATION AVAILABLE FOR SUB-BASEMENT TO THIRD FLOOR INCLUSIVE.

PLAN AND SECTION INFORMATION HAS BEEN EXTRAPOLATED FROM OTHER SOURCES WHERE INFORMATION IS AVAILABLE.

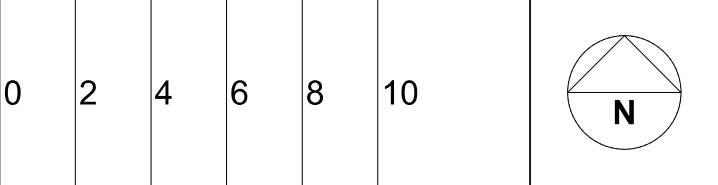

PROJECT  
**RYLANDS BUILDING,  
MANCHESTER**

CLIENT  
**CD9 PROPERTIES (MANCHESTER) LTD**

TITLE  
**EXISTING PLAN  
SUB BASEMENT**

SCALE  
1:200@A1  
1:400@A3

DATE  
AUG 2020

JOB No  
1526

DWG No  
AL[05]010

REV  
\*

ISSUE FOR  
**PLANNING DOCUMENT**

**JEFFREY BELL ARCHITECTS**  
Jeffrey Bell Architects  
3 Cobourg Street  
off Fairfield Street  
Manchester  
M1 3GY

t +44 (0)161 228 0651  
e studio@jeffreymbellarchitects.co.uk






NOTES / REVISION

= Approximate / indicative location of paint samples, note all samples are not shown

NOTES

NO MEASURED SURVEY INFORMATION AVAILABLE FOR SUB-BASEMENT TO THIRD FLOOR INCLUSIVE.

PLAN AND SECTION INFORMATION HAS BEEN EXTRAPOLATED FROM OTHER SOURCES WHERE INFORMATION IS AVAILABLE.

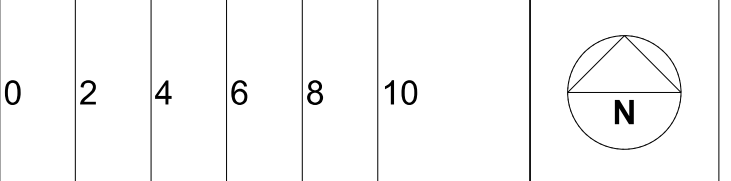

|                                            |                     |                  |  |
|--------------------------------------------|---------------------|------------------|--|
| PROJECT<br>RYLANDS BUILDING,<br>MANCHESTER |                     |                  |  |
| CLIENT<br>CD9 PROPERTIES (MANCHESTER) LTD  |                     |                  |  |
| TITLE<br>EXISTING PLAN<br>GROUND           |                     |                  |  |
| SCALE<br>1:200@A1<br>1:400@A3              |                     | DATE<br>AUG 2020 |  |
| JOB No<br>1526                             | DWG No<br>AL[05]012 | REV<br>*         |  |
| ISSUE FOR<br>PLANNING DOCUMENT             |                     |                  |  |

**JEFFREY BELL ARCHITECTS**

Jeffrey Bell Architects  
3 Cobourg Street  
off Fairfield Street  
Manchester  
M1 3GY

t +44 (0)161 228 0651  
e studio@jeffreymbellarchitects.co.uk






NOTES / REVISION

• = Approximate / indicative location of paint samples, note all samples are not shown

#### NOTES

NO MEASURED SURVEY INFORMATION AVAILABLE FOR SUB-BASEMENT TO THIRD FLOOR INCLUSIVE.

PLAN AND SECTION INFORMATION HAS BEEN EXTRAPOLATED FROM OTHER SOURCES WHERE INFORMATION IS AVAILABLE.

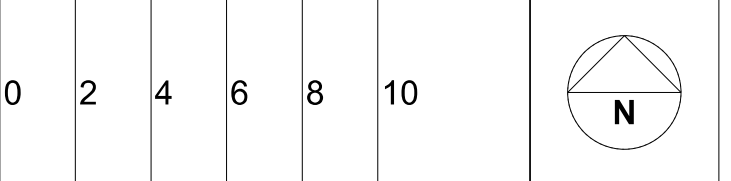

|           |  |                                 |  |
|-----------|--|---------------------------------|--|
| PROJECT   |  | RYLANDS BUILDING, MANCHESTER    |  |
| CLIENT    |  | CD9 PROPERTIES (MANCHESTER) LTD |  |
| TITLE     |  | EXISTING PLAN SECOND FLOOR      |  |
| SCALE     |  | DATE                            |  |
| 1:200@A1  |  | AUG 2020                        |  |
| 1:400@A3  |  |                                 |  |
| JOB No    |  | REV                             |  |
| 1526      |  | AL[05]015                       |  |
| ISSUE FOR |  | PLANNING DOCUMENT               |  |

#### JEFFREY BELL ARCHITECTS

Jeffrey Bell Architects  
3 Cobourg Street  
off Fairfield Street  
Manchester  
M1 3GY

t +44 (0)161 228 0651  
e studio@jeffreymbellarchitects.co.uk



NOTES / REVISION

-  = Approximate / indicative location of paint samples, note all samples are not shown

## NOTES

NO MEASURED SURVEY INFORMATION  
AVAILABLE FOR SUB-BASEMENT TO  
THIRD FLOOR INCLUSIVE.

PLAN AND SECTION INFORMATION HAS BEEN EXTRAPOLATED FROM OTHER SOURCES WHERE INFORMATION IS AVAILABLE.

|   |   |   |   |   |    |                                                                                       |
|---|---|---|---|---|----|---------------------------------------------------------------------------------------|
| 0 | 2 | 4 | 6 | 8 | 10 |  |
|---|---|---|---|---|----|---------------------------------------------------------------------------------------|

PROJECT  
**RYLANDS BUILDING,  
MANCHESTER**

CLIENT  
**CD9 PROPERTIES (MANCHESTER) LTD**

TITLE  
EXISTING PLAN  
THIRD FLOOR

|                               |                  |
|-------------------------------|------------------|
| SCALE<br>1:200@A1<br>1:400@A3 | DATE<br>AUG 2020 |
|-------------------------------|------------------|

|                |                     |          |
|----------------|---------------------|----------|
| JOB No<br>1526 | DWG No<br>AL[05]016 | REV<br>* |
|----------------|---------------------|----------|

ISSUE FOR  
PLANNING DOCUMENT

## JEFFREY BELL ARCHITECTS

Jeffrey Bell Architects  
3 Cobourg Street  
off Fairfield Street  
Manchester  
M1 3GY

t +44 (0)161 228 0651  
e [studio@jeffreybellarchitects.co.uk](mailto:studio@jeffreybellarchitects.co.uk)

© JEFFREY BELL ARCHITECTS

the copy right in this drawing is vested in Jeffrey Bell Architects and no license or assignment of any kind has been, or is, granted to any third party whether by provision of copies or originals of the drawings or otherwise unless otherwise agreed in writing

DO NOT SCALE FROM THIS DRAWING

the contractor shall check and verify all dimensions on site and report any discrepancies in writing to Jeffrey Bell Architects before proceeding with the work

FOR ELECTRONIC DATA ISSUE

electronic data / drawings are issued as 'read only' and should not be interrogated for measurement. all dimensions and levels should be read only from those values stated in text on the drawing






#### NOTES

NO MEASURED SURVEY INFORMATION AVAILABLE FOR SUB-BASEMENT TO THIRD FLOOR INCLUSIVE.

PLAN AND SECTION INFORMATION HAS BEEN EXTRAPOLATED FROM OTHER SOURCES WHERE INFORMATION IS AVAILABLE.

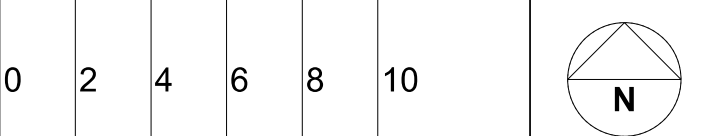

PROJECT  
**RYLANDS BUILDING,  
MANCHESTER**

CLIENT  
**CD9 PROPERTIES (MANCHESTER) LTD**

TITLE  
**EXISTING PLAN  
FIFTH FLOOR**

SCALE  
1:200@A1  
1:400@A3

DATE  
AUG 2020

JOB No  
1526

DWG No  
AL[05]018

REV  
\*

ISSUE FOR  
**PLANNING DOCUMENT**

#### JEFFREY BELL ARCHITECTS

Jeffrey Bell Architects  
3 Cobourg Street  
off Fairfield Street  
Manchester  
M1 3GY

T +44 (0)161 228 0651  
e studio@jeffreymbellarchitects.co.uk




NOTES / REVISION

● = Approximate / indicative location of paint samples, note all samples are not shown

NOTES

NO MEASURED SURVEY INFORMATION AVAILABLE FOR SUB-BASEMENT TO THIRD FLOOR INCLUSIVE.

PLAN AND SECTION INFORMATION HAS BEEN EXTRAPOLATED FROM OTHER SOURCES WHERE INFORMATION IS AVAILABLE.

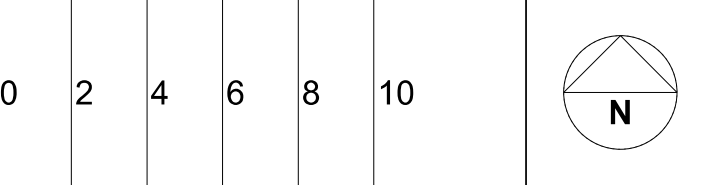

PROJECT  
**RYLANDS BUILDING,  
MANCHESTER**

CLIENT  
**CD9 PROPERTIES (MANCHESTER) LTD**

TITLE  
**EXISTING PLAN  
SIXTH FLOOR**

SCALE  
1:200@A1  
1:400@A3

DATE  
AUG 2020

JOB No  
1526


DWG No  
AL[05]019

REV  
\*

ISSUE FOR  
**PLANNING DOCUMENT**

**JEFFREY BELL ARCHITECTS**  
Jeffrey Bell Architects  
3 Cobourg Street  
off Fairfield Street  
Manchester  
M1 3GY

t +44 (0)161 228 0651  
e studio@jeffreymbellarchitects.co.uk

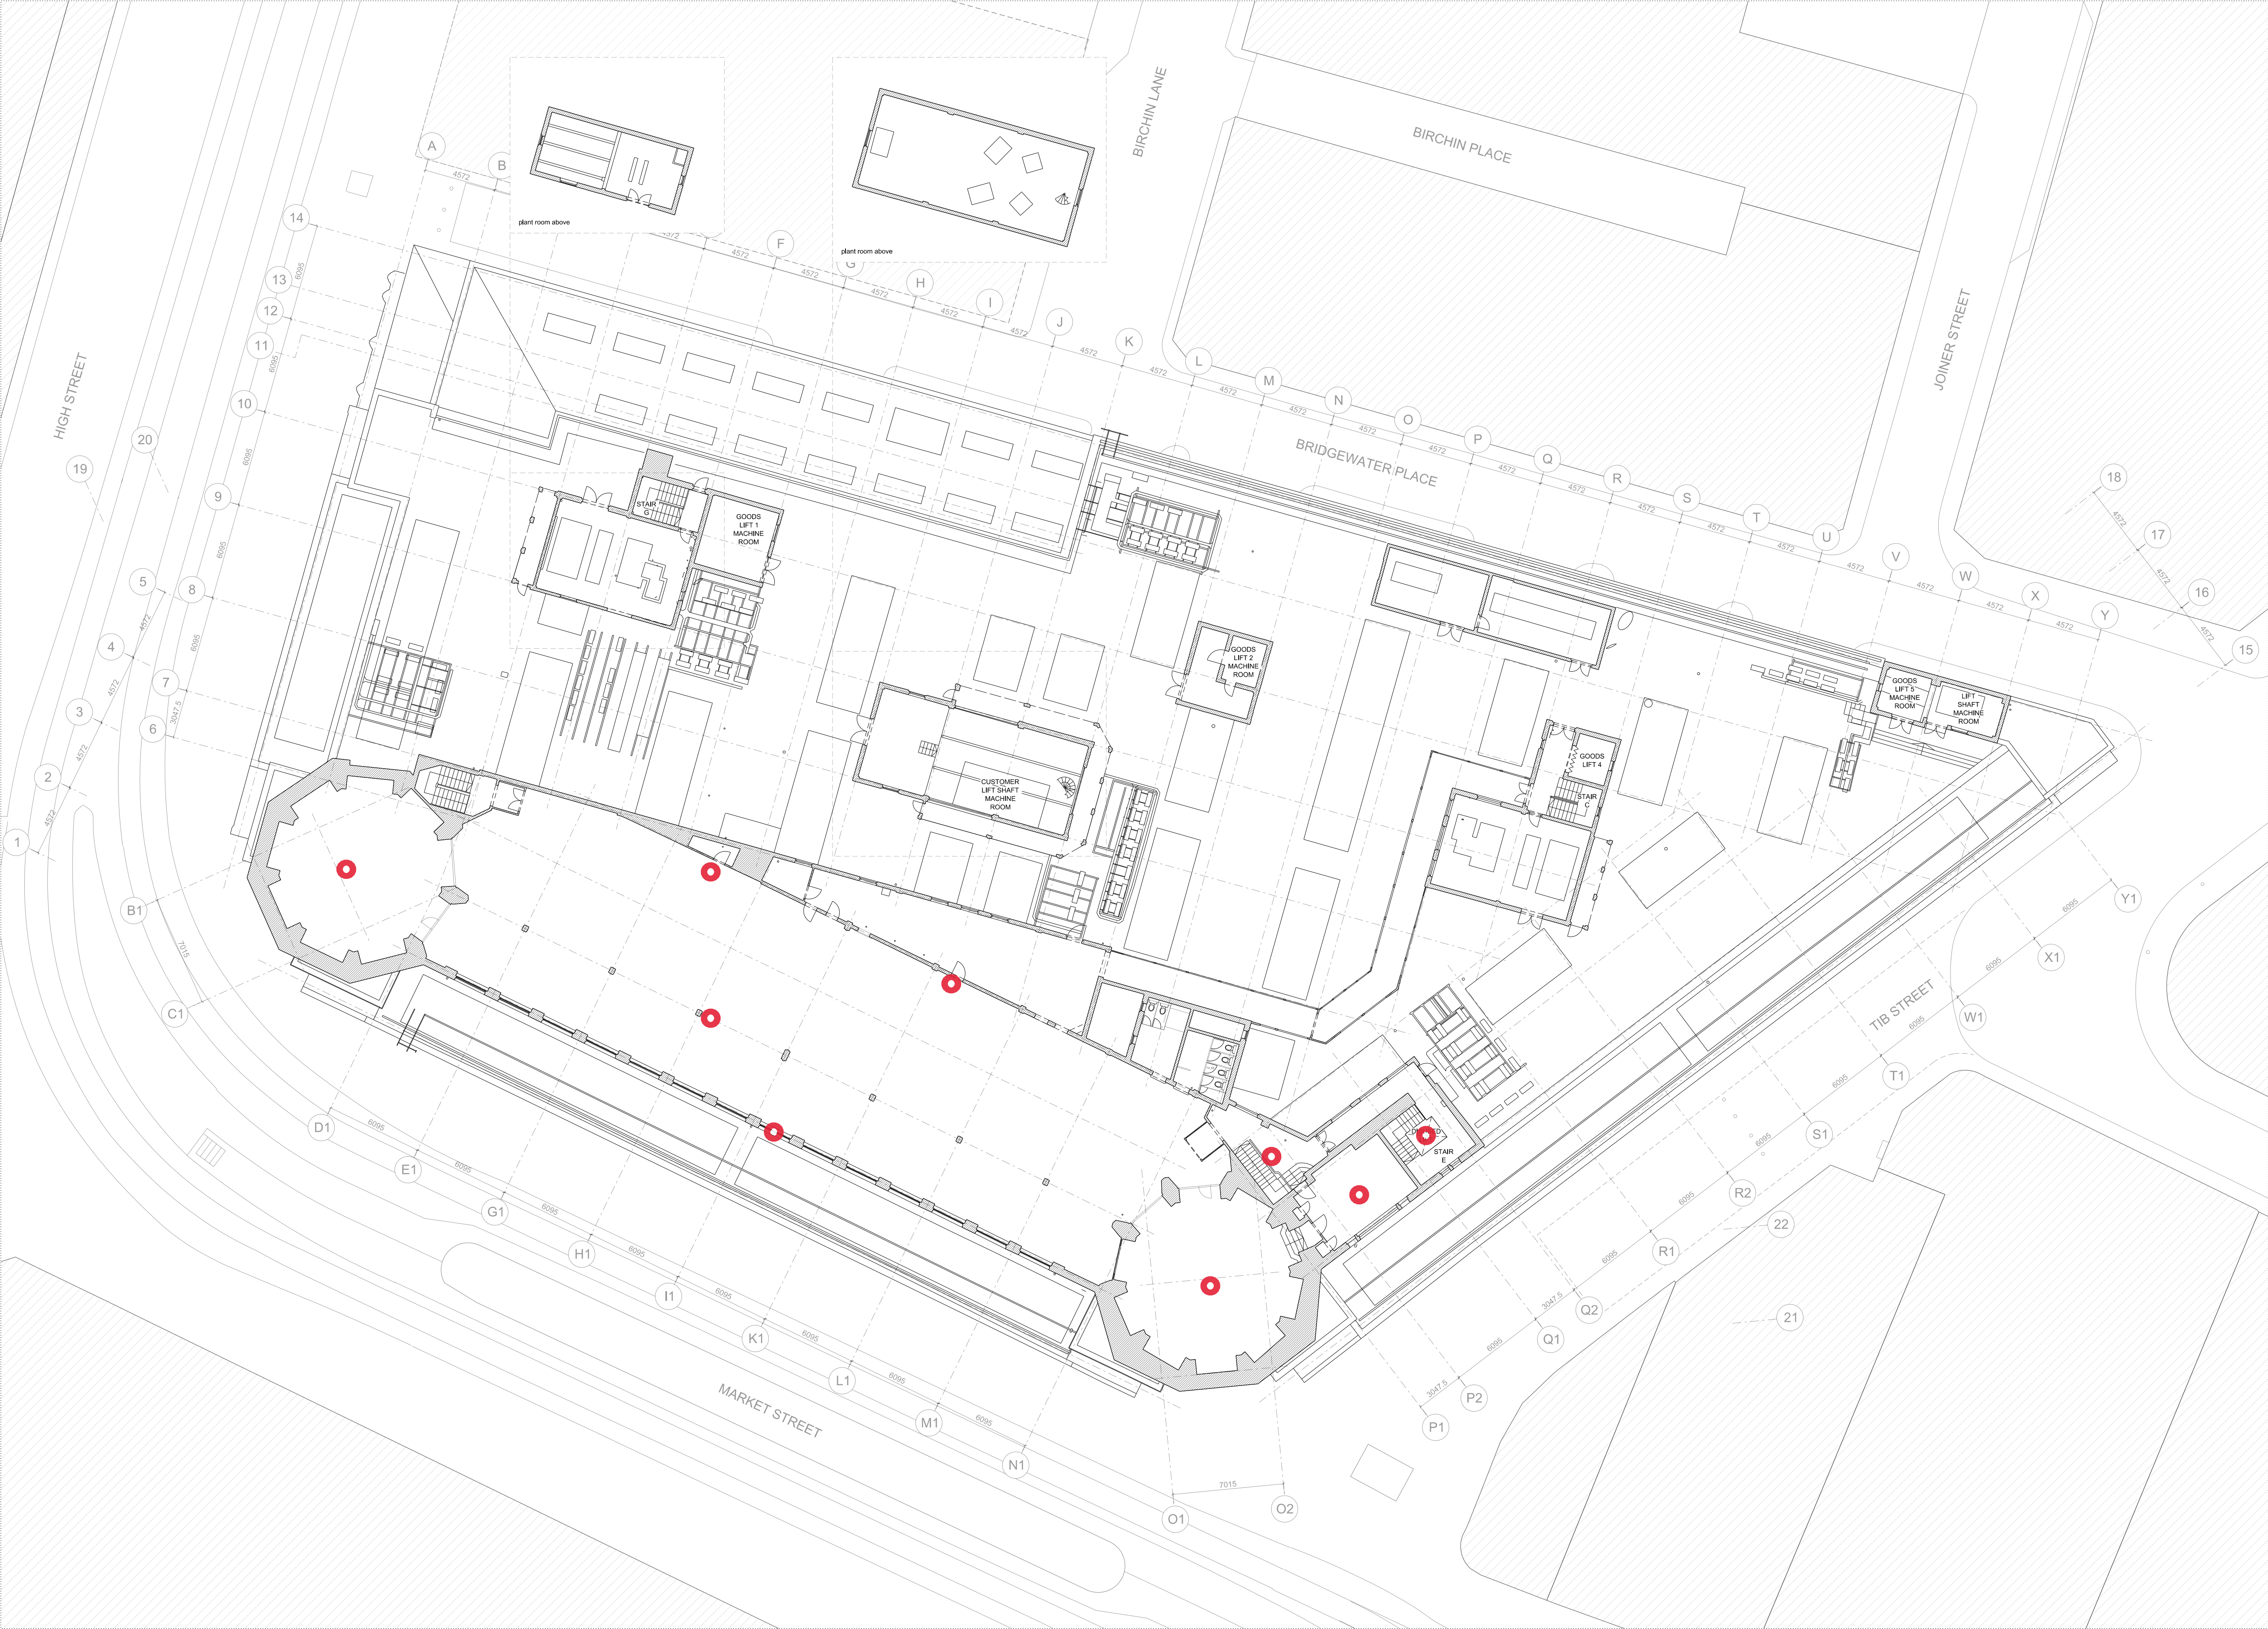


NOTES / REVISION

● = Approximate / indicative location of paint samples, note all samples are not shown

#### NOTES

NO MEASURED SURVEY INFORMATION AVAILABLE FOR SUB-BASEMENT TO THIRD FLOOR INCLUSIVE.

PLAN AND SECTION INFORMATION HAS BEEN EXTRAPOLATED FROM OTHER SOURCES WHERE INFORMATION IS AVAILABLE.

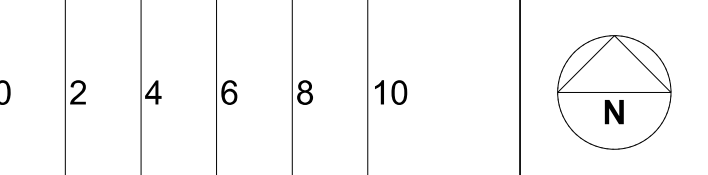

PROJECT  
**RYLANDS BUILDING,  
MANCHESTER**

CLIENT  
**CD9 PROPERTIES (MANCHESTER) LTD**

TITLE  
**EXISTING PLAN  
SEVENTH FLOOR**

SCALE  
1:200@A1  
1:400@A3

DATE  
AUG 2020

JOB No  
1526

DWG No  
AL[05]020

REV  
\*

ISSUE FOR  
**PLANNING DOCUMENT**

**JEFFREY BELL ARCHITECTS**  
Jeffrey Bell Architects  
3 Cobourg Street  
off Fairfield Street  
Manchester  
M1 3GY

t +44 (0)161 228 0651  
e studio@jeffreymbellarchitects.co.uk