






Truck lift parapet lighting ('L2' & 'L3')

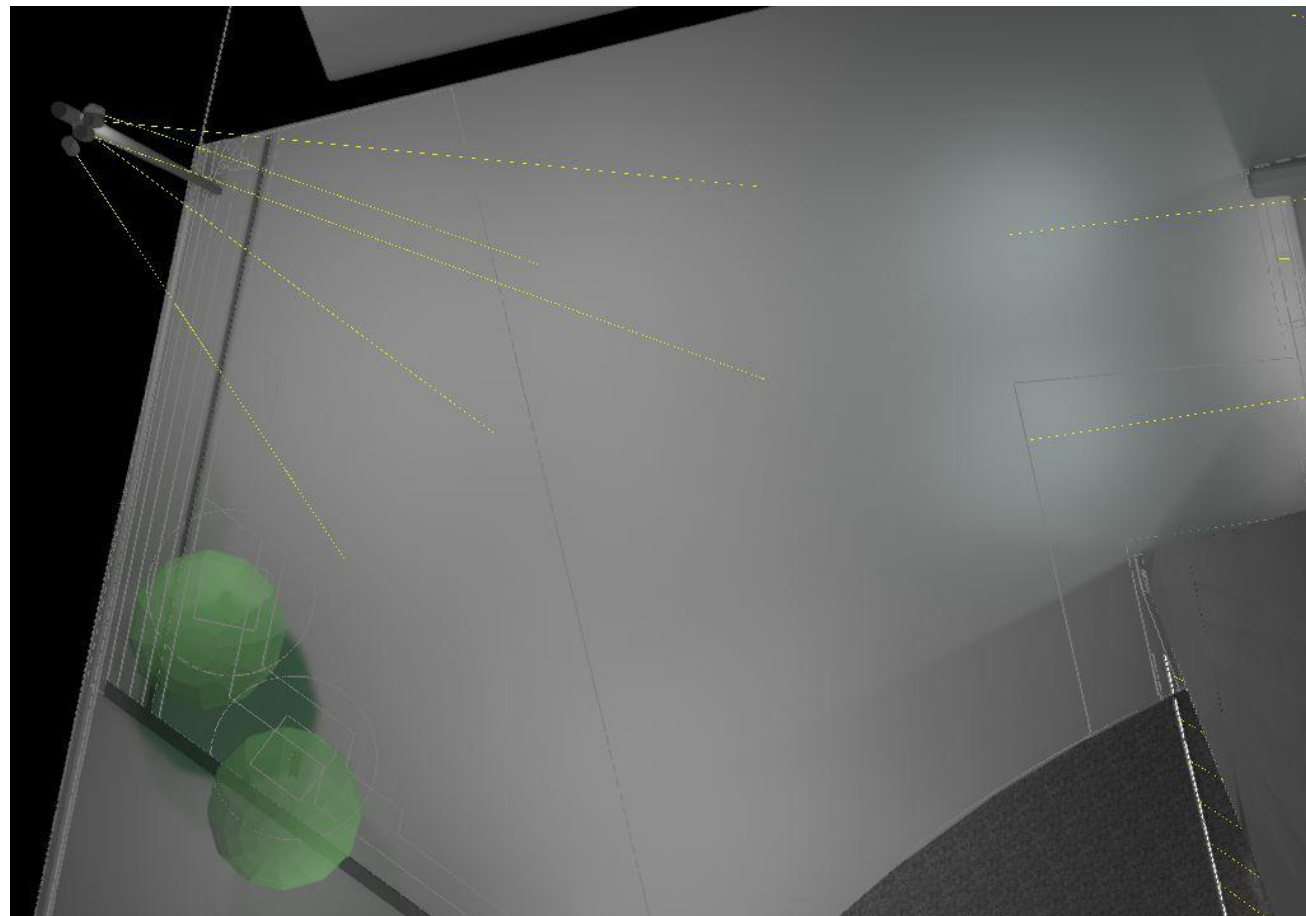


Focus targets for column 'C-A'

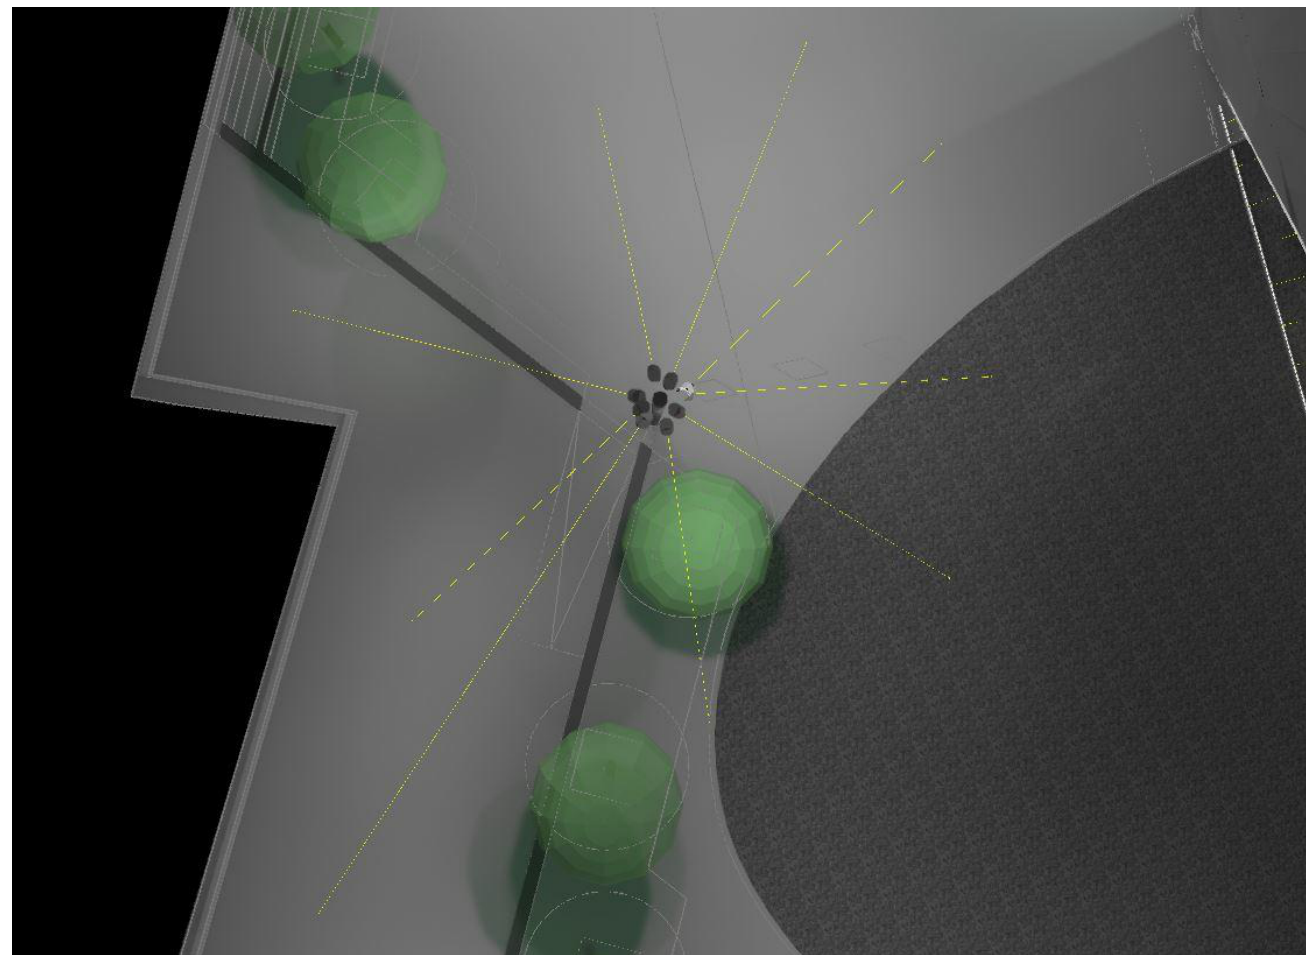

Focus targets for column 'C-B'

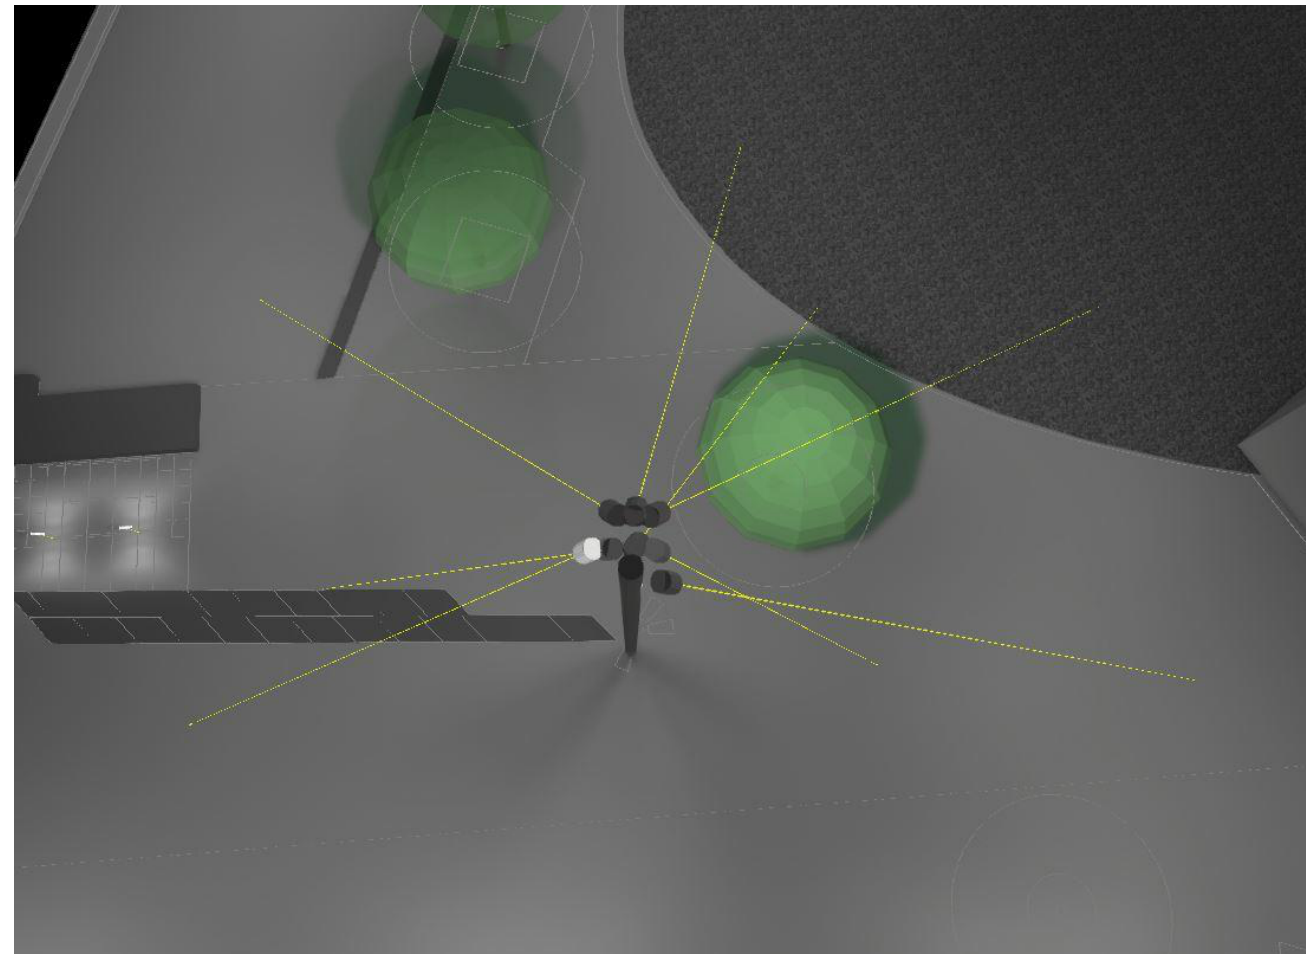

Focus targets for column 'C-C'

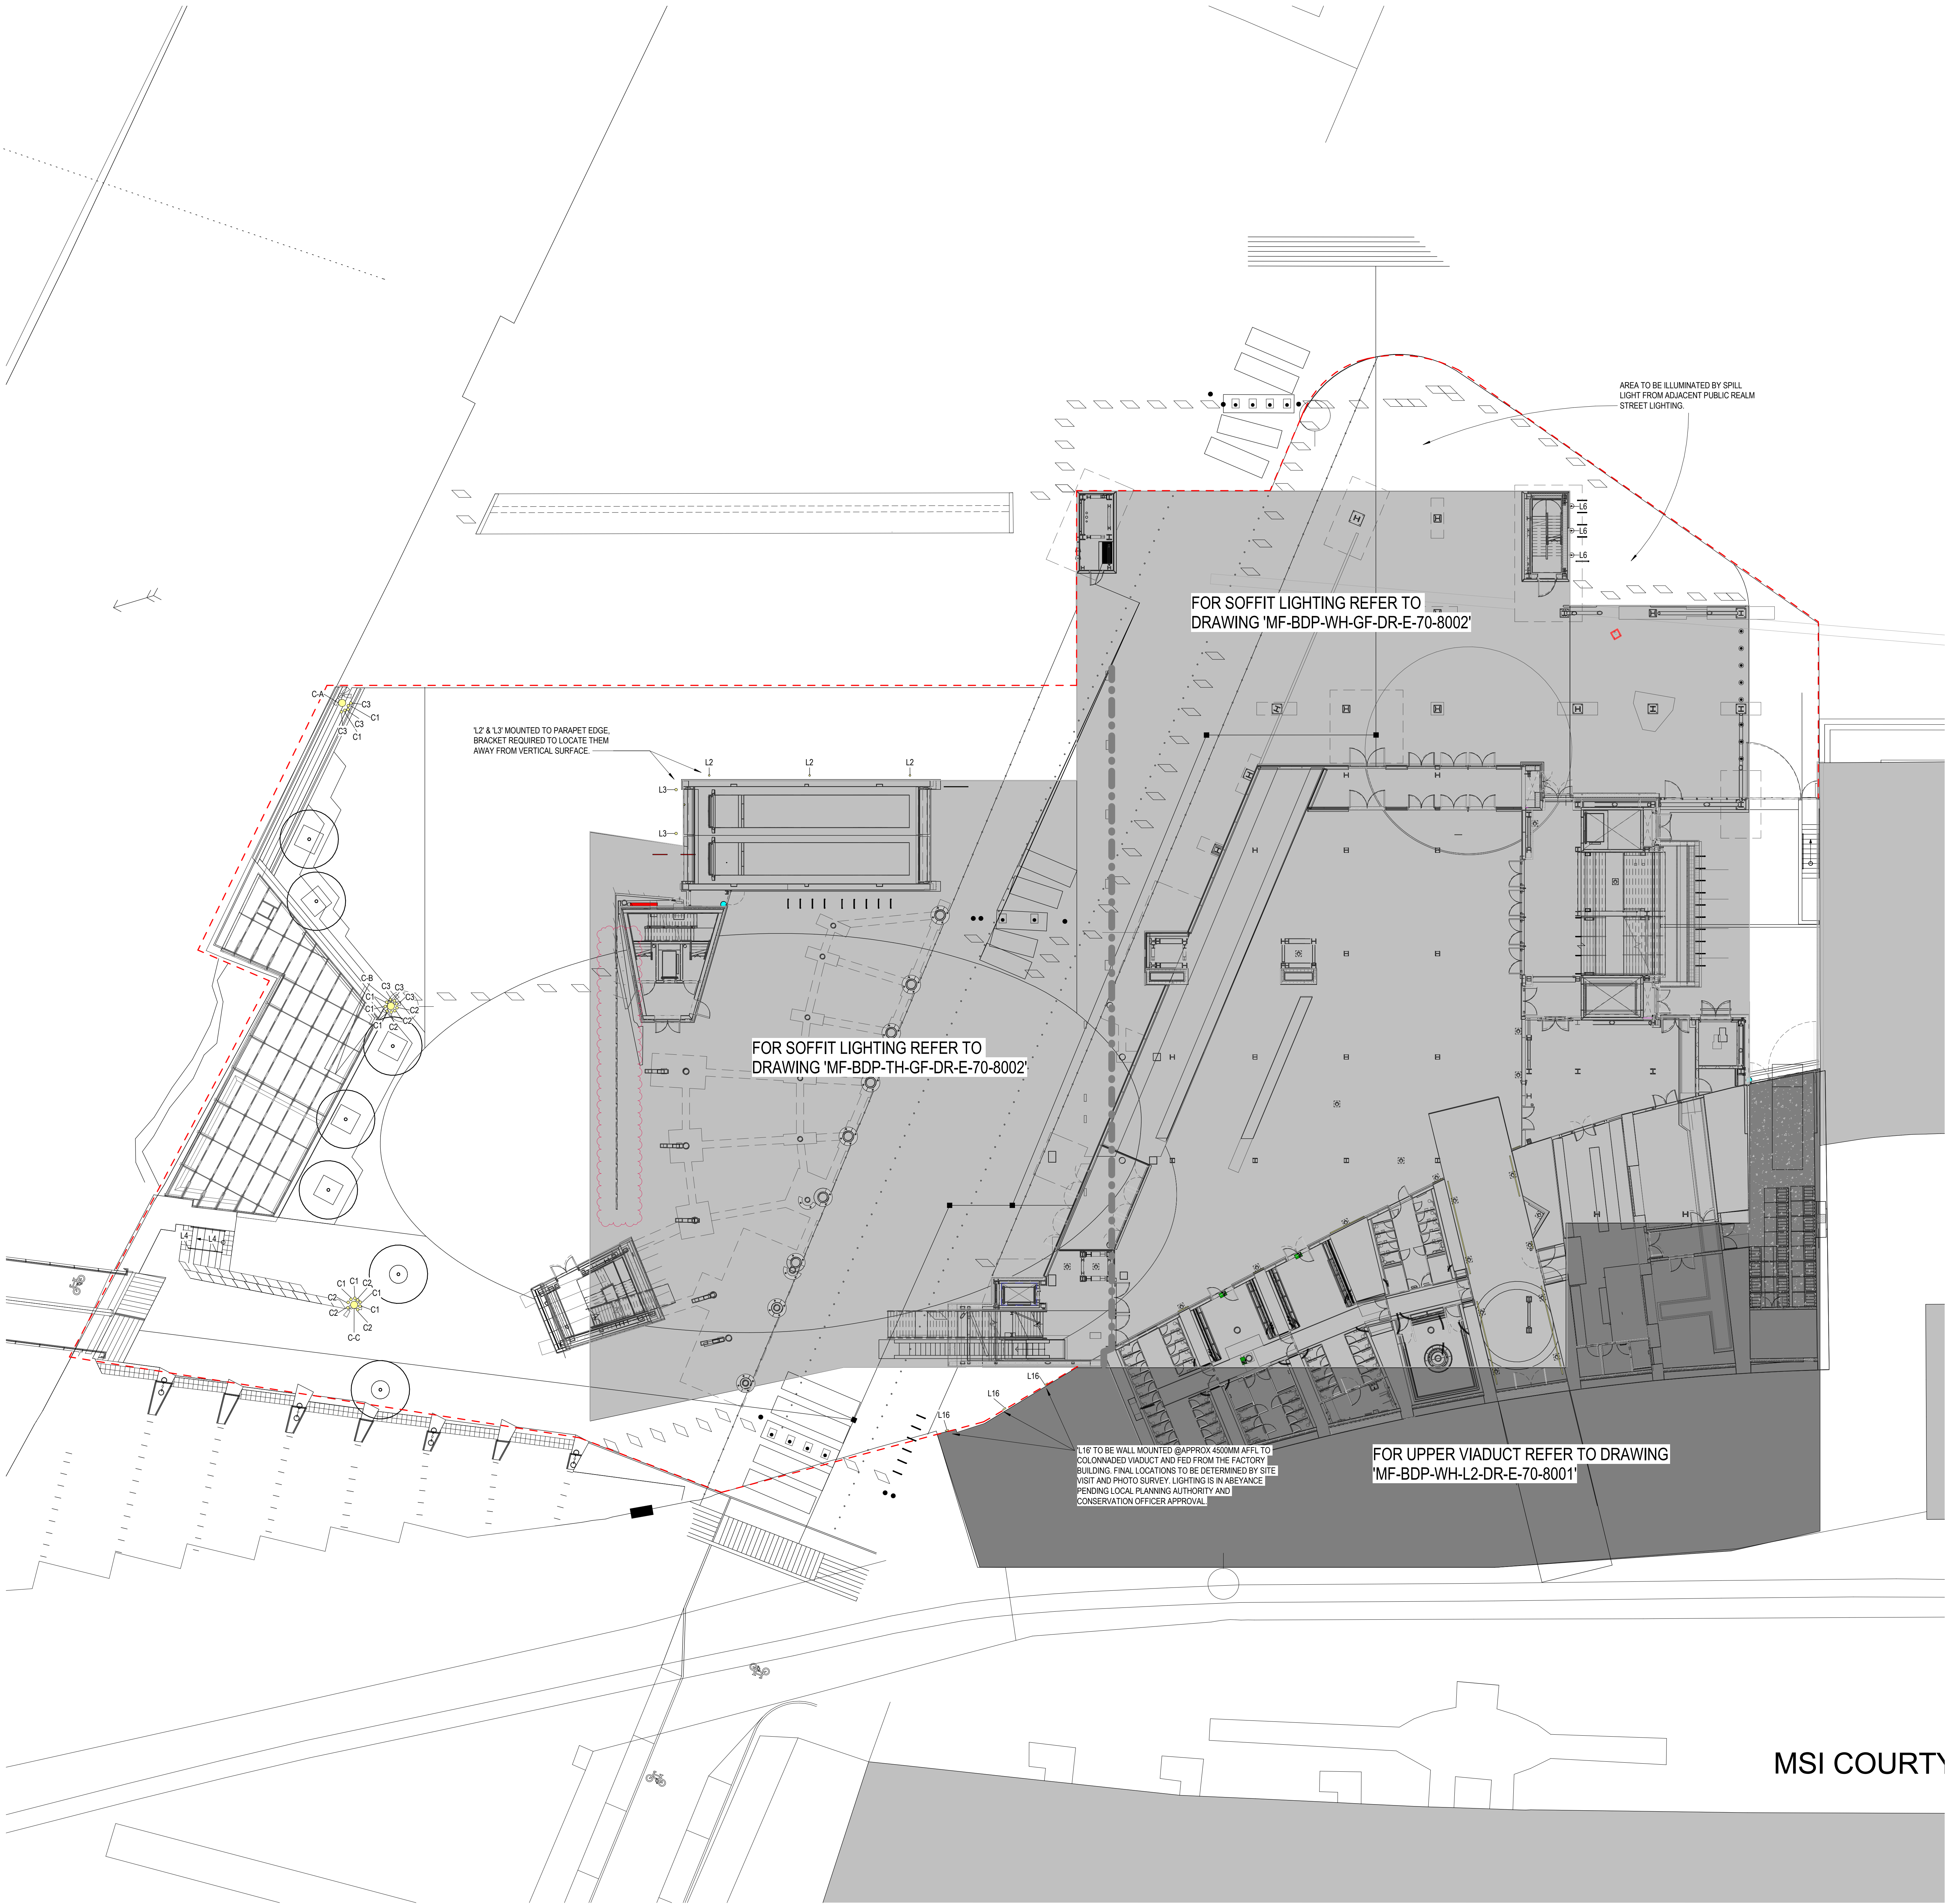

- BUILDING DESIGN PARTNERSHIP SHALL HAVE NO RESPONSIBILITY FOR ANY USE MADE OF THIS DOCUMENT OTHER THAN THAT FOR WHICH IT WAS PREPARED AND ISSUED.
- ALL DIMENSIONS SHOULD BE CHECKED ON SITE.
- DO NOT SCALE FROM THIS DRAWING.
- ANY DRAWING ERRORS OR DIVERGENCES SHOULD BE BROUGHT TO THE ATTENTION OF BUILDING DESIGN PARTNERSHIP AT THE ADDRESS SHOWN BELOW.
- DRAWINGS SHALL BE READ IN CONJUNCTION WITH THE FOLLOWING BEFORE WORK COMMENCES:
- THE COM DESIGN ISSUES REGISTER
 - THE BDP RISK SERIES OF DRAWINGS
 - THE PROJECT COM RISK REGISTER
- ### NOTES
- THE INFORMATION SHOWN ON THIS DRAWING IS BASED UPON THE MODEL AND DRAWINGS ISSUED BY THE PROJECT ARCHITECT ON THE DATES AS INDICATED BELOW.
 - THIS DRAWING SHALL BE READ IN CONJUNCTION WITH THE LUMINAIRE SCHEDULE AND LIGHTING SPECIFICATION.
 - THIS IS NOT A COORDINATED WORKING OR INSTALLATION DRAWING.
 - THE PURPOSE OF THIS DRAWING AND THE ASSOCIATED BIM MODEL IT HAS BEEN DERIVED FROM IS TO PROVIDE A LEVEL OF DETAIL SUITABLE FOR BIPHA PRO FORMA AN TECHNICAL DESIGN.
 - DO NOT SCALE FROM THIS DRAWING. ALL DIMENSIONS ARE IN MILLIMETERS UNLESS OTHERWISE STATED.
 - LUMINAIRES WITH SUFFIX 'CE' ARE EMERGENCY LUMINAIRES TO HAVE CRITICAL BATTERY SUPPLY WITH THE EMERGENCY LIGHTING FUNCTION.
 - IN ORDER TO PROVIDE TRUCK LIFT PARAPET MOUNTING DETAIL FOR LUMINAIRES L2 & L3.
 - FOR MEP SERVICES REFER TO DRAWING MF-BDP-XX-XX-DR-AE-45-8001.

C04	CONTRACT ISSUE	NM	CL	19/04/22
C03	CONTRACT ISSUE	NM	CL	04/12/20
C02	CONTRACT ISSUE	NM	CL	01/12/20
C01	CONTRACT ISSUE	NM	CL	16/10/20
Rev	Description	By	Check	Date
The design illustrated upon this drawing has been coordinated with the following discipline models:				
Rev	Discipline	Model Name	Model Version	Model Date
A	30/11/2021	CMA	MF-CMA-XX-XX-40-A-00-0001 (P2)	
S	07/10/2021	Bure Rappold	MF-SHE-XX-XX-40-S-00-0002 (P2)	
Y	07/10/2020	Charles Blue	MF-CBE-XX-XX-40-Y-01-0001 (P2)	
A	17/06/2021	Hyder	MF-HYD-XX-XX-40-A-00-0001 (P2)	
MANCHESTER CITY COUNCIL				
Albert Square, Town Hall,				
M2 5DB, Manchester				
United Kingdom				
T +44 (0) 161 234 5004				
11 Ducie Street				
PO Box 85				
Piccadilly Basin				
Manchester				
M60 3JA				
United Kingdom				
T +44 (0)161 628 2200				
www.bdp.com				
For Information				
P2008093				
Manchester Factory				
Electrical Engineering Services				
Public Realm				
External				
Lighting Systems				
Project Code	CC	Number	NM	As indicated
Issue Date		Issue Date	16/10/20	
Project Name	MF-BDP-XX-XX-DR-E-70-8092			C04