
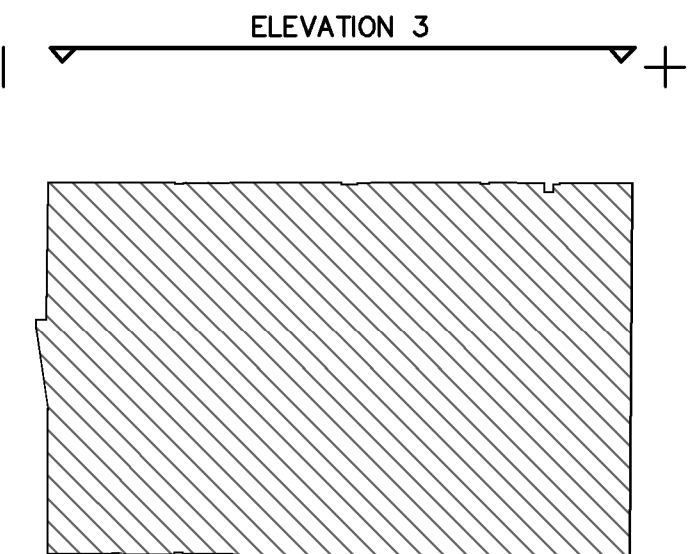


© Copyright: All rights reserved. This drawing must not be reproduced without permission. Do not scale from this drawing. All dimensions are in millimetres unless otherwise stated. Any discrepancies should be reported to the Architect.

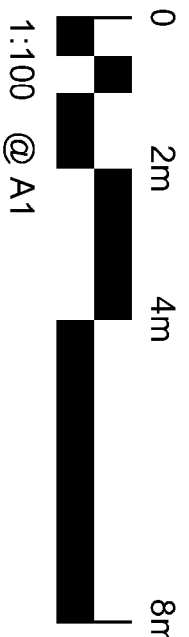


Existing key

Brickwork facade
Facing Brickwork, Yorkshire Red

Spandrel panel
Powder-coated aluminium spandrel panels glazed into existing curtain wall frame


Aluminium cladding
Powder-coated insulated aluminium cladding system with closed recessed joints and finish to match existing

Stone facade
Existing Ashlar faced reconstituted stone facade in standard coursing.

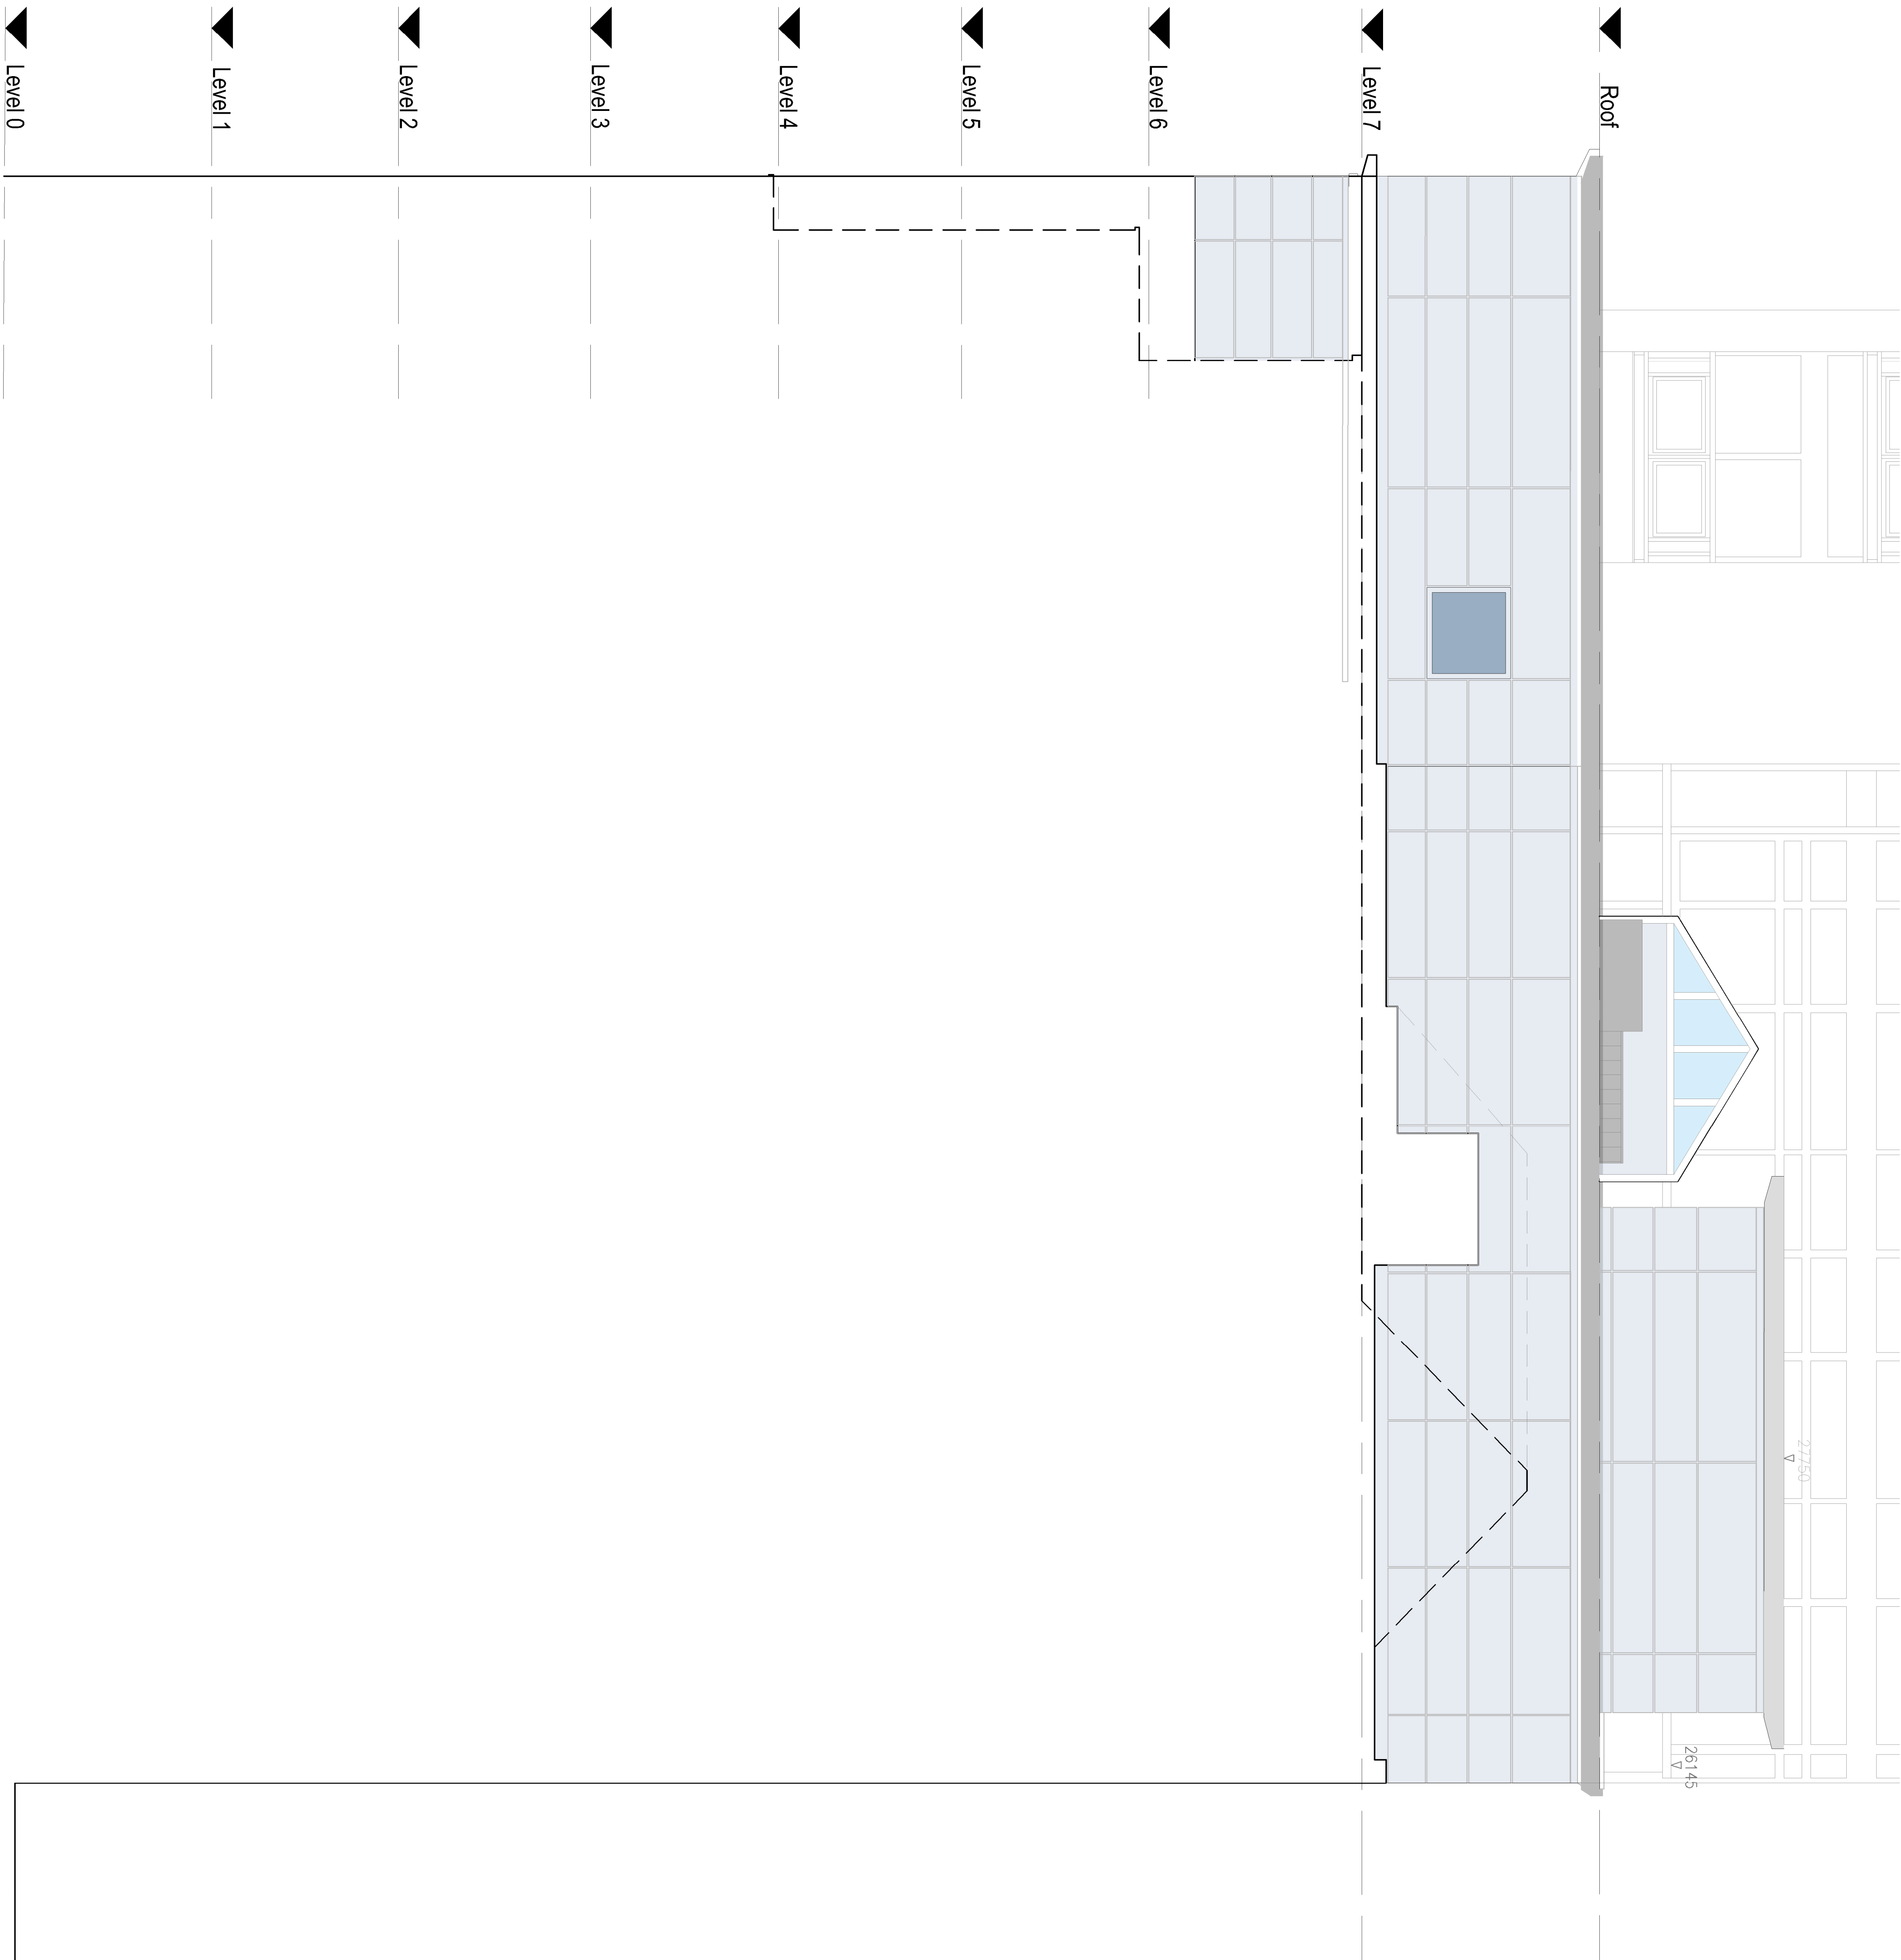

P1	First Issue, For Comment/Approval.	26.04.23	-	-	-
PRELIMINARY					
Revision	Description	Date	Drawn	Checked	

Halliday Meecham Architects Limited
111 Piccadilly, Manchester M1 2HY
+44 (0)161 861 5566
4 Devonshire Street London W1W 5DT
+44 (0)203 440 5175
hma@hallidaymeecham.com
www.hallidaymeecham.com

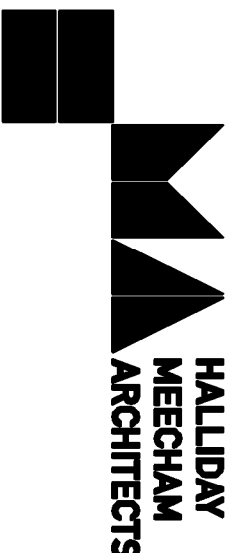

Client:	Wardens				
Project:	56 High Street Re-cading Project				
Design Leader:	56 High St, Manchester M4 1ED				
Drawing:	Existing North Side (Hidden) Elevation 3				
Scale @ A1	Scale @ A3	Date:	Drawn:	Checked:	Loop No.
1:50	1:100	26.04.23	CB	TF	5540
Drawing Ref.:	5540-HMA-HS-ZZ-DR-A-00112				Revision
					P1