


A3
HOD-S73-514

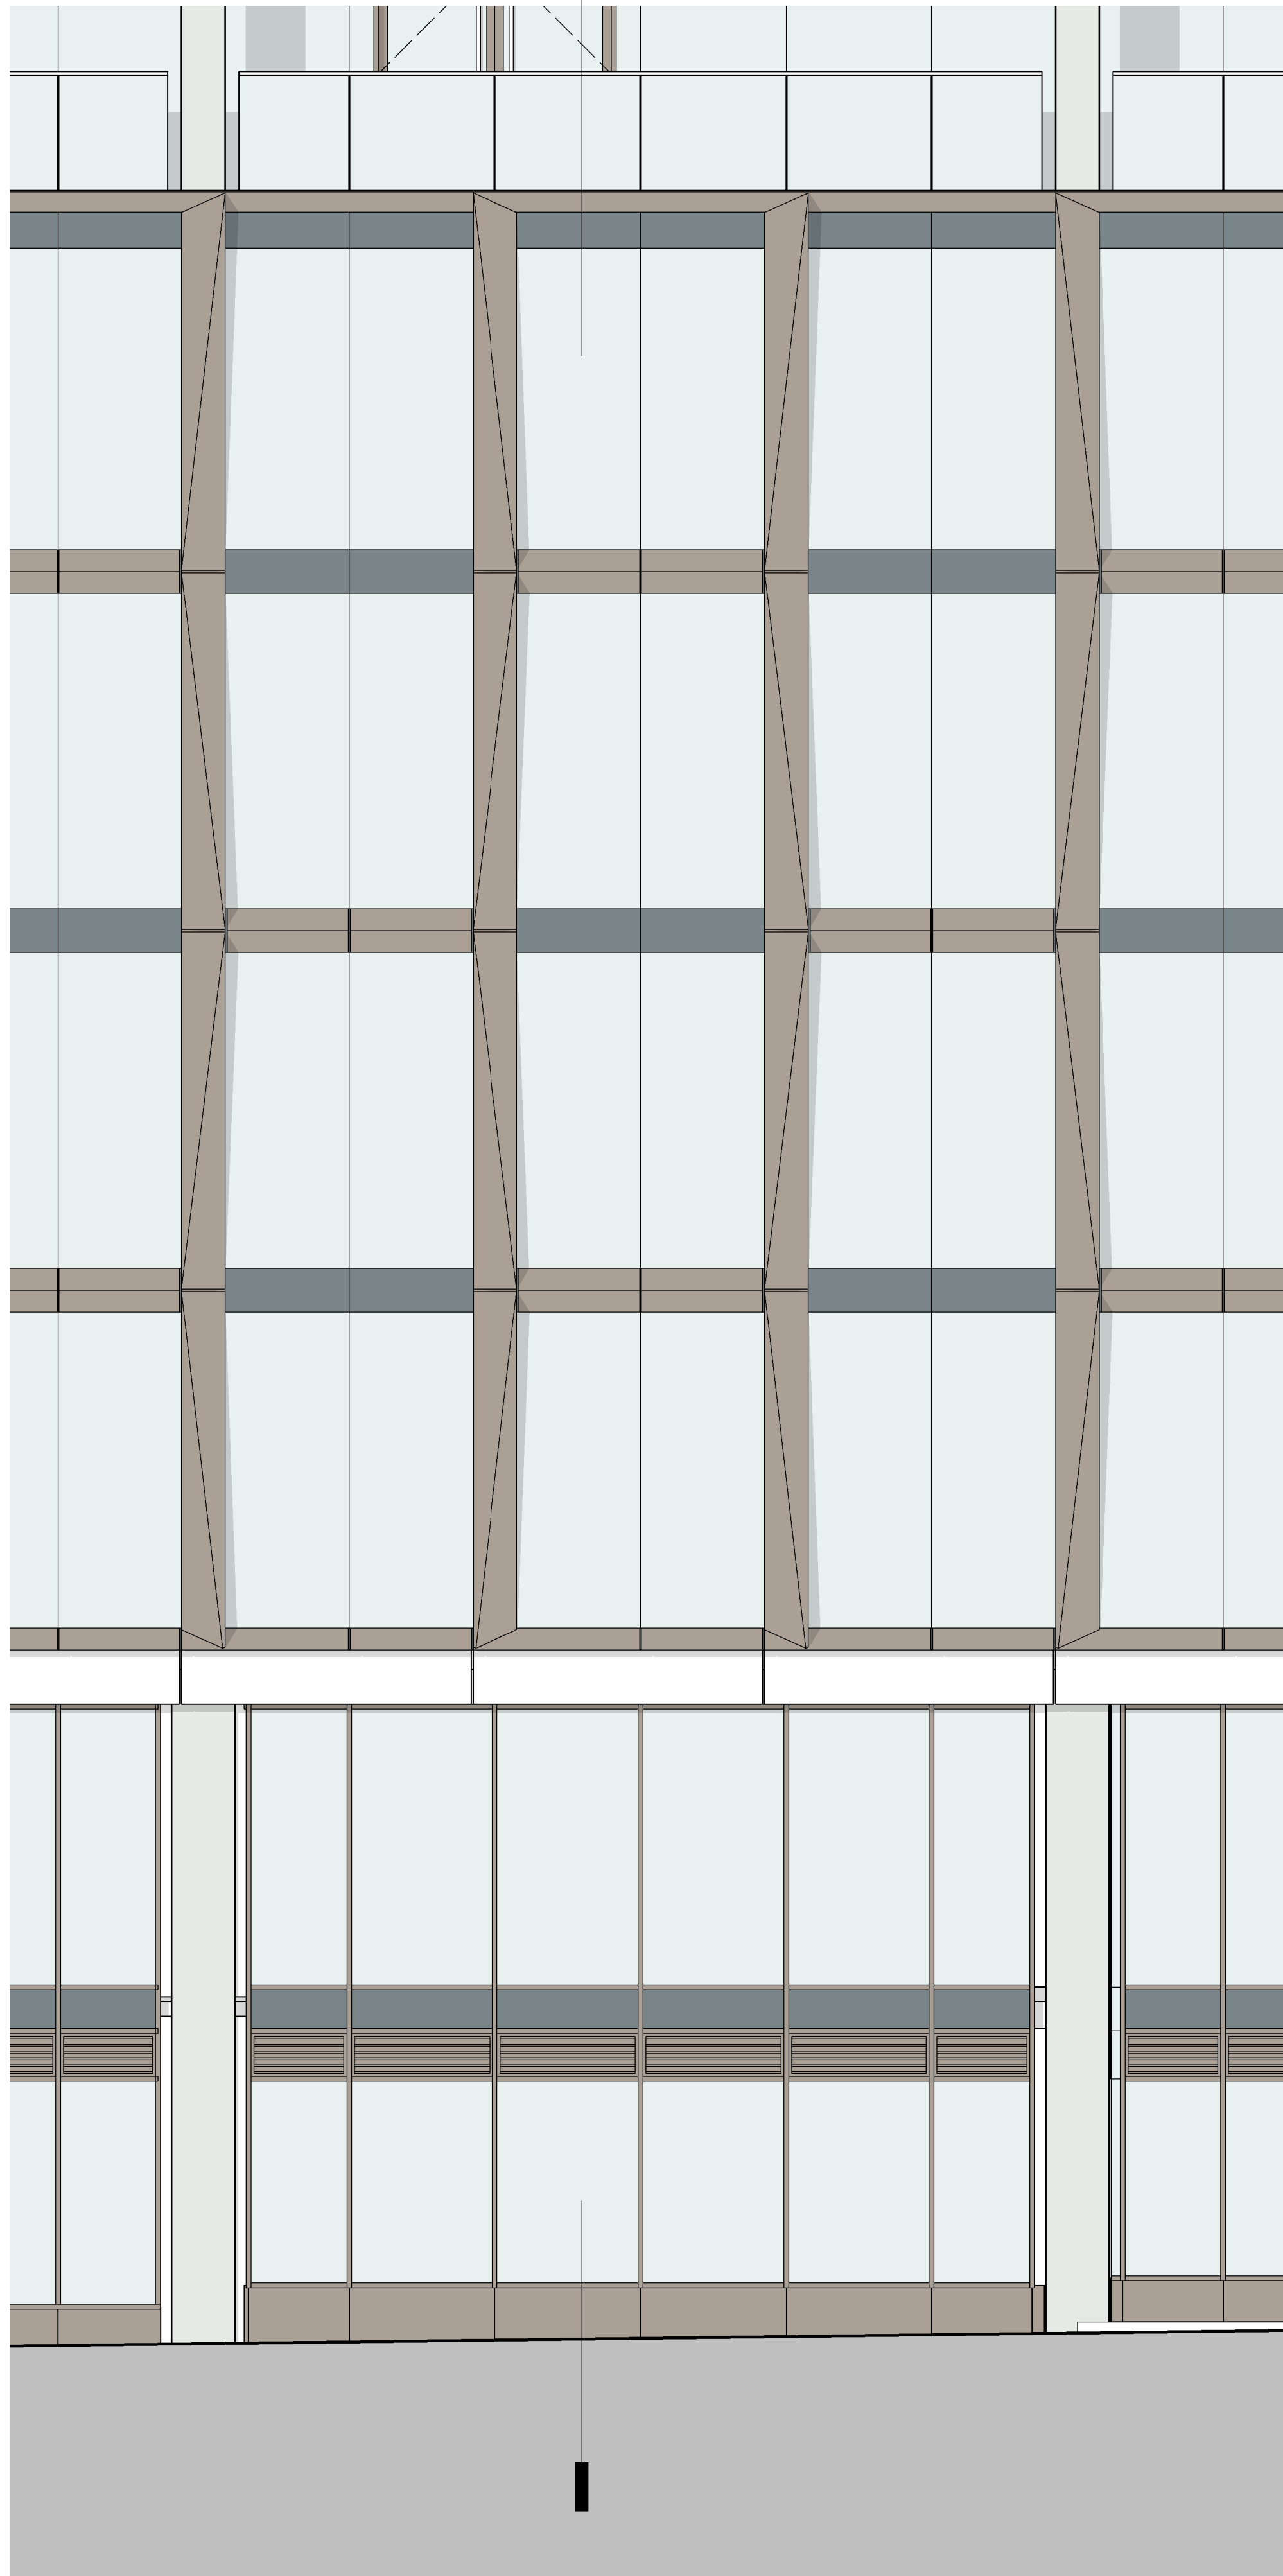

B06 - Office 06
59.700 m

3700

B05 - Office 05
56.000 m

3700

B04 - Office 04
52.300 m

3700

B03 - Office 03
48.600 m

3700

B02 - Office 02
44.900 m

3700

B01 - Office 01
41.200 m


3100

B0UG - Ground Upper
38.100 m

B0LG - Ground Lower
36.500 m

1600

A7 TYP ENCLOSURE ELEVATION - OFFICE PODIUM
1 : 50

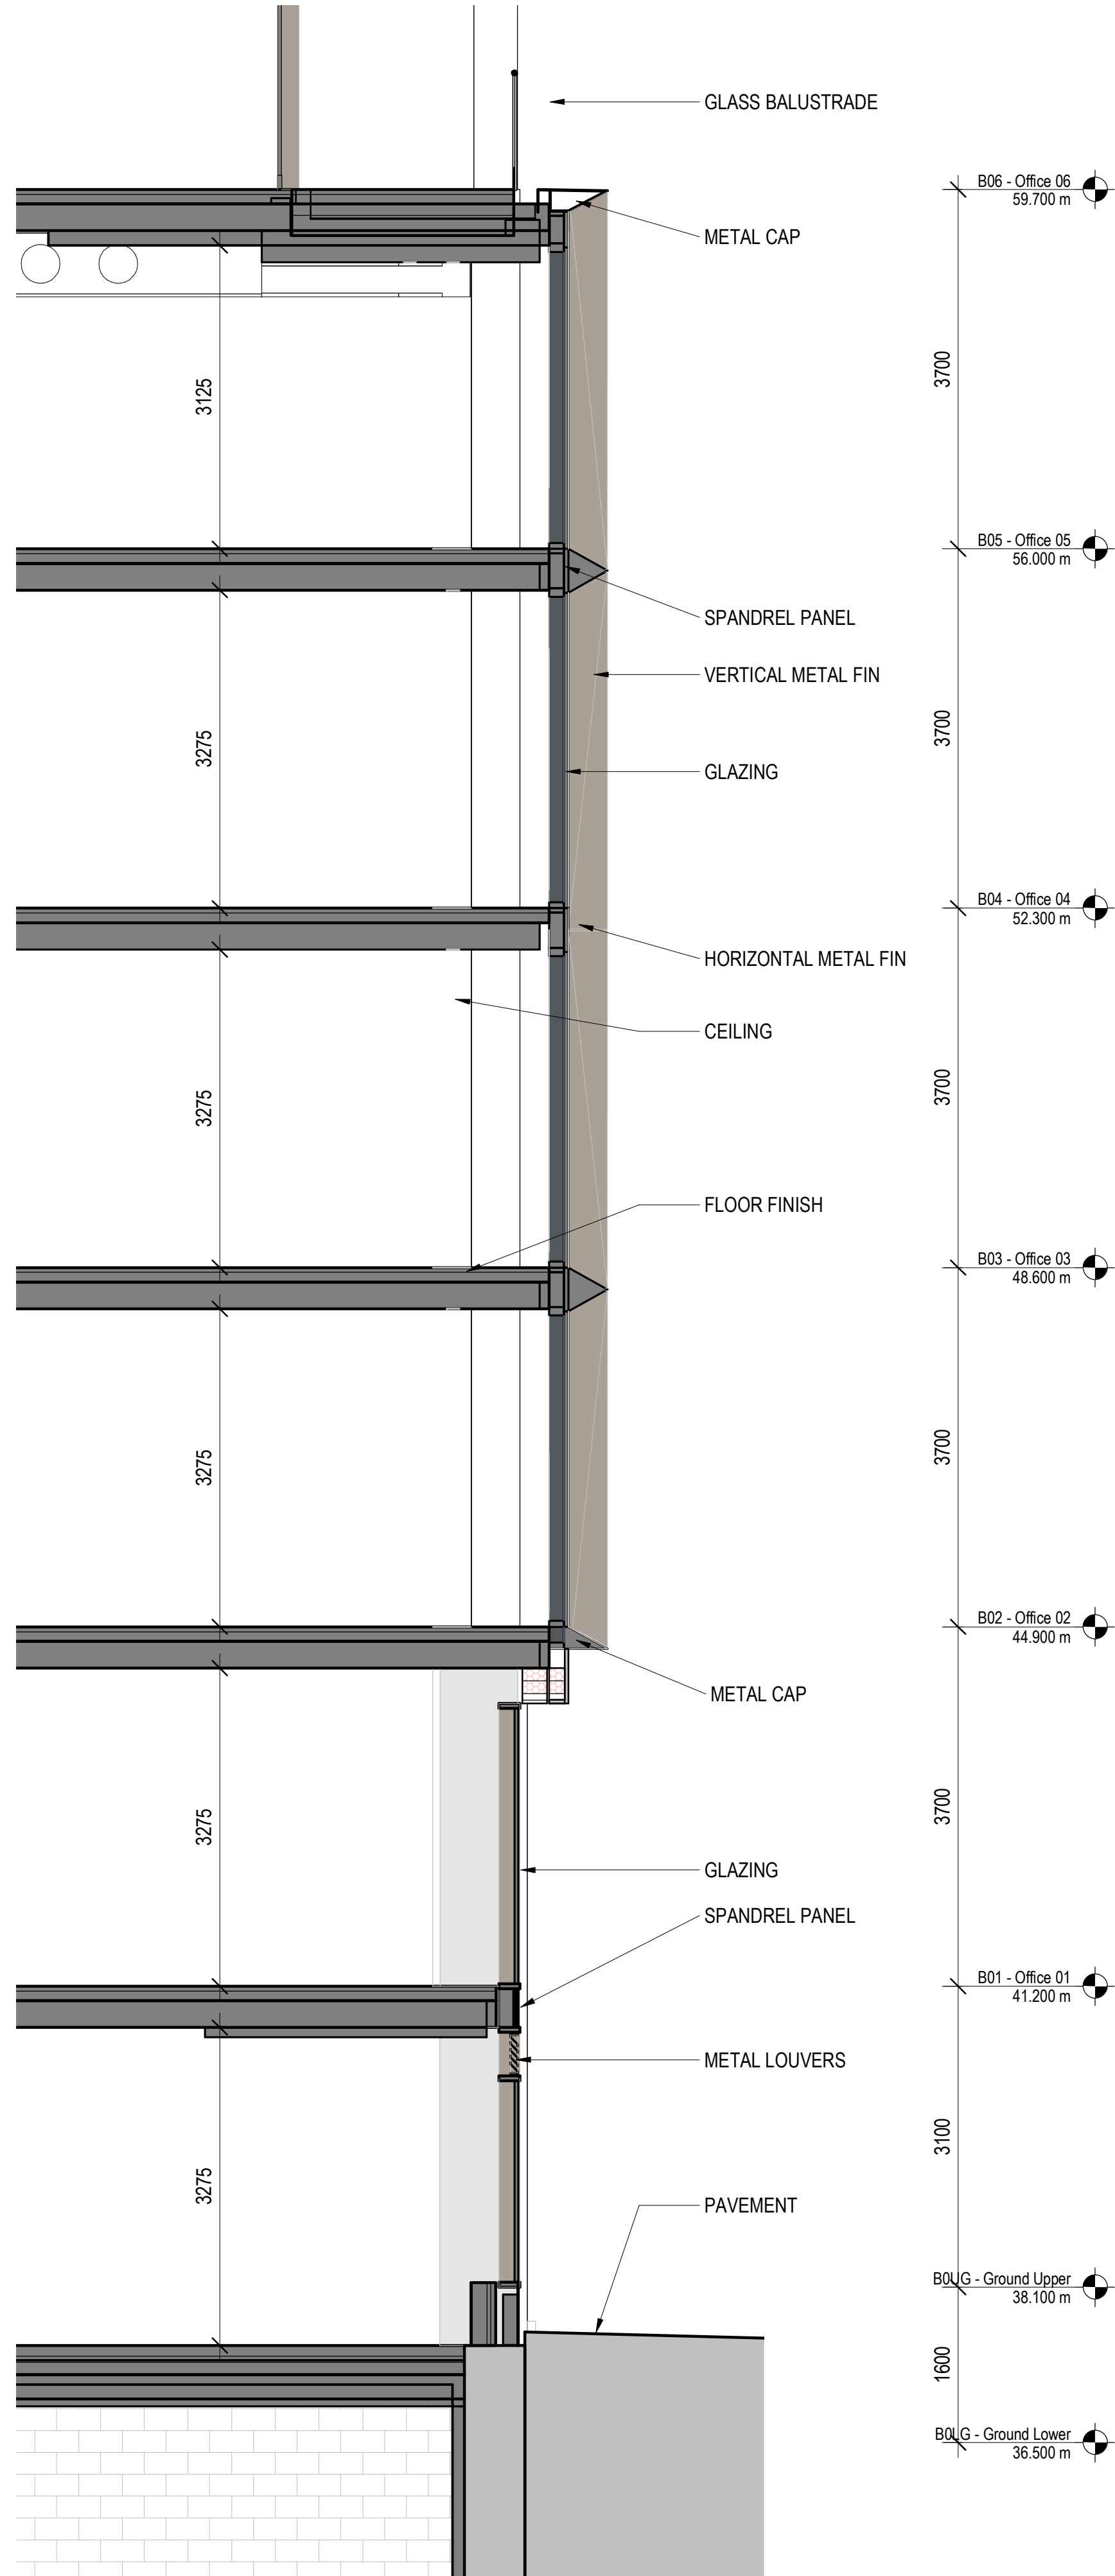

GLASS BALUSTRADE

METAL CAP

SPANDREL PANEL

VERTICAL METAL FIN

GLAZING

HORIZONTAL METAL FIN

CEILING

FLOOR FINISH

METAL CAP

GLAZING

SPANDREL PANEL

METAL LOUVERS

PAVEMENT

B06 - Office 06
59.700 m

3700

B05 - Office 05
56.000 m

3700

B04 - Office 04
52.300 m

3700

B03 - Office 03
48.600 m

3700

B02 - Office 02
44.900 m

3700

B01 - Office 01
41.200 m

3100


B0UG - Ground Upper
38.100 m

B0LG - Ground Lower
36.500 m

1600

A3 TYP ENCLOSURE SECTION - OFFICE PODIUM
1 : 50

DO NOT SCALE
Work to annotated dimensions only. Read drawings in
conjunction with relevant specification, Structural Engineers' and
Services Engineers' drawings. Confirm all dimensions before
commencement of any work on site or fabrication.

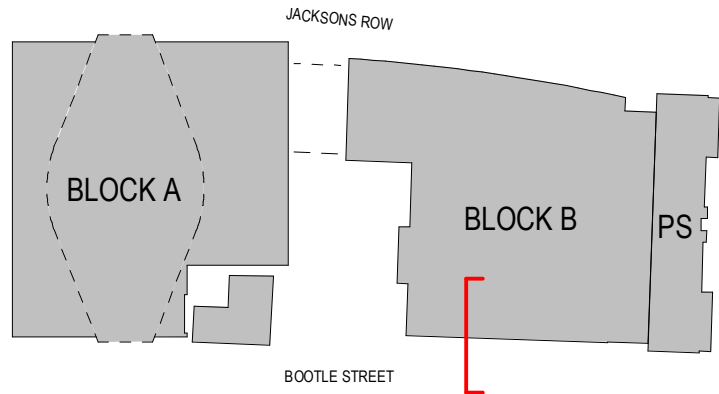

P01 Oct 22 - S73 First Issue
Rev: Details: 14/10/22
Date:

client:
S.T.M.
project:
ST. MICHAEL'S
job number:
0643
status:
PLANNING

title:
BUILDING ENCLOSURE - OFFICE
PODIUM

scale: drawn by:
As indicated Author
@ A1

drawing number:
HOD-S73-514

current revision date: revision:
14/10/22 P01

SGI Studios
1 Kelso Place
Marine Parade, M15 4LE
t: +44(0)161 832 9842
e: mail@hodderandpartners.com
w: www.hodderandpartners.com

hodder+partners