


© COPYRIGHT
The copyright in this drawing is vested in Jackson Downes Ltd and no licence or assignment of any kind has been, or is, granted to any third party whether by provision of copies or originals of the drawings or otherwise unless agreed in writing.

DO NOT SCALE FROM THIS DRAWING
The contractor shall check and verify all dimensions on site and report any discrepancies in writing to Jackson Downes Ltd before proceeding with work.


FOR ELECTRONIC DATA ISSUE
Electronic data / drawings are issued as "read only" and should not be interrogated for measurement. All dimensions and levels should be read, only from those values stated in text, on the drawing.

NOTES:

- Drawing to be printed in colour
- Refer to (20)Series for general arrangement plans
- Refer to (40)500 for finishes schedule
- All systems to be installed in accordance to manufacturers recommendations
- All suppliers to provide shopfit drawings for approval by designer prior to manufacturing where applicable
- All wall and ceiling finishes to achieve class 1 surface spread of flame
- Any finishes to core circulation areas to achieve class 0 surface spread of flame
- Dimensions to be checked on site prior to manufacture
- Where necessary, subcontractor to include patressing to proposed partitions & existing walls, where joinery or equipment hangs or is fixed
- All finishes specified are to be suitably treated for commercial use

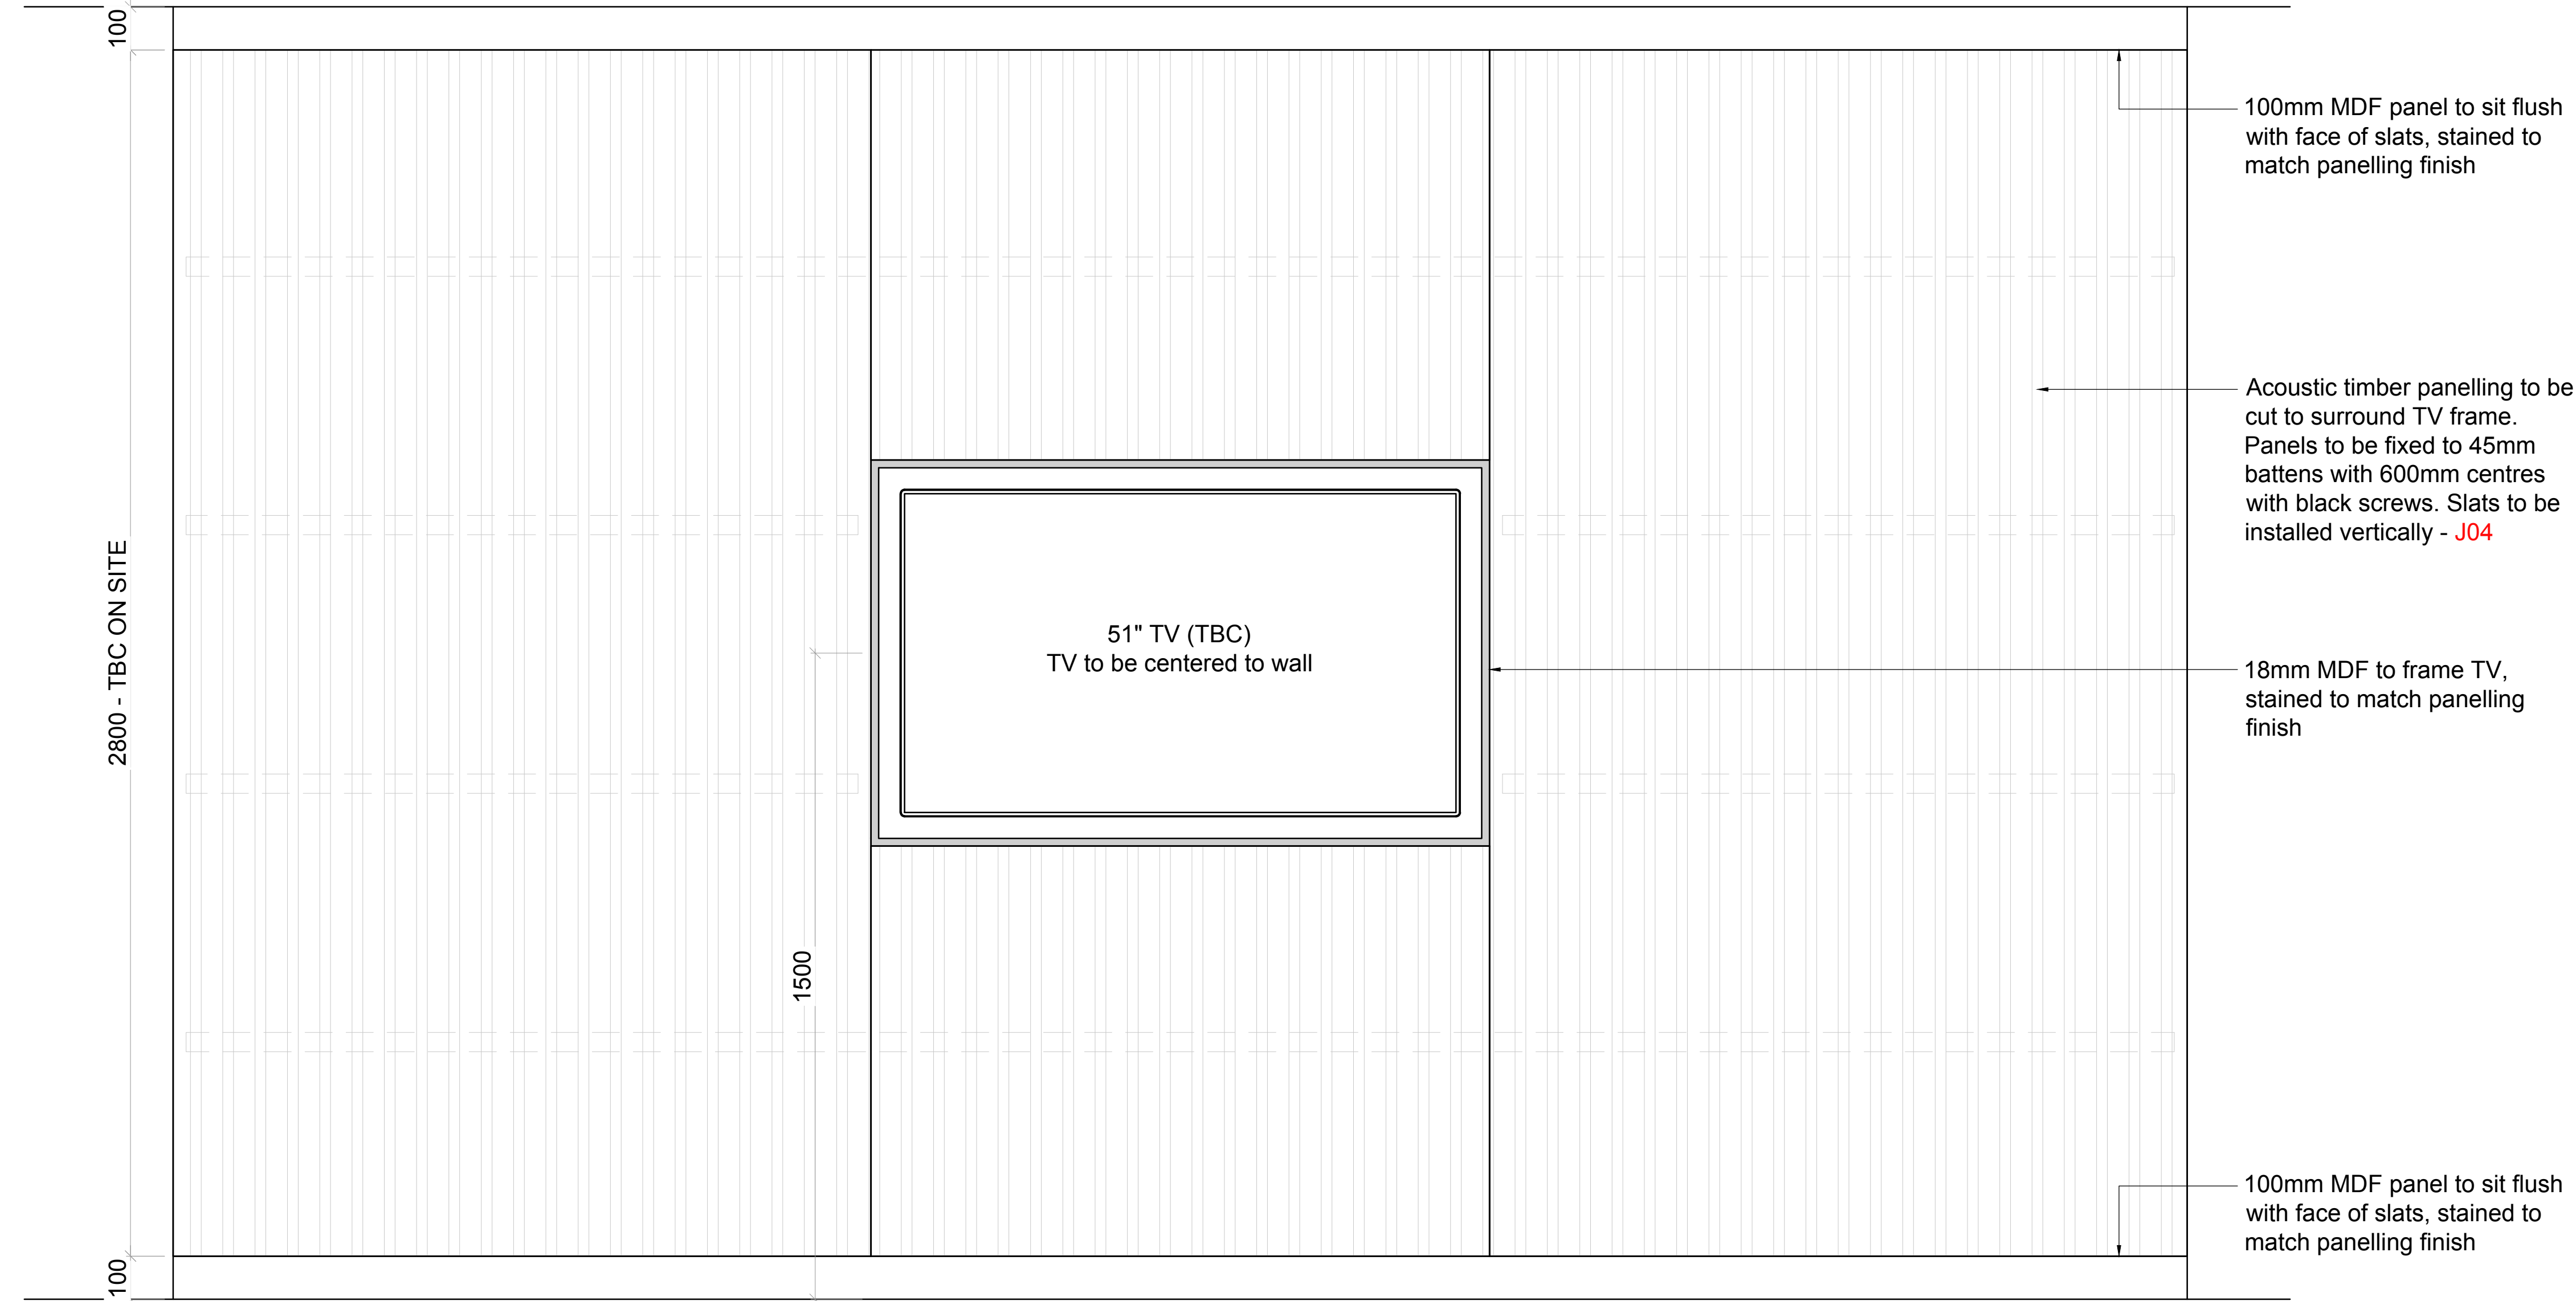

ELEVATION A
1:10 @ A1

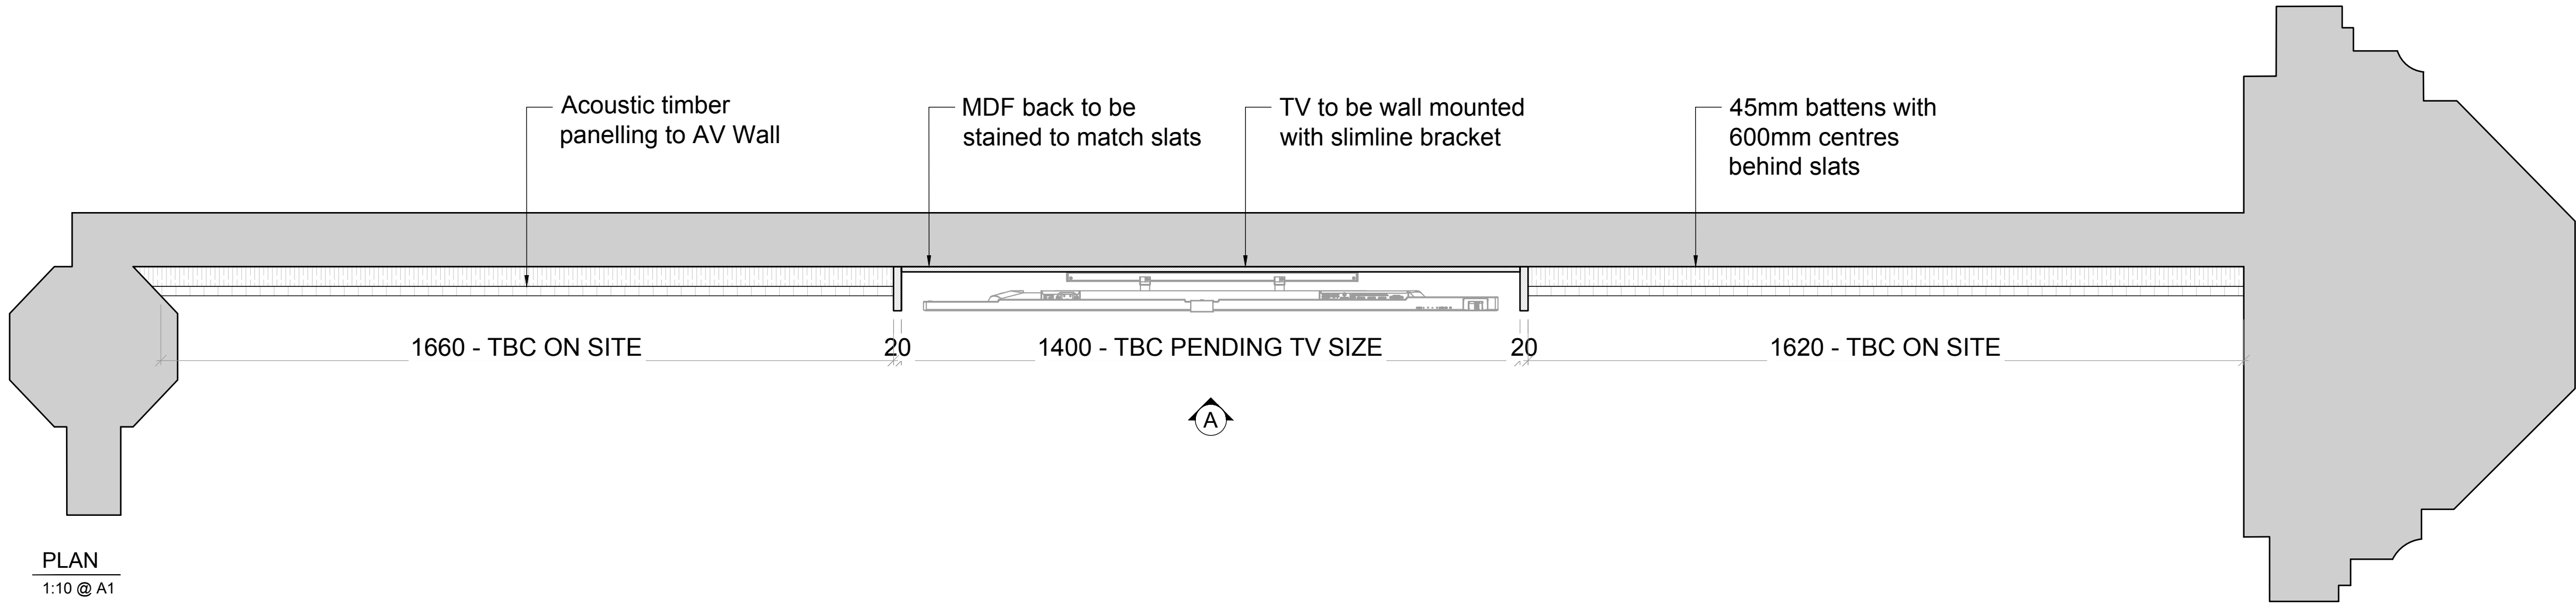

PLAN
1:10 @ A1

REV	DESCRIPTION	DATE	REV BY
-----	-------------	------	--------

DWG NO.	2202070301	CLIENT	GROSVENOR
DATE	21/03/2023	PROJECT	CANADA HOUSE - 4F SUITE
SCALE	1:10 @ A1	DWG STATUS	STAGE 4
DRAWN BY	KJ	DWG TITLE	AV WALL JOINERY DRAWING

JACKSON
DOWNES