


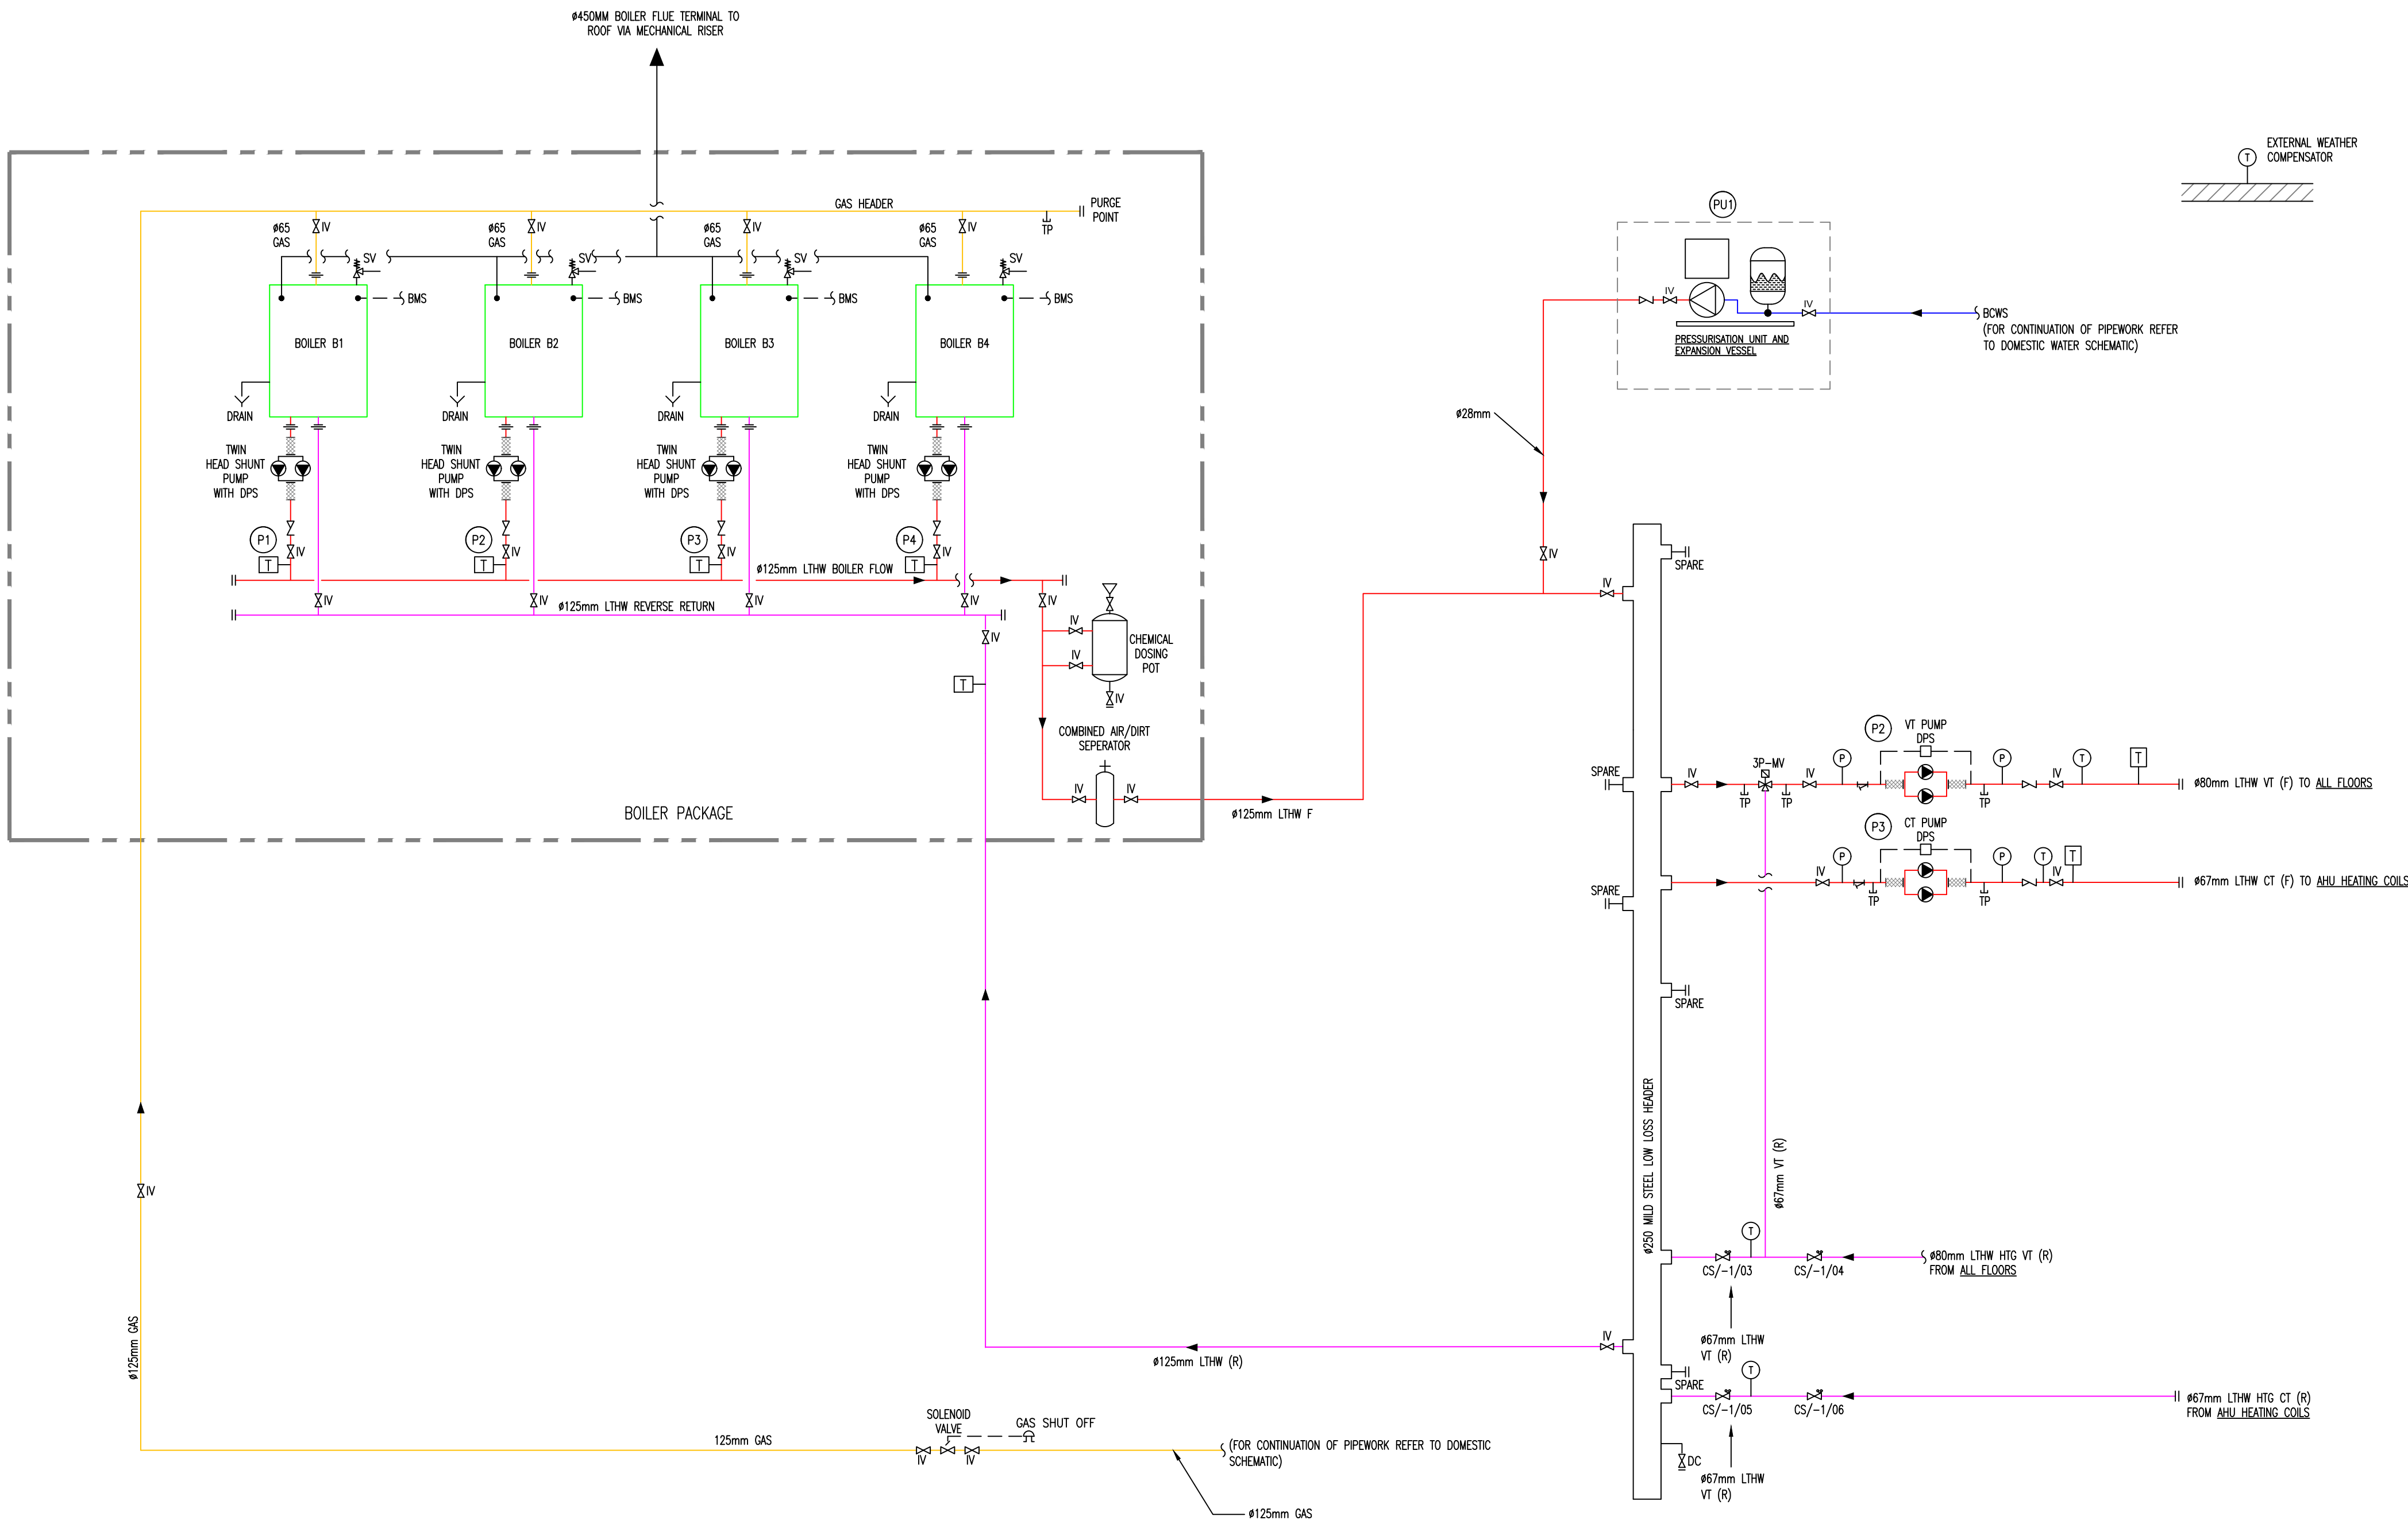

FOR COMMENT
NOT FOR SITE USE

11.04.22	TENDER ISSUE	T4	LM	RG
07.02.22	TENDER ISSUE	T3	LM	AF
02.06.21	TENDER ISSUE	T2	IB	AF
21.05.21	TENDER ISSUE	T1	IB	AF
Date	Description	Rev	Dm	Cld

CONSOLUX
CONSOLUX M&E CONSULTING LTD.
MECHANICAL & ELECTRICAL CONSULTING ENGINEERS

London Office
35 Piccadilly
London W1J 0DW
Tel: +44 (0)207 734 3030
Fax: +44 (0)207 617 7385

Liverpool Office
The Cotton Exchange
Liverpool L3 9JR
Tel: +44 (0)151 708 9469
Fax: +44 (0)151 709 7196

mail@consolux.co.uk www.consolux.co.uk

Project:
LONDON ROAD FIRE STATION
FIRE STATION, LONDON ROAD,
MANCHESTER, M1

Drawing Title:
MECHANICAL SERVICES
LTHW PLANTROOM SCHEMATIC

Date:	Design By:	Drawn By:	Scale:
APRIL 21	A.F.	IGB	N.T.S.

Issue Status:
TENDER ISSUE

Drawing Number: 647-M-(50)-SCH-01	Rev: T4
--------------------------------------	------------

XREF Updated on:

NOTE: This drawing is the copyright of Consolux M&E Consulting Limited and may not be used without its prior written consent. Written dimensions to be taken in preference to scaled dimensions. Do not scale these drawings.