

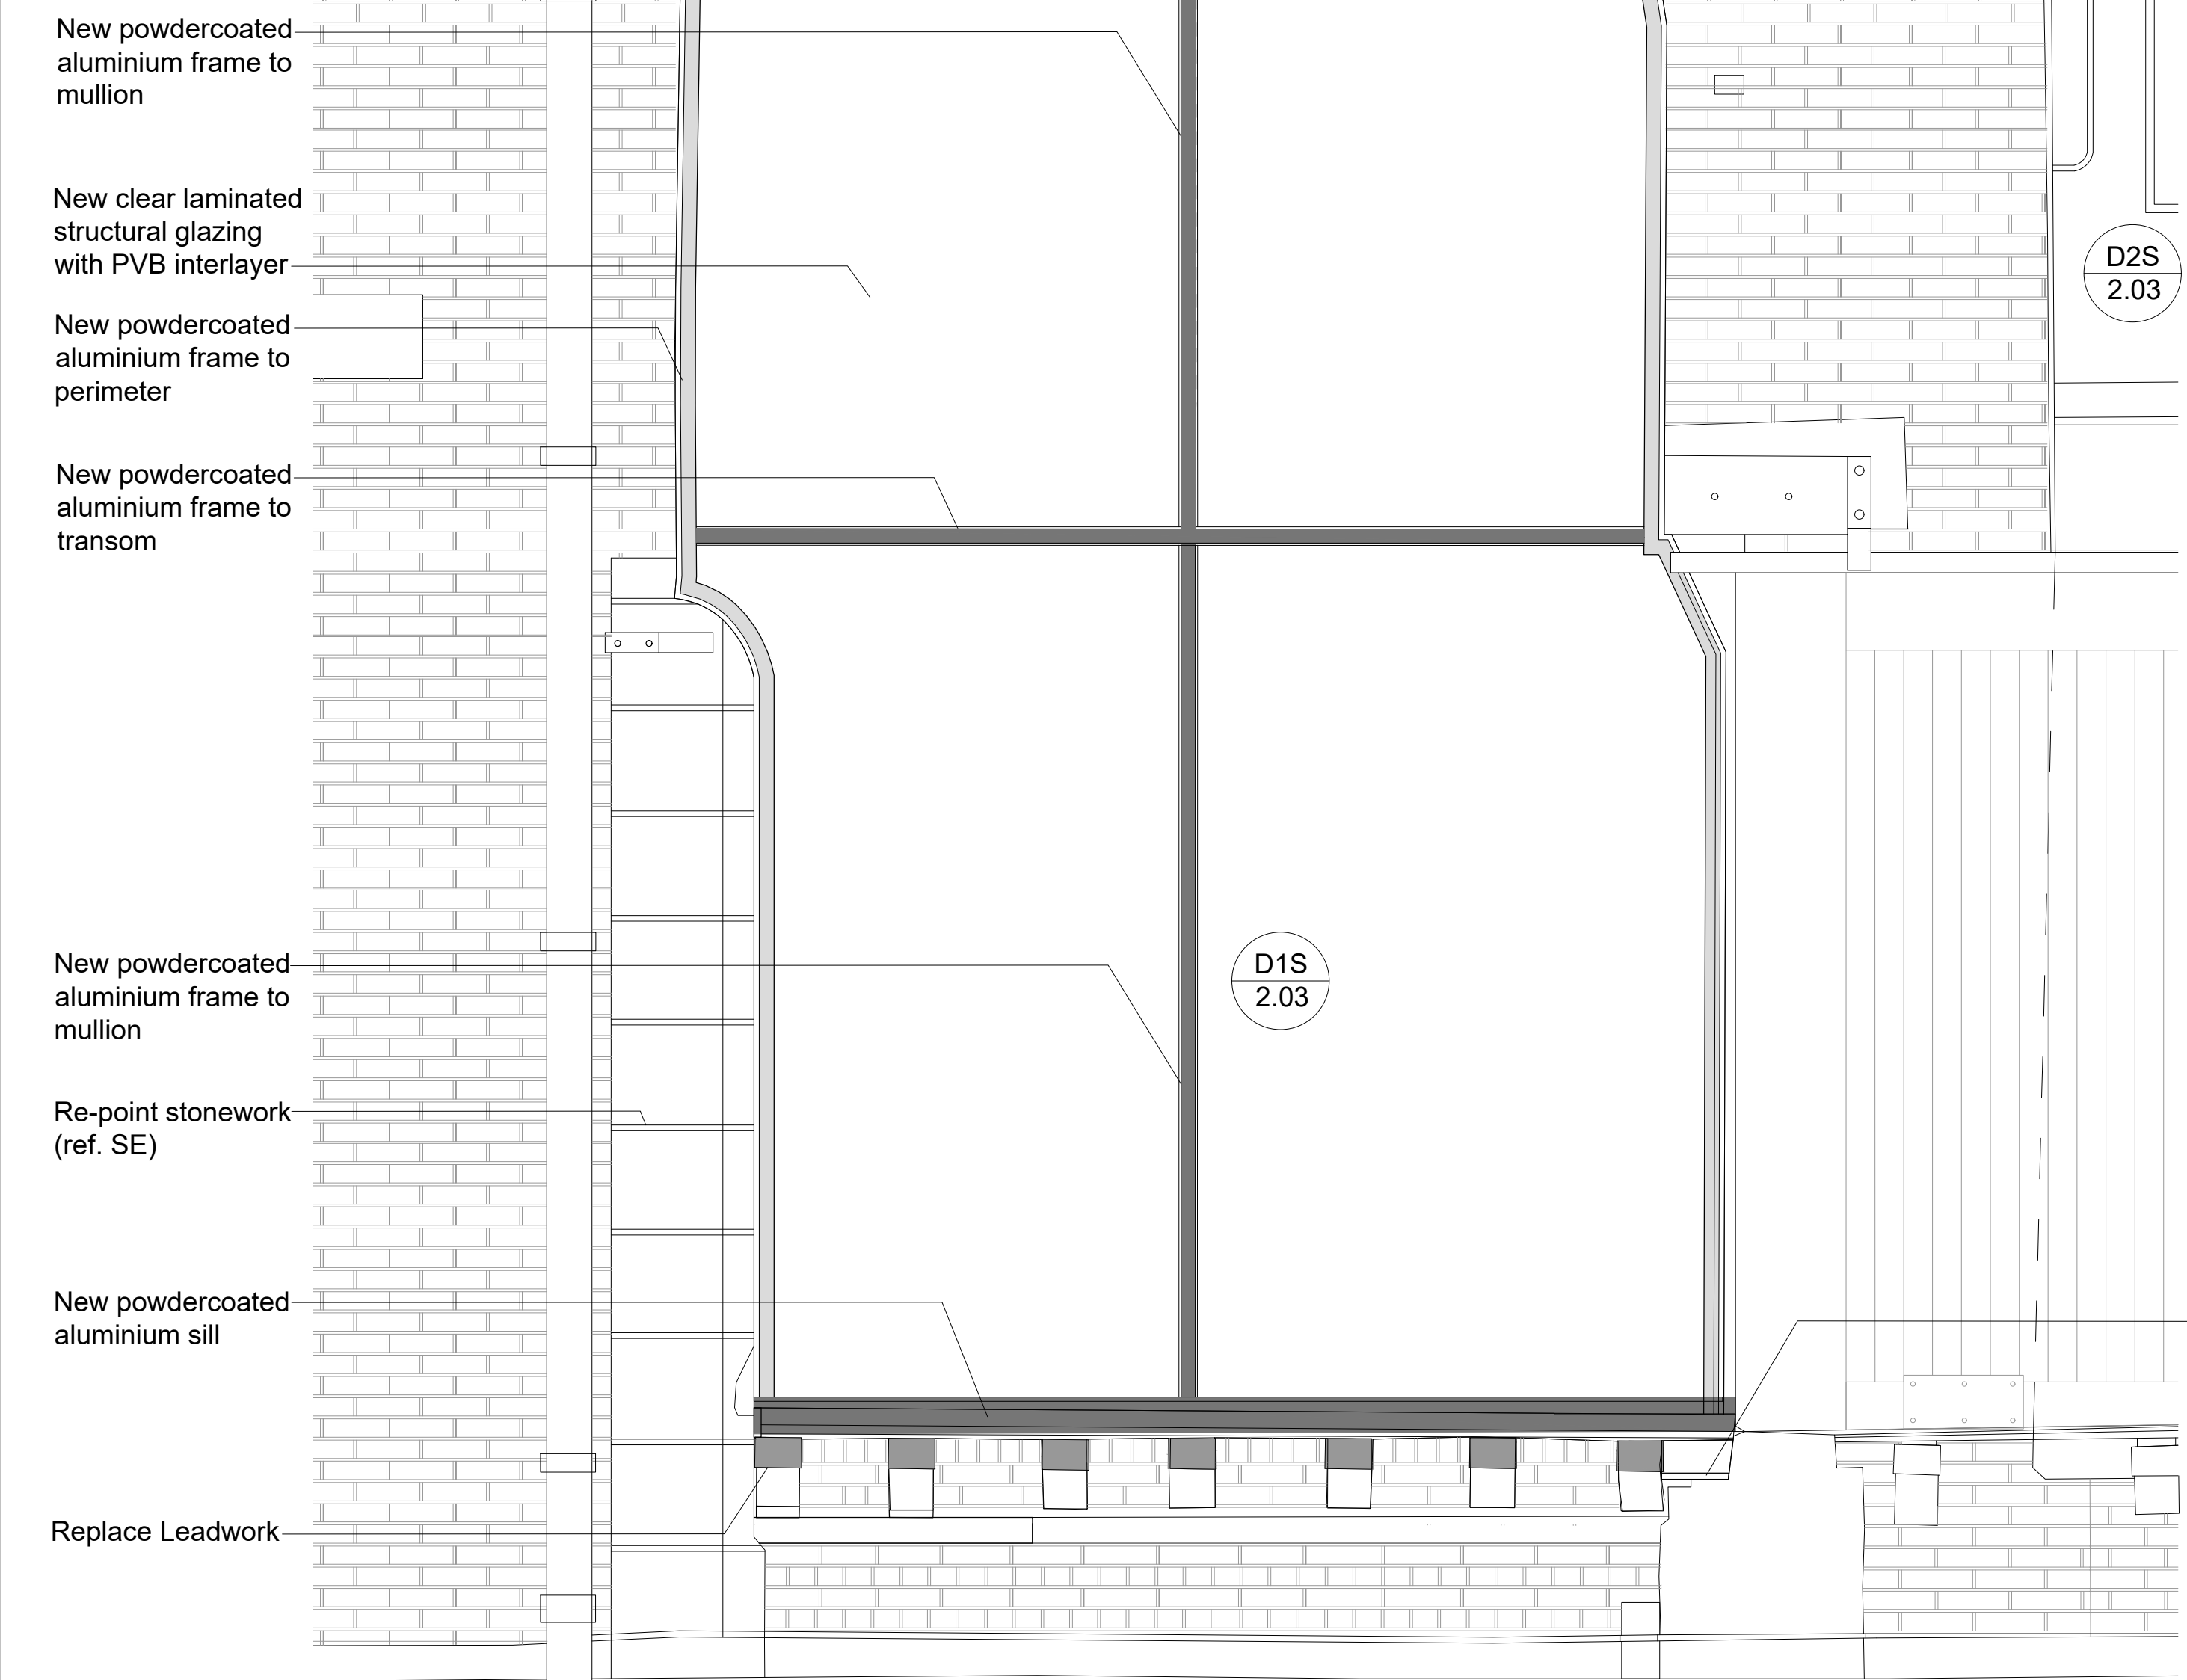


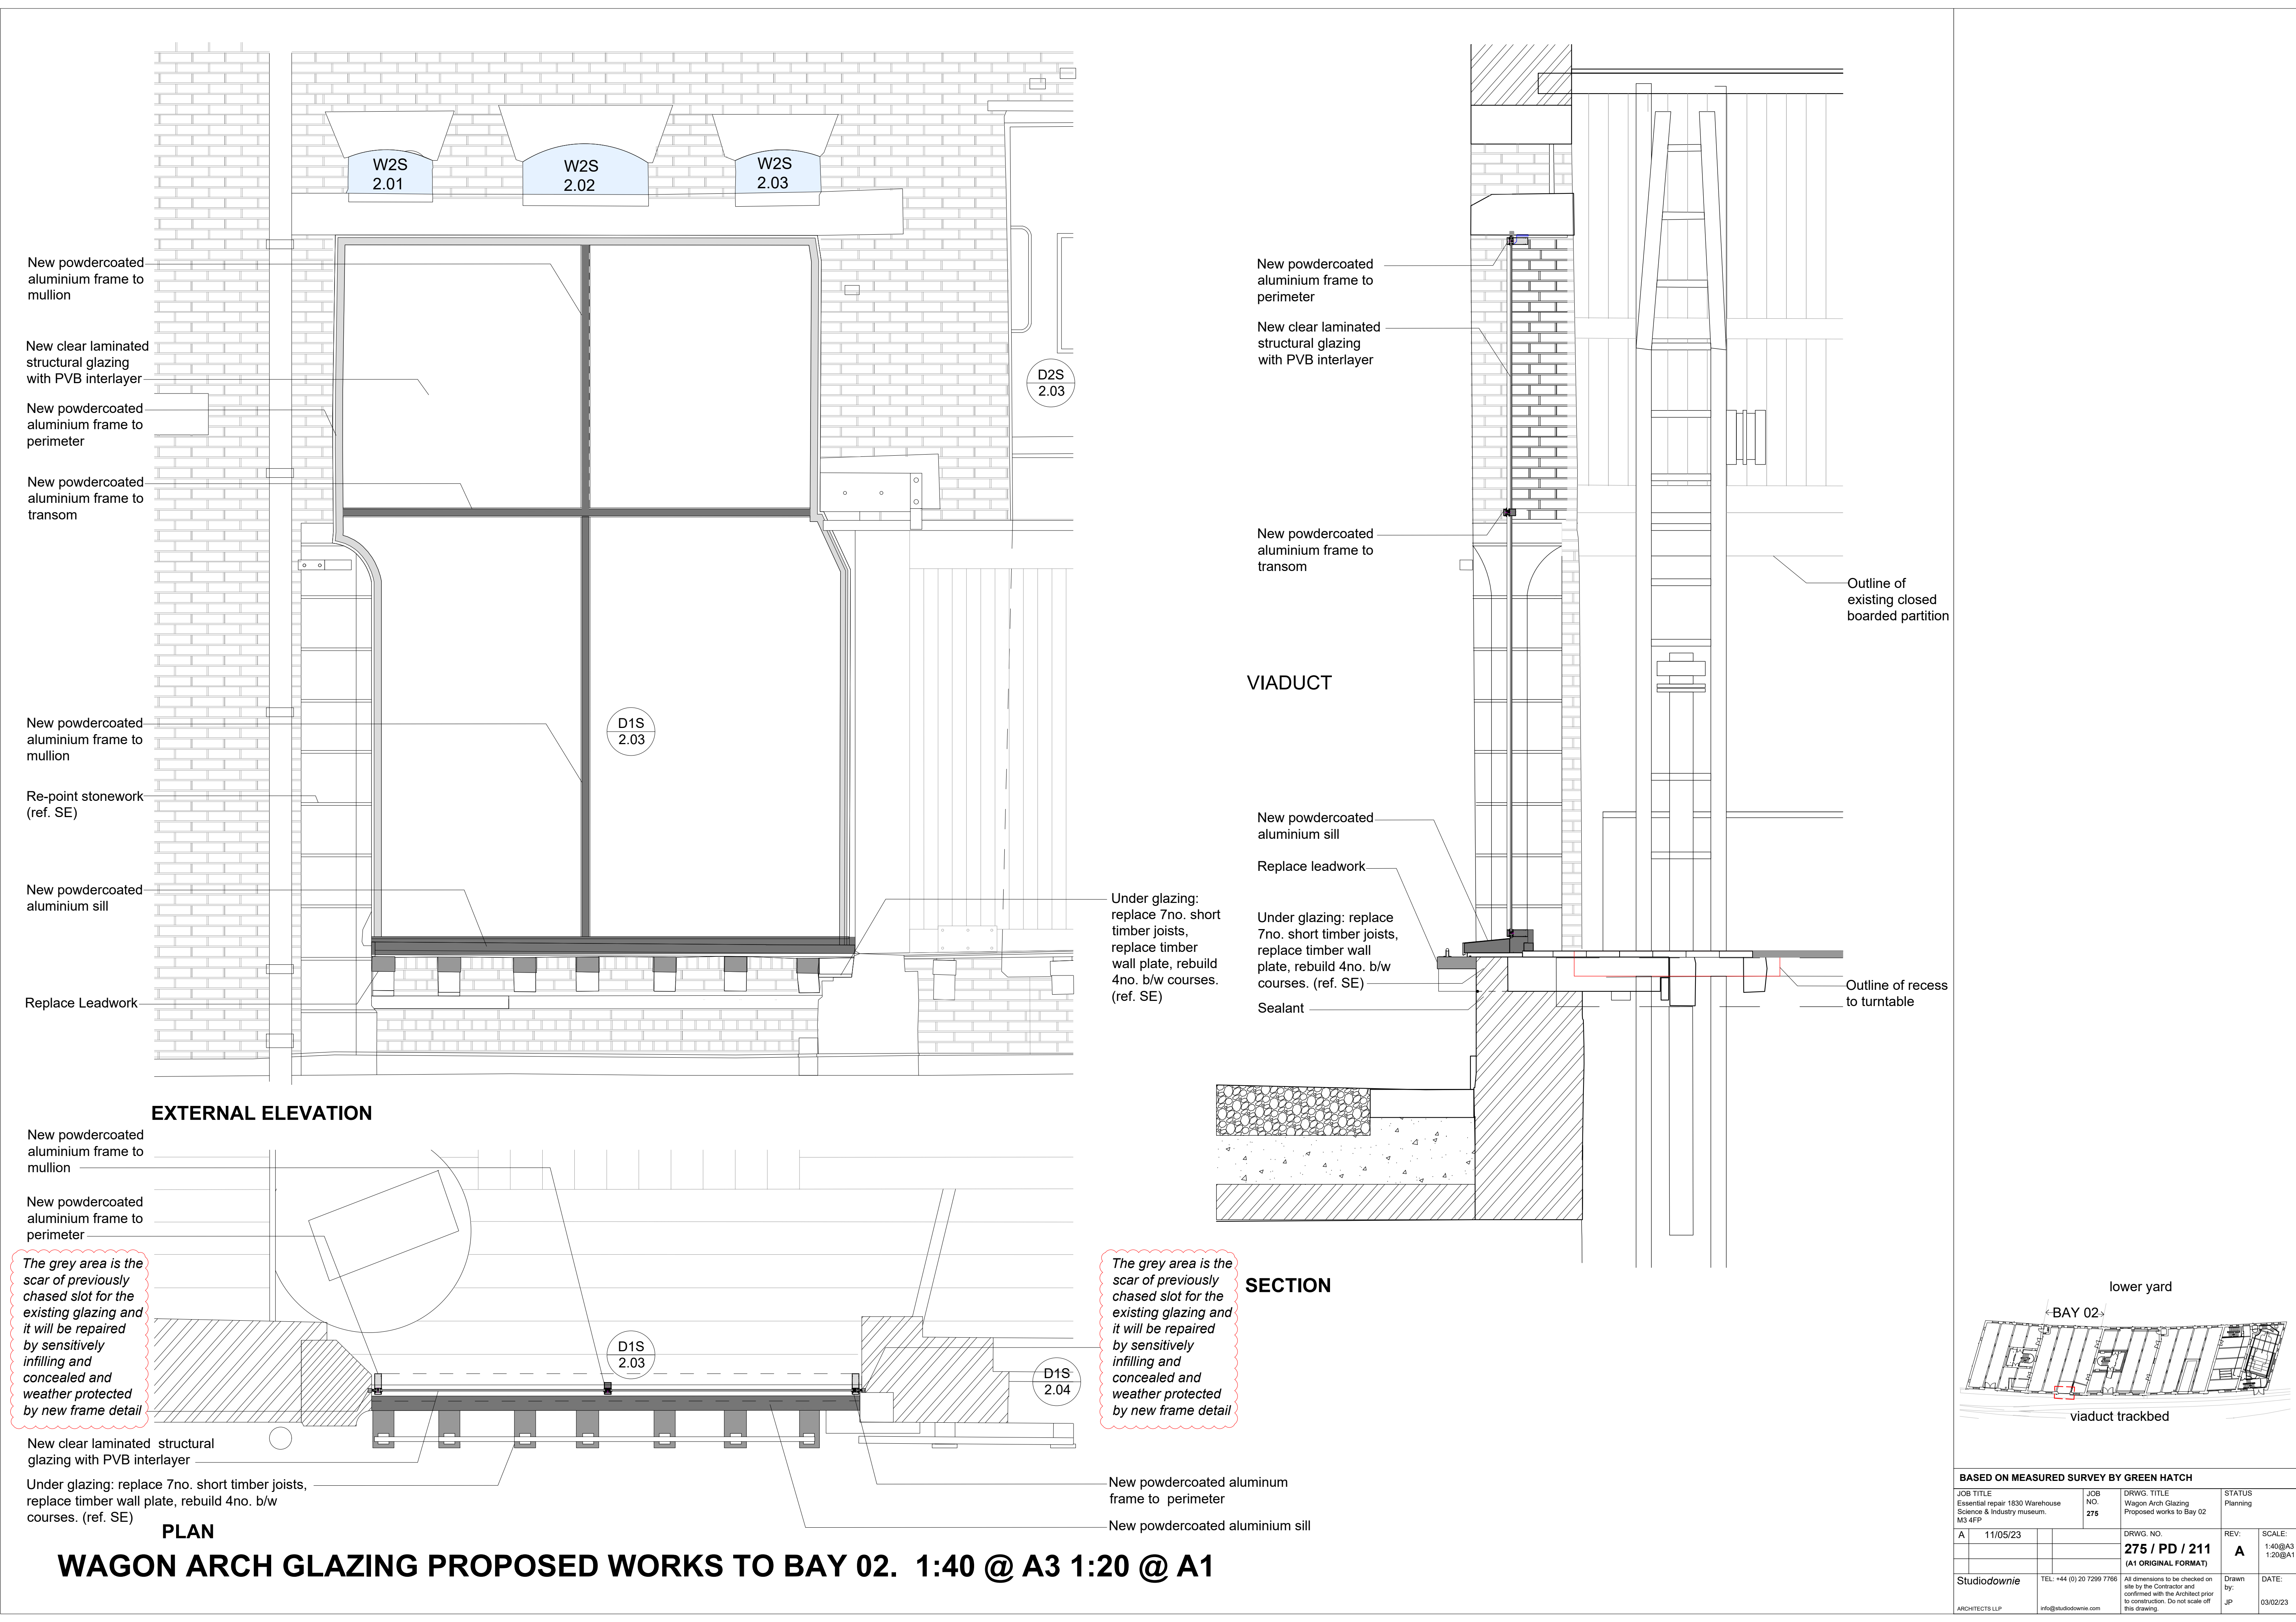


EXTERNAL ELEVATION

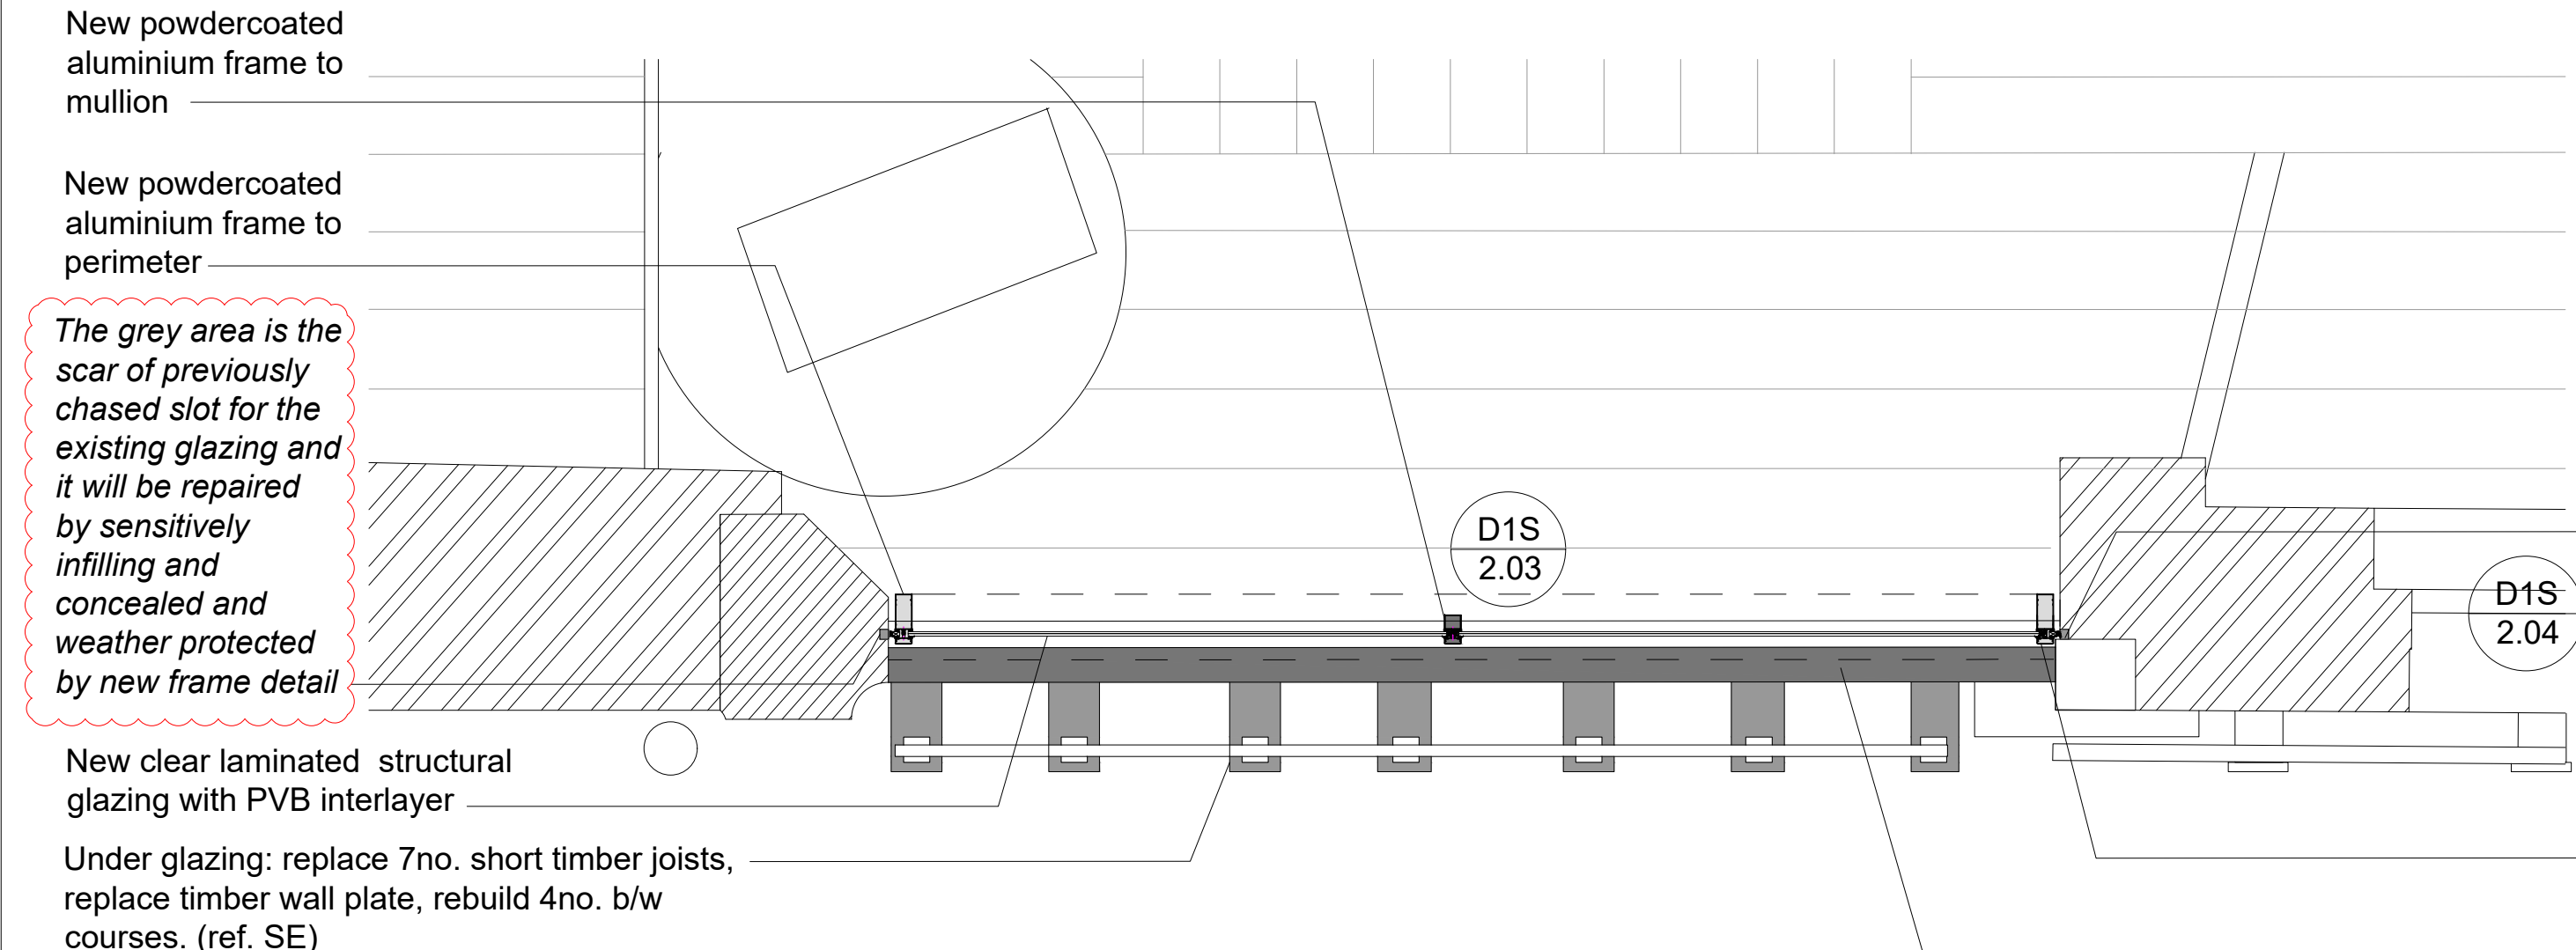


PLAN

WAGON ARCH GLAZING PROPOSED WORKS TO BAY 02. 1:40 @ A3 1:20 @ A1

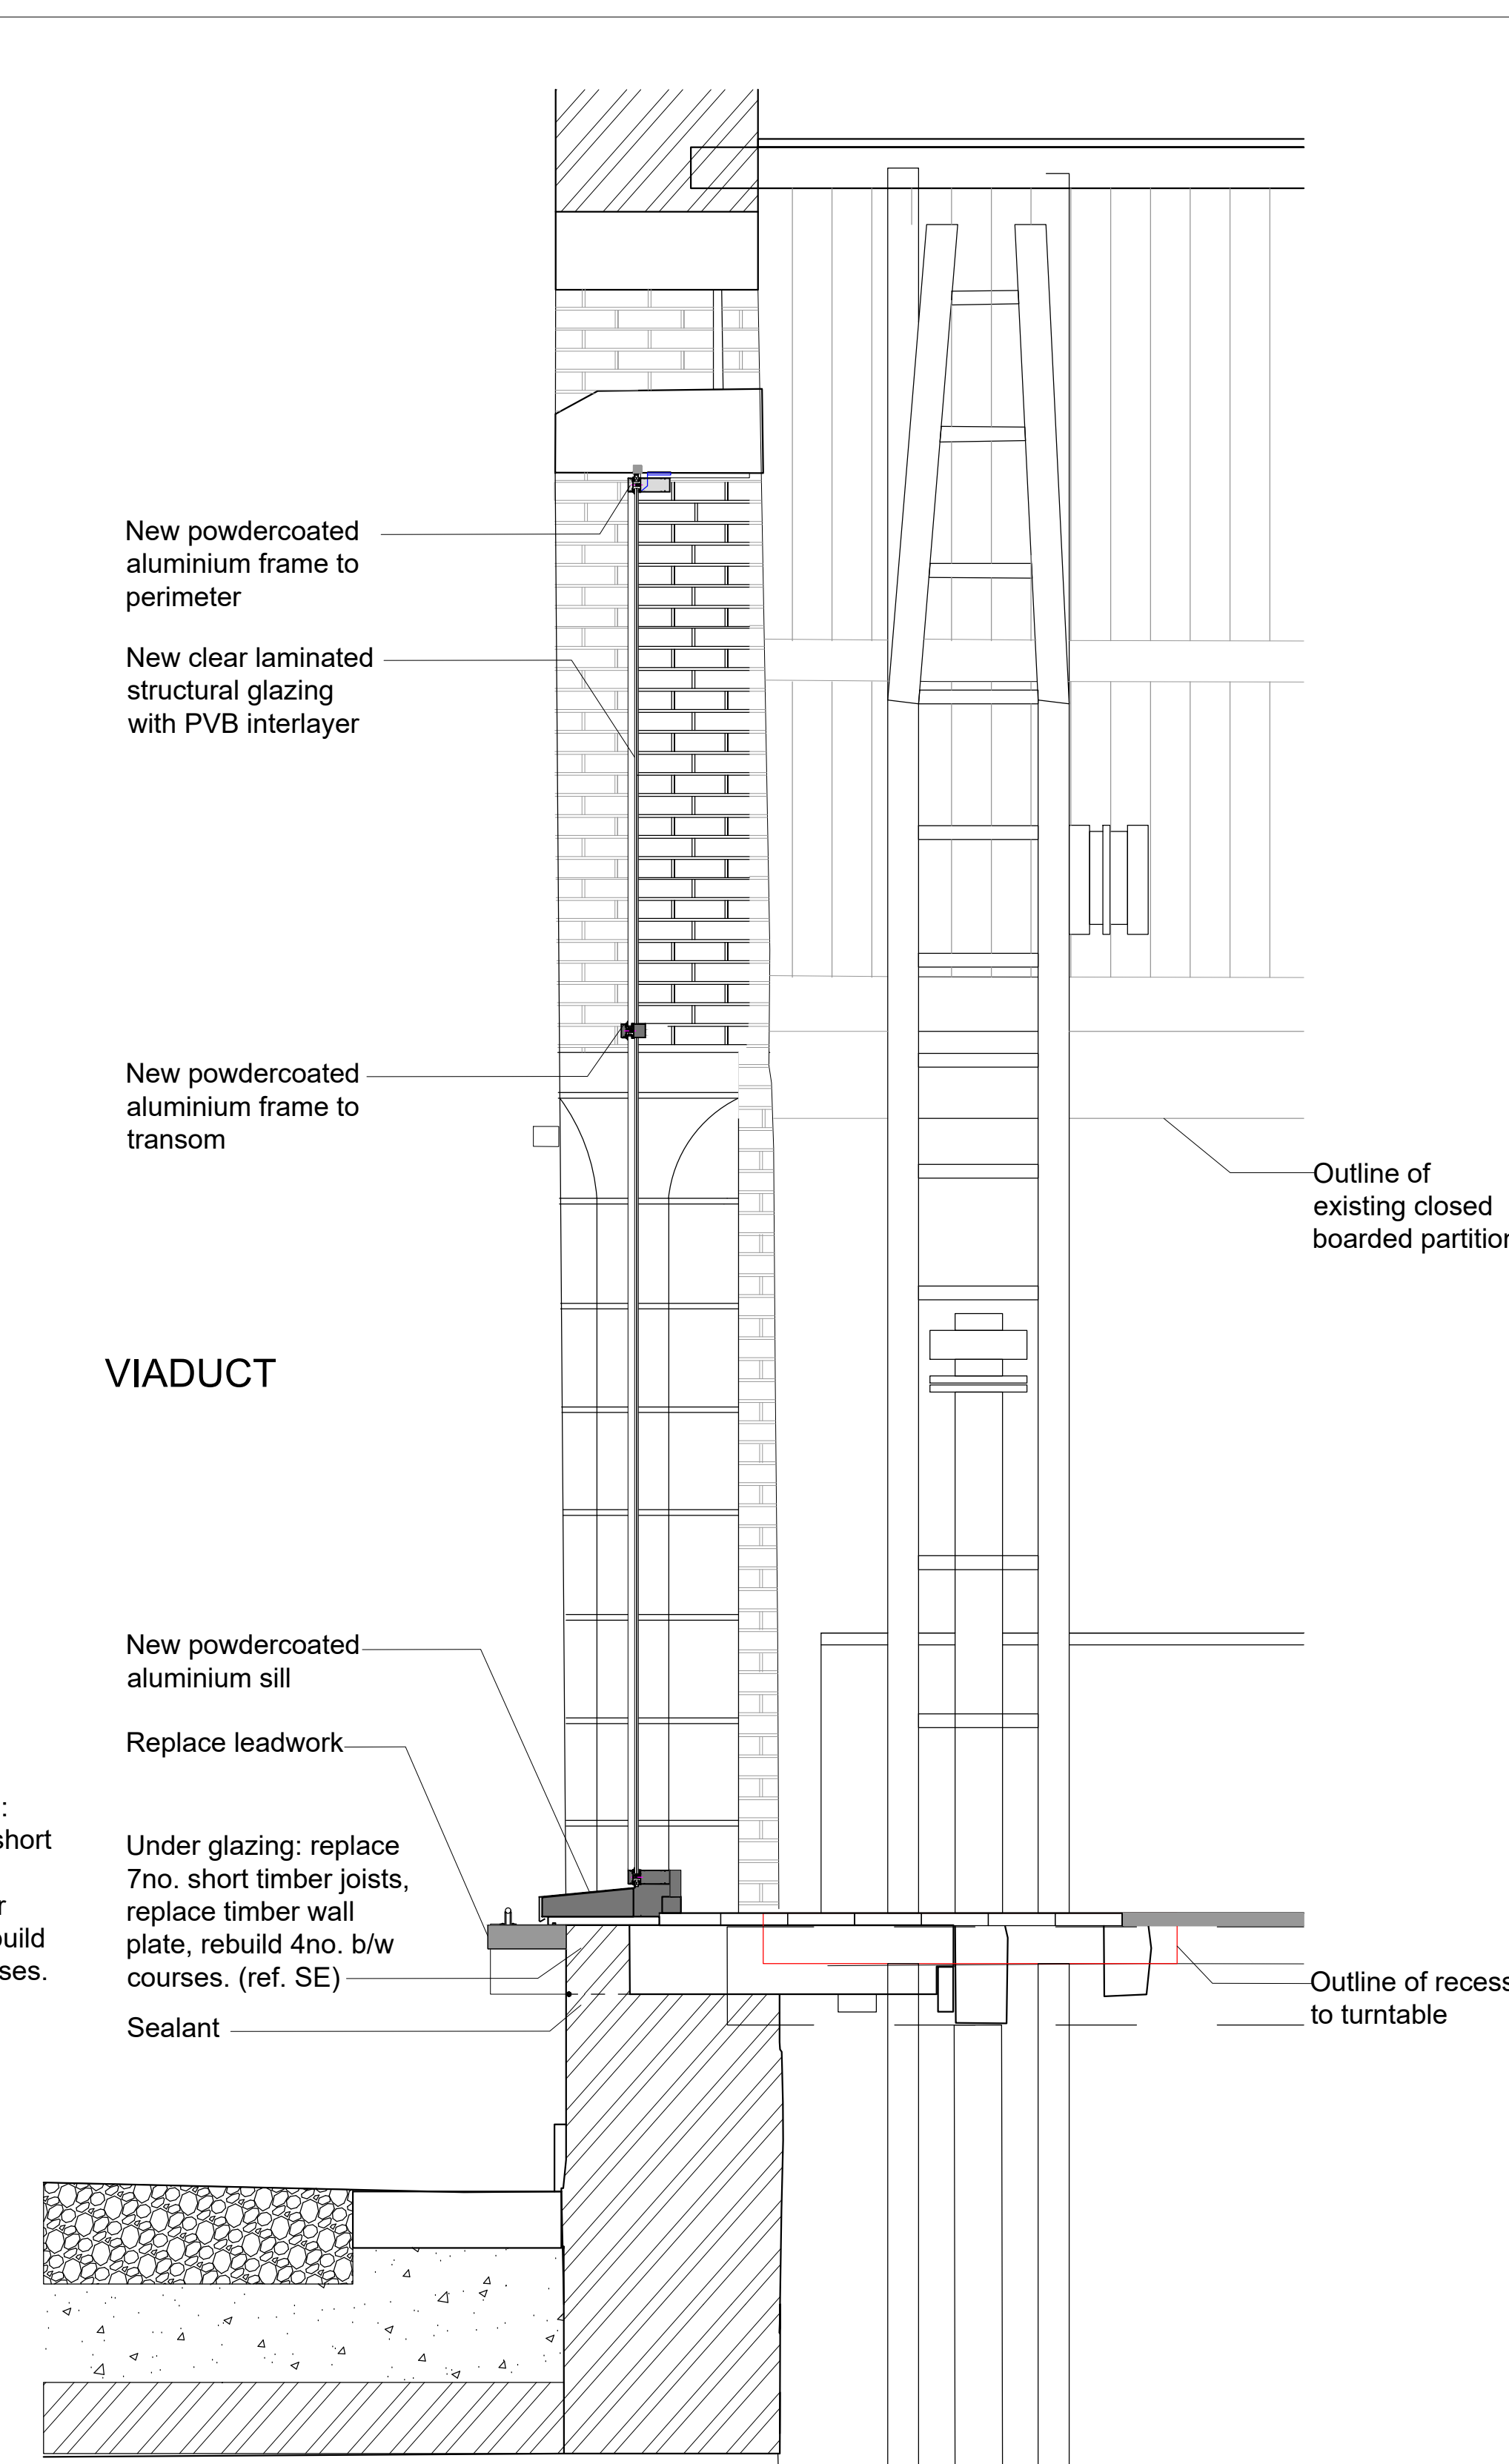

SECTION

The grey area is the scar of previously chased slot for the existing glazing and it will be repaired by sensitively infilling and concealed and weather protected by new frame detail

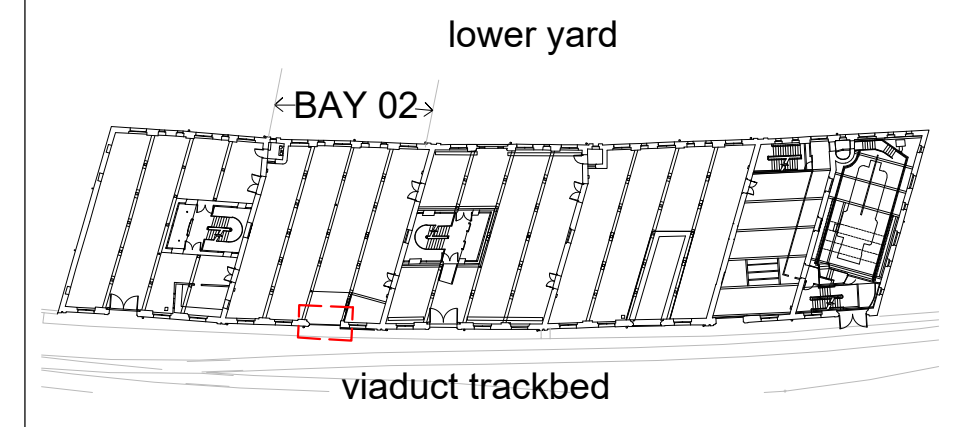

BASED ON MEASURED SURVEY BY GREEN HATCH				
JOB TITLE Essential repair 1830 Warehouse Science & Industry museum. M3 4FP	JOB NO. 275	DRWG. TITLE Wagon Arch Glazing Proposed works to Bay 02	STATUS Planning	
A	11/05/23	DRWG. NO. 275 / PD / 211 (A1 ORIGINAL FORMAT)	REV: A	SCALE: 1:40@A3 1:20@A1
Studiowornie	TEL: +44 (0) 20 7299 7766 info@studiowornie.com	All dimensions to be checked on site by the Contractor and confirmed with the Architect prior to construction. Do not scale off this drawing.		Drawn by: JP DATE: 03/02/23
ARCHITECTS LLP				