


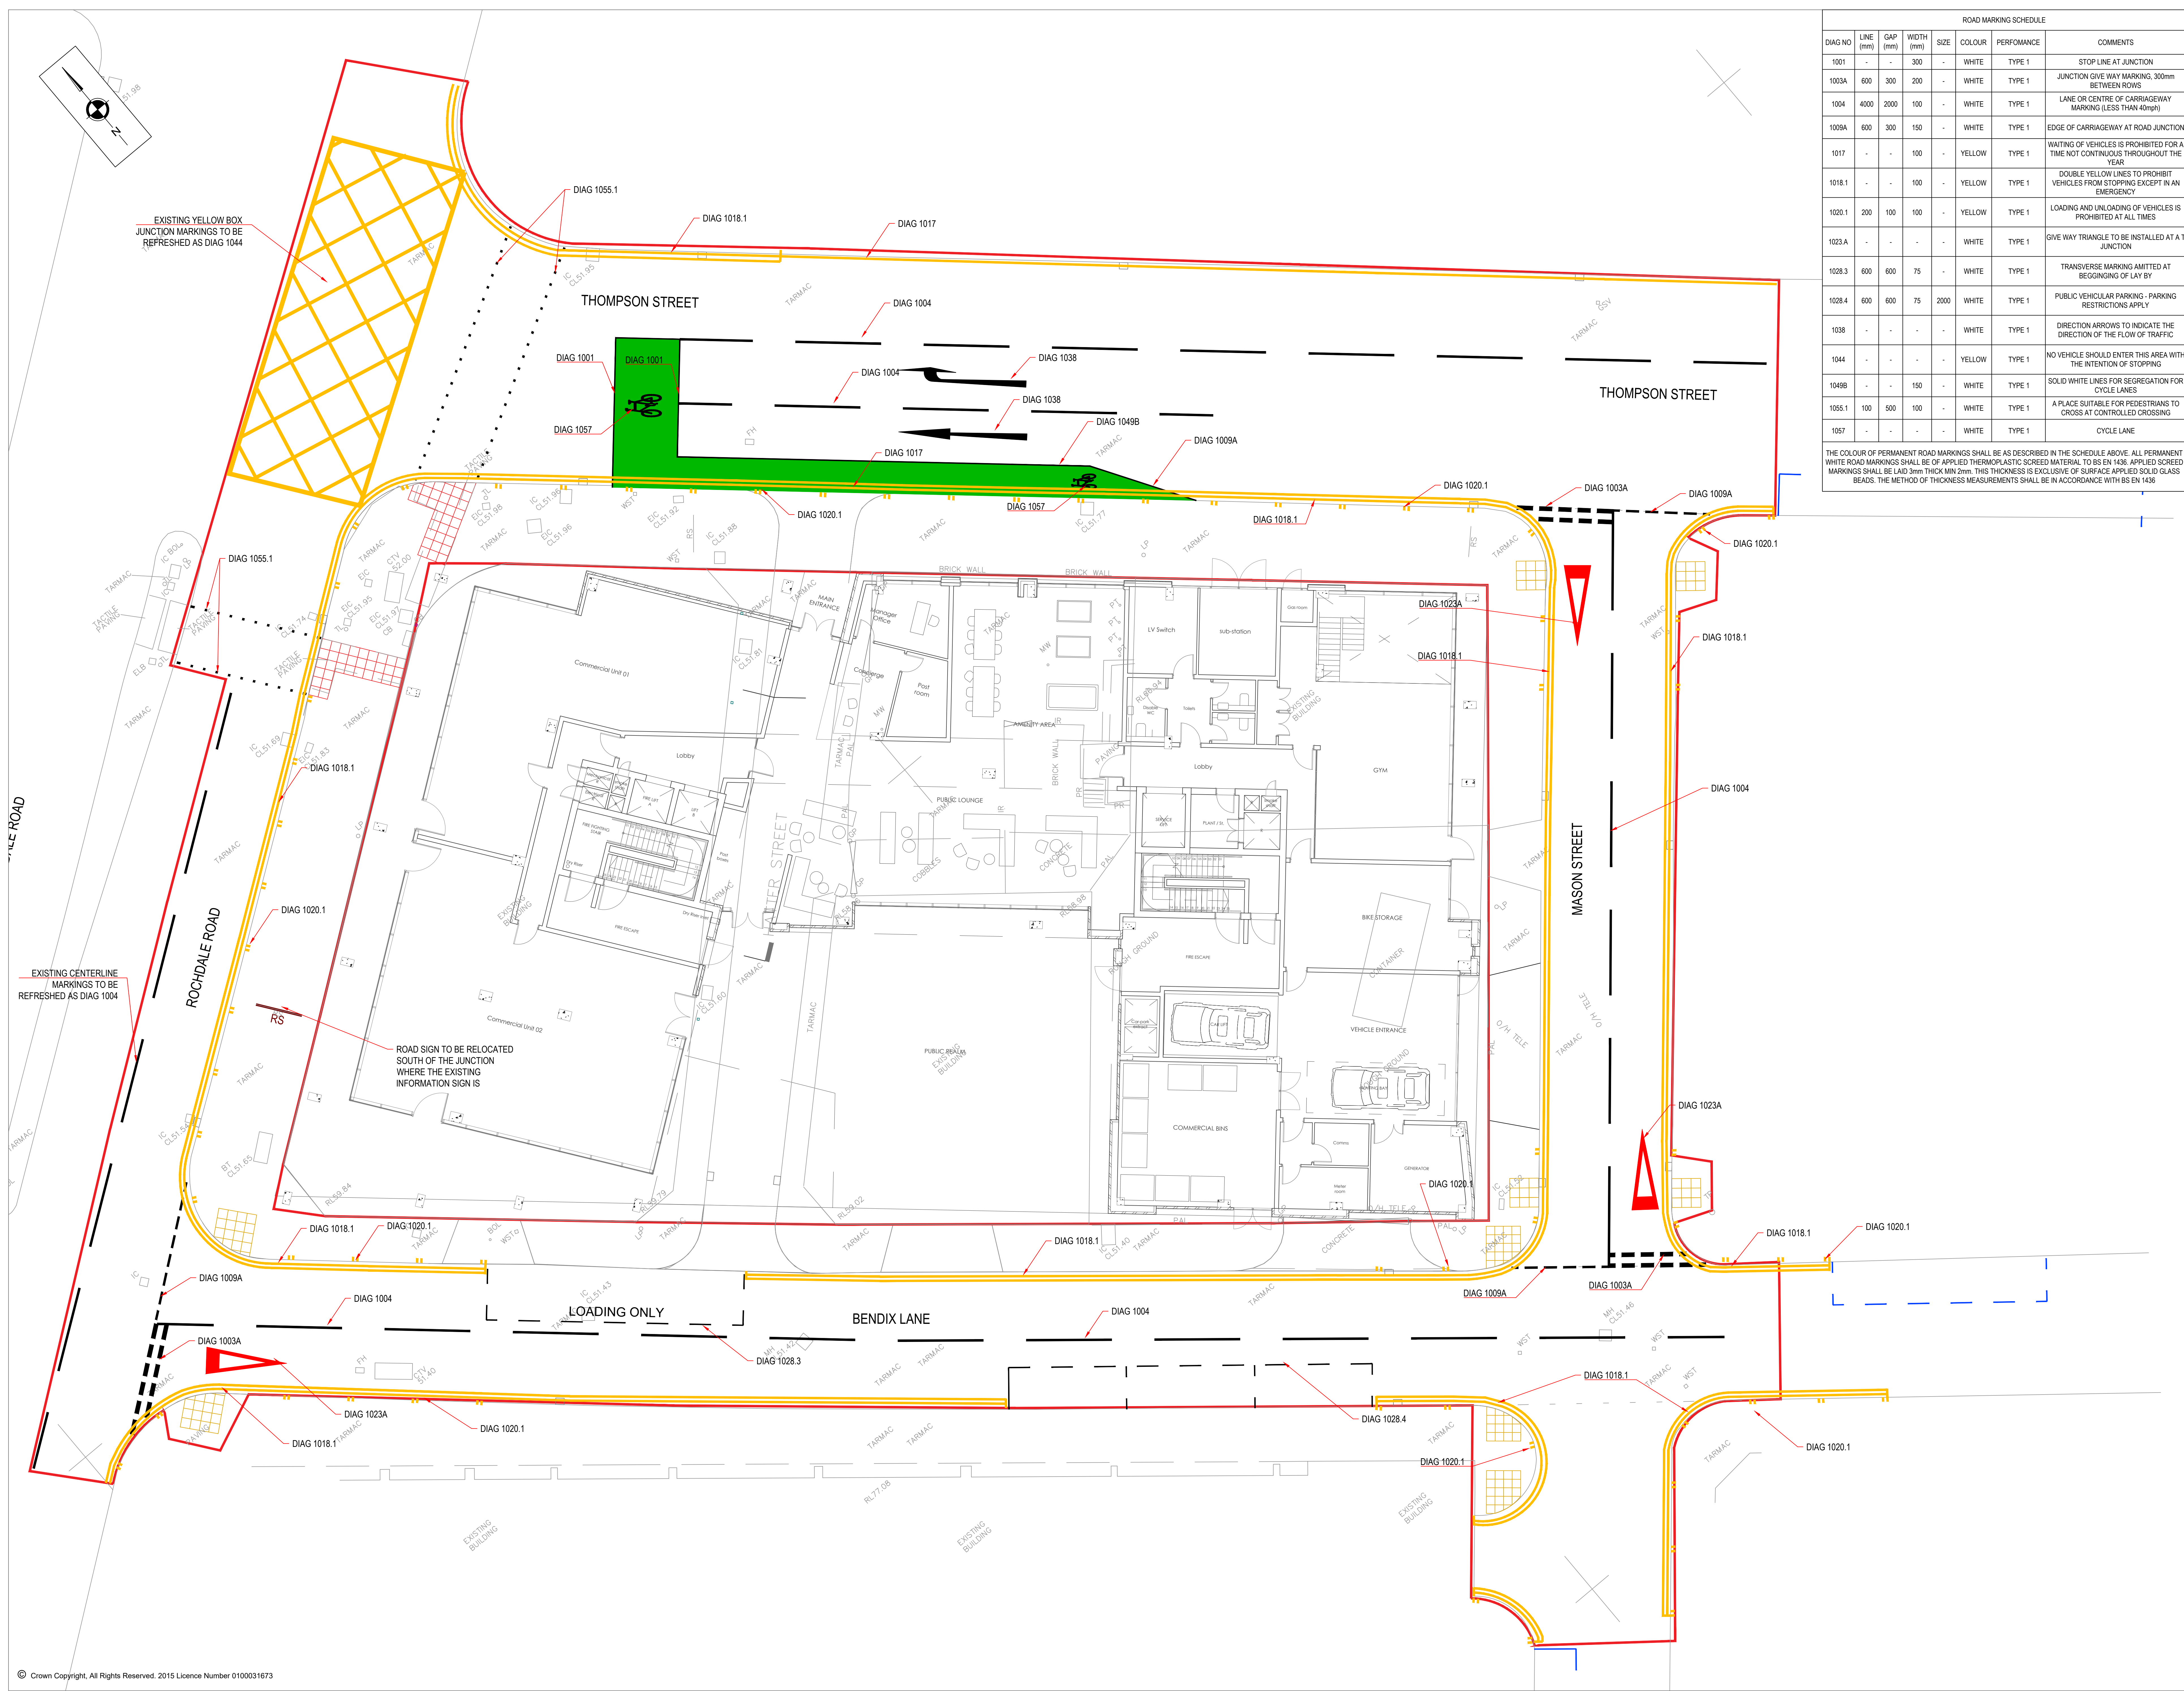

| ROAD MARKING SCHEDULE |           |          |            |      |        |             |                                                                                 |
|-----------------------|-----------|----------|------------|------|--------|-------------|---------------------------------------------------------------------------------|
| DIAG NO               | LINE (mm) | GAP (mm) | WIDTH (mm) | SIZE | COLOUR | PERFORMANCE | COMMENTS                                                                        |
| 1001                  | -         | -        | 300        | -    | WHITE  | TYPE 1      | STOP LINE AT JUNCTION                                                           |
| 1003A                 | 600       | 300      | 200        | -    | WHITE  | TYPE 1      | JUNCTION GIVE WAY MARKING, 300mm BETWEEN ROWS                                   |
| 1004                  | 4000      | 2000     | 100        | -    | WHITE  | TYPE 1      | LANE OR CENTRE OF CARRIAGEWAY MARKING (LESS THAN 40mph)                         |
| 1009A                 | 600       | 300      | 150        | -    | WHITE  | TYPE 1      | EDGE OF CARRIAGEWAY AT ROAD JUNCTION                                            |
| 1017                  | -         | -        | 100        | -    | YELLOW | TYPE 1      | WAITING OF VEHICLES IS PROHIBITED FOR A TIME NOT CONTINUOUS THROUGHOUT THE YEAR |
| 1018.1                | -         | -        | 100        | -    | YELLOW | TYPE 1      | DOUBLE YELLOW LINES TO PROHIBIT VEHICLES FROM STOPPING EXCEPT IN AN EMERGENCY   |
| 1020.1                | 200       | 100      | 100        | -    | YELLOW | TYPE 1      | LOADING AND UNLOADING OF VEHICLES IS PROHIBITED AT ALL TIMES                    |
| 1023A                 | -         | -        | -          | -    | WHITE  | TYPE 1      | GIVE WAY TRIANGLE TO BE INSTALLED AT A JUNCTION                                 |
| 1028.3                | 600       | 600      | 75         | -    | WHITE  | TYPE 1      | TRANSVERSE MARKING OMITTED AT BEGINNING OF LAY BY                               |
| 1028.4                | 600       | 600      | 75         | 2000 | WHITE  | TYPE 1      | PUBLIC VEHICULAR PARKING - PARKING RESTRICTIONS APPLY                           |
| 1038                  | -         | -        | -          | -    | WHITE  | TYPE 1      | DIRECTION ARROWS TO INDICATE THE DIRECTION OF THE FLOW OF TRAFFIC               |
| 1044                  | -         | -        | -          | -    | YELLOW | TYPE 1      | NO VEHICLE SHOULD ENTER THIS AREA WITH THE INTENTION OF STOPPING                |
| 1049B                 | -         | -        | 150        | -    | WHITE  | TYPE 1      | SOLID WHITE LINES FOR SEGREGATION FOR CYCLE LANES                               |
| 1055.1                | 100       | 500      | 100        | -    | WHITE  | TYPE 1      | A PLACE SUITABLE FOR PEDESTRIANS TO CROSS AT CONTROLLED CROSSING                |
| 1057                  | -         | -        | -          | -    | WHITE  | TYPE 1      | CYCLE LANE                                                                      |

THE COLOUR OF PERMANENT ROAD MARKINGS SHALL BE AS DESCRIBED IN THE SCHEDULE ABOVE. ALL PERMANENT WHITE ROAD MARKINGS SHALL BE OF APPLIED THERMOPLASTIC SCREED MATERIAL TO BS EN 1436. APPLIED SCREED MARKINGS SHALL BE LAID 3mm THICK MIN 2mm. THIS THICKNESS IS EXCLUSIVE OF SURFACE APPLIED SOLID GLASS BEADS. THE METHOD OF THICKNESS MEASUREMENTS SHALL BE IN ACCORDANCE WITH BS EN 1436.

#### NOTES

1. ALL DISCREPANCIES ON THIS DRAWING ARE TO BE BROUGHT TO THE ATTENTION OF SCP.
2. DRAWINGS ARE IN METRES UNLESS OTHERWISE STATED.
3. ALL DIMENSIONS ARE TO BE CHECKED BEFORE COMMENCEMENT OF WORK ON SITE.
4. TRAFFIC MANAGEMENT IS TO BE ORGANISED BY THE CONTRACTOR.
5. EXISTING LINING IS TO BE REMOVED BY HYDROBLASTING OR OTHER METHOD WHICH CAUSES NO DETRIMENT TO THE CARRIAGEWAY.
6. ALL LINING IS TO BE LAID IN ACCORDANCE WITH TSRGD 2016 AND TSM.

#### KEY

- EXTENTS OF S278 BOUNDARY
- RS ROAD SIGN TO BE RELOCATED
- EXISTING PARKING BAYS

#### REVISIONS

| REV | DESCRIPTION            | DATE     | BY |
|-----|------------------------|----------|----|
| -   | ISSUED FOR INFORMATION | 07.07.22 | JC |

SCP

Transportation Planning : Infrastructure Design

Riverside Studio, 32 The Cattle Leazes, LS2 7EW, Tel 0113 887 3323  
www.scptransport.co.uk, Email info@scptransport.co.uk

Client Name:

BEECH DESIGN AND BUILD

Project Title:

ANCOATS GARDENS, MANCHESTER

Drawing Title:

ROAD MARKINGS AND SIGNING

Date:

07.07.2022

Drawn By:

JC

Scale:

1:100 @ A0

Checked:

SC

Status:

DESIGN

Approved:

APPROVED

Drawing No:

SCP-220429-1200-001

Rev:

-