



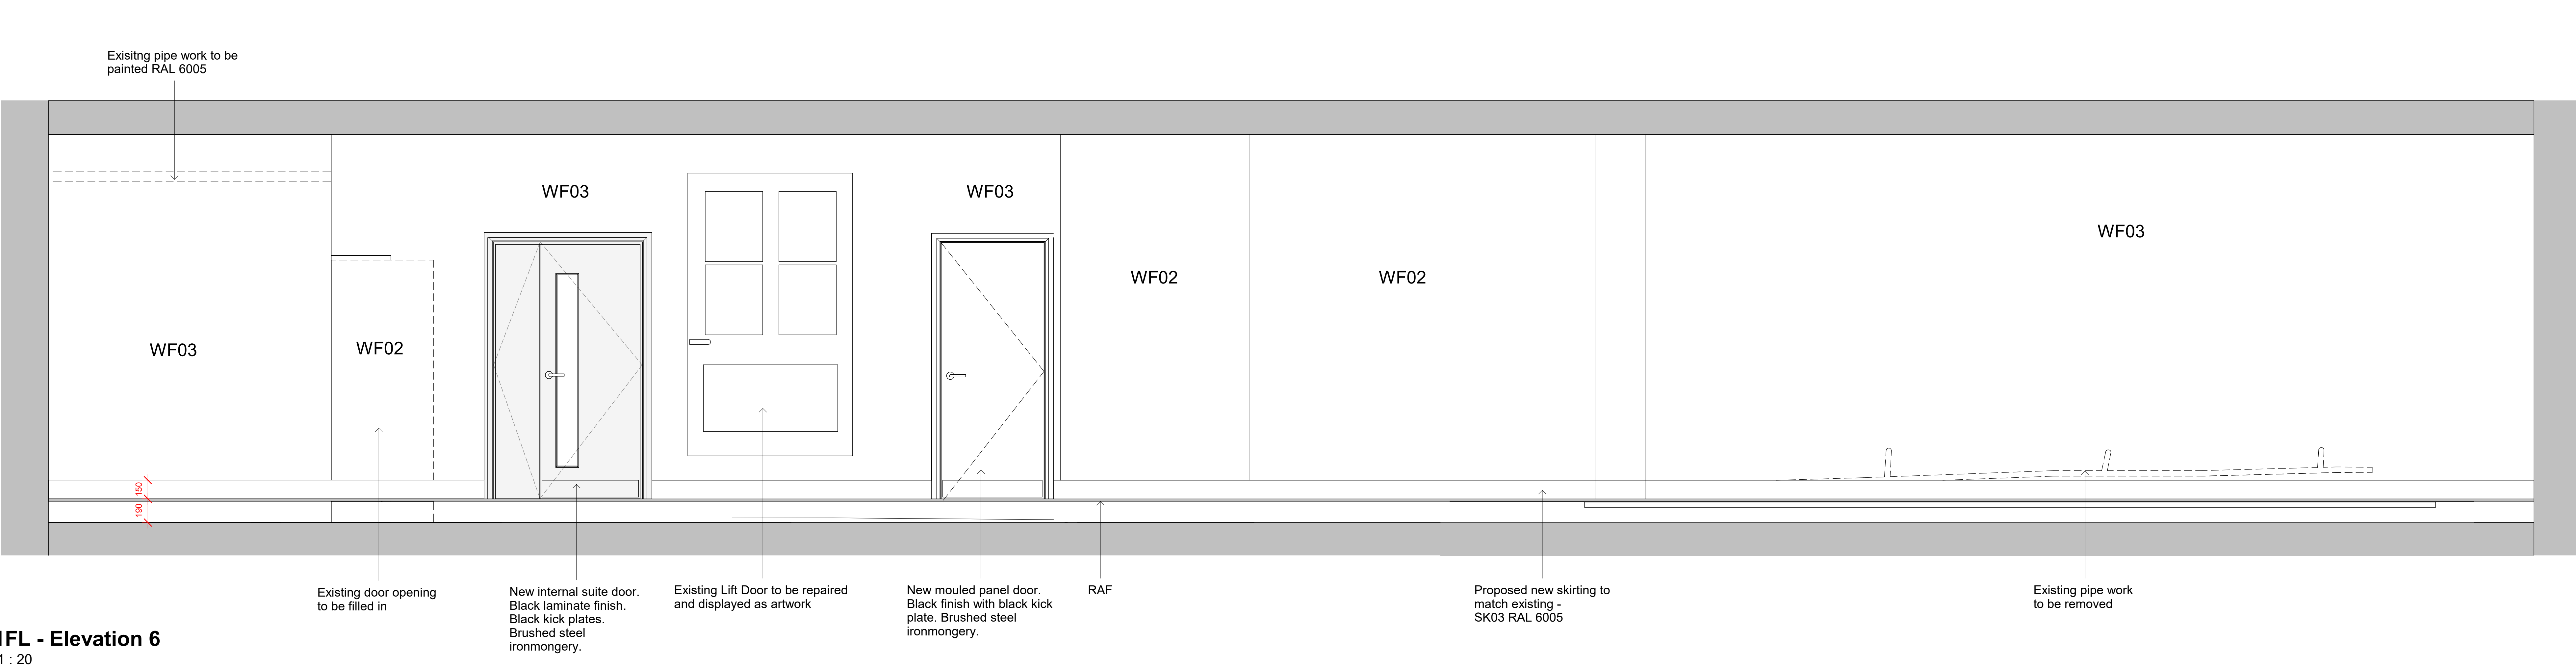


1FL - Elevation 6
1 : 20

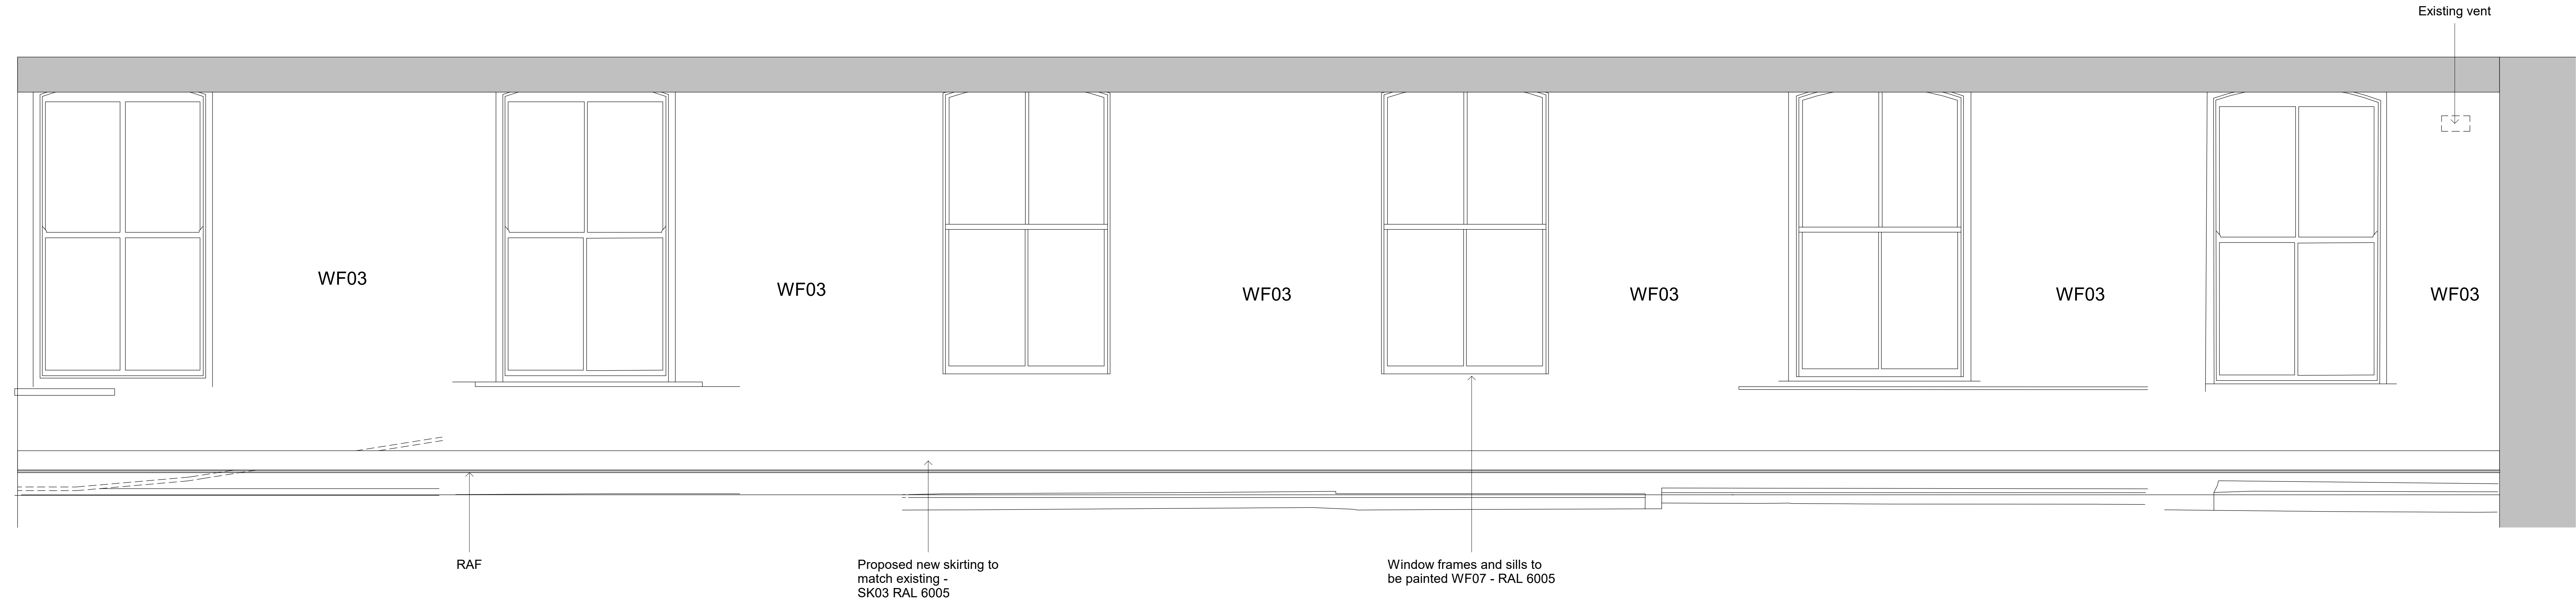


1FL - Elevation 7
1 : 20



1FL - Elevation 8
1 : 20

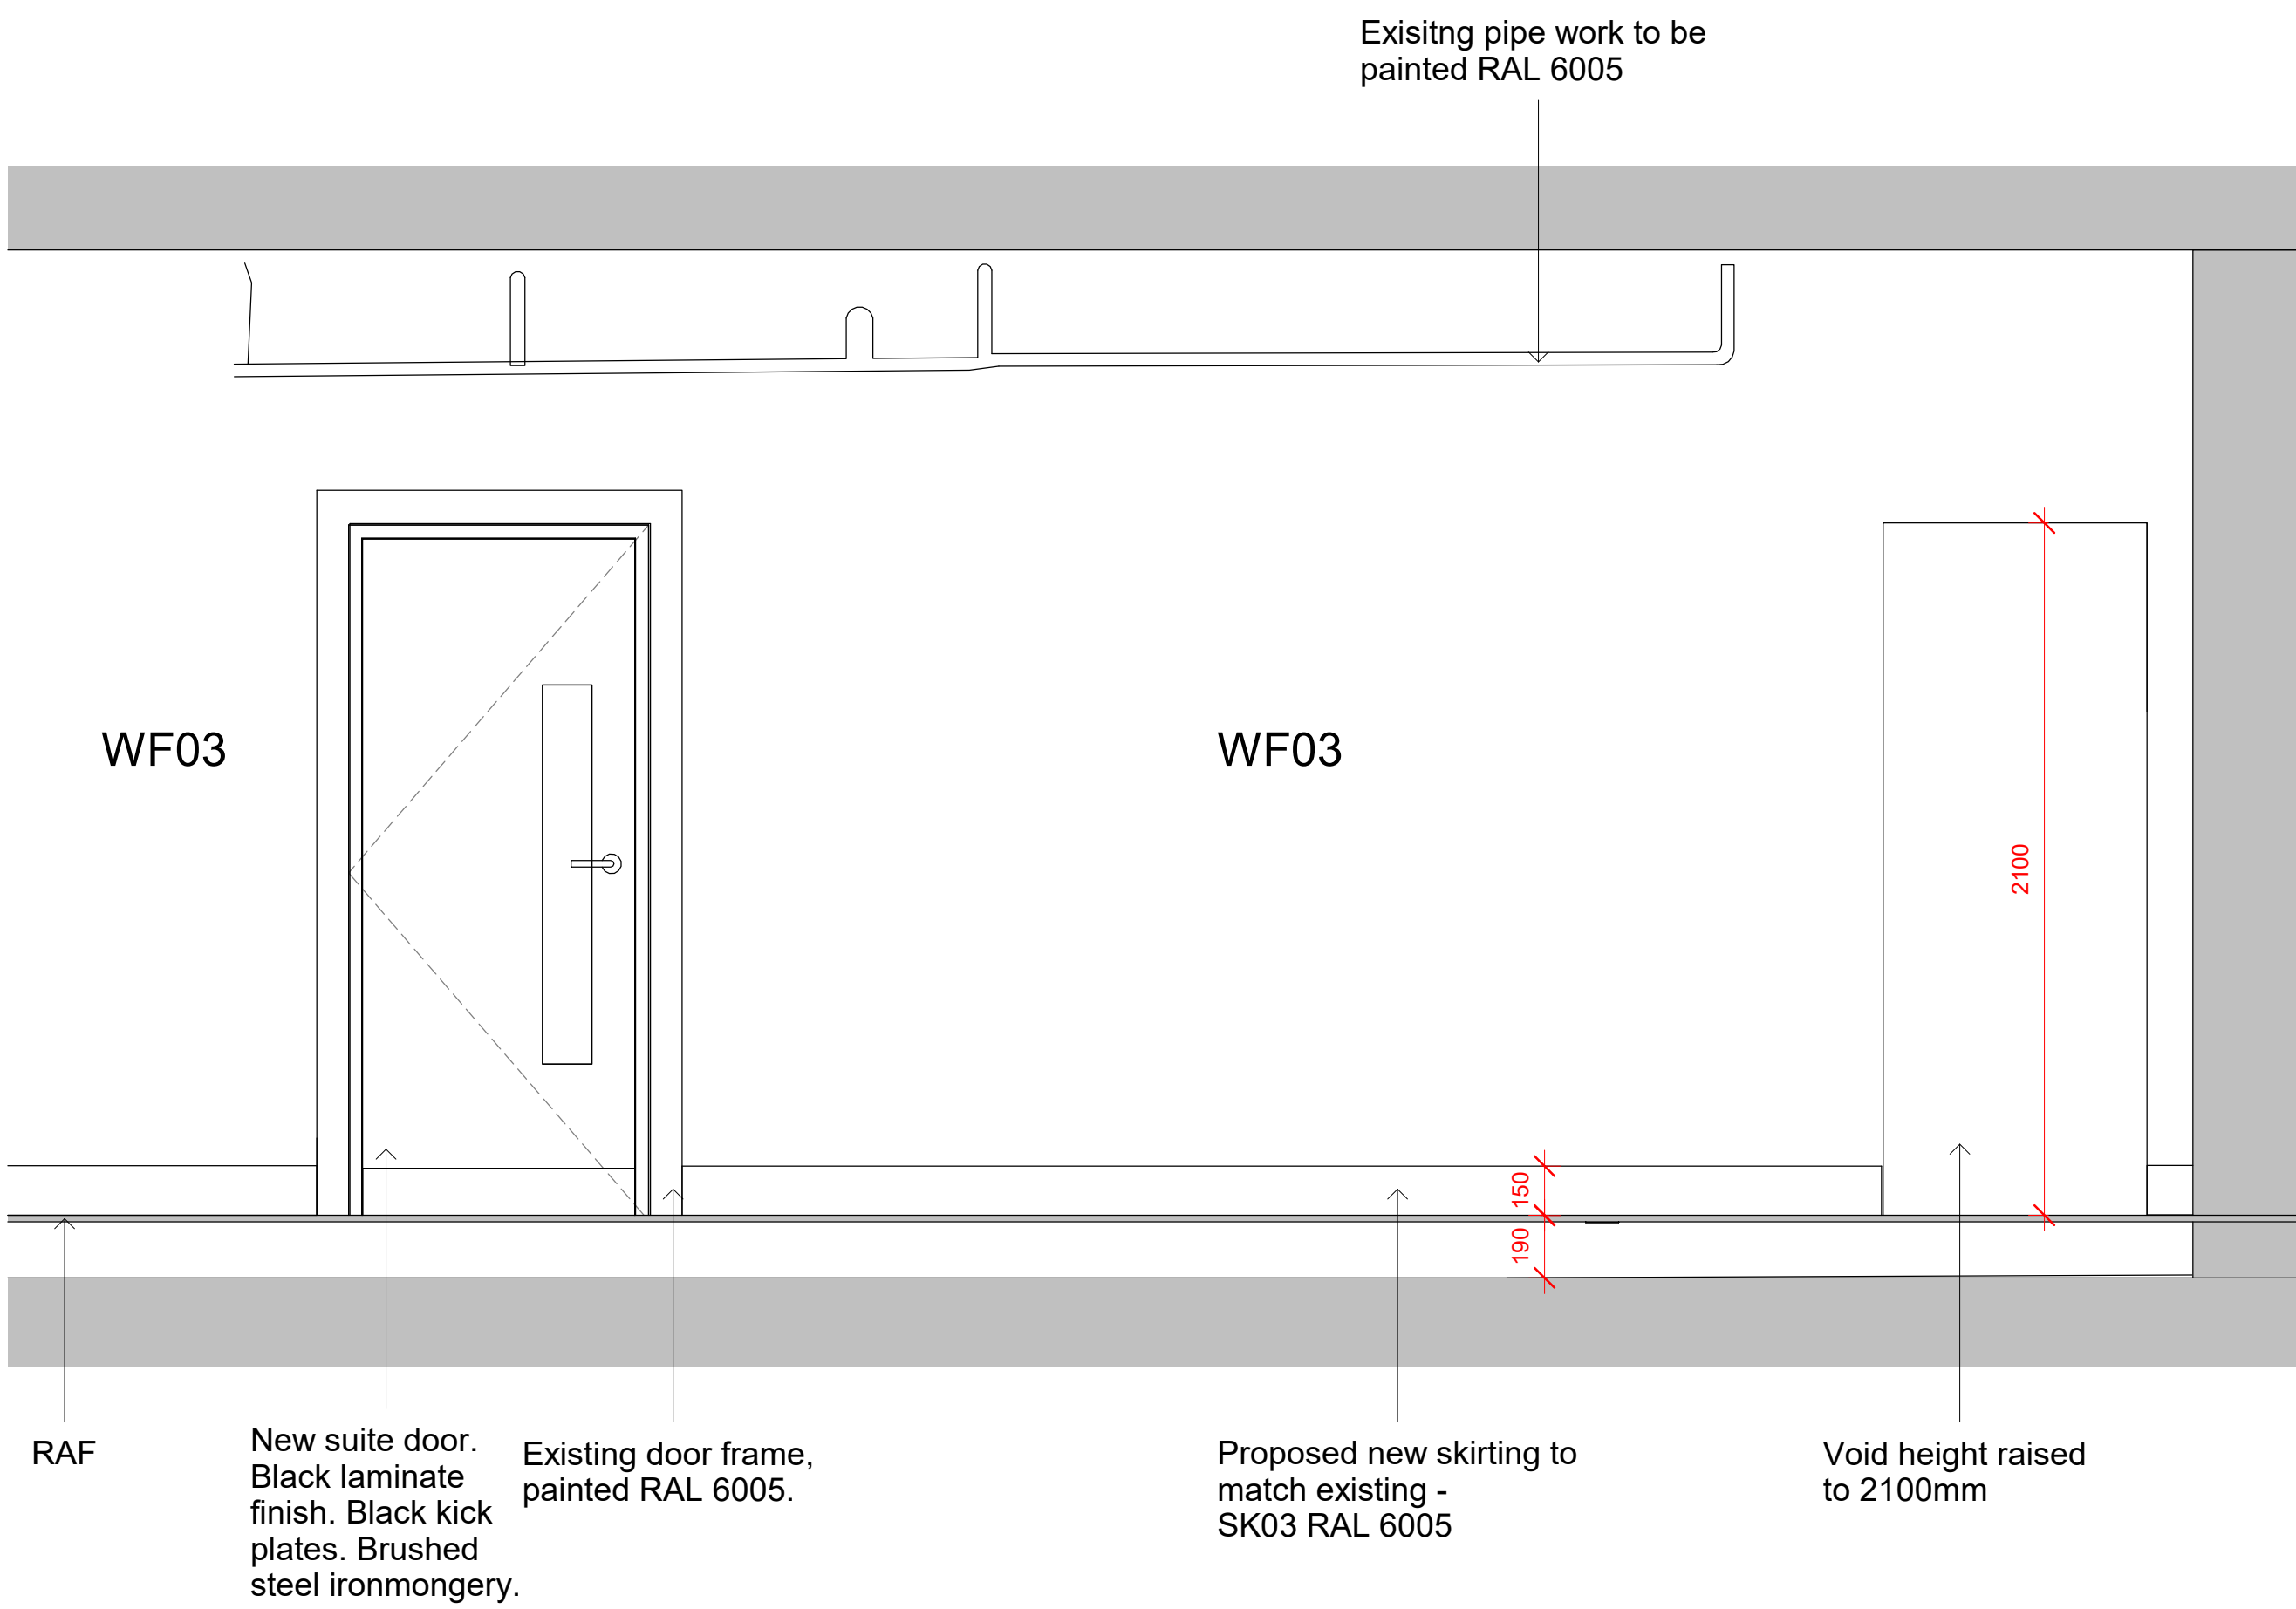

1FL - Elevation 9
1 : 20

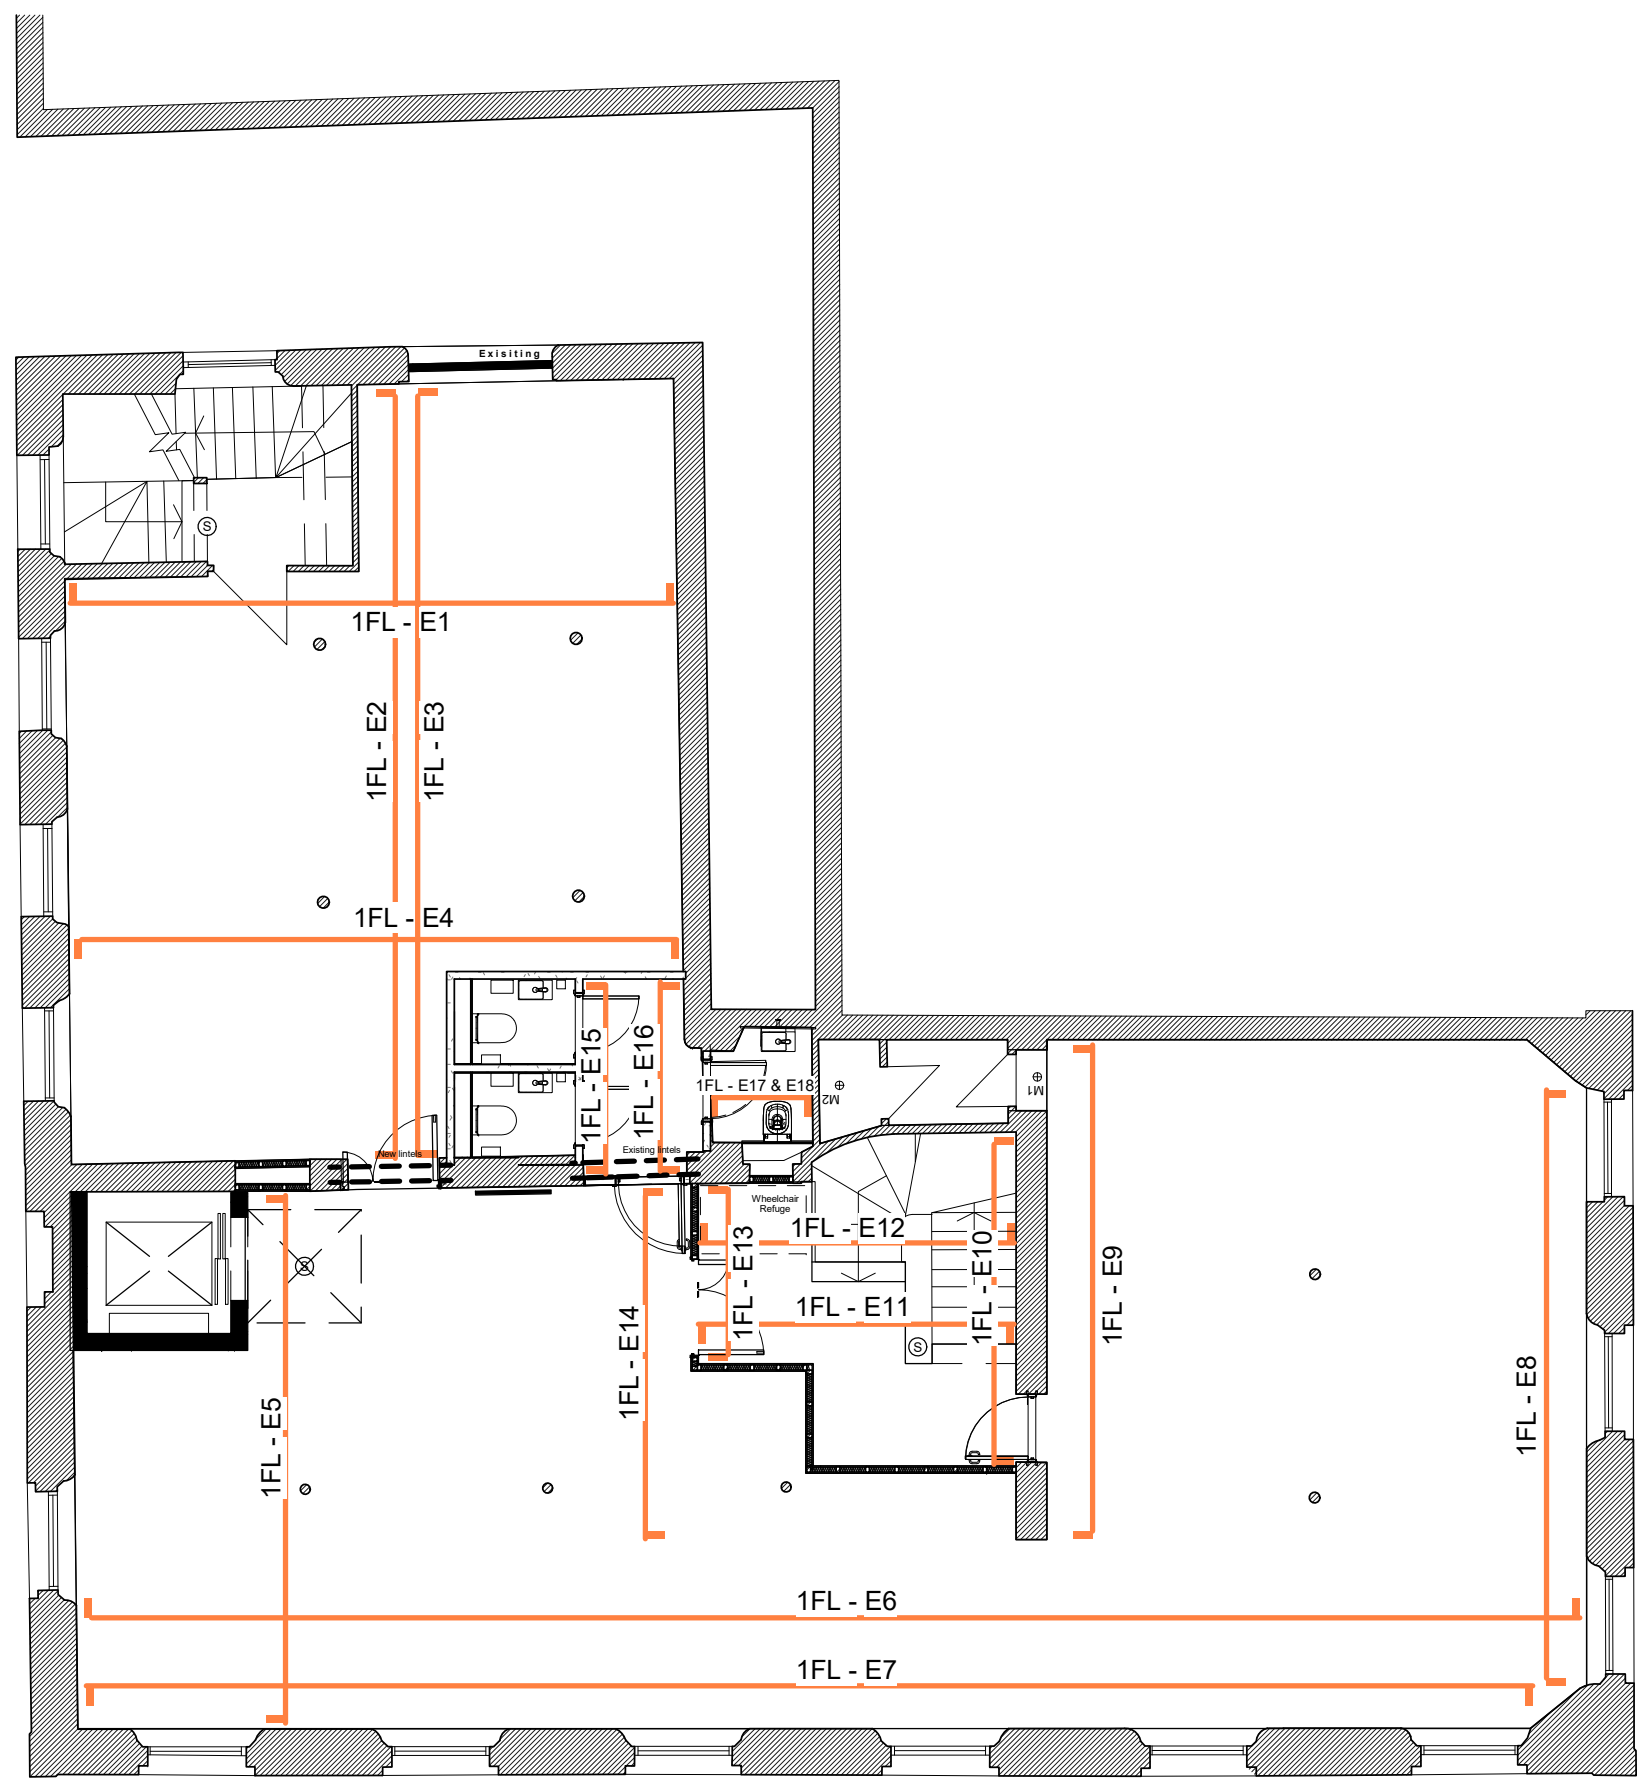

1FL Proposed Internal Elevation Layout_01
1 : 100

-	Issued for planning	18.04.23	ES	SV
REV	DESCRIPTION	DATE	BY	CHK
CLIENT NAME				
T&M Real Estate				
PROJECT NAME				
Lindencourt				
DWG TITLE				
1FL Proposed Internal Elevations_01				
DWG NO: 13_101				
REVISION: -				
SCALE: As indicated @A0				
DRAWN: ES				
DWG STATUS:				
Planning				